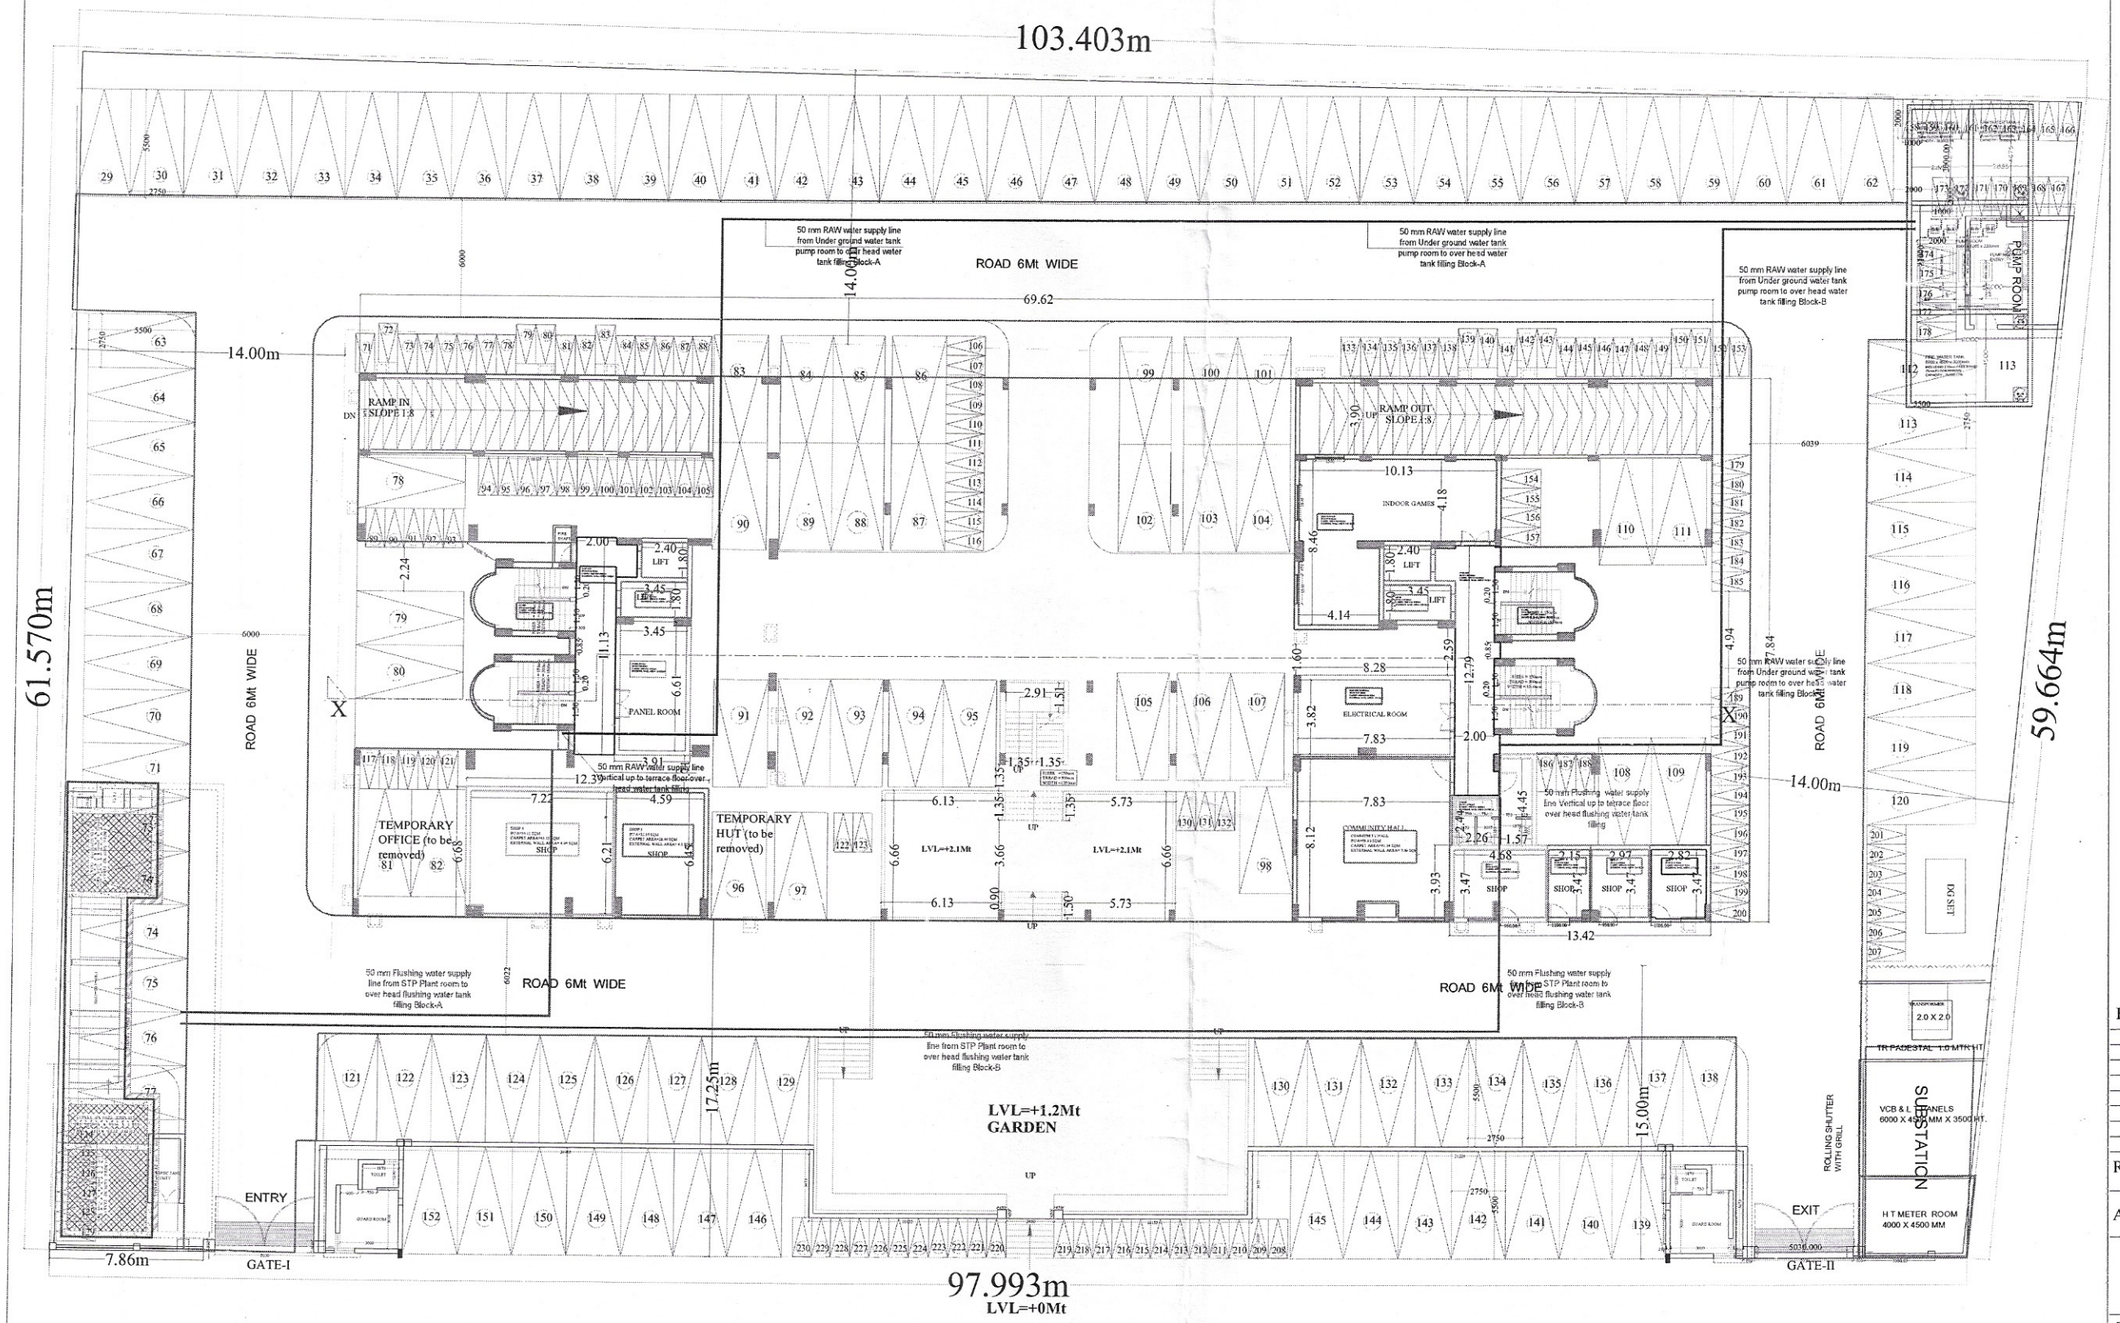

STILT FLOOR PLAN

REVISIONS

RECIVED ON DATE

ARCHITECT

AXIS
8-A,KAILASH PATH,SURAJ NAGAR(W)
CIVIL LINES,JAIPUR.
PH. 0141-2221035, 9829058373
E-Mail-axisarchitects@rediffmail.com

TITLE :- STILT FLOOR PLAN

GROUP HOUSING COMPLEX AT SURYA NAGAR, ALWAR, RAJASTHAN PLOT NO GH-1

SCALE :- NTS.

DRG. NO. :- 03

DRAWN BY:- DATE

अमल चन्द्र पाठक/AMAL CHANDRA PATHAK
यूनिट प्रमारी/PROJECT MANAGER
एन.बी.सी.सी (इंडिया) लि./N.B.C.C. (India) LTD.
आरबीजी कार्यालय, जयपुर/RBG OFFICE, JAIPUR

08/05/23

MANOJ BISHNOI
Architect
COA No. CA/99/25277