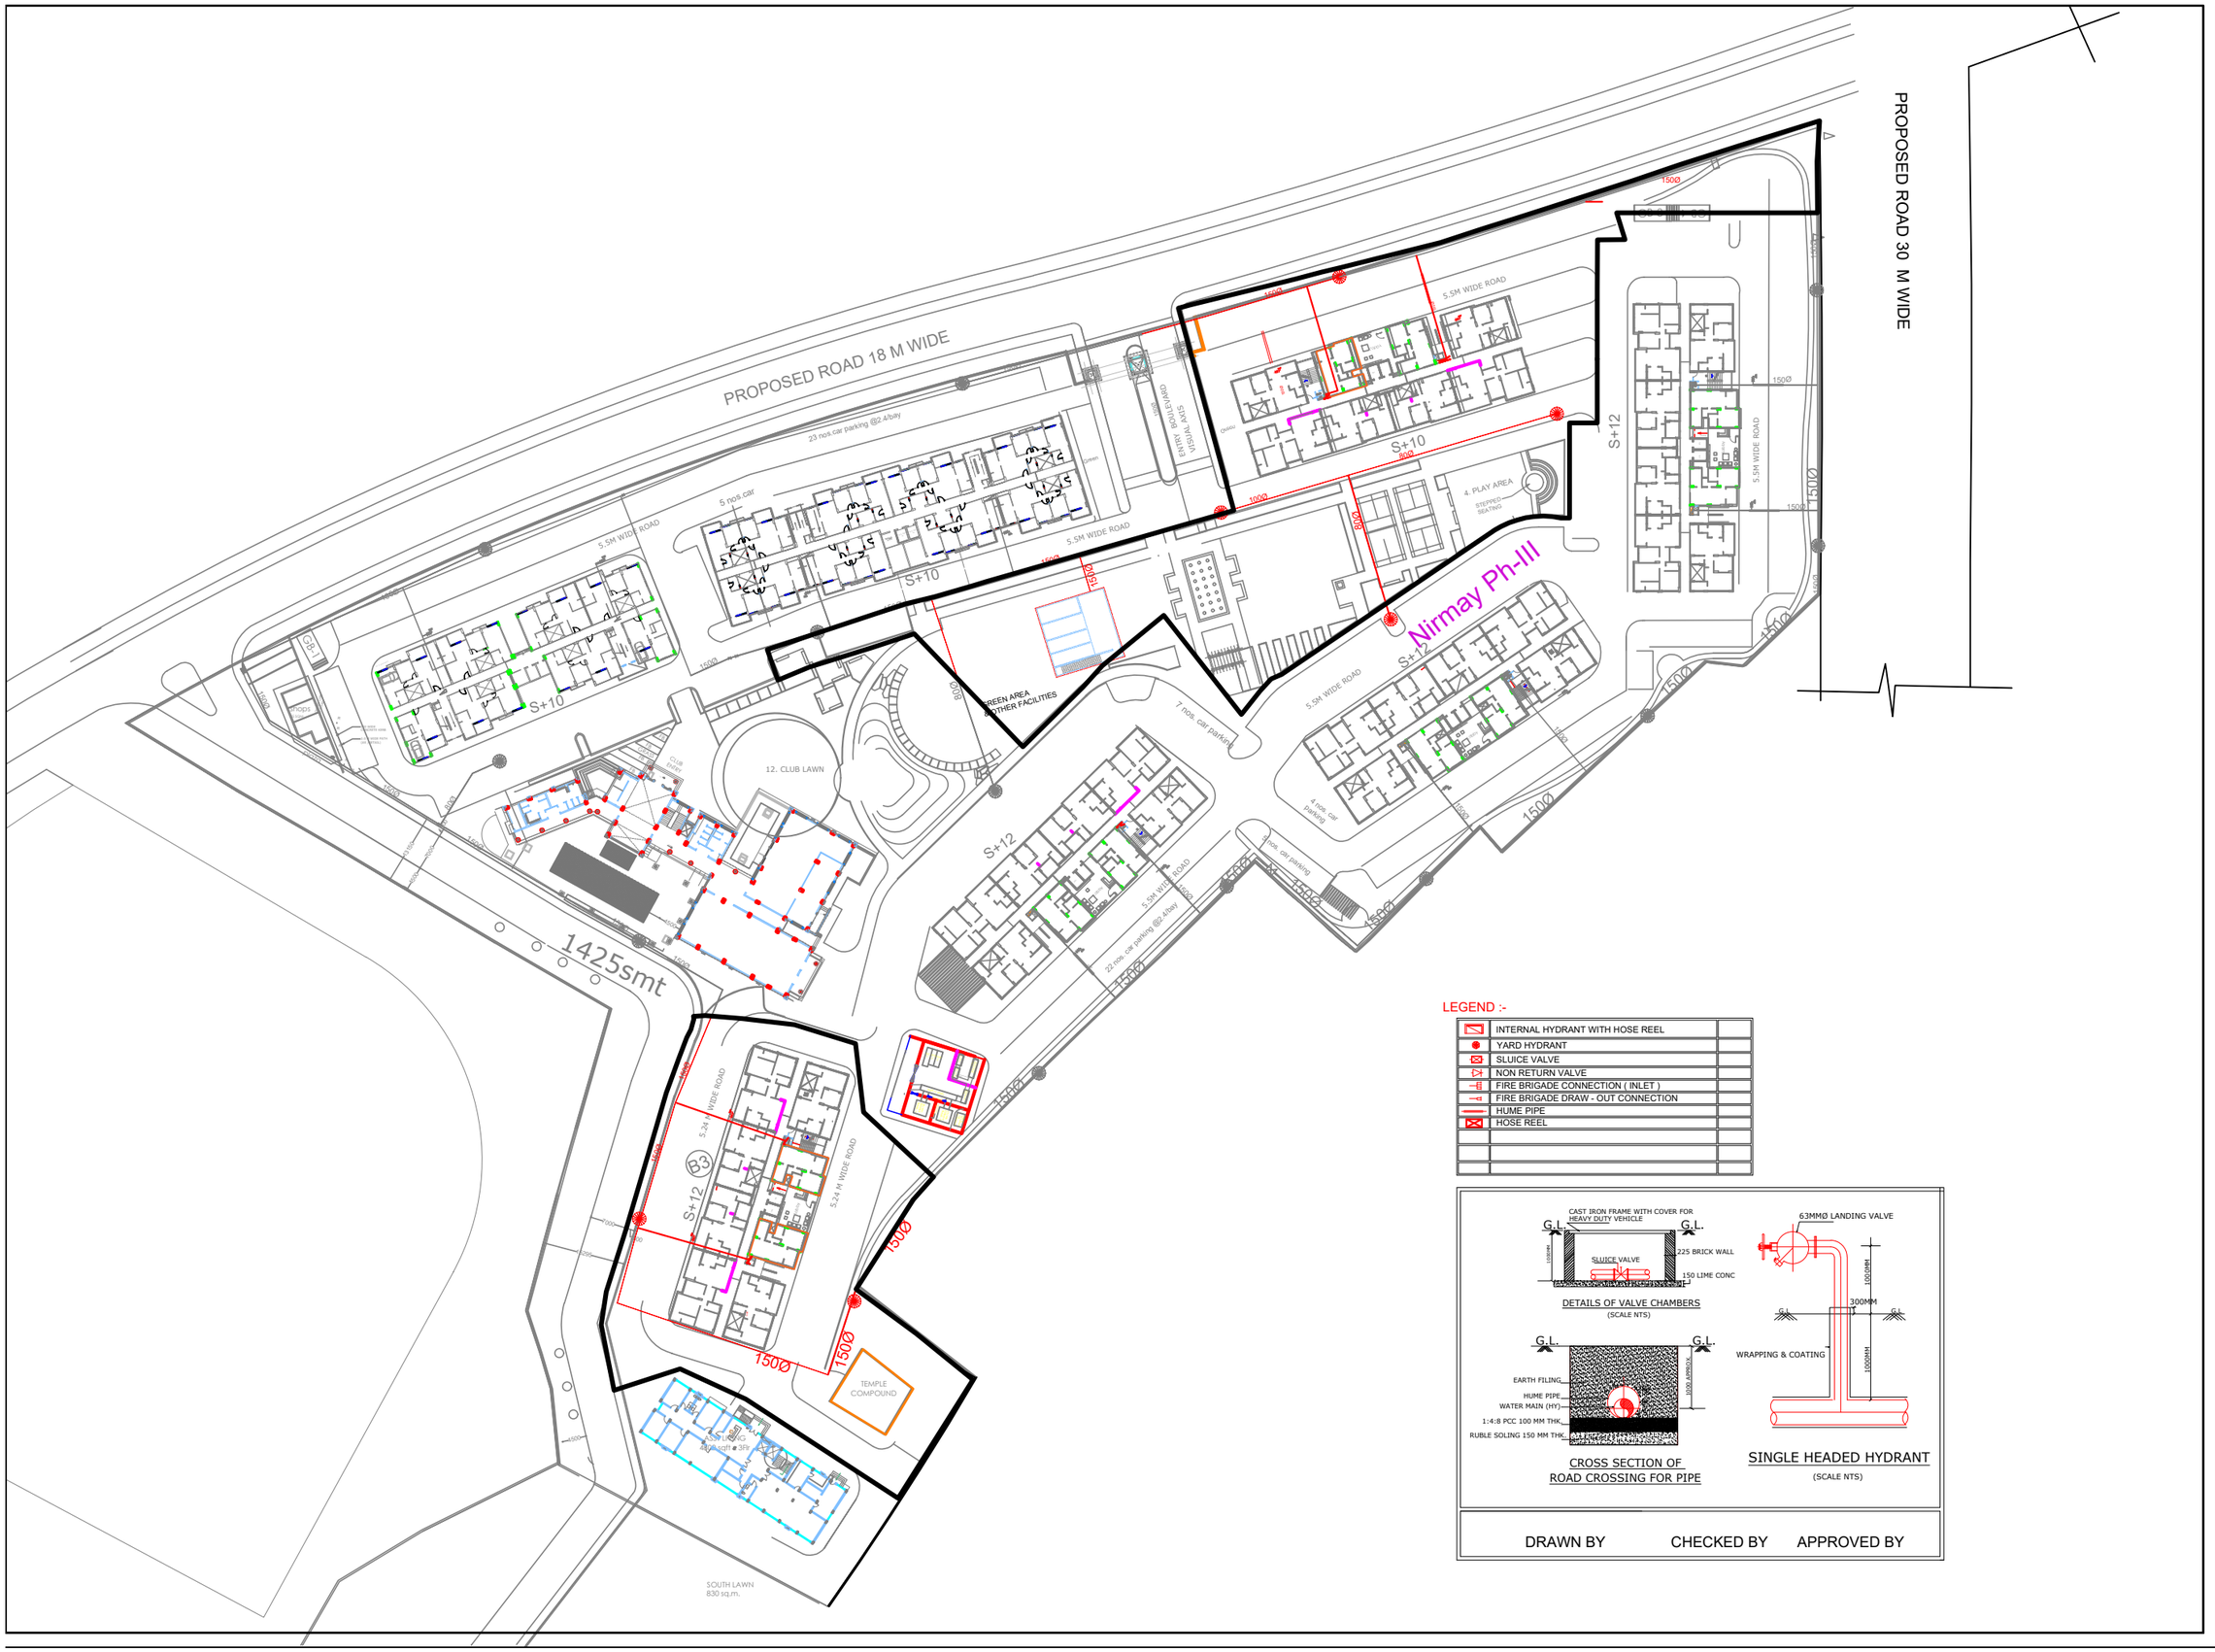

LEGEND :-

	INTERNAL HYDRANT WITH HOSE REEL
	YARD HYDRANT
	SLUICE VALVE
	NON RETURN VALVE
	FIRE BRIGADE CONNECTION (INLET)
	FIRE BRIGADE DRAW - OUT CONNECTION
	HUME PIPE
	HOSE REEL

DRAWN BY	CHECKED BY	APPROVED BY

CLIENT
ASHIANA HOUSING LTD.

PROJECT
Ashiana Nirmay

Drawing Title
SITE PLAN
FIRE FIGHTING LAYOUT