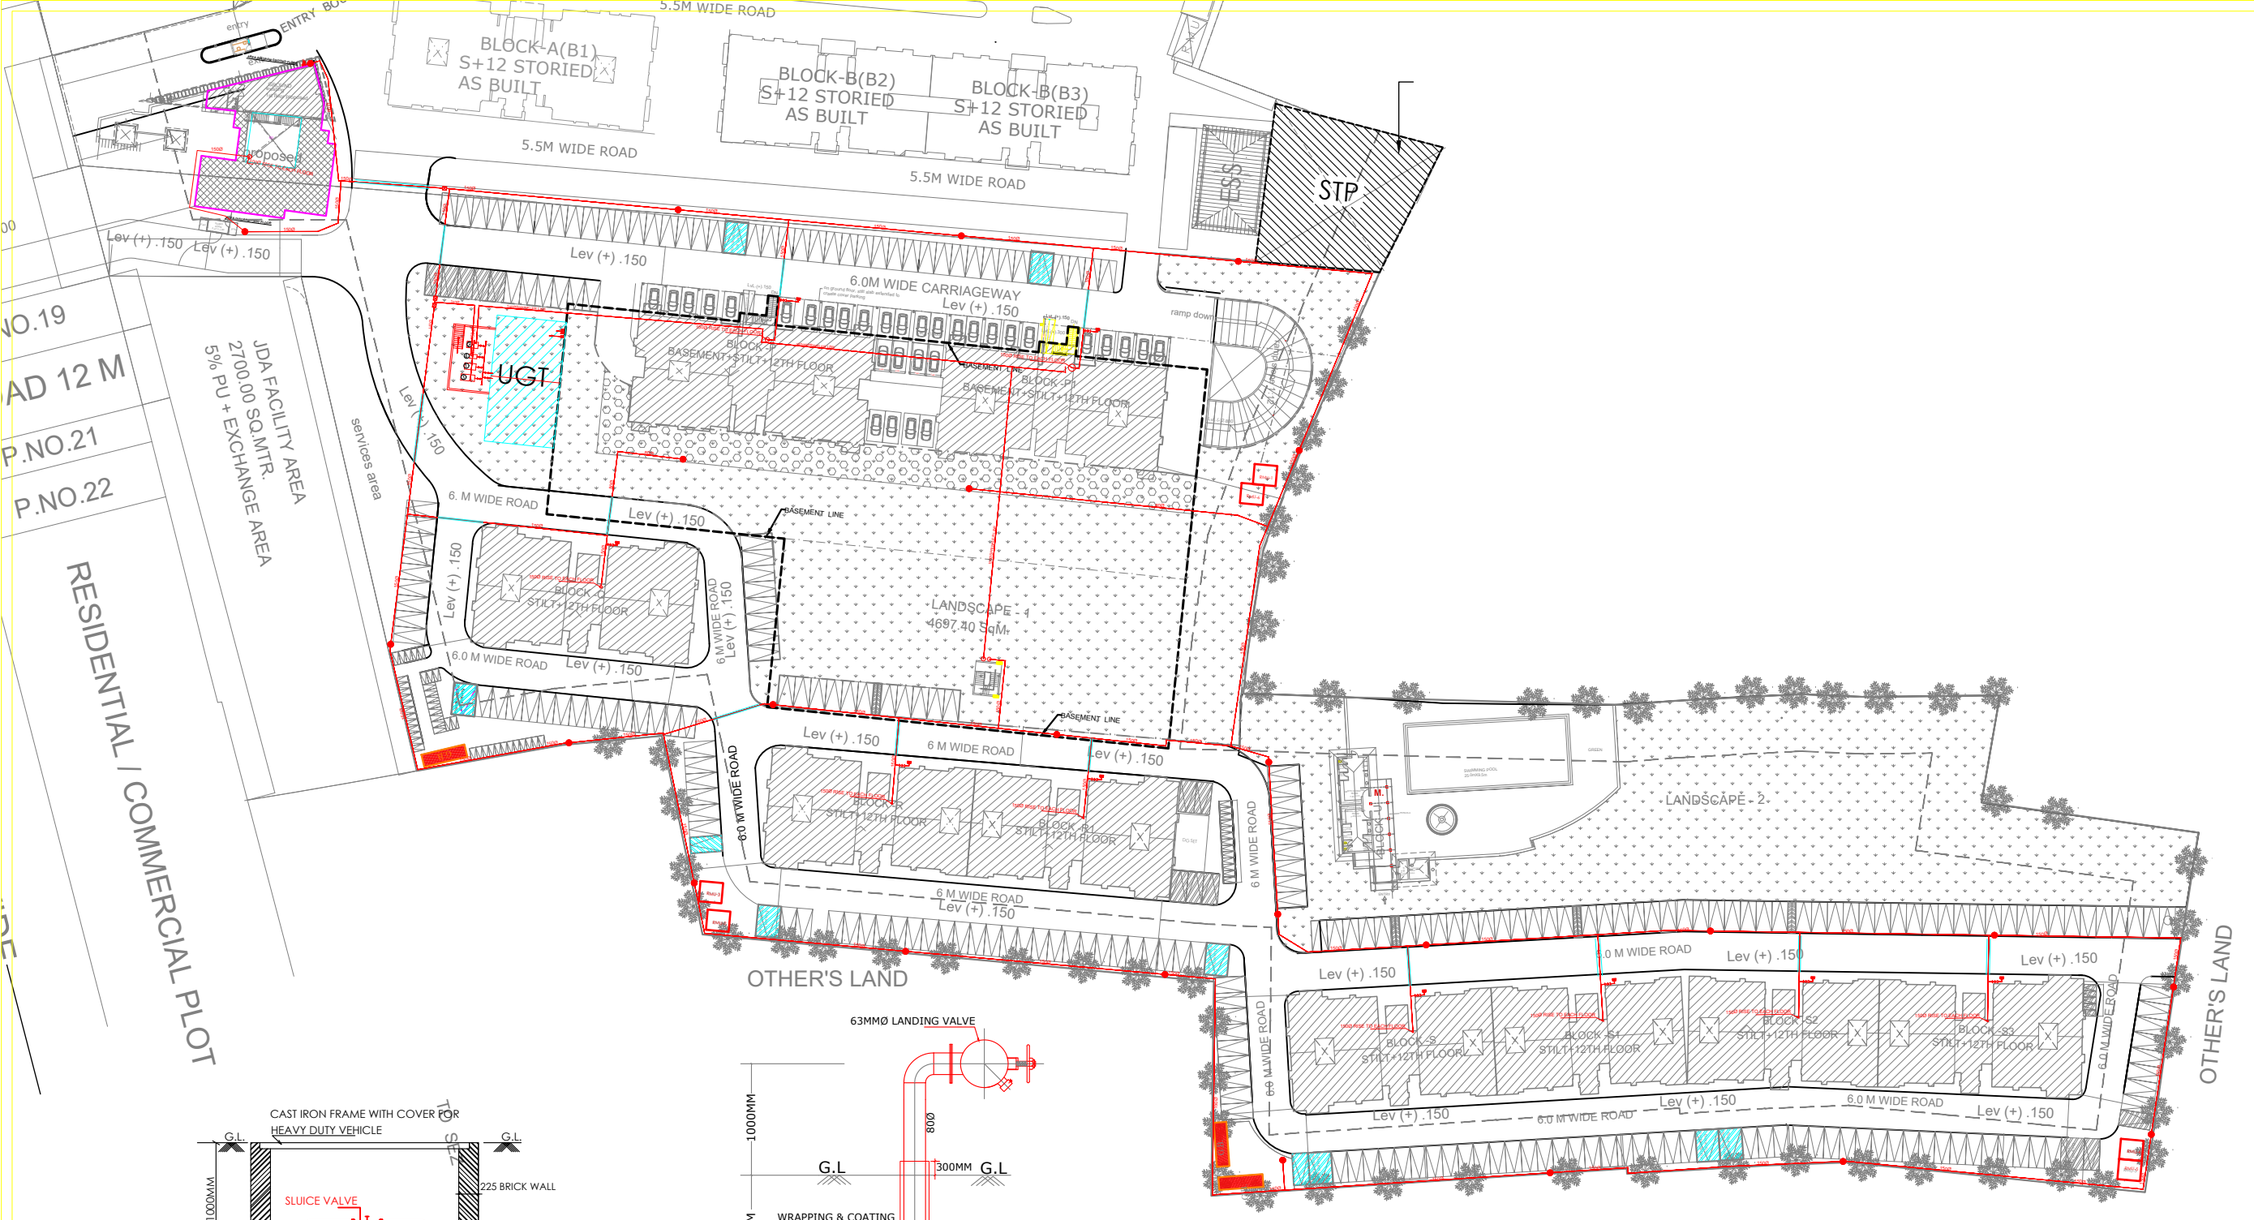

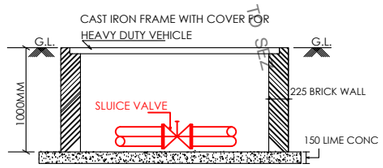

(SCALE NTS)
DETAILS OF VALVE CHAMBERS

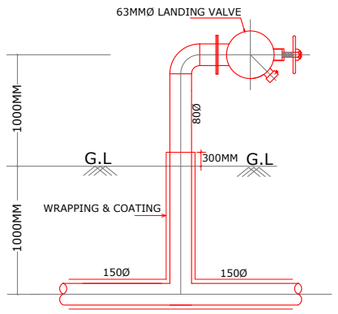

SINGLE HEADED HYDRANT (EXTERNAL)
(SCALE NTS)

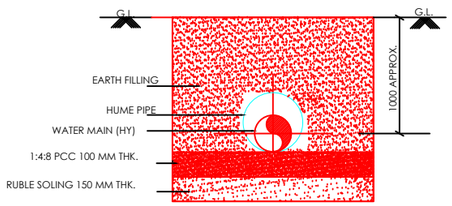

CROSS SECTION OF
ROAD CROSSING FOR PIPE
(SCALE NTS)

FIRE LEGEND :-

	–	WET RISER (INTERNAL HYDRANT WITH HOSE REEL)	
	–	YARD HYDRANT(PROPOSED)	
	–	FIRE BRIGADE INLET CONNECTION	
	–	SLUICE VALVE	
	–	NON RETURN VALVE	
	–	BUTTER FLY VALVE	
	–	EXISTING HYDRANT LINE	
	–	PROPOSED HYDRANT LINE	
	–	FIRE BRIGADE DRAW OUT CONNECTION	
	–	HUME PIPE	

PUMPS :-

1. - 2280 LPM 90 M HEAD AUTOMATIC ELECT. FIRE PUMP -01 NO. (HYDRANT)
2. - 2280 LPM 90 M HEAD AUTOMATIC ELECT. FIRE PUMP -01 NO. (SPRINKLER)
3. - 2280 LPM 90 M HEAD AUTOMATIC DIESEL. FIRE PUMP -01 NO.(STAND BY)
4. 180 LPM 90 M HEAD AUTOMATIC ELECT JOCKEY PUMP. -01 NO

Gulshan Khurana

EYEPROTEK
B-53
NEW KRISHNA PARK
NEW DELHI

PLOT DETAILS:
KHASRA NO.453,454,454/2,454/1,432,433,478, 479,480,484,485,434,434/735,435,436,437, 437/736,438,439,440,482,500,502,503,504/1 478/716 IN VILLAGE JHAI TEH. SAGANER ON AJMER ROAD ,JAIPUR

Project:-
PROPOSED GROUP HOUSING ASHIANA UMANG

Developer:-
ASHIANA HOUSING LTD.

Sheet title:-
External Fire Fighting

SCALE-1:100	**Site Plan**	NORTH
		variable/site plan

Regd.Architect : CA/75/886

SIGNATURE OF AUTHORITY | SIGNATURE OF ARCHITECT