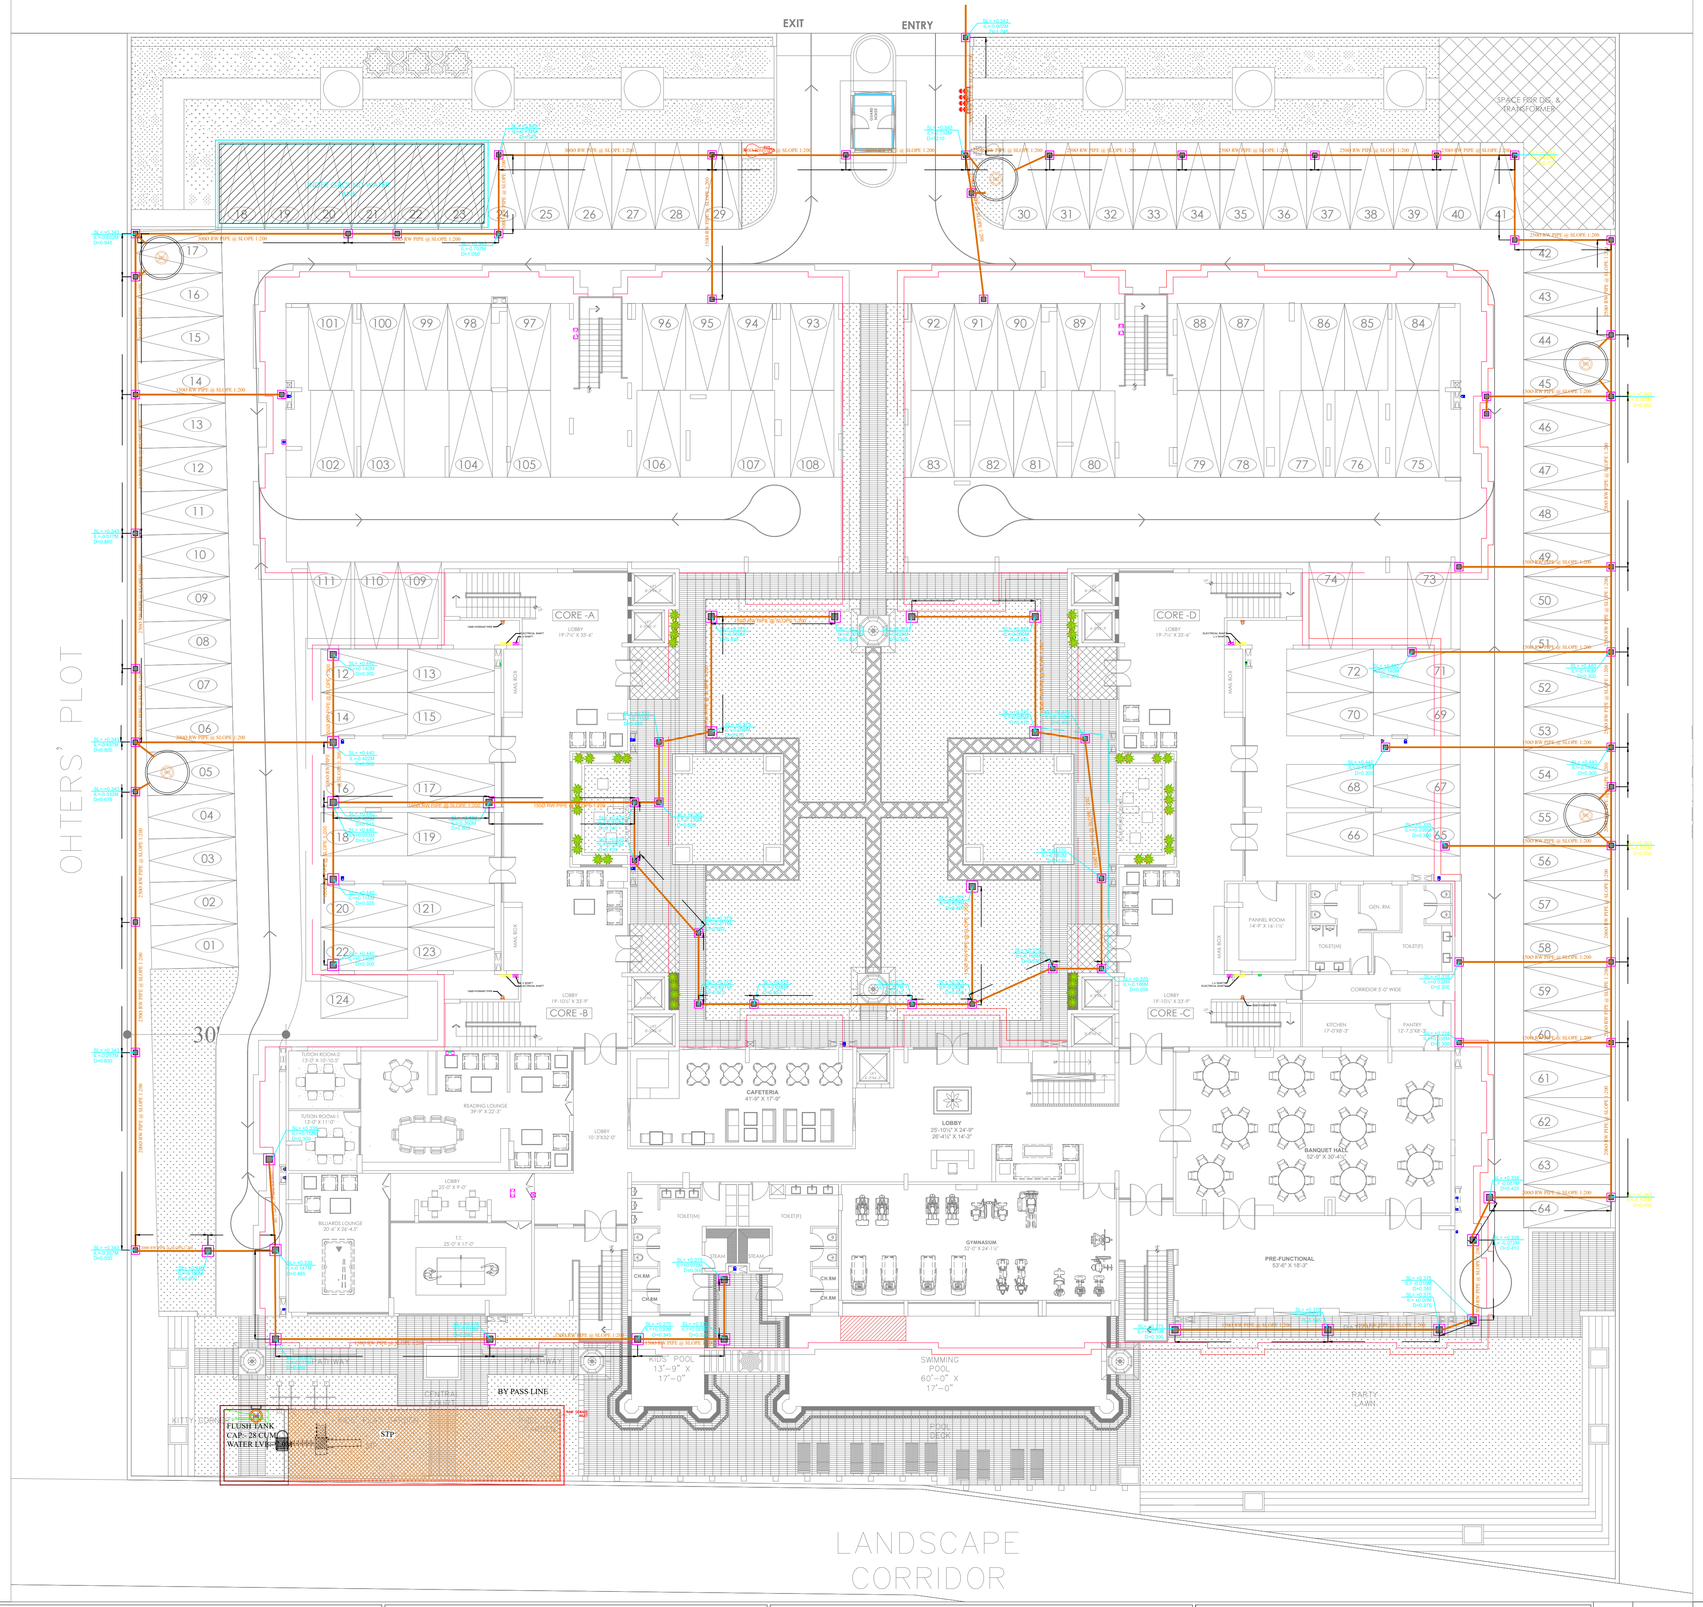

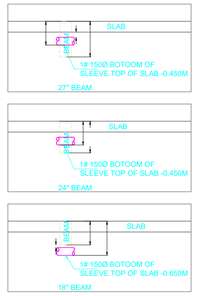

PLUMBING LEGEND

1		SP	110Ø VERTICAL SOIL PIPE
2		WP	80Ø VERTICAL WASTE PIPE
3		RWP	110Ø VERTICAL RAIN WATER PIPE
4		DWS	VERTICAL DOMESTIC WATER SUPPLY
5		BD	80Ø VERTICAL BALCONY DRAIN PIPE
6		WS	VERTICAL WATER SUPPLY PIPE
7		WS	WATER SUPPLY PIPE(U.G. TO O.H TANK)

PLUMBING LEGEND

1		SP	110Ø SOIL PIPE
2		WP	80Ø WASTE PIPE
3		VP	80Ø VENT PIPE

ABBREVIATIONS

WP	WASTE PIPE
SP	SOIL PIPE
VP	VENT PIPE
RWP	RAIN WATER PIPE
CT	CUTOUT

JR Square
Engineers & Consultancy Pvt. Ltd.

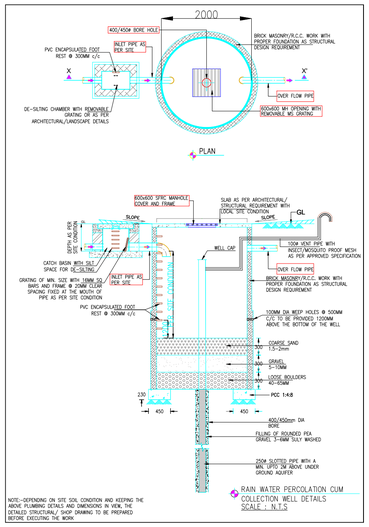

NOTES:

1. ALL DIMENSIONS GIVEN ON THIS DRAWING ARE IN MILLIMETERS. DO NOT SCALE THE DRAWINGS, ANY DISCREPANCIES FOUND SHOULD BE REPORTED TO THE RESPONSIBLE ARCHITECT OR ENGINEER IMMEDIATELY.
2. IT IS THE RESPONSIBILITY OF THE CONTRACTOR TO ASCERTAIN AND CONFIRM THAT ALL DIMENSIONS SHOWN IN THESE DRAWINGS SHALL COMPLY WITH THE SITE DIMENSIONS AND LEVELS PRIOR TO PREPARING DRAWINGS AND EXECUTING THE WORKS.

RELEASED FOR
☐ PRELIMINARY ☐ APPROVAL ☐ TENDER ☑ CONSTRUCTION

PMC :

PROJECT :
JAYPORE_THE PALATIAL LIVING
@ VIDHYADHAR NAGAR, JAIPUR

CLIENT:

ARCHITECT:

MEP SERVICES CONSULTANT:
JR Square
Engineers & Consultancy Pvt. Ltd.
Lower Ground Floor Off No. 28-29,Jaipur Electronic Market, Ridhi Sidhi Circle, Gopal pura by Pass Road , Jaipur (Raj)
Ph;- 8696311408, 9971998408
Email;- ravisongira72@gmail.com ; ravi@jrsquareengineers.com
RAVINDRA SINGH ★ MEP CONSULTANT ★

REV.	DATE	DESCRIPTION	DRN.	CHKD.
R5	17.04.2018	REVISED AS PER COMMENTS	VU	AJ
R4	12.06.2017	REVISED AS PER COMMENTS	VU	AJ
R3	08.06.2017	REVISED AS PER COMMENTS	VU	AJ
R2	06.06.2017	ISSUED FOR FIRE APPROVAL	VU	AJ
R1	24.03.2017	ISSUED FOR FIRE APPROVAL	VU	AJ
R0	17.02.2017	ISSUED FOR FIRE APPROVAL	VU	AJ

TITLE:
STORM WATER DRAIN LAYOUT FOR GROUND FLOOR LAYOUT

NORTH

SHEET SIZE: A2

DRG NO.	JOB NO.	REVISION
EMC-01-SWD-01	J16	R5

DRAWN	DATE	SCALE	CHKD.	DELT BY
SHIVRAJ	21-06-2024	N.T.S.	RAVI	SAGAR