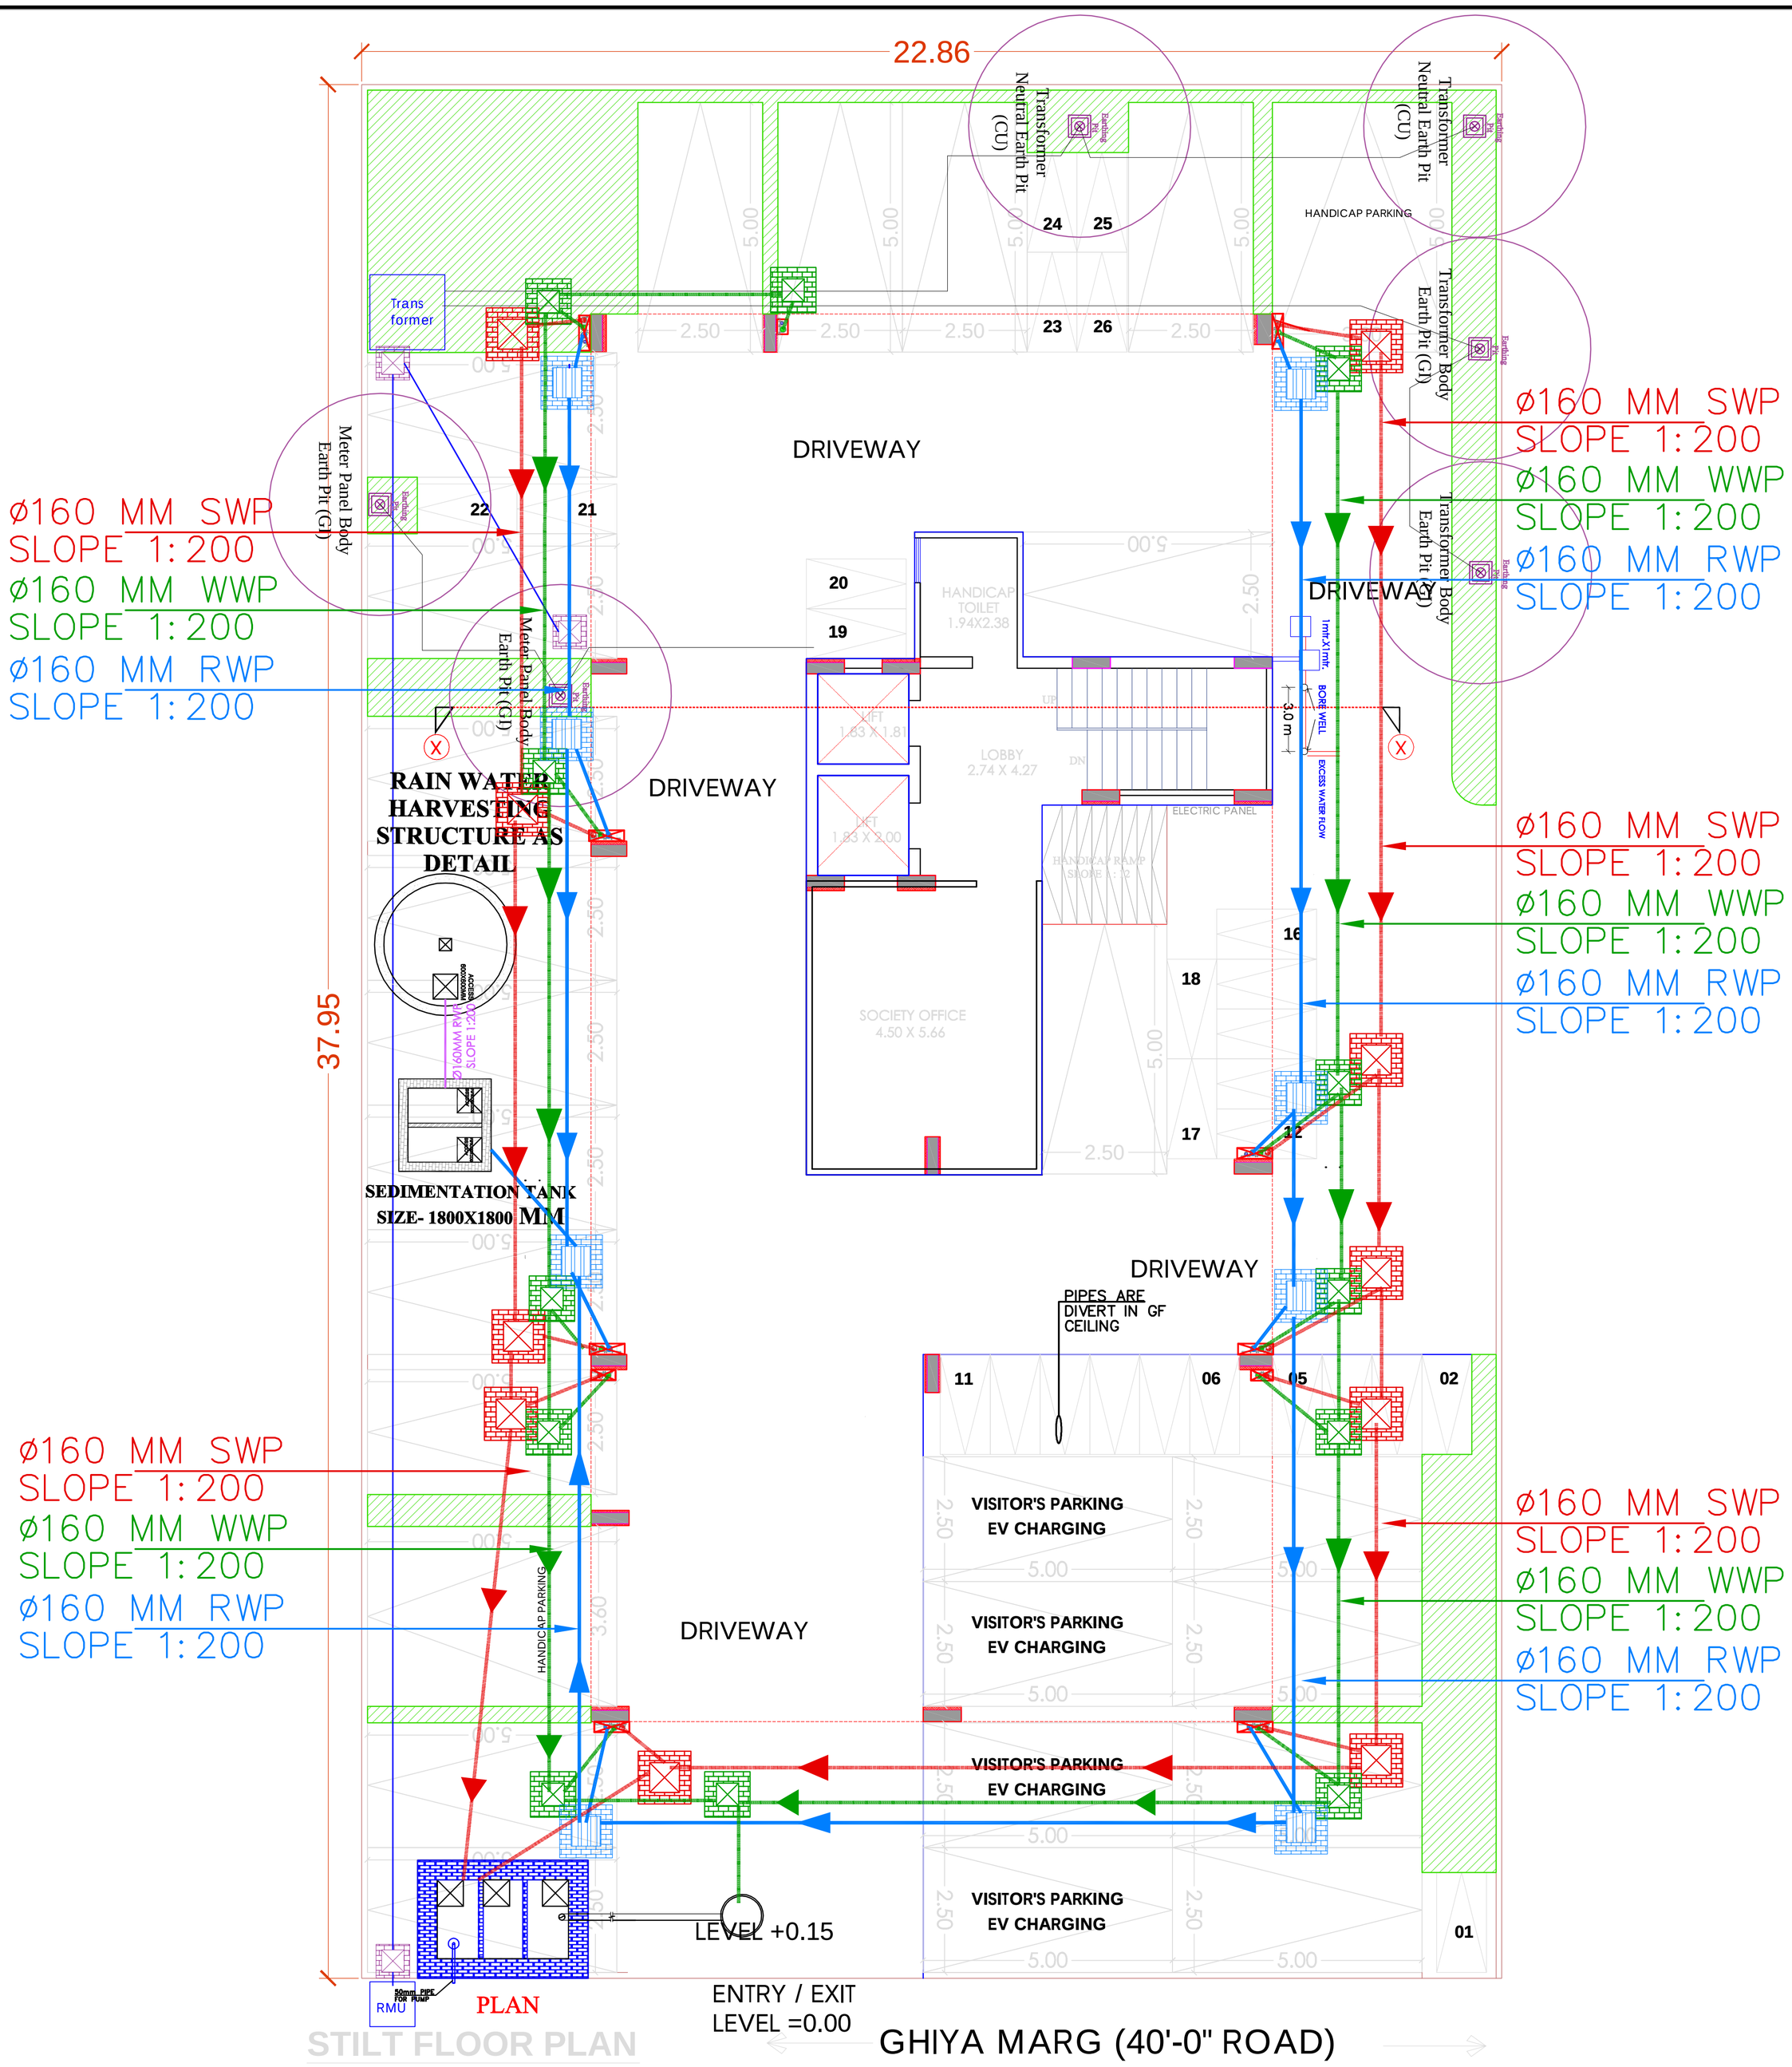


CHARTERED ENGINEER (INDIA)
ANKUR SHARMA
M - 1782236

ANKIT SHARMA
Reg. No. CA/07/40652
Council of Architecture

## LEGEND-

| | |
|---|---|
| WWP | Ø6"WASTE WATER PIPE |
| SWP | Ø6"SOIL WATER PIPE |
| RWP | Ø6"RAIN WATER PIPE |
| | RAIN WATER CHAMBER |
| | INSPECTION CHAMBER |
| | GULLY TRAP |

| S.NO. | DESCRIPTION | PROJECT : | | ARCHITECT:- | DATE : | DEALT : | JOB NO. : | MEP DWG TITLE:- | MEP CONSULTANT:- | DEALT BY | CHKD BY |
|---|---|---|---|---|---|---|---|---|---|---|---|
| | | PROPOSED BUILDING OF PLOT NO. D-82-A, GHIYA MARG BANI PARK, JAIPUR. | | A N K I T S H A R M A ARCHITECTS * INTERIORS * & CONSTRUCTIONS B-4, C-49, VIDHYA APARTMENT, BAPU NAGAR, JAIPUR Phone- 0141-4069251, Mobile: (+91) 9928407365, email:- arch_ankits@yahoo.com | SCALE : NTS / NORTH : | CHKD : / REV : 00 | DRWG NO. : | STILT FLOOR DRAINAGE PLAN / CLIENT NAME:- | | SHEET A2 / DATE 25.12.2023 | SCALE NTS / DIRECTION |