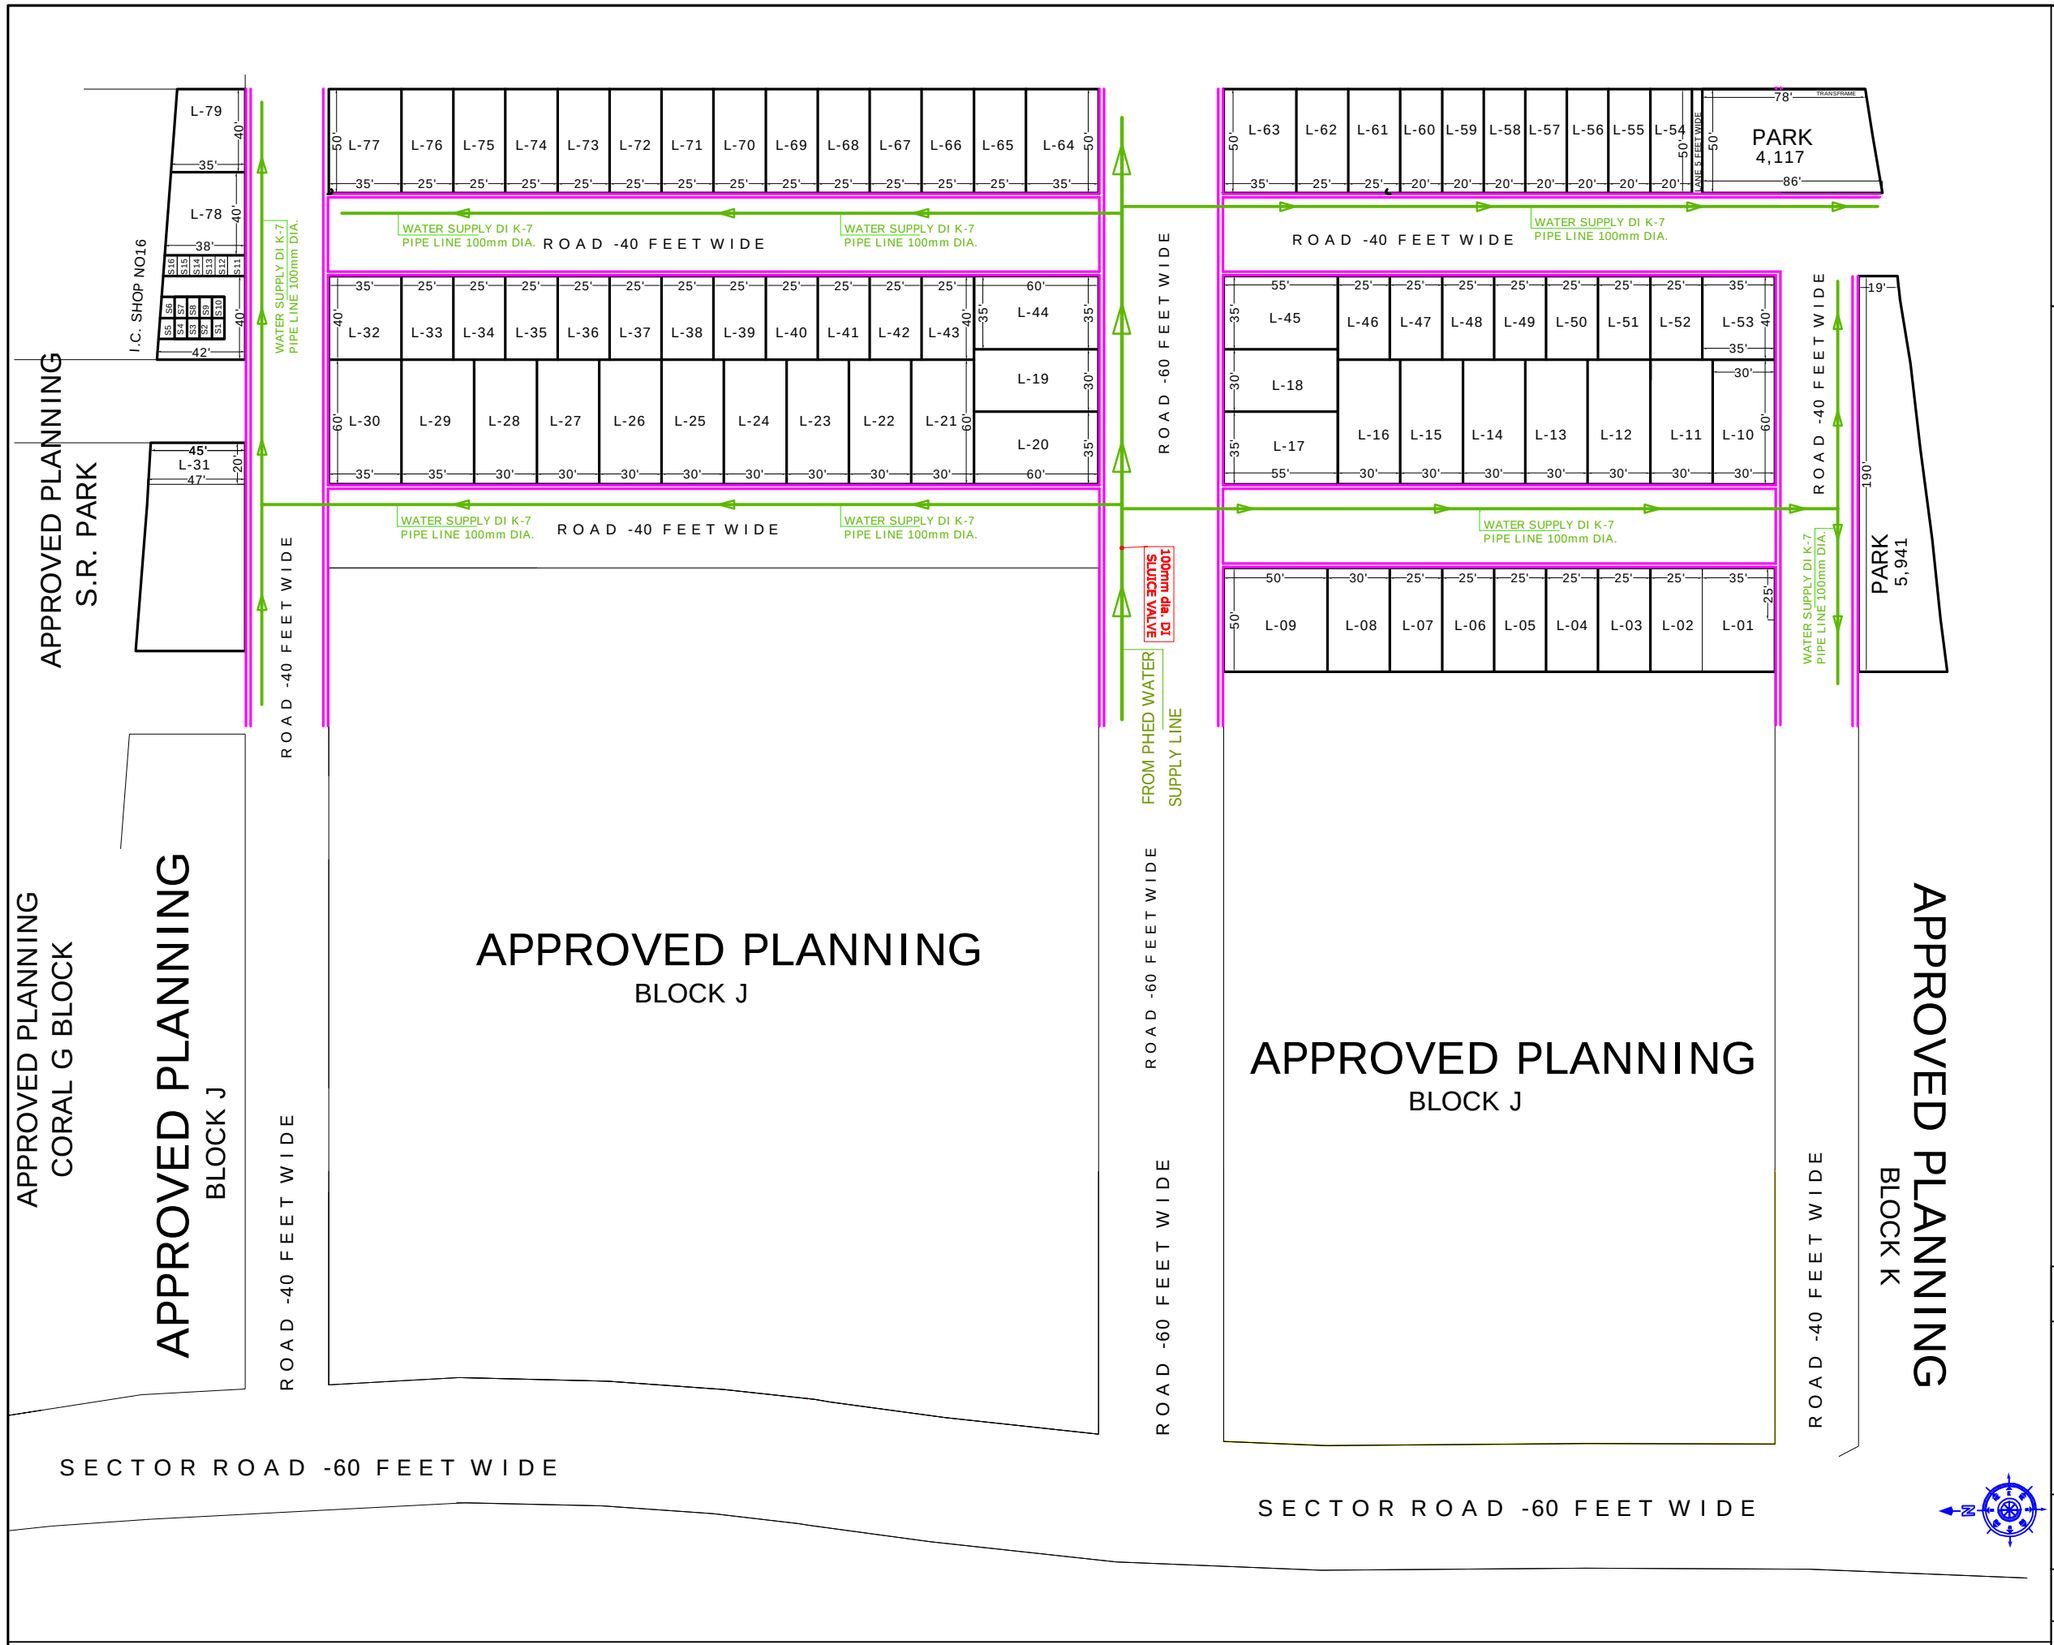

CORAL PARK

BLOCK L

PROPOSED LAYOUT PLAN FOR RISIDENTIAL PLOT'S SCHEME VILLAGE :HANUWANTH KHERA IN KHASRA NO.:-32/ 304(PART), 333/ 317(PART),334/ 317(PART) TEH. LADPURA,DIST. KOTA (RAJ.)

FROM PHED WATER SUPPLY LINE

WATER SUPPLY DI K-7 PIPE LINE 100mm DIA.

B. LAHOTY
B.E. (Civil), MIE (Arch. Engg.)
Chartered Engineer No.- M-119028-2
Govt. Approved Valuer CAT-I/105/CCIT/T-63/96-97

Client

Project PROPOSED LAYOUT PLAN FOR RISIDENTIAL PLOT'S SCHEME VILLAGE :HANUWANTH KHERA IN KHASRA NO.:-32/ 304(PART), 333/ 317(PART),334/ 317(PART) TEH. LADPURA,DIST. KOTA (RAJ.)

Drawing Title WATER SUPPLY LAYOUT PLAN (BLOCK-L)

SCALE : 1"=50'	NAME OF SCHEME:
LOCATION :	DRAWING NO. -
JOB NO. -	DATE - NOV., 12th, 2024

WATER SUPPLY LAYOUT PLAN (BLOCK-L)