SHEET NO. - 02

TITLE :- TYPICAL FLOOR(1ST TO 5TH), SIXTH & TERRACE FLOOR PLAN

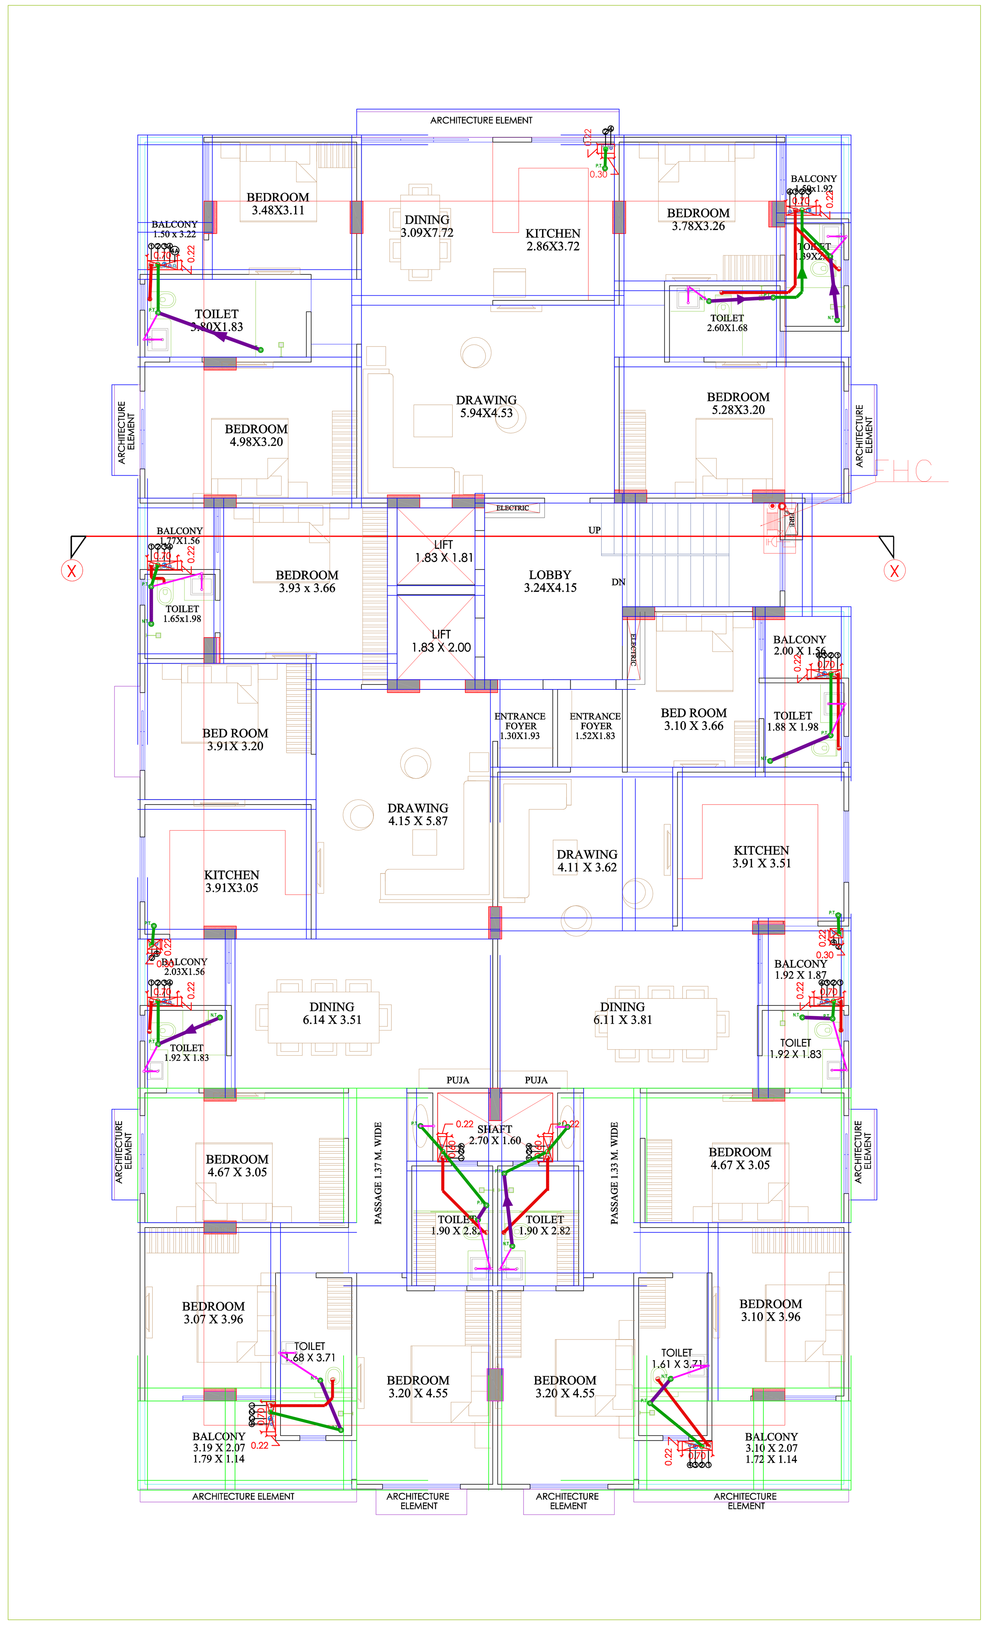

TYPICAL (GROUND TO FOURTH) FLOOR PLAN

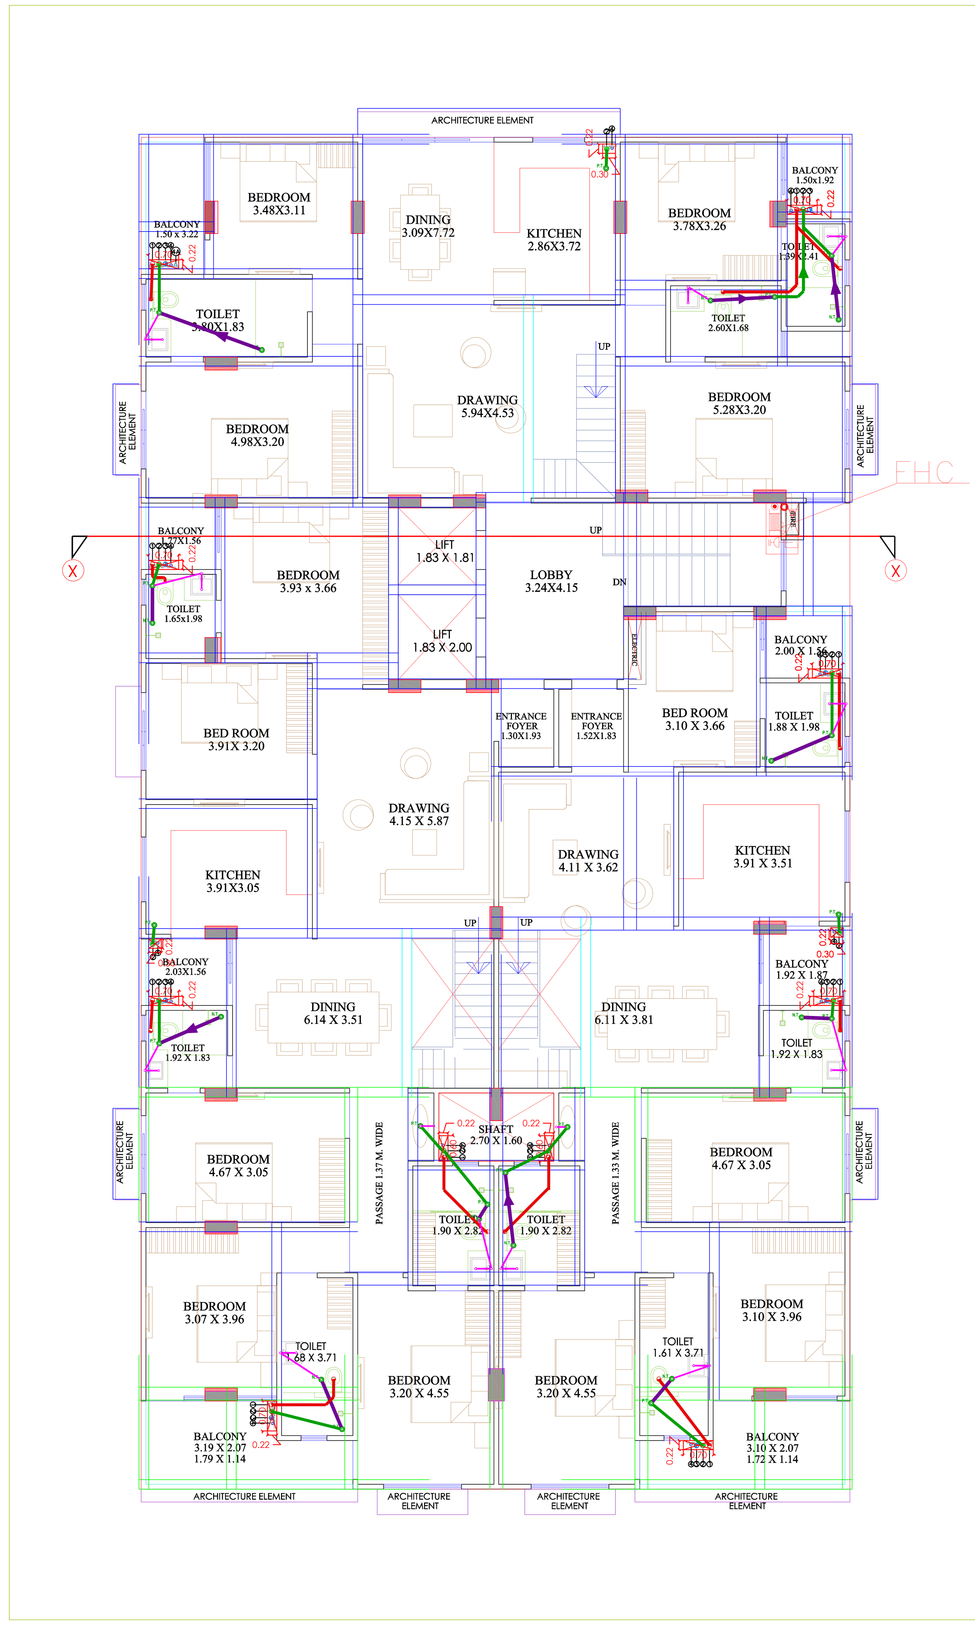

FIFTH FLOOR PLAN

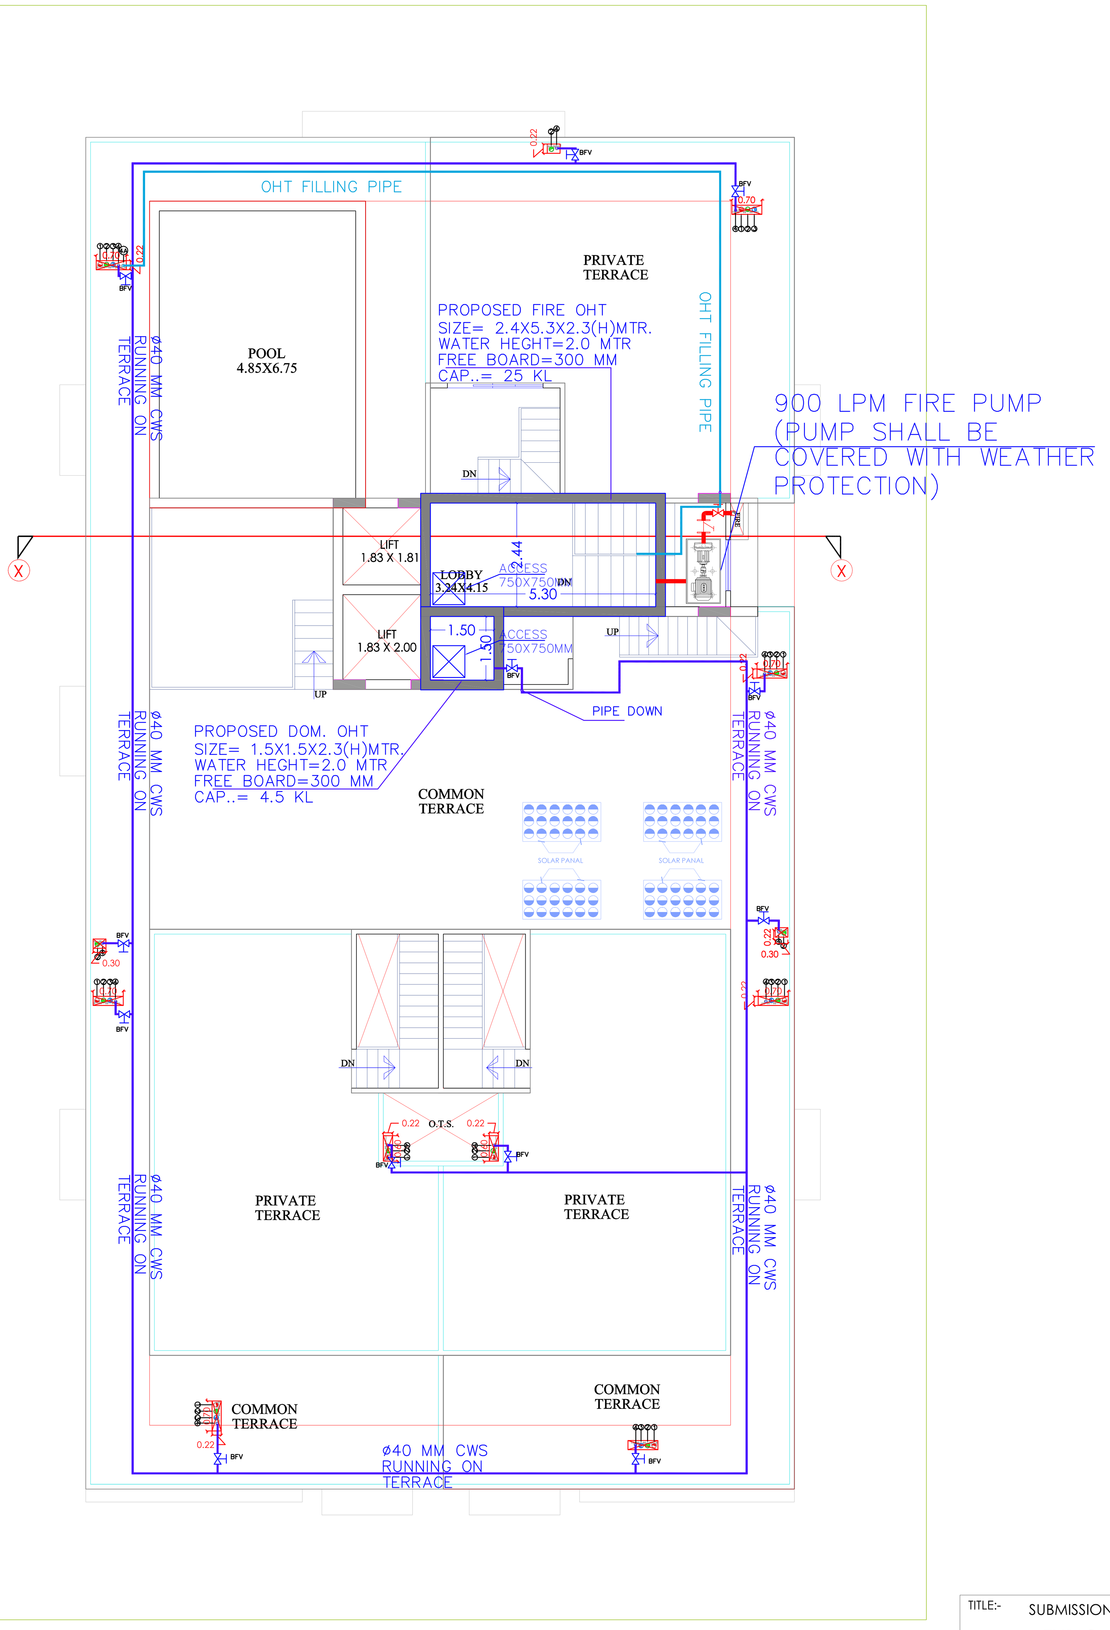

TERRACE FLOOR PLAN

CHARTERED ENGINEER (INDIA)
ANKUR SHARMA
M - 1782236

TITLE:- SUBMISSION DRAWINGS

TYPICAL FLOOR(1ST TO 5TH), SIXTH & TERRACE FLOOR PLAN

SCALE:- 1= 100

DATE:

PROJECT:-

PROPOSED BUILDING OF PLOT NO. D-82-A, GHIYA MARG BANI PARK, JAIPUR.

NORTH :

CLIENT NAME:-

ARCHITECT:

ANKIT SHARMA Reg. No. CA/07/40652 Council of Architecture