Layout Plan of Sewerage Collection System For " YADURAJ PRIME "

IN KHASRA NO.- 3225/111,112 TO 115,131 TO 135.
VILL:- BHANKROTA KALAN,TEH.-SANGANER JAIPUR

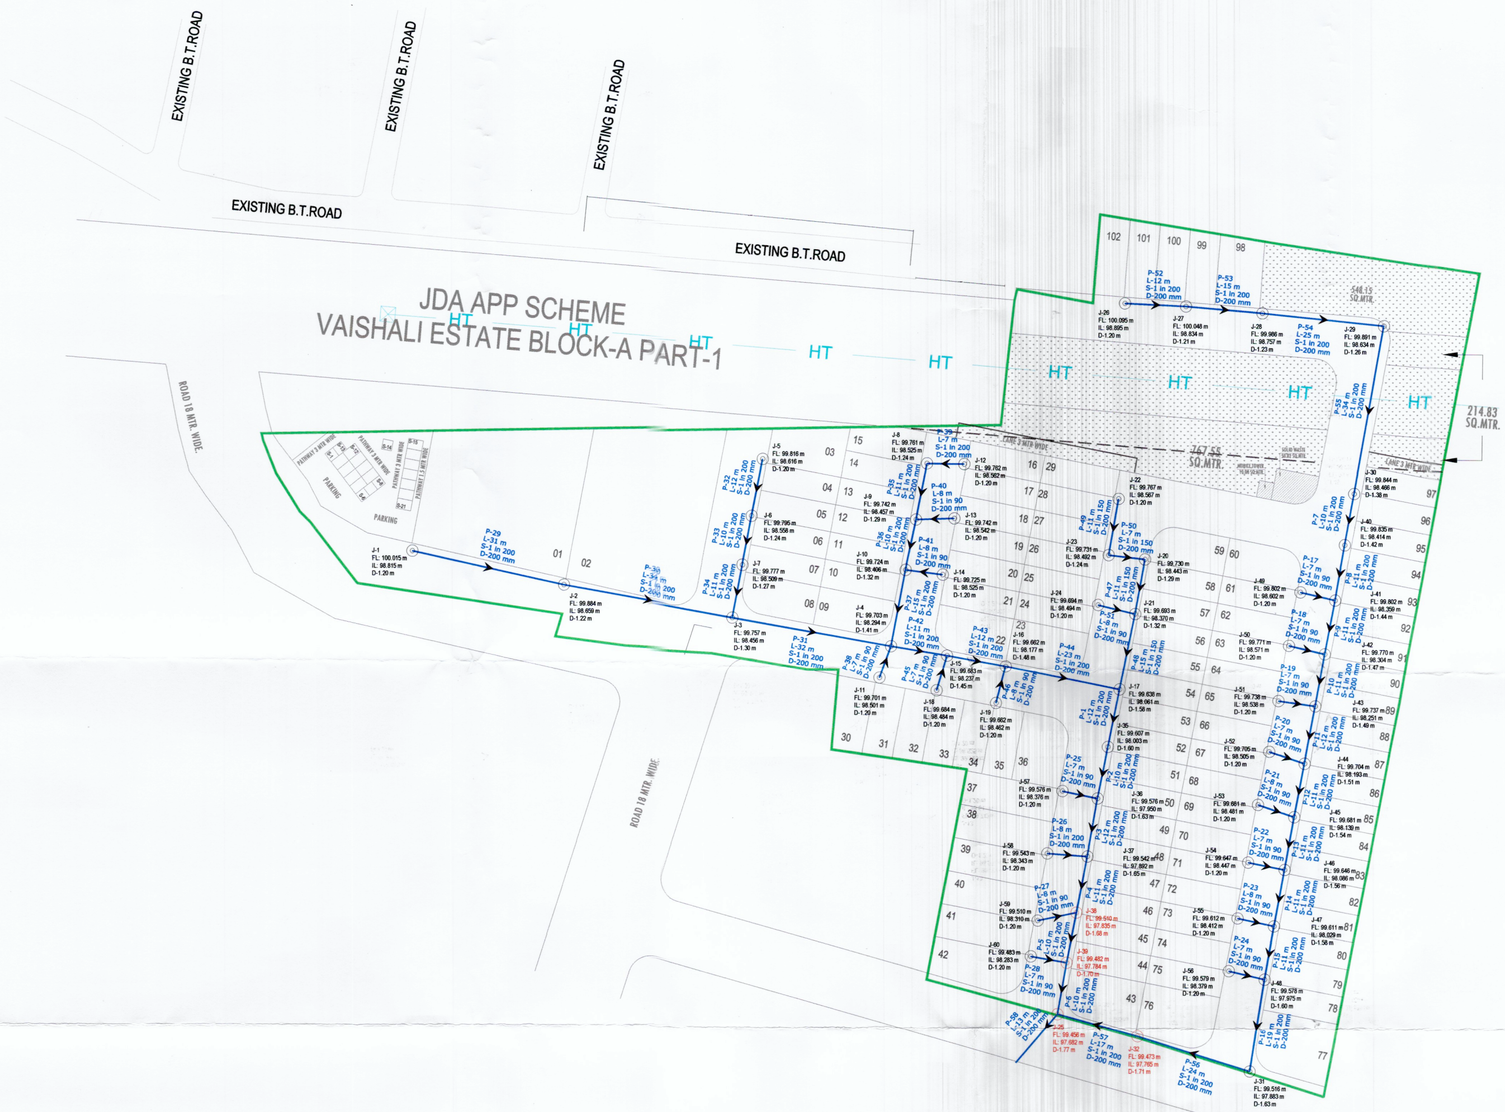

N
W E
S

LAY-OUT PLAN OF

(ROADS , ☐ ELECTRICALS , ☐ SEWER LINE ☑
WATER SUPPLY ☐ & RAIN WATER HARVESTING) ☐

LEGENDS :-

→	200MM DIA SEWER LINE WITH FLOW DIRECTION — Sewer Pipe Line Length 754 Meter
P- L- m S-1 in 200	PIPE NUMBER LENGTH (M) SLOPE IMPROVED
◎	MANHOLE
MH-01	MANHOLE NUMBER
GL:	GROUND LEVEL
IL:	INVERT LEVEL
D:	INVERT DEPTH AT MANHOLE
◎	MANHOLE INTERNAL DIA 1.0 M
◎	MANHOLE INTERNAL DIA 1.2 M
●	SEWER OUTLET

NAME OF SCHEME :-

PROPOSED LAY OUT PLAN OF
" YADURAJ PRIME "
IN KHASRA NO.- 3225/111,112 TO 115,131 TO 135.
VILL:- BHANKROTA KALAN,TEH.-SANGANER JAIPUR

LEGEND:-

SCHEME BOUNDARY -

SCHEME CORNER POINT-

SCALE :- -

NORTH :- N W E S

SUBMITTED TO :-

Consultant:-

CAD MAX PROJECTS PVT. LTD.
301, Third Floor Prism Tower,
Front of Police Head Quarters,
Lal Kothi Tonk Road, JAIPUR
Mobile No. 9829045031

CadMax PROJECTS (P) LTD.
301, Prism Tower,Opp. Police Headquater,
Lalkothi scheme,Tonk Road JAIPUR (RAJ.) 302015
PH.: 0141-4113111, Mob.: +91-9829045031
Website: www.cadmaxpro.com, e-mail: info@cadmaxpro.com

JOB No. :			REMARKS
DESIGN	SIGN	DATE	
DRWN		00/00/0000	
CHKD	✓		
APPD	✓		

135° 90° 45° 180° 0° 225° 270° 315° N W E S

RELEASED FOR ☐ PRELIMINARY ☐ TENDER ☐ INFORMATION ☑ APPROVAL ☐ CONSTRUCTION