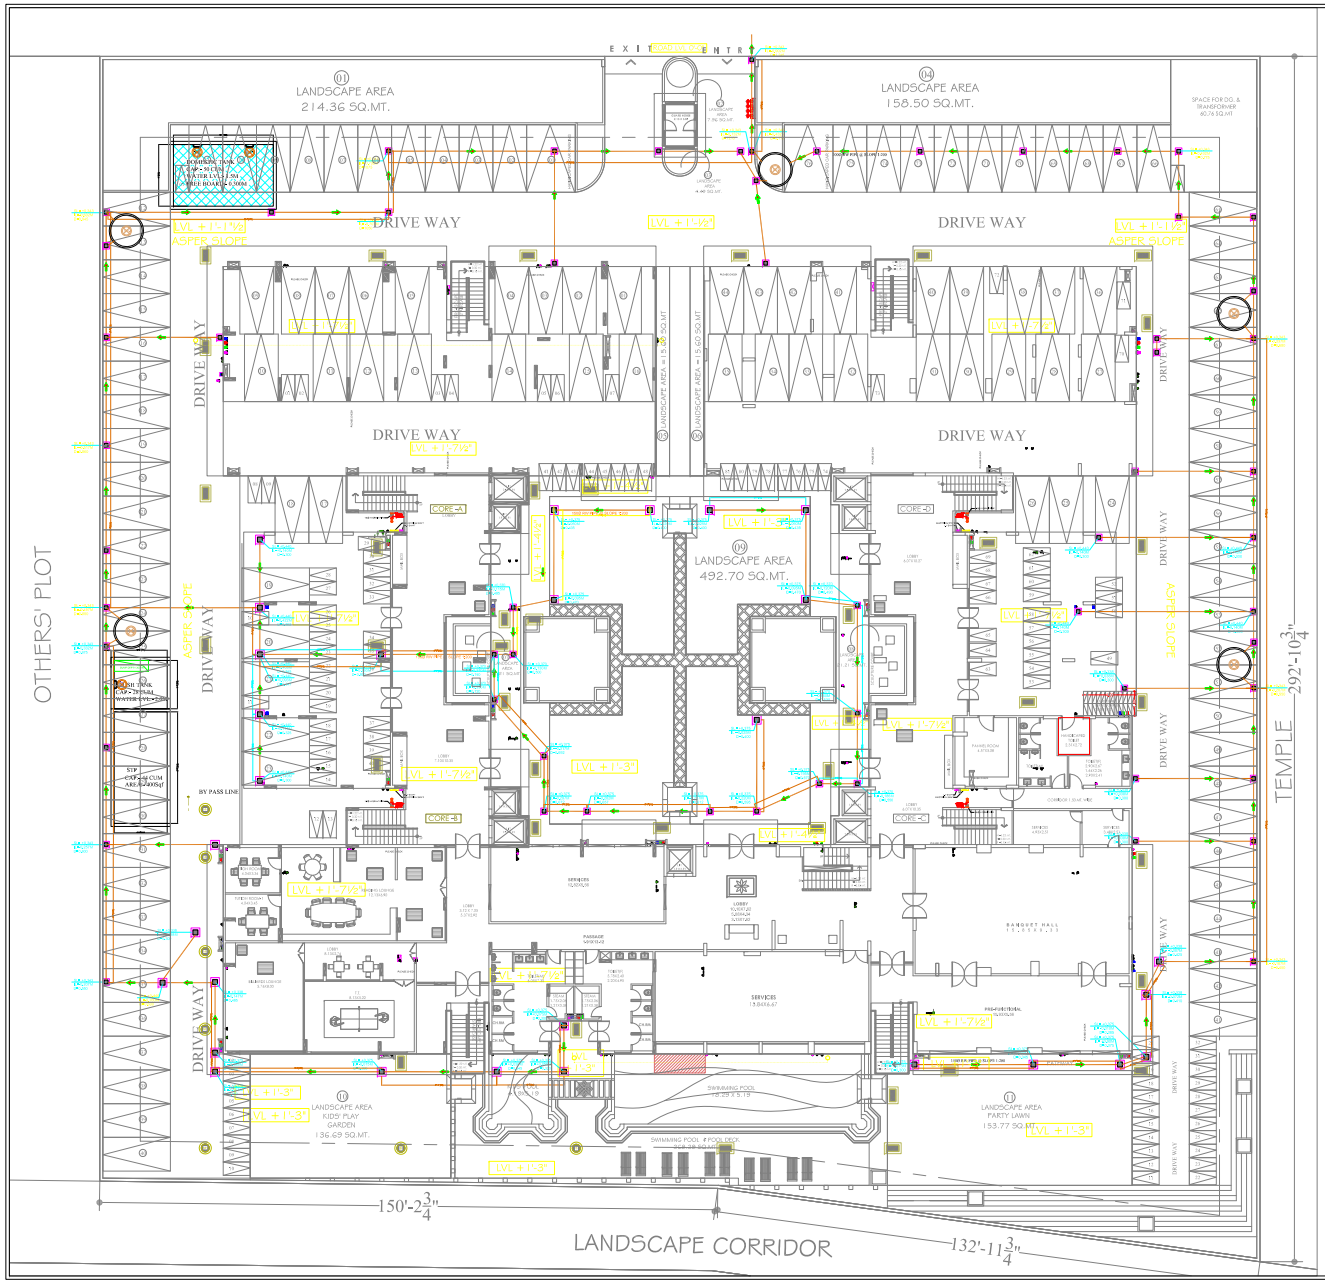

PLUMBING LEGEND

1		SP	110Ø VERTICAL SOIL PIPE
2		WP	80Ø VERTICAL WASTE PIPE
3		RWP	110Ø VERTICAL RAIN WATER PIPE
4		DWS	VERTICAL DOMESTIC WATER SUPPLY
5		BD	80Ø VERTICAL BALCONY DRAIN PIPE
6		WS	VERTICAL WATER SUPPLY PIPE
7		WS	WATER SUPPLY PIPE(U.G. TO O.H TANK)

PLUMBING LEGEND

1		SP	110Ø SOIL PIPE
2		WP	80Ø WASTE PIPE
3		VP	80Ø VENT PIPE

ABBREVIATIONS

WP	WASTE PIPE
SP	SOIL PIPE
VP	VENT PIPE
RWP	RAIN WATER PIPE
CT	CUTOUT

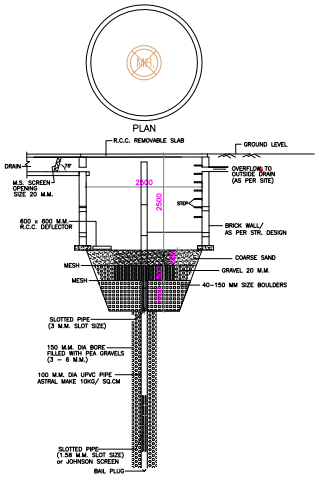

DETAIL-'A'

RECHARGE PIT WITH BOREWELL

(STANDARD DETAIL)

SCALE : N.T.S.

DRAWING TITLE

RAIN WATER HARVESTING LAYOUT

PROJECT TITLE:-

PROPOSED RESIDENTIAL GROUP HOUSING AT PLOT IN SECTOR - 3 NO.3/GH/1 VIDHYADHAR NAGAR SCHEME, JAIPUR.

ideas

ARCHITECTURE URBAN PLANNING INTERIORS

124, HIRMAT NAGAR, TONK ROAD, JAIPUR

PHONE : 0141-2705580

SCALE 1:100

NORTH POINT

OWNER

ARCHITECT