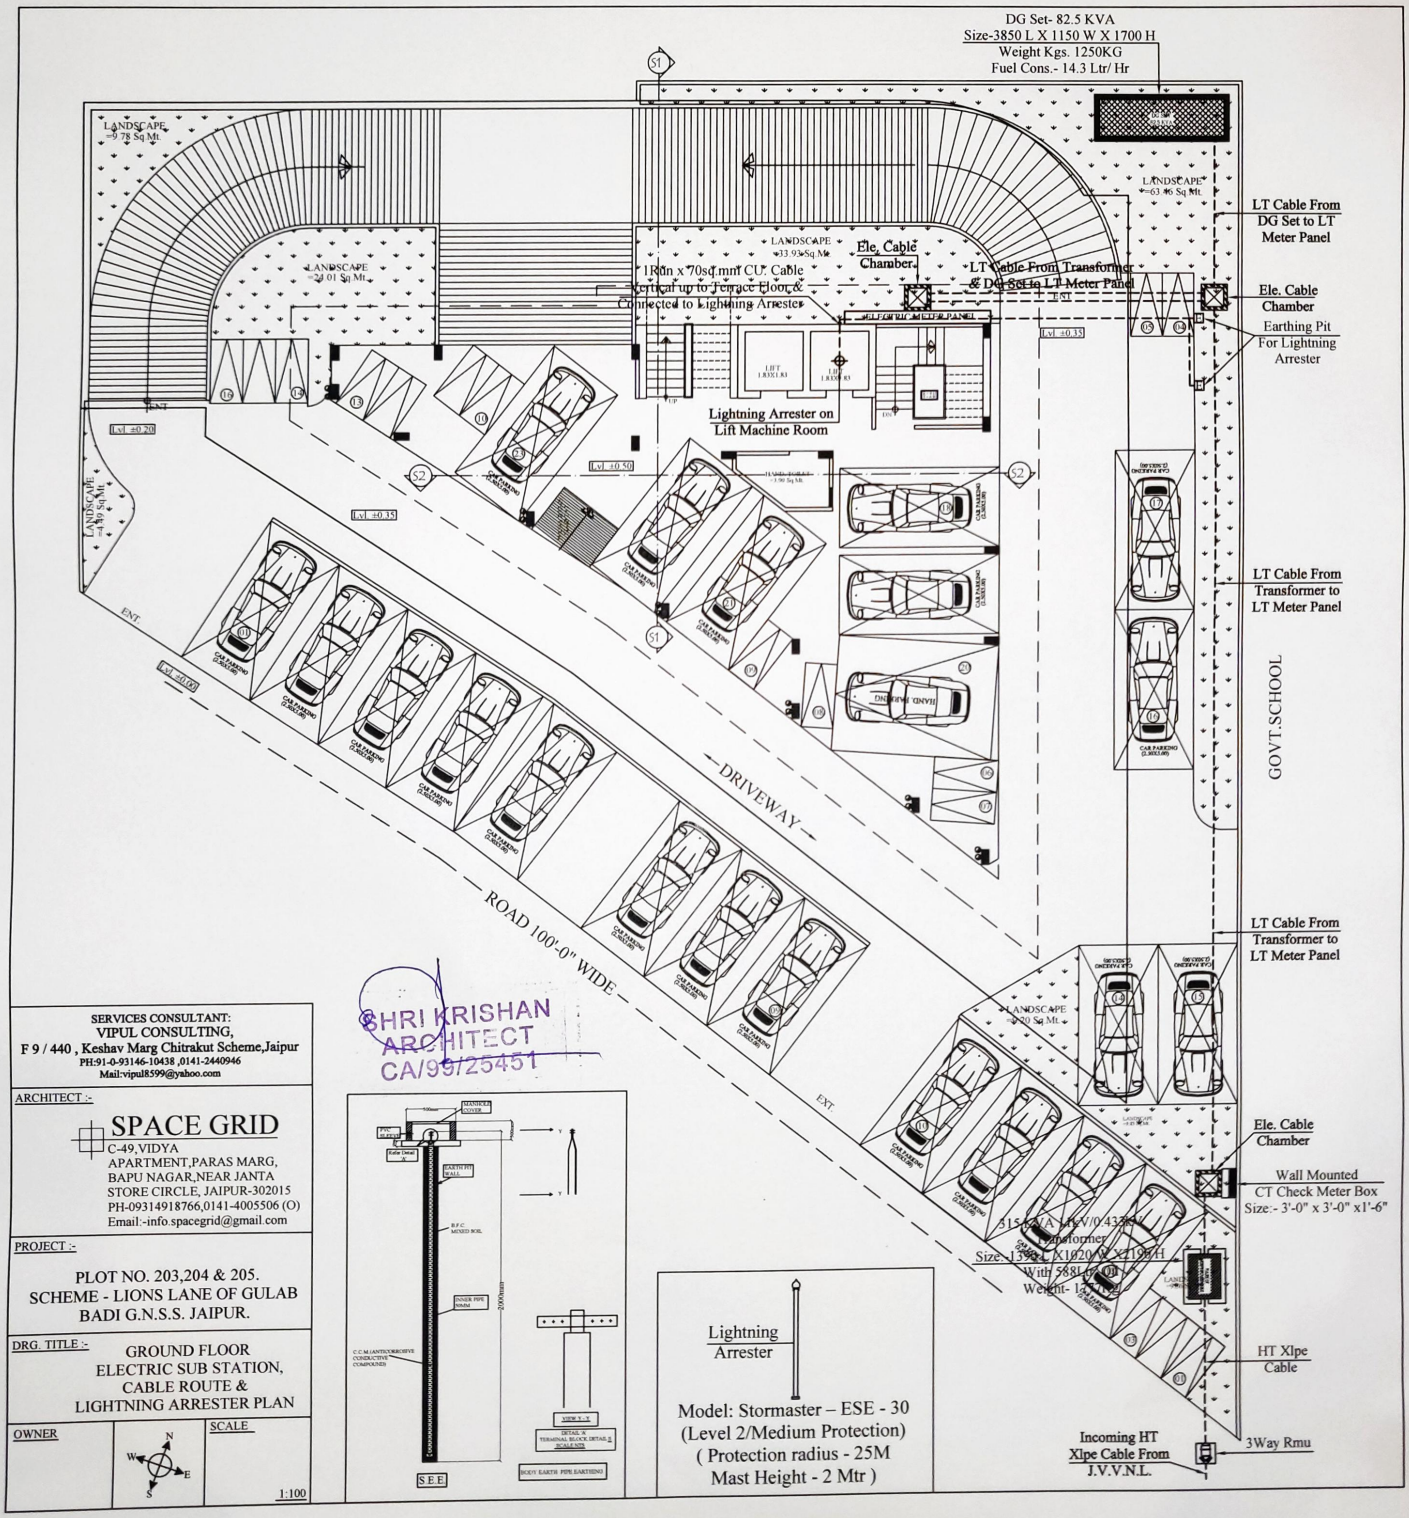

SHRI KRISHAN
ARCHITECT
CA/99/25451