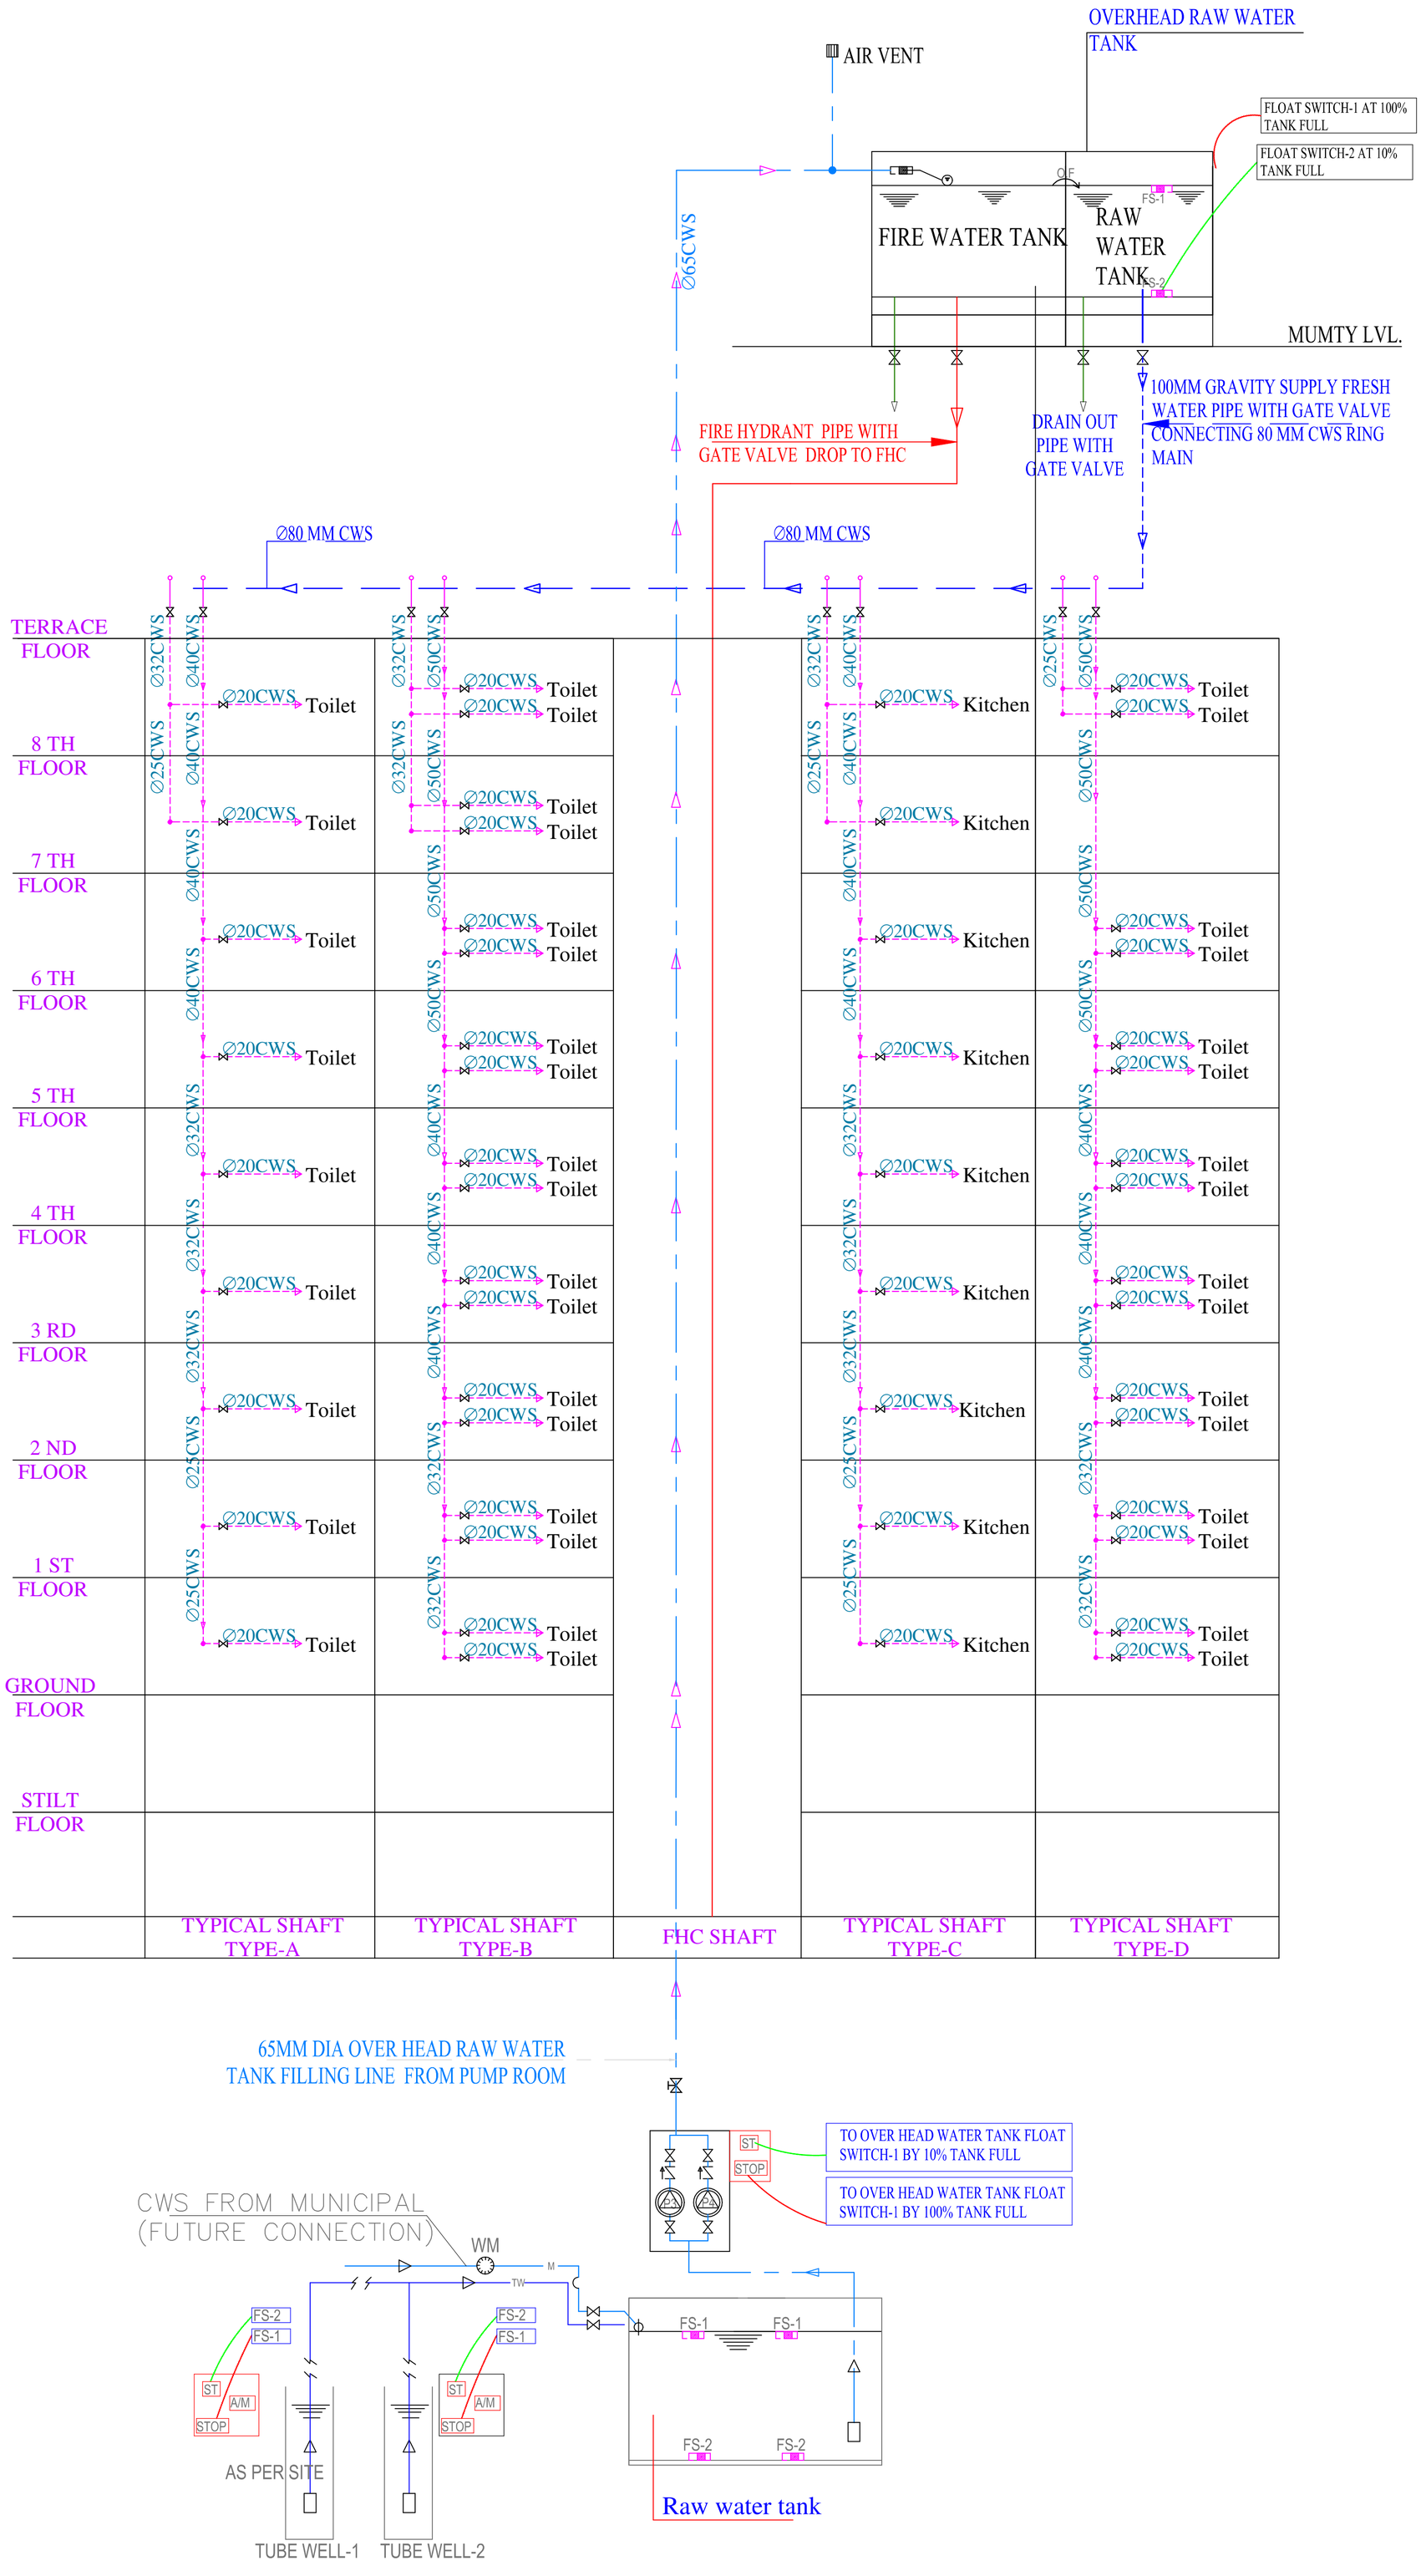

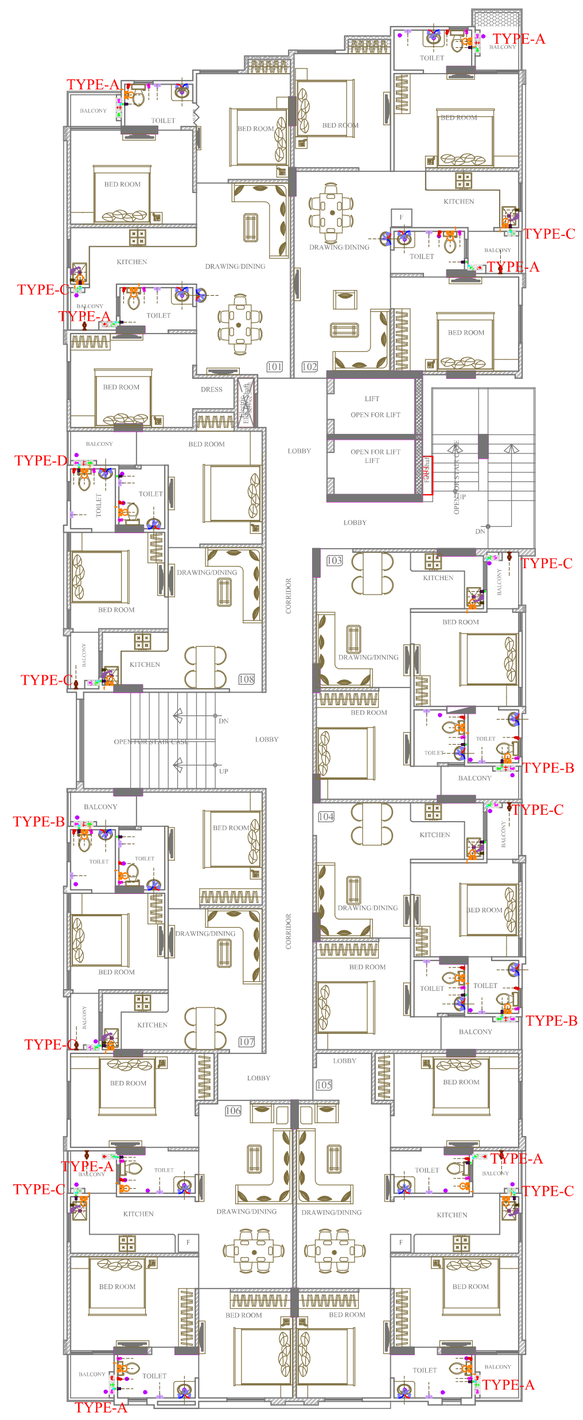

KEYPLAN

VIPUL AGARWAL
M.E.P. CONSULTANT
B.E. ELECTRICAL

PROJECT NAME :- SHAGUN

PROMOTER NAME :-
CHORDIA GROUP

PROJECT ADDRESS :-
KHA. NO. 436/163 AT VILLAGE RAMSIGHPURA URF DHOLAI, TEHSIL - SANGANER , JAIPUR

DRAWING:
WATER SUPPLY SCHEMATUC DIAGRAM PLAN

DATE-	SCALE-
02-08-2023	N.T.S

SERVICES CONSULTANT:
VIPUL CONSULTING,
F 9 / 440 , Keshav Marg Chitrakut Scheme,Jaipur
PH:91-0-93146-10438 ,0141-2440946 Mail:vipul8599@yahoo.com

ARCHITECT :-
SPACE GRID
C-49,vidya Apartment,paras Marg,
Bapu Nagar,near Janta Store Circle,
Jaipur-302015
Ph-09314918766,0141-4005506 (o)
Email:-info.spacegrid@gmail.com