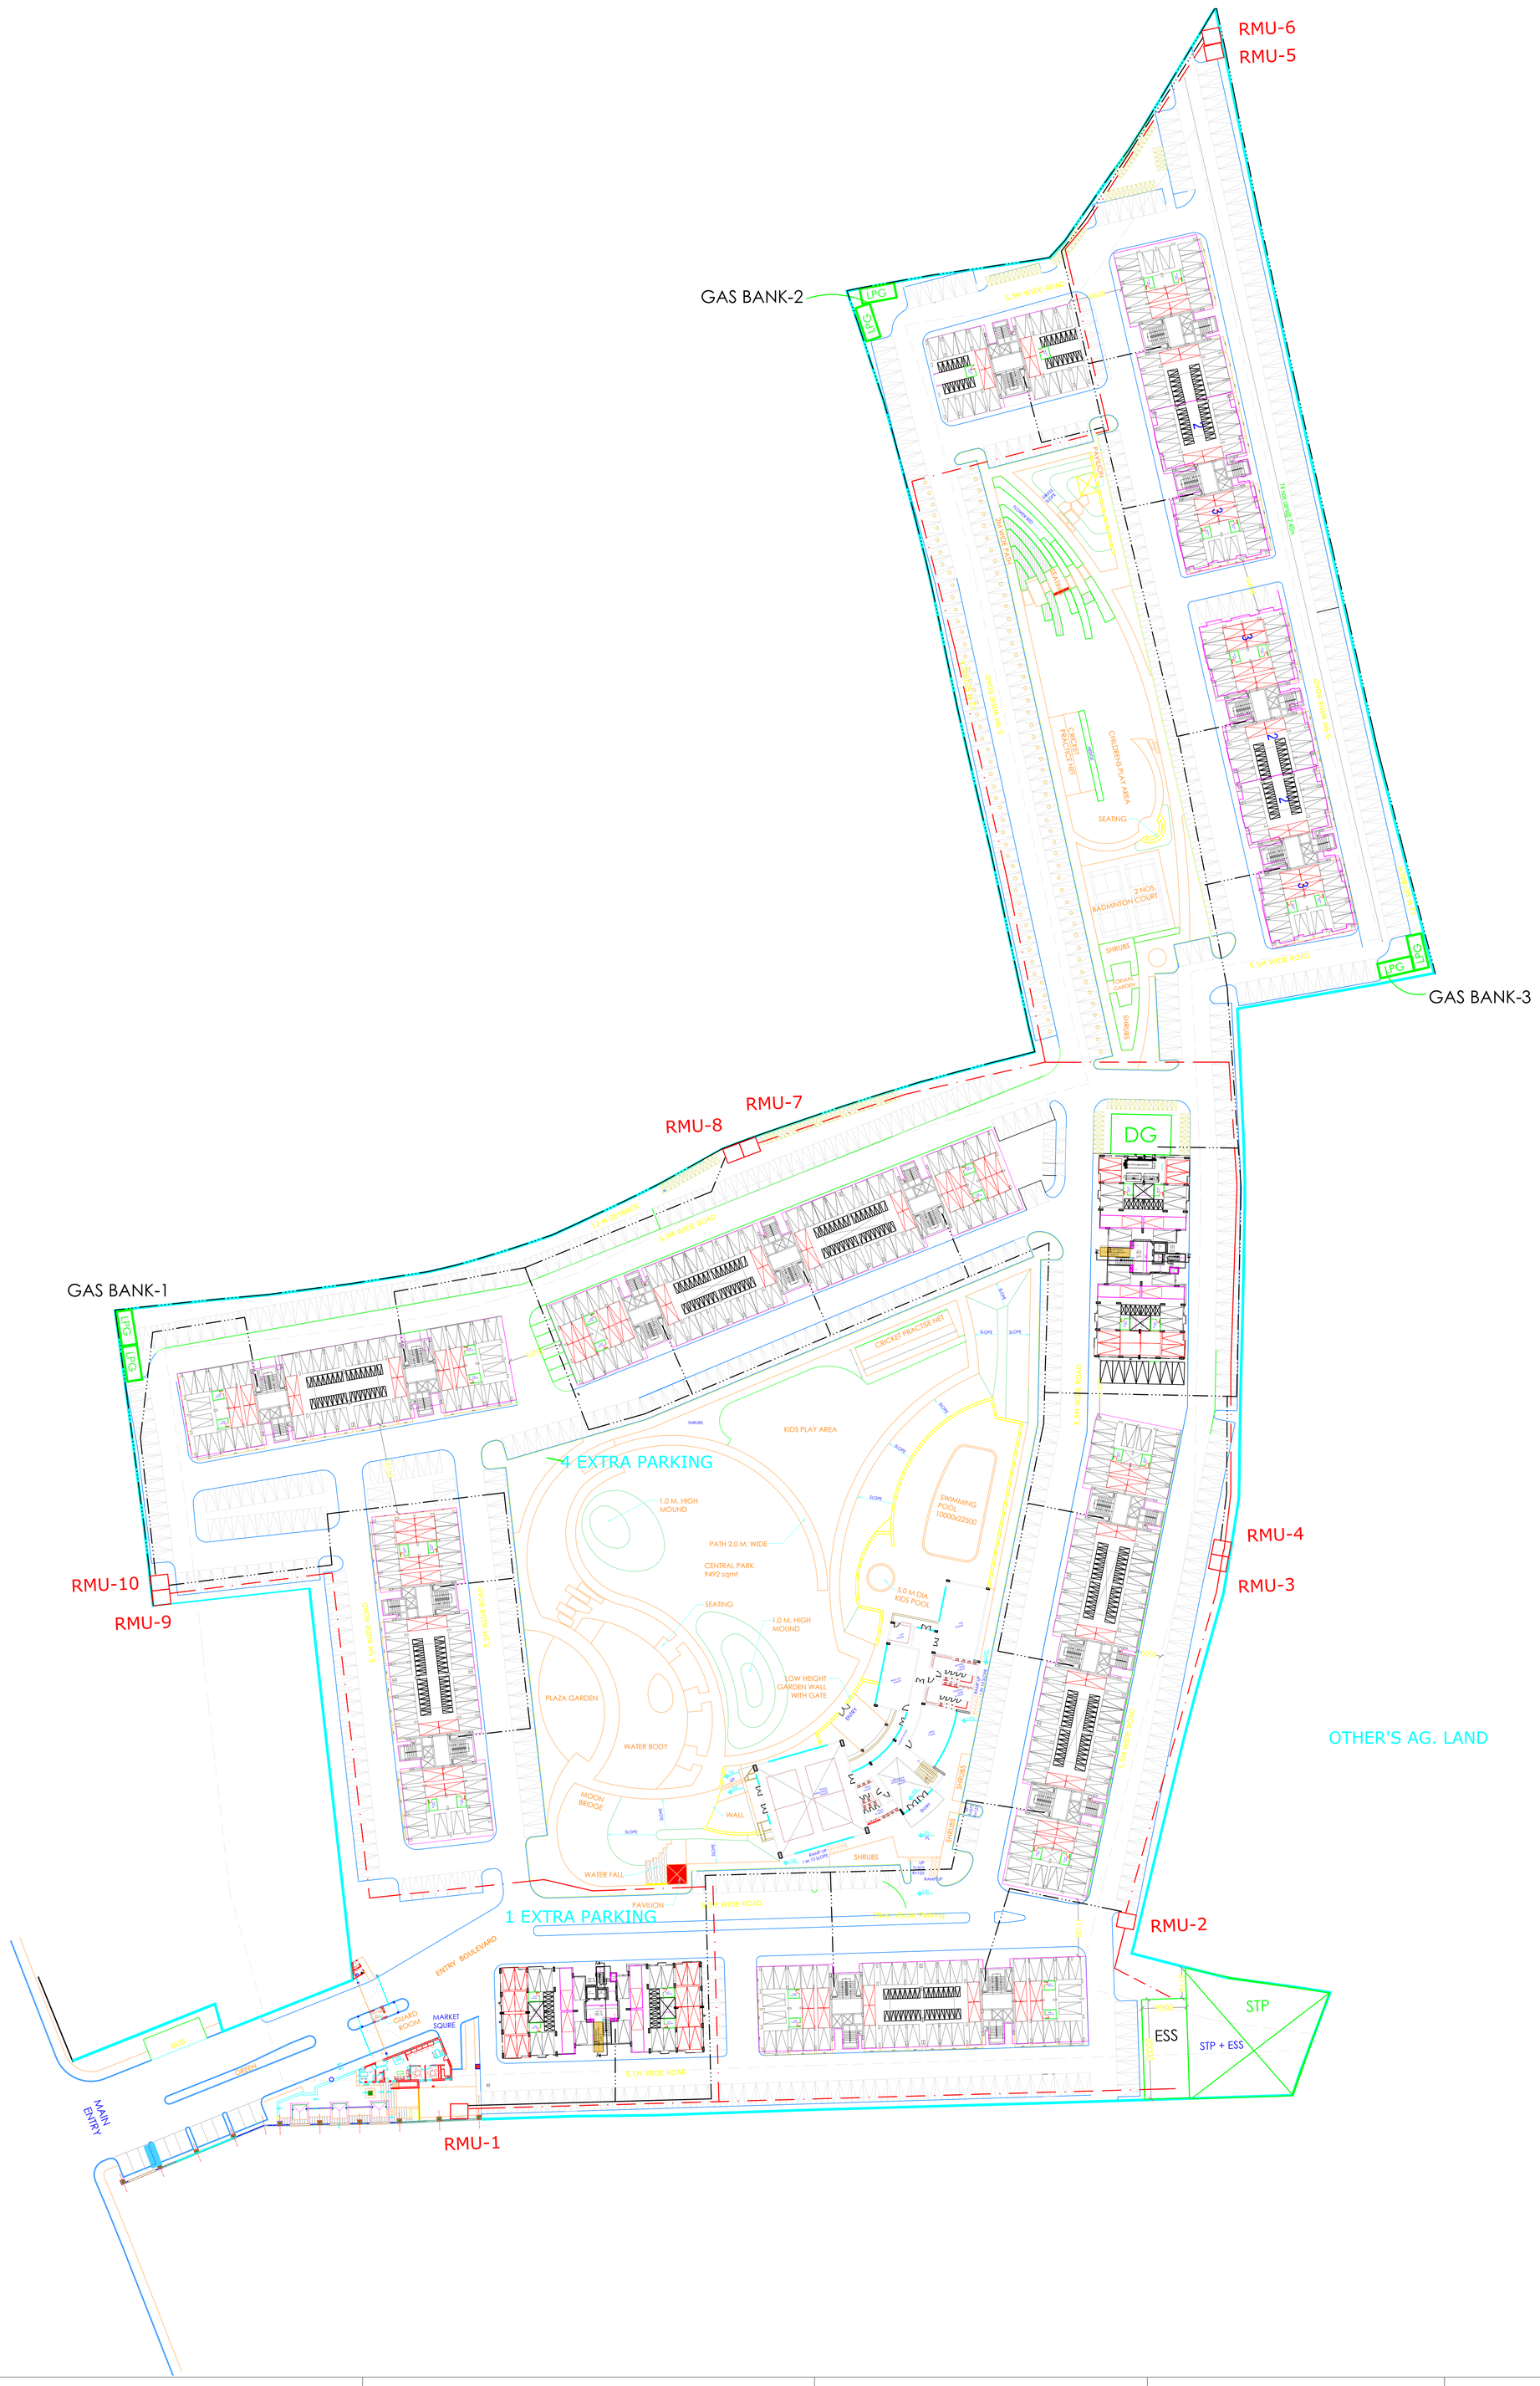

PROJECT:-

Ashiana Umang

OWNERS NAME

Ashiana Houshing Ltd

Unit no.4 & 5,Plot No.D-2,3rd Floor, Southern park, saket District Centre, Saket New Delhi - 110017

Phone no. 011- 42 65 42 65

ARCHITECT

B.sengupta architect

A305,RANGOLI,ASHIANAVILLAGEBHIWADI.

PH . 09887488263

for CHOWDHURY & ASSOCIATES

(P.K.CHOWDHURY)

DRG. TITLE:

SITE LAYOUT PLAN

SUB. TITLE:

ELECTRICAL LAYOUT

DRAWN BY - PANKAJ

APPROVED BY-P.K.CHUDARY

SCALE: -NTS

DATE -22.05.14

R-1-31.07.14