PRODUCED BY AN AUTODESK EDUCATIONAL PRODUCT

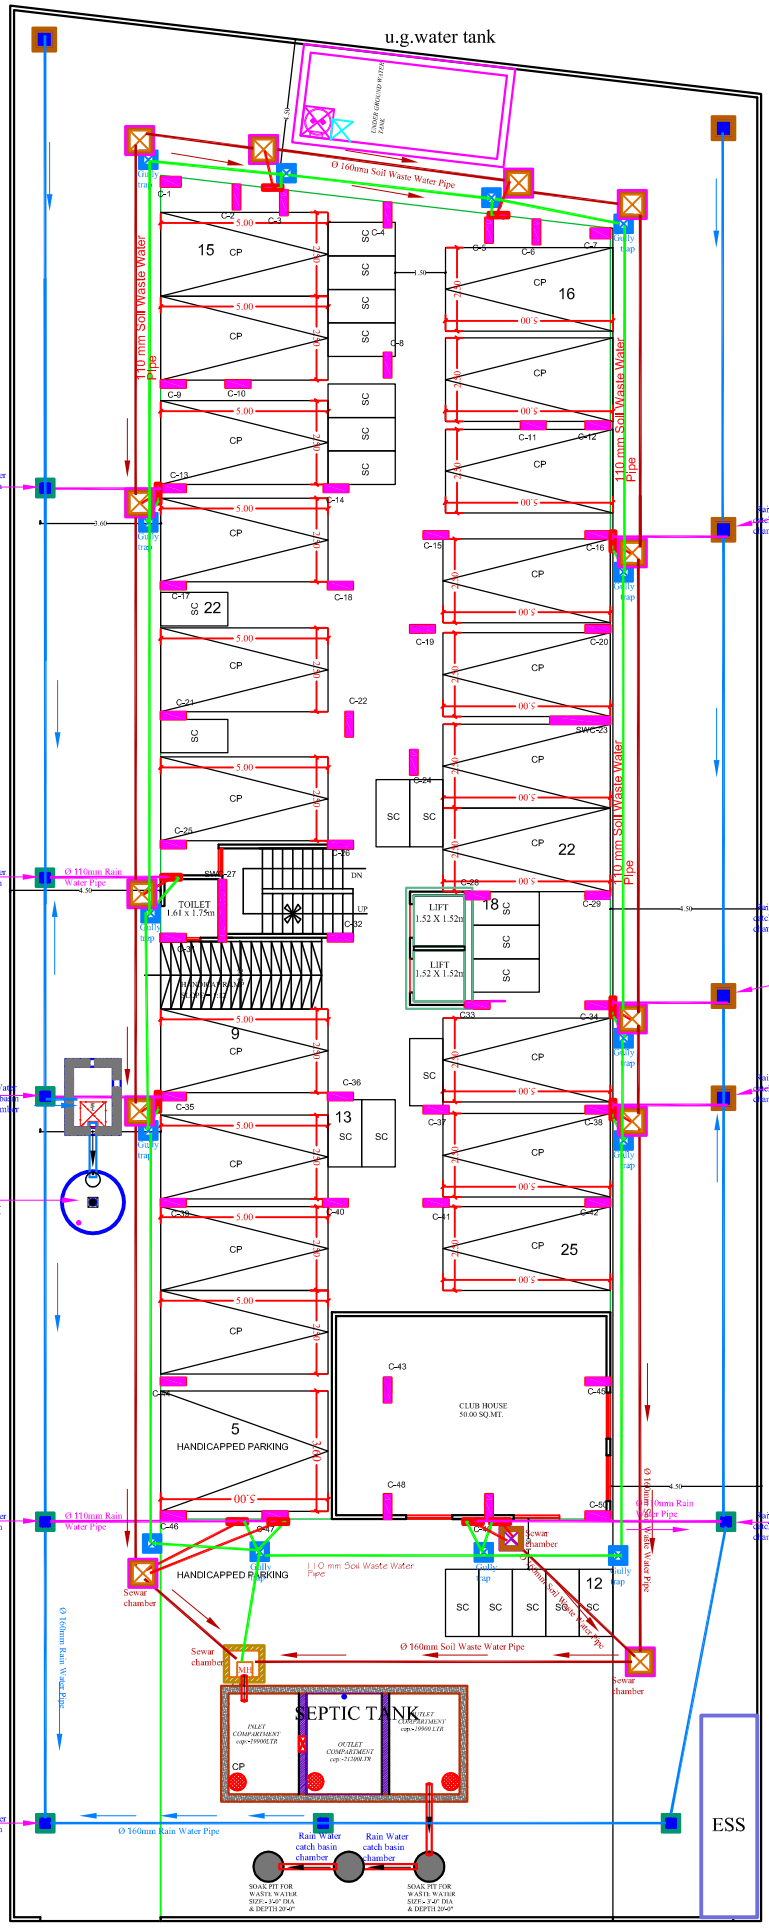

proposed external sewerage & rain water Harvasting route plan

Aman Gupta
M.E.P. Consultant
B.E. Electrical

GENERAL NOTES

1. ALL DIMENSIONS ARE IN MM, UNLESS SPECIFIED OTHERWISE.
2. THE DIMENSIONS ARE TO BE READ ONLY AND NOT TO BE MEASURED.
3. ANY DISCRIPANCY IN THE DRAWING SHOULD BE BROUGHT IN THE NOTICE OF THE ARCHITECT.

MEP CONSULTANT : -
cube consultant
A-6, PATH NO.4, JAMUNA NAGAR, SODALA, JAIPUR-302006.
MAIL :- cubemep@gmail.com,
Ph. No. 0141 2221089
Mob. No. +91 9214308430 , +91 9785427711

DRAWN BY :-	REVISION :-	DATE :-
	R0	

SYMBOL	DESCRIPTION
	110 mm Soil Waste Water Pipe
	110 mm Waste Water Pipe
	110 mm Rain Water Pipe
	160 mm Soil Waste Water Pipe
	110 mm Soil Waste Water Pipe
	110 mm Waste Water Pipe
	110 mm Raln Water Pipe
	160 mm Raln Water Pipe
	Flow Direction
	GULLY TRAP 12"x12"
	MANHOLE 18"x18"
	MANHOLE 24"x24"
MH	MANHOLE 36"x32"
	RAIN WATER CHAMBER 12"x12"
	RAIN WATER CHAMBER 450X450 MM
	RAIN WATER CHAMBER 600X600 MM
	RAIN WATER CHAMBER 30"x24"
	RAIN WATER HARVESTING PIT

CLIENT NAME:-
DDCL CONSTRUCTION COMPANY
(MR. AJAY NARANIYA (Director))

PROJECT
PROPOSED RESIDENTIAL APARTMENT FOR DDCL PARADISE
AT KHASRA NO-298/1,413/300,414/300,416/299, VILL-RAMSINGHPURA URF DHOLHI, SANGANER,JAIPUR

ARCHITECT
M/S AKRITI AYOJAN
ARCHITECTS. INTERIOR DESIGNERS.
E-87, THIRD FLOOR, MANGLAM TOWER ,RIDHI SIDHI, GOPALPURA, JAIPUR-06, RAJASTHAN. 9351154101
suryaprakash.arch@gmail.com ;

DRAWING TITLE
proposed external sewerage & rain water Harvasting route plan

DATE:

NORTH :

PRODUCED BY AN AUTODESK EDUCATIONAL PRODUCT

PRODUCED BY AN AUTODESK EDUCATIONAL PRODUCT

PRODUCED BY AN AUTODESK EDUCATIONAL PRODUCT

PRODUCED BY AN AUTODESK EDUCATIONAL PRODUCT

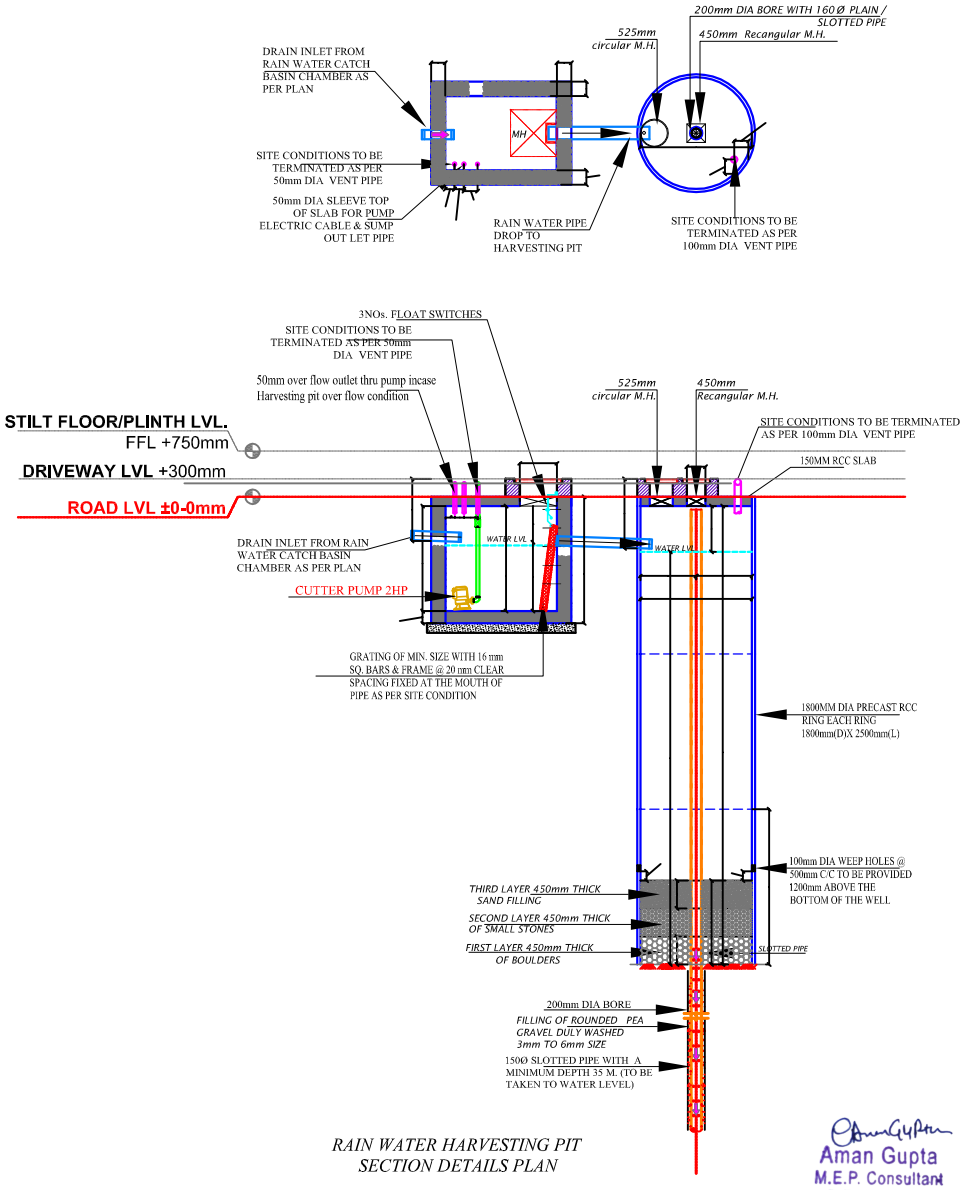

RAIN WATER HARVESTING PIT
SECTION DETAILS PLAN

Aman Gupta
M.E.P. Consultant
B.E. Electrical

THIS DRAWING IS THE SOLE PROPERTY OF M/S AKRITI AYOJAN AND IS NOT TO BE COPIED, USED OR REPRODUCED FORANY PURPOSE OTHER THAN FOR WHICH IT HAS BEEN LOANED.

LEGEND:–

①	SOIL PIPE	
②	WASTE PIPE	
③	VENT PIPE	
④	COLD WATER SUPPLY (CWS)	
⑤	HOT WATER SUPPLY (HWS)	
	RAIN WATER PIPE	
SW	SEWER LINE– EXTERNAL	
RW	STORM WATER DRAINAGE PIPE	
	SEWERAGE MANHOLE	M.H.
	STORM WATER MANHOLE	M.H.
GT	GULLY TRAP	
BV	BALL VALVE	
FT	FLOOR TRAP	
FD	FLOOR FLOOR DRAIN	
	RAIN WATER COLLECTION CHAMBER 460X450MM	
	KHURRA	

MEP CONSULTANT : --

cube consultant
A-8, PATH NO. 4, JAMUNA NAGAR,
SODALA, JAIPUR-302006,
MAIL: - cubemep@gmail.com,
Ph. No. 0141 2221089
Mob. No. +91 9214308430 , +91 9785427711

DEALT BY : –	REVISION : –	DATE : –
	R0	

TITLE:-

RAIN WATER HARVESTING PIT
SECTION DETAILS PLAN

PROJECT:-

PROPOSED RESIDENTIAL APARTMENT FOR
DDCL PARADISE
AT KHASRA NO-298/1,413/300,414/300,416/299,
VILL-RAMSINGHPURA URF DHOLHI,
SANGANER,JAIPUR

CLIENT NAME:-

DDCL CONSTRUCTION COMPANY
(MR. AJAY NARANIYA (Director))

ARCHITECT

M/S AKRITI AYOJAN
ARCHITECTS. INTERIOR DESIGNERS.
E-87, THIRD FLOOR, MANGLAM TOWER, RADHESHYAM GOPALPURA, JAIPUR-06, RAJASTHAN, 9351154101
suryaprakash.arch@gmailndl.com ;

DATE: NORTH :

PRODUCED BY AN AUTODESK EDUCATIONAL PRODUCT