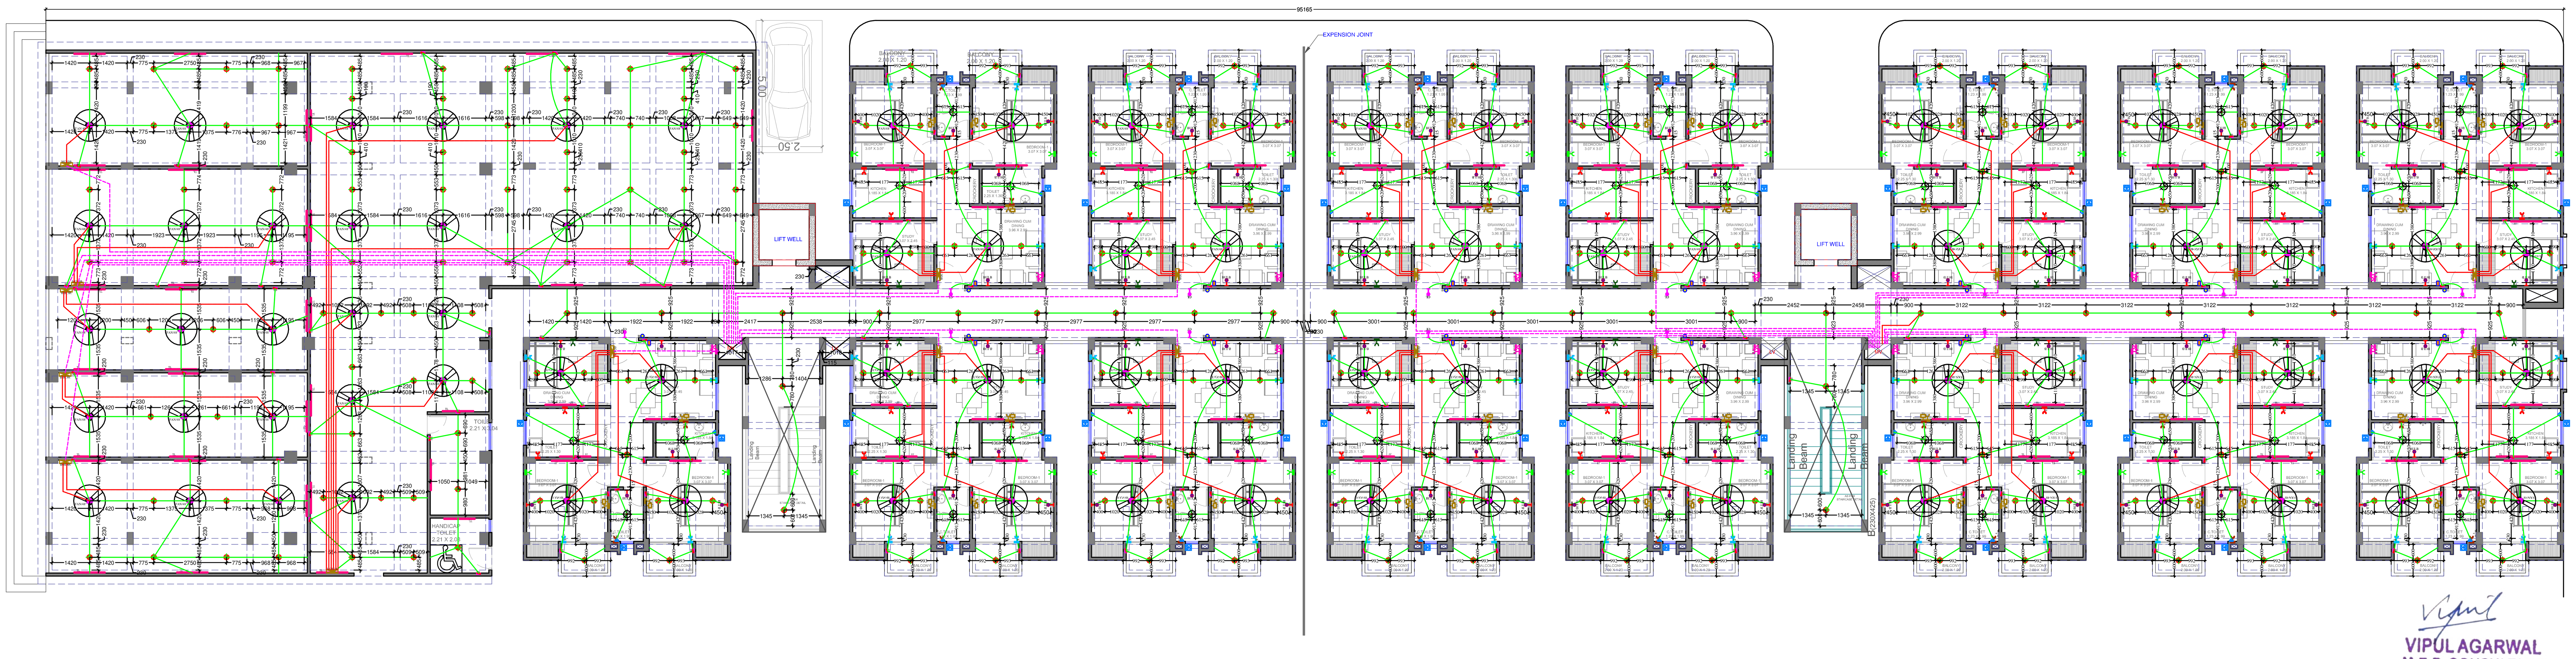

LEGENDS:

Mounting Height	No.	I D	Symbol	Description
IN RCC SLAB		CONDUIT		Rigid PVC 25mm dia. Conduit /1.5 sqmm Wire For Light Points
IN RCC SLAB		CONDUIT		Rigid PVC 25mm dia. Conduit /2.5 sqmm Wire For Light Circuits
IN RCC SLAB		CONDUIT		Rigid PVC 25mm dia. Conduit / 4.00 sqmm Wire For Power Circuits
IN RCC SLAB		CONDUIT		Submain Wire to DB From Main Panel on Ground Floor in 1nos. 25mm dia Conduits
CEILING	67	FAN/48"		CEILING FAN 48"
CEILING	45	FB		FAN BOX
+90"	115	TL/W		Led Wall Tube Light Make:- Syska Led Cat no.- SSK-T5-20W
+90"	90	BULB		Led Bulb 20W Make:- Syska Led Cat no. SKC-20W 5.7K/3K
+90"	30	GL		WALL BRACKETS AS DESIGN FOR GANESH LIGHT
CEILING	264	DL		Led 6" Down Lighter 20W (Surface Mounted) Make:- Syska Led Cat no.:- SDL-15W GLD 6.5K/4K
VENTILATOR HT.	45	CR		CEILING ROSE
VENTILATOR HT.	45	EXF		9" DIA FRESH AIR FAN
+42"	185	SB		SWITCH BOARD
+48"	45	TV		TV COAXIAL POINT
+48"	90	LP TV		6 A PLUG POINT FOR TV
+24"	15	TEL		TELEPHONE POINT
+24"	15	LP TEL		6 A PLUG POINT FOR TELEPHONE
+42"	15	PP		16 A POWER POINT FOR KITCHEN
+18"	15	PP-C		16 A POWER POINT FOR COOLER
+78"	30	PP-G		16 A POWER POINT FOR GEYSER
+60"	15	BP		6 A BELL PUSH
+90"	15	BZ		BUZZER FOR CALL BELL
+60"	21	MCB DB		MCB DISTRIBUTION BOARD

Vipul
VIPUL AGARWAL
M.E.P. CONSULTANT
B.E. ELECTRICAL

SERVICES CONSULTANT:
VIPUL CONSULTING,
F9/440 , Keshav Marg Chitrakut Scheme,Jaipur
PH:91-0-93146-10438 ,0141-2440946 Mail:vipul8599@yahoo.com

CLIENT :

SAMRIDDHI BUILDERS

PROJECT:-

PROPOSED GSITE PLAN SHOWING RESIDENTIAL PLOT FOR CHEIF MINISTER JAN AWAS YOJANA SITUATED AT KH. NO. 1296,1306 AT VILLAGE MAKARWALI ,AJMER

ARCHITECTS :

design graphite studio

GRAPHITE DESIGN STUDIO
ARCHITECTS, INTERIOR DESIGNERS, PLANNERS
68, Janak Puri -1st, Imliwala phatak, Opp Jain Mandir, Jaipur
CONTACT NO. +91-9928334414, 0141-2593414
email: studiosgraphite@gmail.com
Website : www.graphitedesignstudio.com

GENERAL NOTES

1. All dimensions on this drawing are In feet and inches.
2. Only written dimensions are to be followed . drawing should not be scaled.
3. All measurements must be checked and verified by the contractors prior to execution of work at the site.
4. This drawing Is to be read in conjunction with all relevant structural, services & facility planning drawings.
5. Architectural drawings are to be followed for the location of all structural members & masonry walls. for sizes & reinforcement details of structural members, relevant structural drawings are to be referred.
6. Any discrepancies between architectural, structural and services drawings must be brought to the notice of the architects immediately & prior to execution at site.
7. Co-ordinatio with services such as hvac, plumbing & electrical, etc. Is the responsibility of the contractors.
8. All masonry walls should be aligned with the columns as indicated on the plan, irrespective of the position as calculated with the dimensioning.
9. For details, refer relevant large scale detail drgs. as indicated.

NORTH: N

NAME OF DRAWING:
BLOCK-A GROUND FLOOR ROOF ELECTRIC CONDUIT PLAN

PROJECT NO. :

DATE : 18-07-2022

SCALE :

REV NO. : R-00

DRAWN BY: RAJENDER

CKD BY: SANJAY

DRAWING NO. :

THIS DRAWING IS THE PROPERTY OF GRAPHITE DESIGN STUDIO PVT. LTD. , JAIPUR IT SHALL NOT BE COPIED OR USED WITHOUT THEIR WRITTEN PERMISSION NOR MADE KNOWN TO A THIRD PARTY. THE INFORMATION IS ISSUED ON THE UNDERSTANDING THAT NO PART THEREOF SHALL BE DUPLICATED FOR THE PURPOSE OTHER THAN THE EXPRESSED PURPOSE.

VIPUL AGARWAL
M.E.P. CONSULTANT
B.E. ELECTRICAL

LEGENDS:

Mounting Height	No.	I D	Symbol	Description
IN FLOOR		CONDUIT	TEL	Rigid PVC 25mm dia. Conduit /6.5mm 2 Pair Wire For Tel Wiring
IN FLOOR		CONDUIT	TV	Rigid PVC 25mm dia. Conduit /RG6 Cable For TV Wiring
IN RCC SLAB		CONDUIT		20mm, 25 mm dia Conduits From Flat LV System to Drop LV Shaft
IN RCC SLAB		CONDUIT	FIRE	Rigid PVC 25mm dia. Conduit / 2X1.5 sq. mm Copper Wire For MCP & Hooter
IN RCC SLAB		CONDUIT	CCTV	Rigid PVC 25mm dia. Conduit /3x1 Coaxial Wire / Cat 6 UTP Cable For Security Camera (C.C.T.V.)
+24"	15	TEL		TELEPHONE POINT
+24"	15	LP TEL		6 A PLUG POINT FOR TELEPHONE
+48"	45	TV		TV COAXIAL POINT
+48"	90	LP TV		6 A PLUG POINT FOR TV
+24"	15			LV SYSTEM JOINT BOX
+42"	02	MCP		MANUAL CALL POINT
+90"	02	HO		HOOTER POINT
+90"	06	CCTV		WALL MOUNTED CCTV CAMERA

SERVICES CONSULTANT:
VIPUL CONSULTING,
F9/440 , Keshav Marg Chitrakut Scheme,Jaipur
PH:91-0-93146-10438 ,0141-2440946 Mail:vipul85999@yahoo.com

CLIENT :

SAMRIDDHI BUILDERS

PROJECT:-

PROPOSED GSITE PLAN SHOWING RESIDENTIAL PLOT FOR CHEIF MINISTER JAN AWAS YOJANA SITUATED AT KH. NO. 1296,1306 AT VILLAGE MAKARWALI ,AJMER

ARCHITECTS :

GRAPHITE DESIGN STUDIO

ARCHITECTS, INTERIOR DESIGNERS, PLANNERS

68, Janak Puri -1st, Imliwala phatak, Opp Jain Mandir, Jaipur
CONTACT NO. +91-9928334414, 0141-2593414
email: studiographite@gmail.com
Website : www.graphitedesignstudio.com

GENERAL NOTES

1. All dimensions on this drawing are In feet and inches.
2. Only written dimensions are to be followed , drawing should not be scaled.
3. All measurements must be checked and verified by the contractors prior to execution of work at the site.
4. This drawing Is to be read ın conjunction with all relevant structural, services & facility planning drawings.
5. Architectural drawings are to be followed for the location of all structural members & masonry walls. for sizes & reinforcement details of structural members, relevant structural drawings are to be referred.
6. Any discrepancies between architectural, structural and services drawings must be brought to the notice of the architects immediately & prior to execution at site.
7. Co-ordınatio with services such as hvac, plumbing & electrical, etc. Is the responsibility of the contractors.
8. All masonry walls should be aligned with the columns as indicated on the plan, irrespective of the position as calculated with the dimensioning.
9. For details, refer relevant large scale detail drgs. as indicated.

NORTH: N

NAME OF DRAWING:

BLOCK-A GROUND FLOOR ROOF LV CONDUIT PLAN

PROJECT NO. :

DATE : 18-07-2022

SCALE :

REV NO. : R-00

DRAWN BY: RAJENDER

CKD BY: SANJAY

DRAWING NO. :

THIS DRAWING IS THE PROPERTY OF GRAPHITE DESIGN STUDIO PVT. LTD. , JAIPUR IT SHALL NOT BE COPIED OR USED WITHOUT THEIR WRITTEN PERMISSION NOR MADE KNOWN TO A THIRD PARTY. THE INFORMATION IS ISSUED ON THE UNDERSTANDING THAT NO PART THEREOF SHALL BE DUPLICATED FOR THE PURPOSE OTHER THAN THE EXPRESSED PURPOSE.

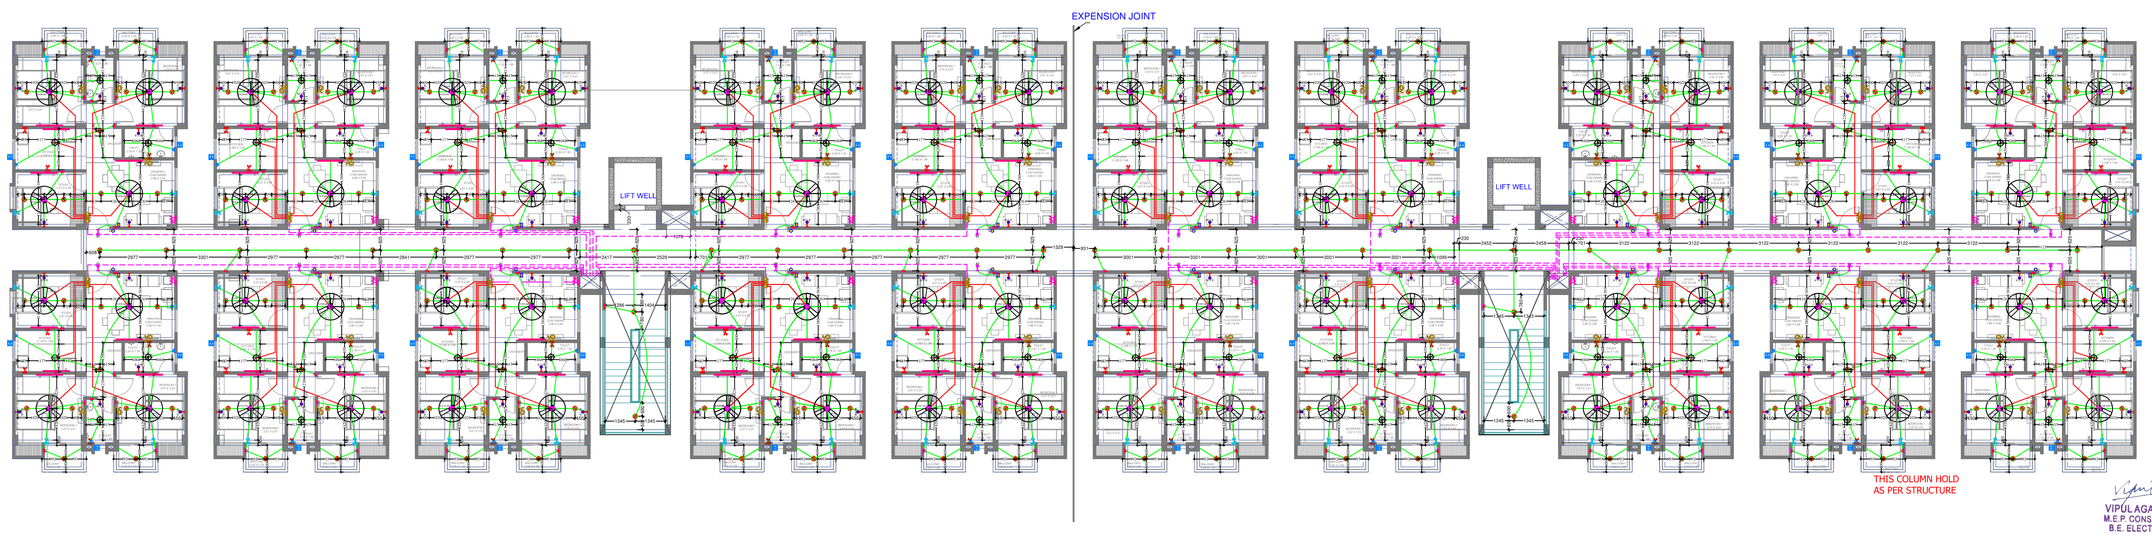

VIPUL AGARWAL
M.E.P. CONSULTANT
B.E. ELECTRICAL

LEGENDS:

Mounting Height	No.	I D	Symbol	Description
IN RCC SLAB		CONDUIT		Rigid PVC 25mm dia. Conduit /1.5 sqmm Wire For Light Points
IN RCC SLAB		CONDUIT		Rigid PVC 25mm dia. Conduit /2.5 sqmm Wire For Light Circuits
IN RCC SLAB		CONDUIT		Rigid PVC 25mm dia. Conduit / 4.00 sqmm Wire For Power Circuits
IN RCC SLAB		CONDUIT		Submain Wire to DB From Main Panel on Ground Floor in 1nos. 25mm dia Conduits
CEILING	85	FAN/48"		CEILING FAN 48"
CEILING	63	FB		FAN BOX
+90"	105	TL/W		Led Wall Tube Light Make:- Syska Led Cat no:- SSK-T5-20W
+90"	126	BULB		Led Bulb 20W Make:- Syska Led Cat no. SKC-20W 5.7K/4K
+90"	42	GL		WALL BRACKETS AS DESIGN FOR GANESH LIGHT
CEILING	299	DL		Led 6" Down Lighter 20W (Surface Mounted) Make:- Syska Led Cat no:- SDL-15W GLD 6.5K/4K
VENTILATOR HT.	60	CR		CEILING ROSE
VENTILATOR HT.	120	EXF		9" DIA FRESH AIR FAN
+42"	225	SB		SWITCH BOARD
+48"	60	TV		TV COAXIAL POINT
+48"	120	LP TV		6 A PLUG POINT FOR TV
+24"	20	TEL		TELEPHONE POINT
+24"	20	LP TEL		6 A PLUG POINT FOR TELEPHONE
+42"	38	PP		16 A POWER POINT FOR KITCHEN
+18"	84	PP-C		16 A POWER POINT FOR COOLER
+78"	42	PP-G		16 A POWER POINT FOR GEYSER
+60"	20	BP		6 A BELL PUSH
+90"	20	BZ		BUZZER FOR CALL BELL
+60"	20	MCB DB		MCB DISTRIBUTION BOARD

SERVICES CONSULTANT:
VIPUL CONSULTING,
F9/440 , Keshav Marg Chitrakut Scheme,Jaipur
PH:91-0-93146-10438 ,0141-2440946 Mail:vipul85999@yahoo.com

CLIENT :

SAMRIDDHI BUILDERS

PROJECT:-

PROPOSED GSITE PLAN SHOWING RESIDENTIAL PLOT FOR CHEIF MINISTER JAN AWAS YOJANA SITUATED AT KH. NO. 1296,1306 AT VILLAGE MAKARWALI ,AJMER

ARCHITECTS :

GRAPHITE DESIGN STUDIO
ARCHITECTS, INTERIOR DESIGNERS, PLANNERS
68, Janak Puri -1st, Imliwala phatak, Opp Jain Mandir, Jaipur
CONTACT NO. +91-9928334414, 0141-2593414
email: studiosgraphite@gmail.com
Website : www.graphitedesignstudio.com

GENERAL NOTES

1. All dimensions on this drawing are In feet and inches.
2. Only written dimensions are to be followed . drawing should not be scaled.
3. All measurements must be checked and verified by the contractors prior to execution of work at the site.
4. This drawing Is to be read in conjunction with all relevant structural, services & facility planning drawings.
5. Architectural drawings are to be followed for the location of all structural members & masonry walls. for sizes & reinforcement details of structural members, relevant structural drawings are to be referred.
6. Any discrepancies between architectural, structural and services drawings must be brought to the notice of the architects immediately & prior to execution at site.
7. Co-ordinatio with services such as hvac, plumbing & electrical, etc. Is the responsibility of the contractors.
8. All masonry walls should be aligned with the columns as indicated on the plan, irrespective of the position as calculated with the dimensioning.
9. For details, refer relevant large scale detail drgs. as indicated.

NORTH: N

NAME OF DRAWING:

BLOCK-A TYPICAL FLOOR ELECTRIC CONDUIT PLAN

PROJECT NO. :

DATE : 17.09.2022

SCALE :

REV NO. :

DRAWN BY:	DELT BY:	APPROVED BY:	DRAWING NO. :
ARUN SHARMA	SANJAY	VIPUL AGARWAL	MEP/BLK-A/TY-ELE-01

THIS DRAWING IS THE PROPERTY OF GRAPHITE DESIGN STUDIO PVT. LTD. , JAIPUR IT SHALL NOT BE COPIED OR USED WITHOUT THEIR WRITTEN PERMISSION NOR MADE KNOWN TO A THIRD PARTY. THE INFORMATION IS ISSUED ON THE UNDERSTANDING THAT NO PART THEREOF SHALL BE DUPLICATED FOR THE PURPOSE OTHER THAN THE EXPRESSED PURPOSE.

VIPUL AGARWAL
M.E.P. CONSULTANT
B.E. ELECTRICAL

LEGENDS:

Mounting Height	No.	I D	Symbol	Description
IN FLOOR		CONDUIT	TEL	Rigid PVC 25mm dia. Conduit /0.5mm 2 Pair Wire For Tel Wiring
IN FLOOR		CONDUIT	TV	Rigid PVC 25mm dia. Conduit /RG6 Cable For TV Wiring
IN RCC SLAB		CONDUIT		1Nos. 25 mm dia Conduits From Flat LV System to Drop LV Shaft
IN RCC SLAB		CONDUIT	FIRE	Rigid PVC 25mm dia. Conduit / 2X1.5 sq. mm Copper Wire For MCP & Hooter
IN RCC SLAB		CONDUIT	CCTV	Rigid PVC 25mm dia. Conduit /3+1 Coaxial Wire / Cat 6 UTP Cable For Security Camera (C.C.T.V.).
+24"	20	TEL		TELEPHONE POINT
+24"	20	LP TEL		6 A PLUG POINT FOR TELEPHONE
+48"	60	TV		TV COAXIAL POINT
+48"	120	LP TV		6 A PLUG POINT FOR TV
+24"	20			LV SYSTEM JOINT BOX
+42"	02	MCP		MANUAL CALL POINT
+90"	02	HO		HOOTER POINT
+90"	04	CCTV	CAMERA	WALL MOUNTED CCTV CAMERA

SERVICES CONSULTANT:
VIPUL CONSULTING,
F9/440 , Keshav Marg Chitrakut Scheme,Jaipur
PH:91-0-93146-10438 ,0141-2440946 Mail:vipul8599@yahoo.com

CLIENT :

SAMRIDDHI BUILDERS

PROJECT:-

PROPOSED GSITE PLAN SHOWING RESIDENTIAL PLOT FOR CHEIF MINISTER JAN AWAS YOJANA SITUATED AT KH. NO. 1296,1306 AT VILLAGE MAKARWALI ,AJMER

ARCHITECTS :

GRAPHITE DESIGN STUDIO
ARCHITECTS, INTERIOR DESIGNERS, PLANNERS
68, Janak Puri -1st, Imliwala phatak, Opp Jain Mandir, Jaipur
CONTACT NO. +91-9928334414, 0141-2593414
email: studiosgraphite@gmail.com
Website : www.graphitedesignstudio.com

GENERAL NOTES

1. All dimensions on this drawing are In feet and inches.
2. Only written dimensions are to be followed . drawing should not be scaled.
3. All measurements must be checked and verified by the contractors prior to execution of work at the site.
4. This drawing Is to be read in conjunction with all relevant structural, services & facility planning drawings.
5. Architectural drawings are to be followed for the location of all structural members & masonry walls. for sizes & reinforcement details of structural members, relevant structural drawings are to be referred.
6. Any discrepancies between architectural, structural and services drawings must be brought to the notice of the architects immediately & prior to execution at site.
7. Co-ordinatio with services such as hvac, plumbing & electrical, etc. Is the responsibility of the contractors.
8. All masonry walls should be aligned with the columns as indicated on the plan, irrespective of the position as calculated with the dimensioning.
9. For details, refer relevant large scale detail drgs. as indicated.

NORTH: N

NAME OF DRAWING:
BLOCK-A TYPICAL FLOOR
LV CONDUIT PLAN

PROJECT NO. :

DATE : 17.09.2022

SCALE :

REV NO. :

DRAWN BY:	DELT BY:	APPROVED BY:	DRAWING NO. :
ARUN SHARMA	SANJAY	VIPUL AGARWAL	MEP/BLK-A/TY-LV-02

THIS DRAWING IS THE PROPERTY OF GRAPHITE DESIGN STUDIO PVT. LTD. , JAIPUR IT SHALL NOT BE COPIED OR USED WITHOUT THEIR WRITTEN PERMISSION NOR MADE KNOWN TO A THIRD PARTY. THE INFORMATION IS ISSUED ON THE UNDERSTANDING THAT NO PART THEREOF SHALL BE DUPLICATED FOR THE PURPOSE OTHER THAN THE EXPRESSED PURPOSE.

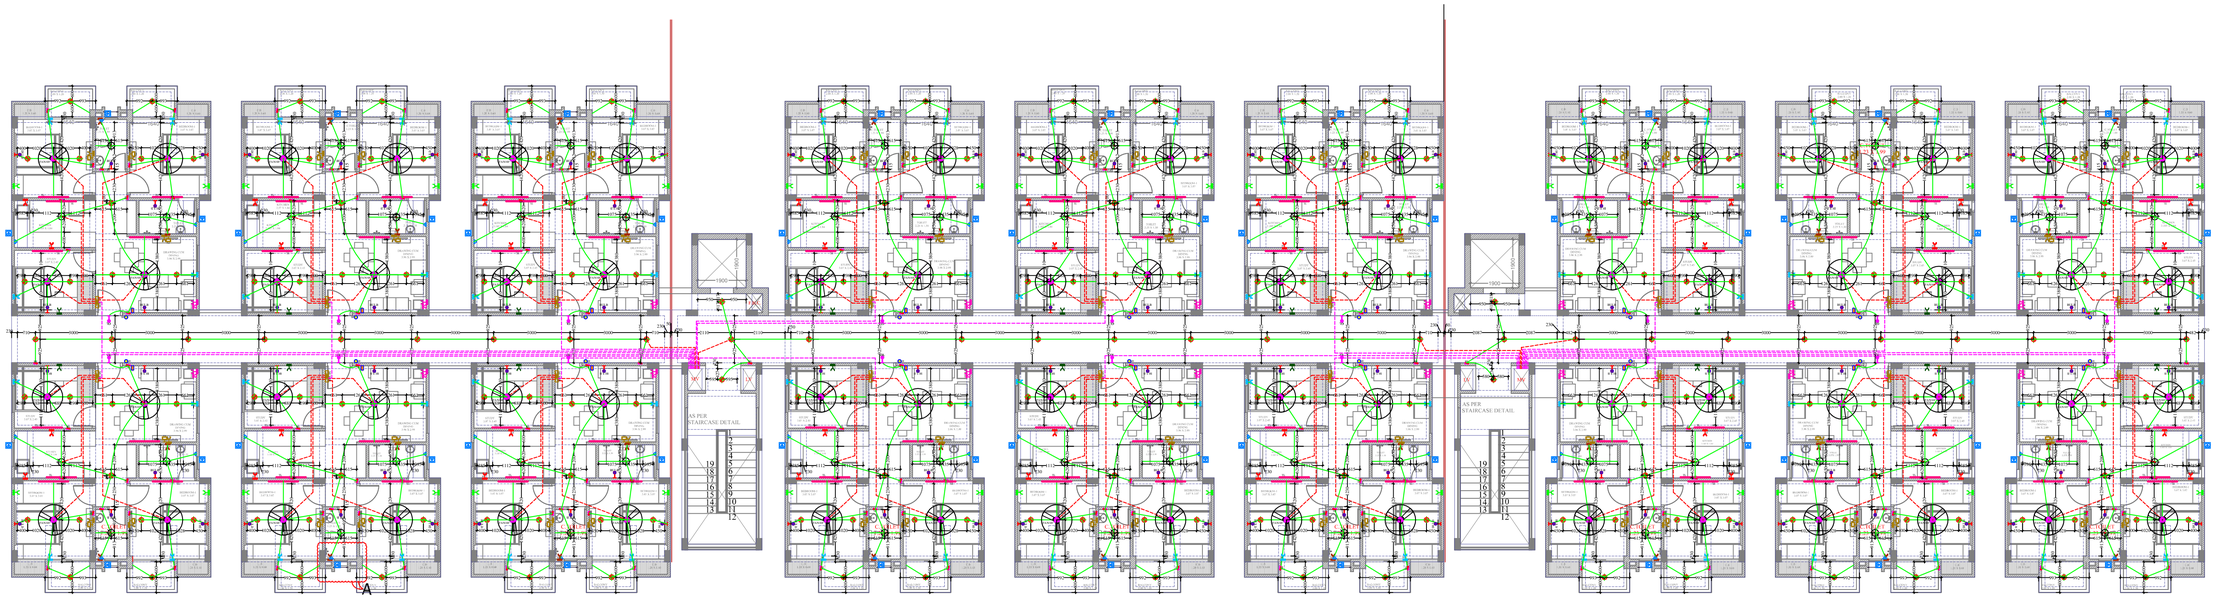

VIPUL AGARWAL
M.E.P. CONSULTANT
B.E. ELECTRICAL

LEGENDS:

Mounting Height	No.	I D	Symbol	Description
IN RCC SLAB		CONDUIT		Rigid PVC 25mm dia. Conduit /1.5 sqmm Wire For Light Points
IN RCC SLAB		CONDUIT		Rigid PVC 25mm dia. Conduit /2.5 sqmm Wire For Light Circuits
IN RCC SLAB		CONDUIT		Rigid PVC 25mm dia. Conduit / 4.00 sqmm Wire For Power Circuits
IN RCC SLAB		CONDUIT		Submain Wire to DB From Main Panel on Ground Floor in 1nos. 25mm dia Conduits
CEILING	72	FAN/48"		CEILING FAN 48"
CEILING	54	FB		FAN BOX
+90"	90	TLW		Led Wall Tube Light Make:- Syska Led Cat no.:- SSK-15-20W
+90"	108	BULB		Led Bulb 20W Make:- Syska Led Cat no. SKC-20W 5.7K/4K
+90"	18	GL		WALL BRACKETS AS DESIGN FOR GANESH LIGHT
CEILING	235	DL		Led 6" Down Lighter 20W (Surface Mounted) Make:- Syska Led Cat no.:- SDL-15W GLD 6.5K/4K
VENTILATOR HT.	54	CR		CEILING ROSE
VENTILATOR HT.	54	EXF		9" DIA FRESH AIR FAN
+42"	188	SB		SWITCH BOARD
+48"	54	TV		TV COAXIAL POINT
+48"	54	LP TV		6 A PLUG POINT FOR TV
+24"	18	TEL		TELEPHONE POINT
+24"	18	LP TEL		6 A PLUG POINT FOR TELEPHONE
+24"	36	LP		6 A PLUG POINT FOR SIDE TABLE
+36"	18	LP		6 A PLUG POINT FOR STUDY TABLE
+42"	36	PP		16 A POWER POINT FOR KITCHEN
+18"	72	PP-C		16 A POWER POINT FOR COOLER
+78"	36	PP-G		16 A POWER POINT FOR GEYSER
+60"	18	BP		6 A BELL PUSH
+90"	18	BZ		BUZZER FOR CALL BELL
+60"	18	MCB DB		MCB DISTRIBUTION BOARD

CLIENT :

SAMRIDDHI BUILDERS

PROJECT:-

PROPOSED GSITE PLAN SHOWING RESIDENTIAL PLOT FOR CHEIF MINISTER JAN AWAS YOJANA SITUATED AT KH. NO. 1296,1306 AT VILLAGE MAKARWALI ,AJMER

ARCHITECTS :

GRAPHITE DESIGN STUDIO

ARCHITECTS, INTERIOR DESIGNERS, PLANNERS

68, Janak Puri -1st, Imliwala phatak, Opp Jain Mandir, Jaipur
CONTACT NO. +91-9928334414, 0141-2593414
email: studiosgraphite@gmail.com
Website : www.graphitedesignstudio.com

GENERAL NOTES

1. All dimensions on this drawing are In feet and inches.
2. Only written dimensions are to be followed . drawing should not be scaled.
3. All measurements must be checked and verified by the contractors prior to execution of work at the site.
4. This drawing Is to be read in conjunction with all relevant structural, services & facility planning drawings.
5. Architectural drawings are to be followed for the location of all structural members & masonry walls. for sizes & reinforcement details of structural members, relevant structural drawings are to be referred.
6. Any discrepancies between architectural, structural and services drawings must be brought to the notice of the architects immediately & prior to execution at site.
7. Co-ordinatio with services such as hvac, plumbing & electrical, etc. Is the responsibility of the contractors.
8. All masonry walls should be aligned with the columns as indicated on the plan, irrespective of the position as calculated with the dimensioning.
9. For details, refer relevant large scale detail drgs. as indicated.

NAME OF DRAWING:

BLOCK-B G.F. TO
1ST TO 4TH FLOOR
ELECTRIC CONDUIT PLAN

NORTH:

N

PROJECT NO. :

DATE : 09-10-2020

SCALE :

REV NO. : R-00

DRN BY: VIJESH

CKD. BY: SANJAY

APPD. BY: VIPUL AGARWAL

DRAWING NO. :

SERVICES CONSULTANT:
VIPUL CONSULTING,
F9/440 , Keshav Marg Chitrakut Scheme,Jaipur
PH:91-0-93146-10438 ,0141-2440946
Mail:vipul8599@yahoo.com

THIS DRAWING IS THE PROPERTY OF GRAPHITE DESIGN STUDIO PVT. LTD. , JAIPUR IT SHALL NOT BE COPIED OR USED WITHOUT THEIR WRITTEN PERMISSION NOR MADE KNOWN TO A THIRD PARTY. THE INFORMATION IS ISSUED ON THE UNDERSTANDING THAT NO PART THEREOF SHALL BE DUPLICATED FOR THE PURPOSE OTHER THAN THE EXPRESSED PURPOSE.

VIPUL AGARWAL
M.E.P. CONSULTANT
B.E. ELECTRICAL

LEGENDS:

Mounting Height	No.	I D	Symbol	Description
IN FLOOR		CONDUIT	TEL	Rigid PVC 25mm dia. Conduit /0.5mm 2 Pair Wire For Tel Wiring
IN FLOOR		CONDUIT	TV	Rigid PVC 25mm dia. Conduit /RG6 Cable For TV Wiring
IN RCC SLAB		CONDUIT		1Nos. 25 mm dia Conduits From Flat LV System to Drop LV Shaft
IN RCC SLAB		CONDUIT	FIRE	Rigid PVC 25mm dia. Conduit / 2X1.5 sq. mm Copper Wire For MCP & Hooter
IN RCC SLAB		CONDUIT	CCTV	Rigid PVC 25mm dia. Conduit /3+1 Coaxial Wire / Cat 6 UTP Cable For Security Camera (C.C.T.V.).
+24"	18	TEL		TELEPHONE POINT
+24"	18	LP TEL		6 A PLUG POINT FOR TELEPHONE
+48"	54	TV		TV COAXIAL POINT
+48"	54	LP TV		6 A PLUG POINT FOR TV
+24"	18			LV SYSTEM JOINT BOX
+42"	02	MCP		MANUAL CALL POINT
+90"	02	HO		HOOTER POINT
+90"	06	CCTV		WALL MOUNTED CCTV CAMERA

CLIENT :

SAMRIDDHI BUILDERS

PROJECT:-

PROPOSED GSITE PLAN SHOWING RESIDENTIAL PLOT FOR CHEIF MINISTER JAN AWAS YOJANA SITUATED AT KH. NO. 1296,1306 AT VILLAGE MAKARWALI ,AJMER

ARCHITECTS :

GRAPHITE DESIGN STUDIO

ARCHITECTS, INTERIOR DESIGNERS, PLANNERS

68, Janak Puri -1st, Imliwala phatak, Opp Jain Mandir, Jaipur
CONTACT NO. +91-9928334414, 0141-2593414
email: studiosgraphite@gmail.com
Website : www.graphitedesignstudio.com

GENERAL NOTES

1. All dimensions on this drawing are In feet and inches.
2. Only written dimensions are to be followed . drawing should not be scaled.
3. All measurements must be checked and verified by the contractors prior to execution of work at the site.
4. This drawing Is to be read ın conjunction with all relevant structural, services & facility planning drawings.
5. Architectural drawings are to be followed for the location of all structural members & masonry walls. for sizes & reinforcement details of structural members, relevant structural drawings are to be referred.
6. Any discrepancies between architectural, structural and services drawings must be brought to the notice of the architects immediately & prior to execution at site.
7. Co-ordinatıo with services such as hvac, plumbing & electrical, etc. Is the responsibility of the contractors.
8. All masonry walls should be aligned with the columns as indicated on the plan, irrespective of the position as calculated with the dimensioning.
9. For details, refer relevant large scale detail drgs. as indicated.

NAME OF DRAWING:

BLOCK-B G.F. TO
1ST TO 4TH FLOOR
LV CONDUIT PLAN

NORTH: N

PROJECT NO. :

DATE : 09-10-2020

SCALE :

REV NO. : R-00

DRN BY: VIJESH

CKD. BY: SANJAY

APPD. BY: VIPUL AGARWAL

DRAWING NO. :

SERVICES CONSULTANT:
VIPUL CONSULTING,
F9/440 , Keshav Marg Chitrakut Scheme,Jaipur
PH:91-0-93146-10438 ,0141-2440946
Mail:vipul8599@yahoo.com

THIS DRAWING IS THE PROPERTY OF GRAPHITE DESIGN STUDIO PVT. LTD. , JAIPUR IT SHALL NOT BE COPIED OR USED WITHOUT THEIR WRITTEN PERMISSION NOR MADE KNOWN TO A THIRD PARTY. THE INFORMATION IS ISSUED ON THE UNDERSTANDING THAT NO PART THEREOF SHALL BE DUPLICATED FOR THE PURPOSE OTHER THAN THE EXPRESSED PURPOSE.

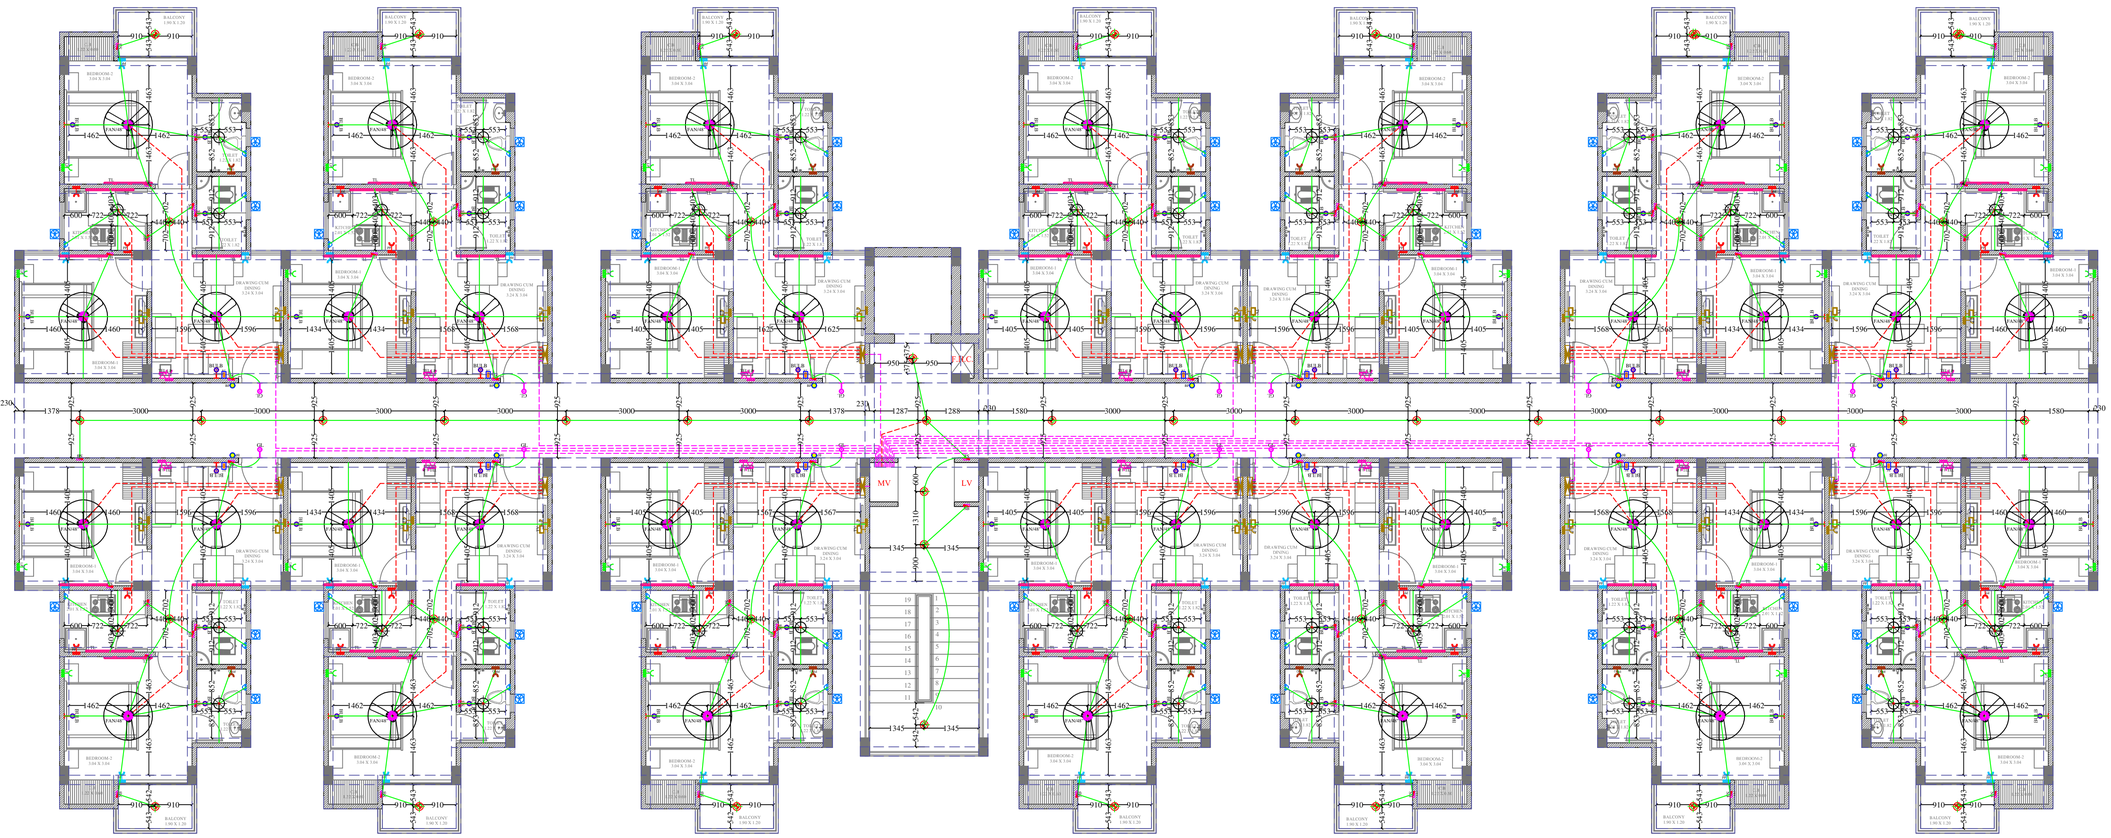

VIPUL AGARWAL
M.E.P. CONSULTANT
B.E. ELECTRICAL

LEGENDS:

Mounting Height	No.	I D	Symbol	Description
IN RCC SLAB		CONDUIT		Rigid PVC 25mm dia. Conduit /1.5 sqmm Wire For Light Points
IN RCC SLAB		CONDUIT		Rigid PVC 25mm dia. Conduit /2.5 sqmm Wire For Light Circuits
IN RCC SLAB		CONDUIT		Rigid PVC 25mm dia. Conduit / 4.00 sqmm Wire For Power Circuits
IN RCC SLAB		CONDUIT		Submain Wire to DB From Main Panel on Ground Floor in 1nos. 25mm dia Conduits
CEILING	42	FAN/48"		CEILING FAN 48"
CEILING	42	FB		FAN BOX
+90"	56	TL/W		Led Wall Tube Light Make:- Syska Led Cat no.- SSK-T5-20W
+90"	70	BULB		Led Bulb 20W Make:- Syska Led Cat no. SKC-20W 5.7K/3K
+90"	14	GL		WALL BRACKETS AS DESIGN FOR GANESH LIGHT
CEILING	49	DL		Led 6" Down Lighter 20W (Surface Mounted) Make:- Syska Led Cat no.- SDL-15W GLD 6.5K/4K
VENTILATOR HT.	42	CR		CEILING ROSE
VENTILATOR HT.	42	EXF		9" DIA FRESH AIR FAN
+42"	116	SB		SWITCH BOARD
+48"	28	TV		TV COAXIAL POINT
+48"	28	LP TV		6 A PLUG POINT FOR TV
+24"	14	TEL		TELEPHONE POINT
+24"	14	LP TEL		6 A PLUG POINT FOR TELEPHONE
+24"	28	LP		6 A PLUG POINT FOR SIDE TABLE
+42"	28	PP		16 A POWER POINT FOR KITCHEN
+18"	42	PP-C		16 A POWER POINT FOR COOLER
+78"	14	PP-G		16 A POWER POINT FOR GEYSER
+60"	14	BP		6 A BELL PUSH
+90"	14	BZ		BUZZER FOR CALL BELL
+60"	14	MCB DB		MCB DISTRIBUTION BOARD

CLIENT :

SAMRIDDHI BUILDERS

PROJECT:-

PROPOSED GSITE PLAN SHOWING RESIDENTIAL PLOT FOR CHEIF MINISTER JAN AWAS YOJANA SITUATED AT KH. NO. 1296,1306 AT VILLAGE MAKARWALI ,AJMER

ARCHITECTS :

GRAPHITE DESIGN STUDIO

ARCHITECTS, INTERIOR DESIGNERS, PLANNERS

68, Janak Puri -1st, Imliwala phatak, Opp Jain Mandir, Jaipur
CONTACT NO. +91-9928334414, 0141-2593414
email: studiosgraphite@gmail.com
Website : www.graphitedesignstudio.com

GENERAL NOTES

1. All dimensions on this drawing are In feet and inches.
2. Only written dimensions are to be followed . drawing should not be scaled.
3. All measurements must be checked and verified by the contractors prior to execution of work at the site.
4. This drawing Is to be read ın conjunction with all relevant structural, services & facility planning drawings.
5. Architectural drawings are to be followed for the location of all structural members & masonry walls. for sizes & reinforcement details of structural members, relevant structural drawings are to be referred.
6. Any discrepancies between architectural, structural and services drawings must be brought to the notice of the architects immediately & prior to execution at site.
7. Co-ordinatıo with services such as hvac, plumbing & electrical, etc. Is the responsibility of the contractors.
8. All masonry walls should be aligned with the columns as indicated on the plan, irrespective of the position as calculated with the dimensioning.
9. For details, refer relevant large scale detail drgs. as indicated.

NAME OF DRAWING:

BLOCK-C G.F. & 1ST TO 4TH FLOOR ELECTRIC CONDUIT PLAN

NORTH: N

PROJECT NO. :

DATE : 15-10-2020

SCALE :

REV NO. : R-00

DRN BY: PAWAN

CKD. BY: SANJAY

APPD. BY: VIPUL AGARWAL

DRAWING NO. :

SERVICES CONSULTANT:
VIPUL CONSULTING,
F9/440 , Keshav Marg Chitrakut Scheme,Jaipur
PH:91-0-93146-10438 ,0141-2440946
Mail:vipul8599@yahoo.com

THIS DRAWING IS THE PROPERTY OF GRAPHITE DESIGN STUDIO PVT. LTD. , JAIPUR IT SHALL NOT BE COPIED OR USED WITHOUT THEIR WRITTEN PERMISSION NOR MADE KNOWN TO A THIRD PARTY. THE INFORMATION IS ISSUED ON THE UNDERSTANDING THAT NO PART THEREOF SHALL BE DUPLICATED FOR THE PURPOSE OTHER THAN THE EXPRESSED PURPOSE.

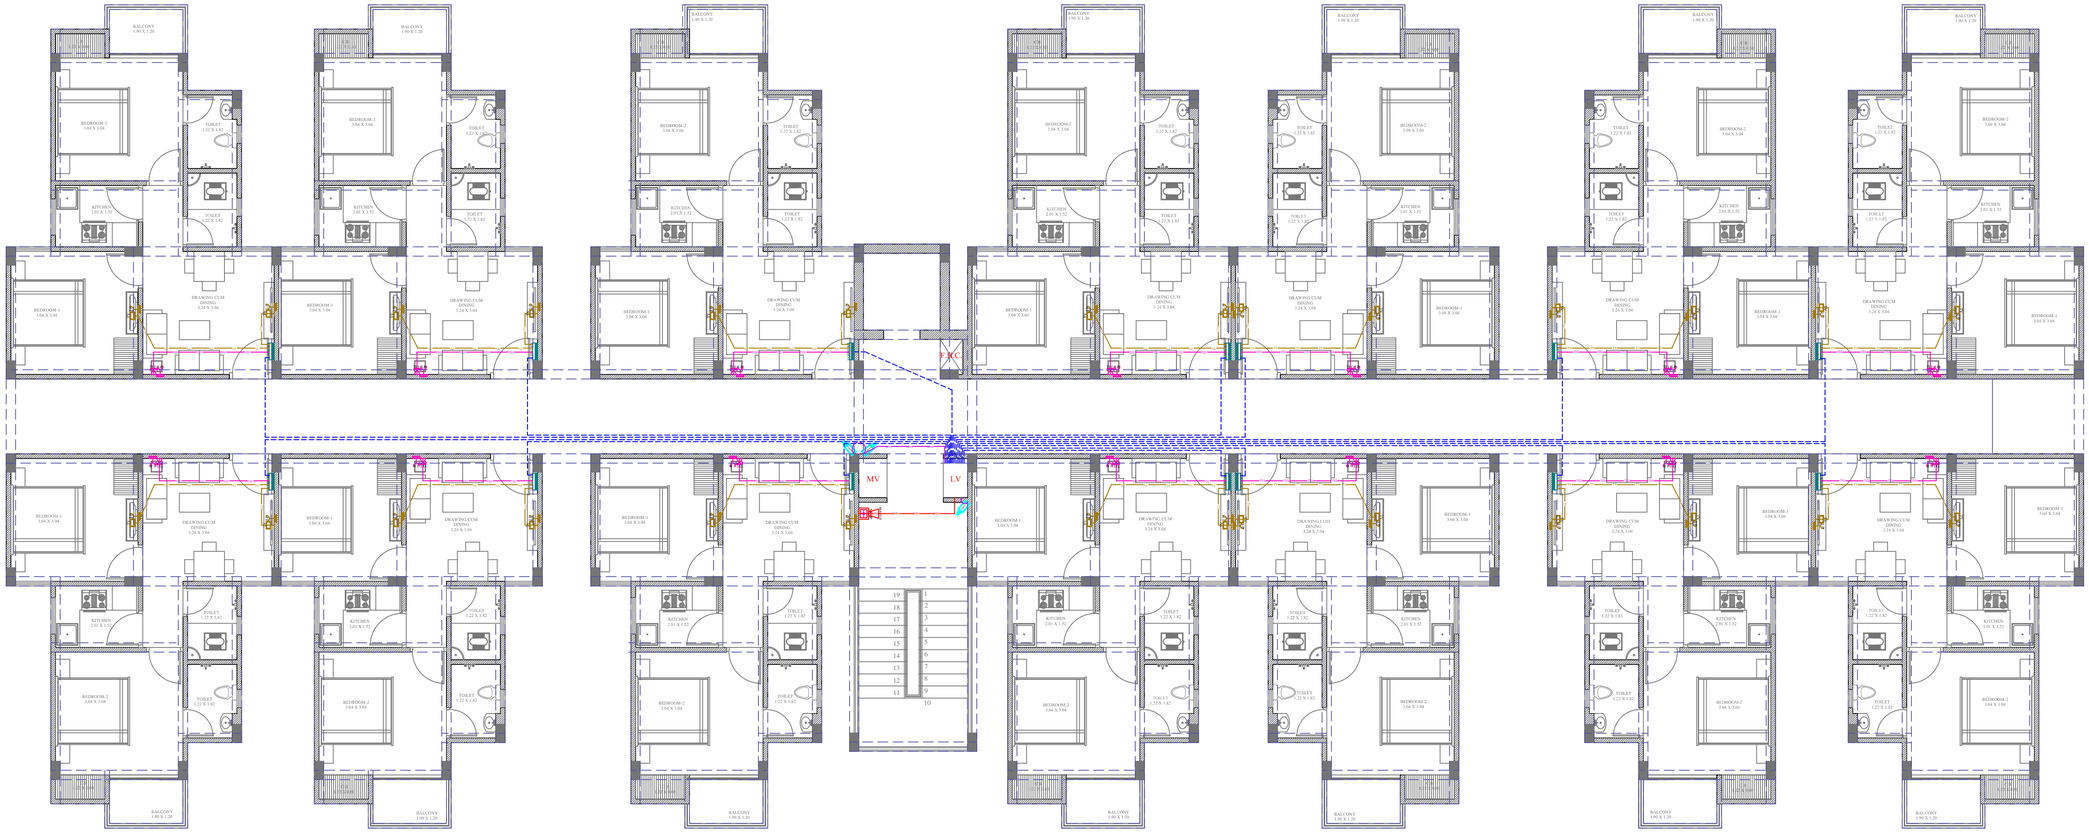

VIPUL AGARWAL
M.E.P. CONSULTANT
B.E. ELECTRICAL

LEGENDS:

Mounting Height	No.	I D	Symbol	Description
IN FLOOR		CONDUIT	TEL	Rigid PVC 25mm dia. Conduit /0.5mm 2 Pair Wire For Tel Wiring
IN FLOOR		CONDUIT	TV	Rigid PVC 25mm dia. Conduit /RG6 Cable For TV Wiring
IN RCC SLAB		CONDUIT		1Nos. 25 mm dia Conduits From Flat LV System to Drop LV Shaft
IN RCC SLAB		CONDUIT	FIRE	Rigid PVC 25mm dia. Conduit / 2X1.5 sq. mm Copper Wire For MCP & Hooter
IN RCC SLAB		CONDUIT	CCTV	Rigid PVC 25mm dia. Conduit /3+1 Coaxial Wire / Cat 6 UTP Cable For Security Camera (C.C.T.V.).
+24"	14	TEL		TELEPHONE POINT
+24"	14	LP TEL		6 A PLUG POINT FOR TELEPHONE
+48"	28	TV		TV COAXIAL POINT
+48"	28	LP TV		6 A PLUG POINT FOR TV
+24"	14			LV SYSTEM JOINT BOX
+42"	01	MCP		MANUAL CALL POINT
+90"	01	HO		HOOTER POINT
+90"	03	CCTV	CAMERA	WALL MOUNTED CCTV CAMERA

CLIENT :

SAMRIDDHI BUILDERS

PROJECT:-

PROPOSED GSITE PLAN SHOWING RESIDENTIAL PLOT FOR CHEIF MINISTER JAN AWAS YOJANA SITUATED AT KH. NO. 1296,1306 AT VILLAGE MAKARWALI ,AJMER

ARCHITECTS :

GRAPHITE DESIGN STUDIO

ARCHITECTS, INTERIOR DESIGNERS, PLANNERS

68, Janak Puri -1st, Imliwala phatak, Opp Jain Mandir, Jaipur
CONTACT NO. +91-9928334414, 0141-2593414
email: studiosgraphite@gmail.com
Website : www.graphitedesignstudio.com

GENERAL NOTES

1. All dimensions on this drawing are In feet and inches.
2. Only written dimensions are to be followed . drawing should not be scaled.
3. All measurements must be checked and verified by the contractors prior to execution of work at the site.
4. This drawing Is to be read in conjunction with all relevant structural, services & facility planning drawings.
5. Architectural drawings are to be followed for the location of all structural members & masonry walls. for sizes & reinforcement details of structural members, relevant structural drawings are to be referred.
6. Any discrepancies between architectural, structural and services drawings must be brought to the notice of the architects immediately & prior to execution at site.
7. Co-ordinatio with services such as hvac, plumbing & electrical, etc. Is the responsibility of the contractors.
8. All masonry walls should be aligned with the columns as indicated on the plan, irrespective of the position as calculated with the dimensioning.
9. For details, refer relevant large scale detail drgs. as indicated.

NAME OF DRAWING:

BLOCK-C G.F. & 1ST TO 4TH FLOOR LV CONDUIT PLAN

DRN BY:	CKD. BY:	APPD. BY:
PAWAN	SANJAY	VIPUL AGARWAL

NORTH: N

PROJECT NO. :

DATE : 15-10-2020

SCALE :

REV NO. : R-00

DRAWING NO. :

SERVICES CONSULTANT:
VIPUL CONSULTING,
F9/440 , Keshav Marg Chitrakut Scheme,Jaipur
PH:91-0-93146-10438 ,0141-2440946
Mail:vipul8599@yahoo.com

THIS DRAWING IS THE PROPERTY OF GRAPHITE DESIGN STUDIO PVT. LTD. , JAIPUR IT SHALL NOT BE COPIED OR USED WITHOUT THEIR WRITTEN PERMISSION NOR MADE KNOWN TO A THIRD PARTY. THE INFORMATION IS ISSUED ON THE UNDERSTANDING THAT NO PART THEREOF SHALL BE DUPLICATED FOR THE PURPOSE OTHER THAN THE EXPRESSED PURPOSE.

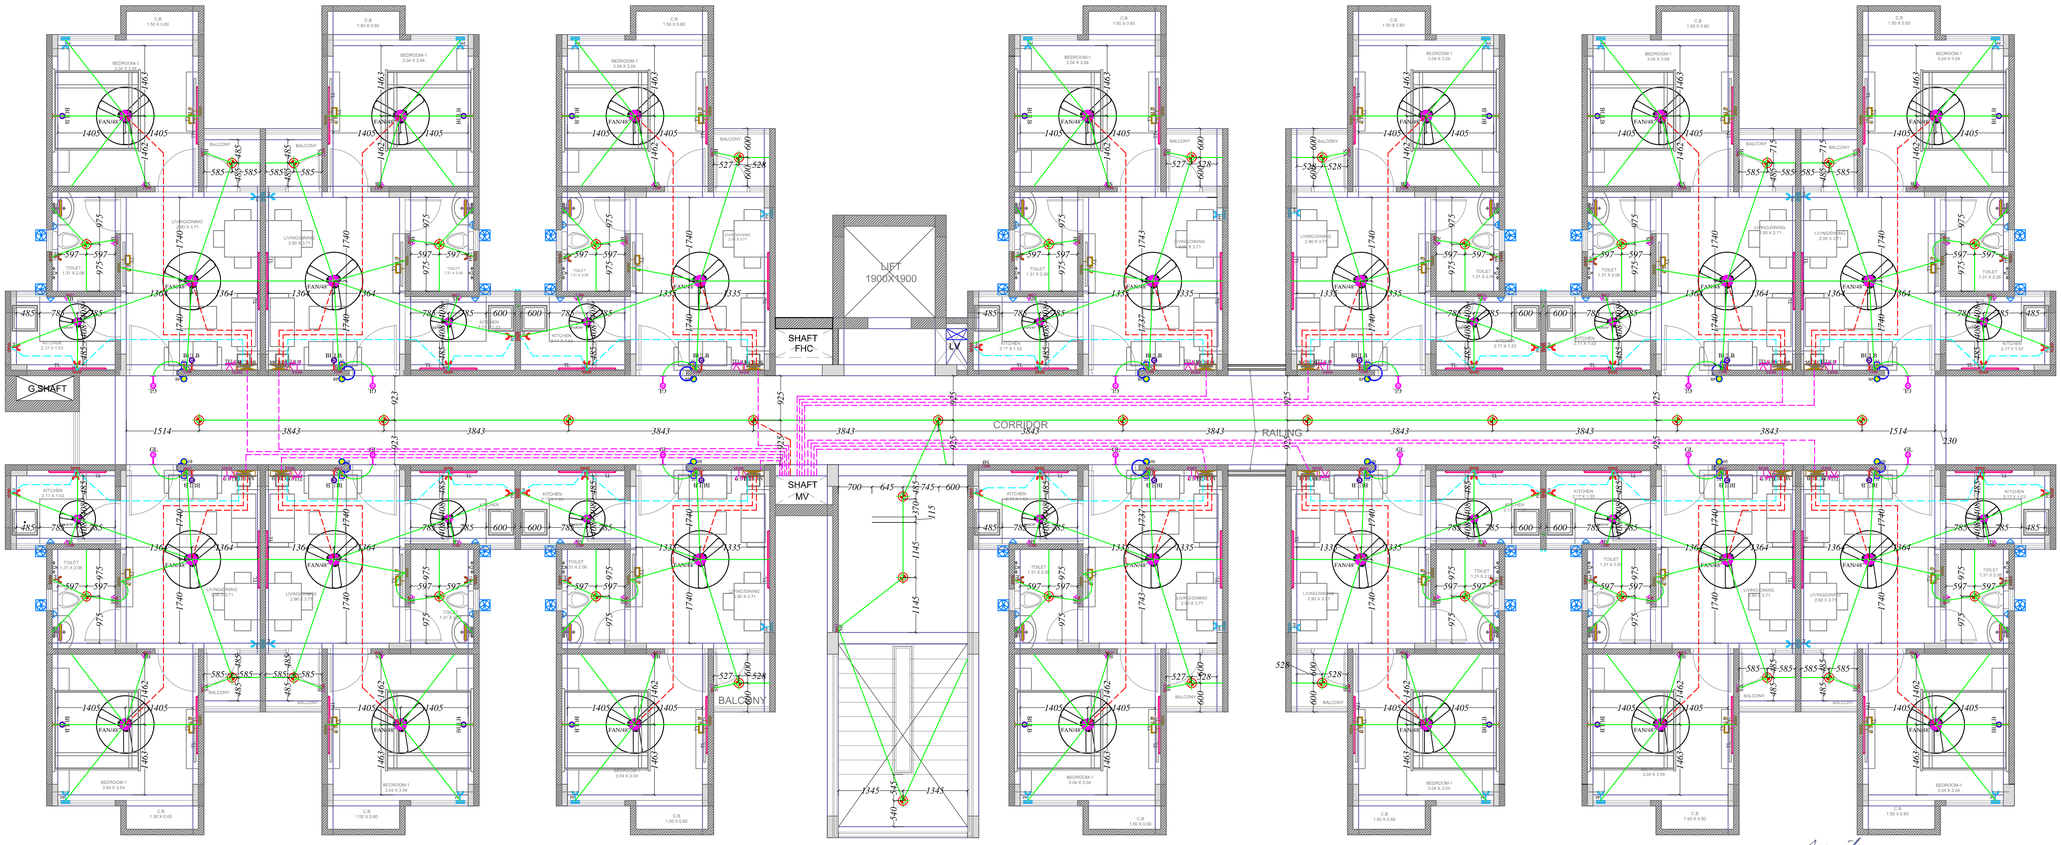

LEGENDS:

Mounting Height	No.	I D	Symbol	Description
IN RCC SLAB		CONDUIT		Rigid PVC 25mm dia. Conduit /1.5 sqmm Wire For Light Points
IN RCC SLAB		CONDUIT		Rigid PVC 25mm dia. Conduit /2.5 sqmm Wire For Light Circuits
IN RCC SLAB		CONDUIT		Rigid PVC 25mm dia. Conduit / 4.00 sqmm Wire For Power Circuits
IN RCC SLAB		CONDUIT		Submain Wire to DB From Main Panel on Ground Floor in 1nos. 25mm dia Conduits
CEILING	28	FAN/48"		CEILING FAN 48"
CEILING	14	FB		FAN BOX
+78"	14	ML		12x2 Led Mirror Light Make:- Syska Led Cat no.- FPL-12x2
+90"	42	TL/W		Led Wall Tube Light Make:- Syska Led Cat no.- SSK-T5-20W
+90"	56	BULB		Led Bulb 20W Make:- Syska Led Cat no. SKC-20W 5.7K/3K
+90"	14	GL		WALL BRACKETS AS DESIGN FOR GANESH LIGHT
CEILING	41	DL		Led 6" Down Lighter 20W (Surface Mounted) Make:- Syska Led Cat no.:- SDL-15W GLD 6.5K/4K
VENTILATOR HT.	28	CR		CEILING ROSE
VENTILATOR HT.	28	EXF		9" DIA FRESH AIR FAN
+42"	72	SB		SWITCH BOARD
+48"	28	TV		TV COAXIAL POINT
+48"	28	LP TV		6 A PLUG POINT FOR TV
+24"	14	TEL		TELEPHONE POINT
+24"	14	LP TEL		6 A PLUG POINT FOR TELEPHONE
+42"	28	PP		16 A POWER POINT FOR KITCHEN
+18"	28	PP-C		16 A POWER POINT FOR COOLER
+78"	14	PP-G		16 A POWER POINT FOR GEYSER
+60"	14	BP		6 A BELL PUSH
+90"	14	BZ		BUZZER FOR CALL BELL
+60"	14	MCB DB		MCB DISTRIBUTION BOARD

SERVICES CONSULTANT:
VIPUL CONSULTING,
F9/440 , Keshav Marg Chitrakut Scheme,Jaipur
PH:91-0-93146-10438 ,0141-2440946
Mail:vipul8599@yahoo.com

VIPUL AGARWAL
M.E.P. CONSULTANT
B.E. ELECTRICAL

BLOCK-D

CLIENT :

SAMRIDDHI BUILDERS

PROJECT:-

PROPOSED GSITE PLAN SHOWING RESIDENTIAL PLOT FOR CHEIF MINISTER JAN AWAS YOJANA SITUATED AT KH. NO. 1296,1306 AT VILLAGE MAKARWALI ,AJMER

ARCHITECTS :

GRAPHITE DESIGN STUDIO

ARCHITECTS, INTERIOR DESIGNERS, PLANNERS

68, Janak Puri -1st, Imliwala phatak, Opp Jain Mandir, Jaipur
CONTACT NO. +91-9928334414, 0141-2593414
email: studiosgraphite@gmail.com
Website : www.graphitedesignstudio.com

GENERAL NOTES

1. All dimensions on this drawing are In feet and inches.
2. Only written dimensions are to be followed . drawing should not be scaled.
3. All measurements must be checked and verified by the contractors prior to execution of work at the site.
4. This drawing Is to be read in conjunction with all relevant structural, services & facility planning drawings.
5. Architectural drawings are to be followed for the location of all structural members & masonry walls. for sizes & reinforcement details of structural members, relevant structural drawings are to be referred.
6. Any discrepancies between architectural, structural and services drawings must be brought to the notice of the architects immediately & prior to execution at site.
7. Co-ordinatio with services such as hvac, plumbing & electrical, etc. Is the responsibility of the contractors.
8. All masonry walls should be aligned with the columns as indicated on the plan, irrespective of the position as calculated with the dimensioning.
9. For details, refer relevant large scale detail drgs. as indicated.

NORTH: N

NAME OF DRAWING: BLOCK-D G.F.& 1ST TO 4TH FLOOR ELECTRIC CONDUIT PLAN	PROJECT NO. :	DATE : 14-08-2021
	SCALE :	REV NO. : R-01
DRAWN BY: RAJENDER	CKD BY: SANJAY	DRAWING NO. : ELE-01

THIS DRAWING IS THE PROPERTY OF GRAPHITE DESIGN STUDIO PVT. LTD. , JAIPUR IT SHALL NOT BE COPIED OR USED WITHOUT THEIR WRITTEN PERMISSION NOR MADE KNOWN TO A THIRD PARTY. THE INFORMATION IS ISSUED ON THE UNDERSTANDING THAT NO PART THEREOF SHALL BE DUPLICATED FOR THE PURPOSE OTHER THAN THE EXPRESSED PURPOSE.

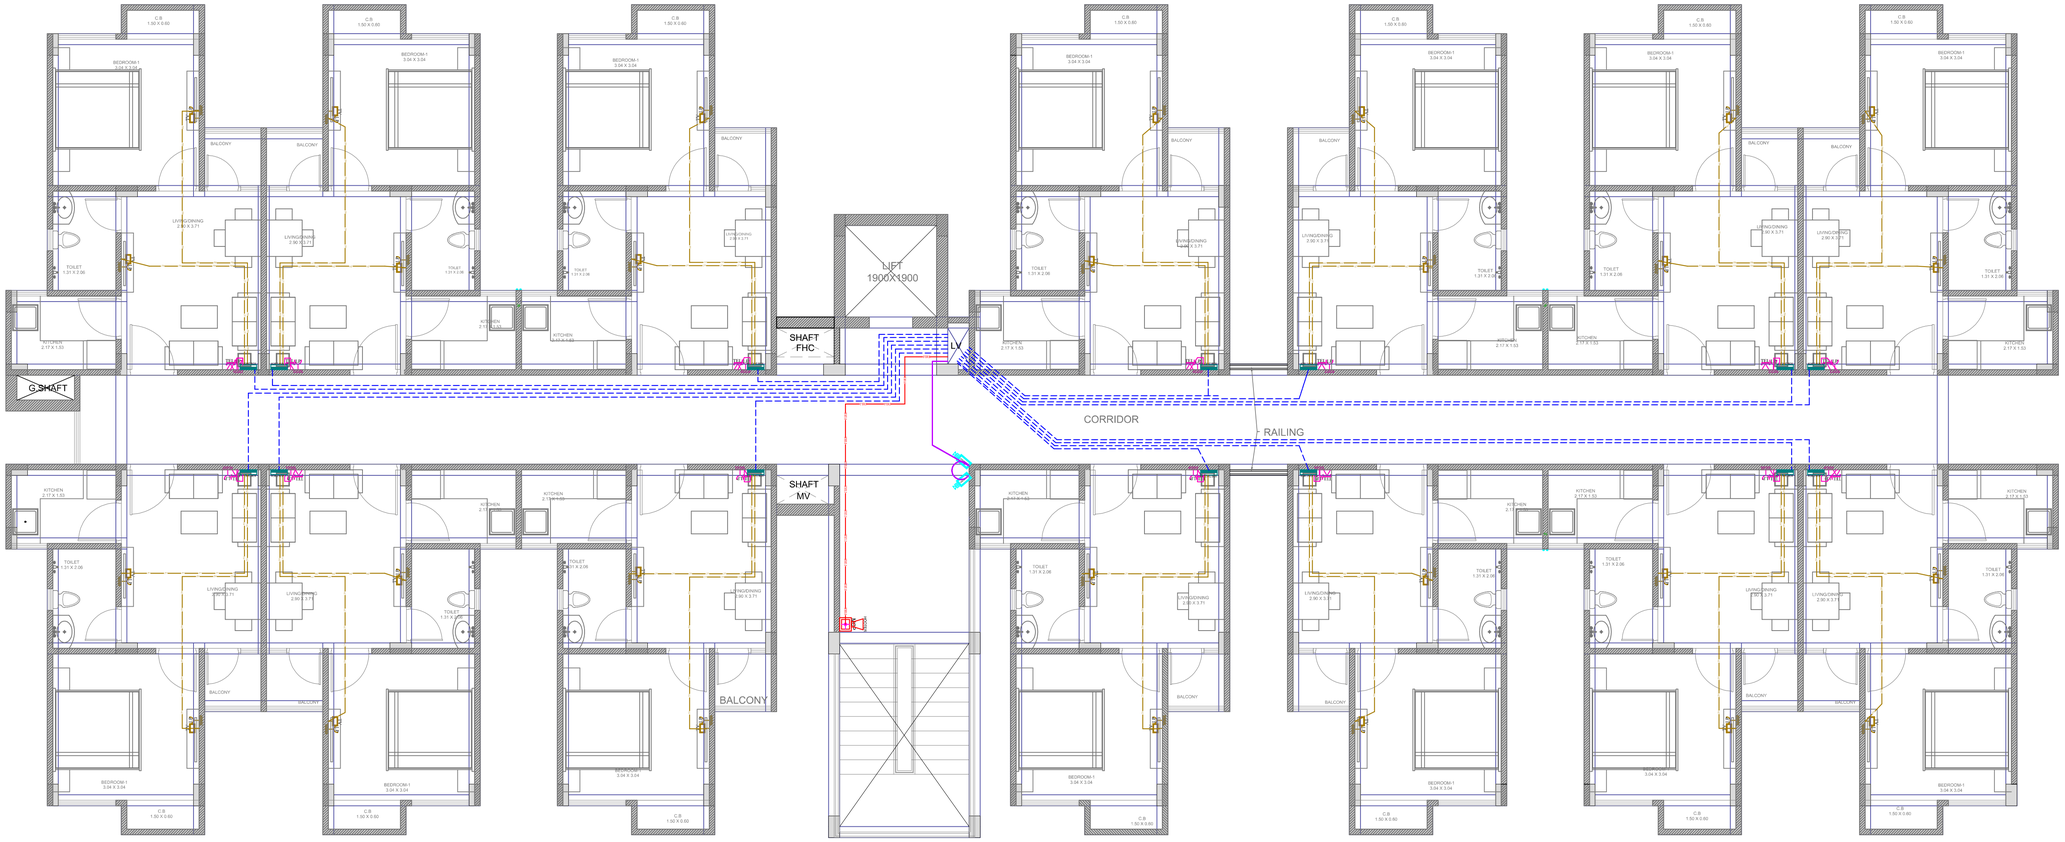

BLOCK-D

VIPUL AGARWAL
M.E.P. CONSULTANT
B.E. ELECTRICAL

LEGENDS:

Mounting Height	No.	I D	Symbol	Description
IN FLOOR		CONDUIT	TEL	Rigid PVC 25mm dia. Conduit /0.5mm 2 Pair Wire For Tel Wiring
IN FLOOR		CONDUIT	TV	Rigid PVC 25mm dia. Conduit /RG6 Cable For TV Wiring
IN RCC SLAB		CONDUIT		1Nos. 25 mm dia Conduits From Flat LV System to Drop LV Shaft
IN RCC SLAB		CONDUIT	FIRE	Rigid PVC 25mm dia. Conduit / 2X1.5 sq. mm Copper Wire For MCP & Hooter
IN RCC SLAB		CONDUIT	CCTV	Rigid PVC 25mm dia. Conduit /3+1 Coaxial Wire / Cat 6 UTP Cable For Security Camera (C.C.T.V.).
+24"	14	TEL		TELEPHONE POINT
+24"	14	LP TEL		6 A PLUG POINT FOR TELEPHONE
+48"	28	TV		TV COAXIAL POINT
+48"	28	LP TV		6 A PLUG POINT FOR TV
+24"	14			LV SYSTEM JOINT BOX
+42"	01	MCP		MANUAL CALL POINT
+90"	01	HO		HOOTER POINT
+90"	03	CCTV	CAMERA	WALL MOUNTED CCTV CAMERA

SERVICES CONSULTANT:
VIPUL CONSULTING,
F9/440 , Keshav Marg Chitrakut Scheme,Jaipur
PH:91-0-93146-10438 ,0141-2440946
Mail:vipul8599@yahoo.com

CLIENT :

SAMRIDDHI BUILDERS

PROJECT:-

PROPOSED GSITE PLAN SHOWING RESIDENTIAL PLOT FOR CHEIF MINISTER JAN AWAS YOJANA SITUATED AT KH. NO. 1296,1306 AT VILLAGE MAKARWALI ,AJMER

ARCHITECTS :

GRAPHITE DESIGN STUDIO

ARCHITECTS, INTERIOR DESIGNERS, PLANNERS

68, Janak Puri -1st, Imliwala phatak, Opp Jain Mandir, Jaipur
CONTACT NO. +91-9928334414, 0141-2593414
email: studiosgraphite@gmail.com
Website : www.graphitedesignstudio.com

GENERAL NOTES

1. All dimensions on this drawing are In feet and inches.
2. Only written dimensions are to be followed . drawing should not be scaled.
3. All measurements must be checked and verified by the contractors prior to execution of work at the site.
4. This drawing Is to be read ın conjunction with all relevant structural, services & facility planning drawings.
5. Architectural drawings are to be followed for the location of all structural members & masonry walls. for sizes & reinforcement details of structural members, relevant structural drawings are to be referred.
6. Any discrepancies between architectural, structural and services drawings must be brought to the notice of the architects immediately & prior to execution at site.
7. Co-ordinatıo with services such as hvac, plumbing & electrical, etc. Is the responsibility of the contractors.
8. All masonry walls should be aligned with the columns as indicated on the plan, irrespective of the position as calculated with the dimensioning.
9. For details, refer relevant large scale detail drgs. as indicated.

NORTH: N

NAME OF DRAWING: BLOCK-D G.F.& 1ST TO 4TH FLOOR LV CONDUIT PLAN	PROJECT NO. :	DATE : 14-08-2021
	SCALE :	REV NO. : R-01
DRAWN BY: RAJENDER	CKD BY: SANJAY	DRAWING NO. : LV-01

THIS DRAWING IS THE PROPERTY OF GRAPHITE DESIGN STUDIO PVT. LTD. , JAIPUR IT SHALL NOT BE COPIED OR USED WITHOUT THEIR WRITTEN PERMISSION NOR MADE KNOWN TO A THIRD PARTY. THE INFORMATION IS ISSUED ON THE UNDERSTANDING THAT NO PART THEREOF SHALL BE DUPLICATED FOR THE PURPOSE OTHER THAN THE EXPRESSED PURPOSE.