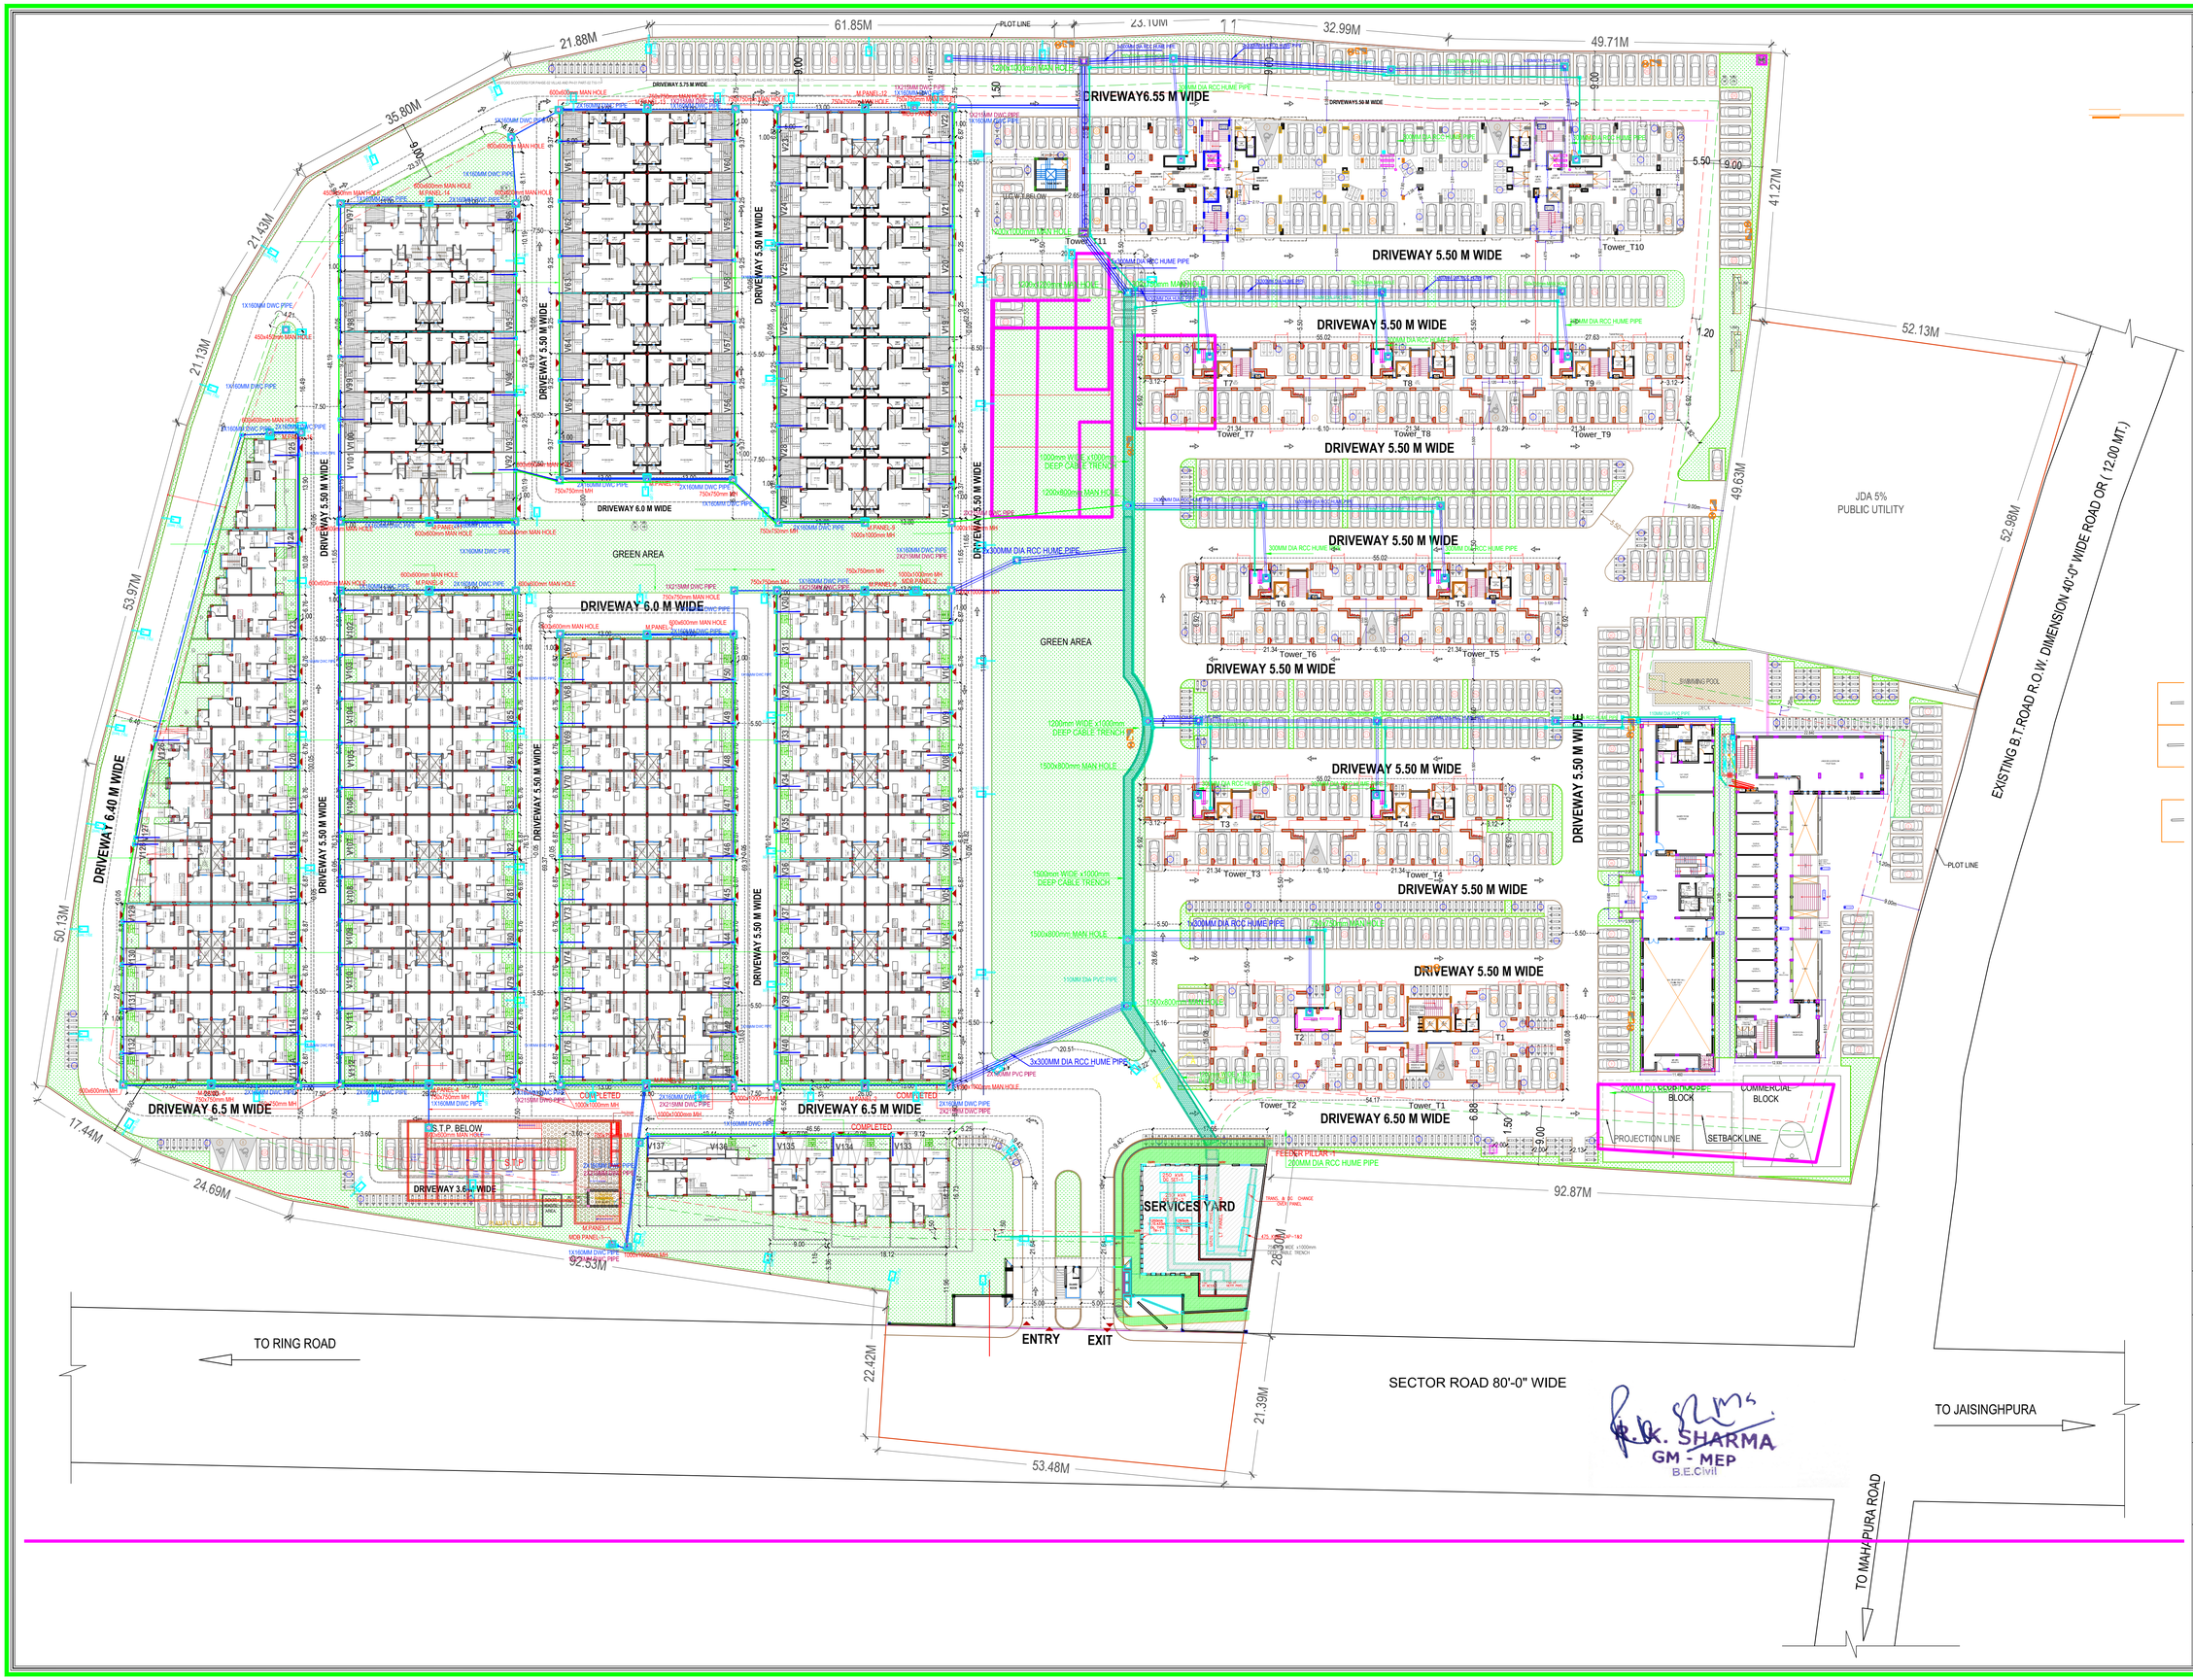

SHEET NO. 02

PARTLY C.C. AND O.C. DRAWING for
Villa No. V-1 toV-11,V30 toV40,V41toV50,V41toV50, V67-V76 and V133-V137

STILT FLOOR PLAN

DRAWING TITLE:-

EXTERNAL ELECTRICAL & SUBSTATION LAYOUT

TITLE:-

STILT FLOOR PLAN

DATE : 10/03/2021

SCALE:- 1= 300

NORTH :

PROJECT:-

RESIDENTIAL GROUP HOUSING
"MAHIMA SHUBH NILAY PHASE-1 (Part-2)" OF
GREEN BUILD ESTATE PVT. LTD.
IN KHASRA NO.-
129,130,131,132,133,134,135,136,
137,141,142,142/239,282/138
AT REVENUE VILLAGE- CHIMANPURA,
TEH.-SANGANER, JAIPUR.

ARCHITECTS:-

m a | a r c h i t e c t s pvt.ltd.
Jaipur - Bangalore - Hyderabad
Plot No. -1, greenwoods, Lal Kothi Scheme,
off Sahkar Marg,Jaipur-302001
Tel : 91 141 4299999, 2741232
email - studio@maarchitects.in web-www.maarchitects.in

OWNER

ARCHITECTS