LAYOUT PLAN OF WATER SUPPLY DISTRIBUTION SYSTEM FOR
" THE RING RESIDENCY COMMERCIAL "
IN KHASRA NO.- 641/204, 643/205, 206, 215, 659/216, 661/645.
AT VILLAGE :- SITARAMPURA, TEH.- SANGANER, DIST.- JAIPUR.

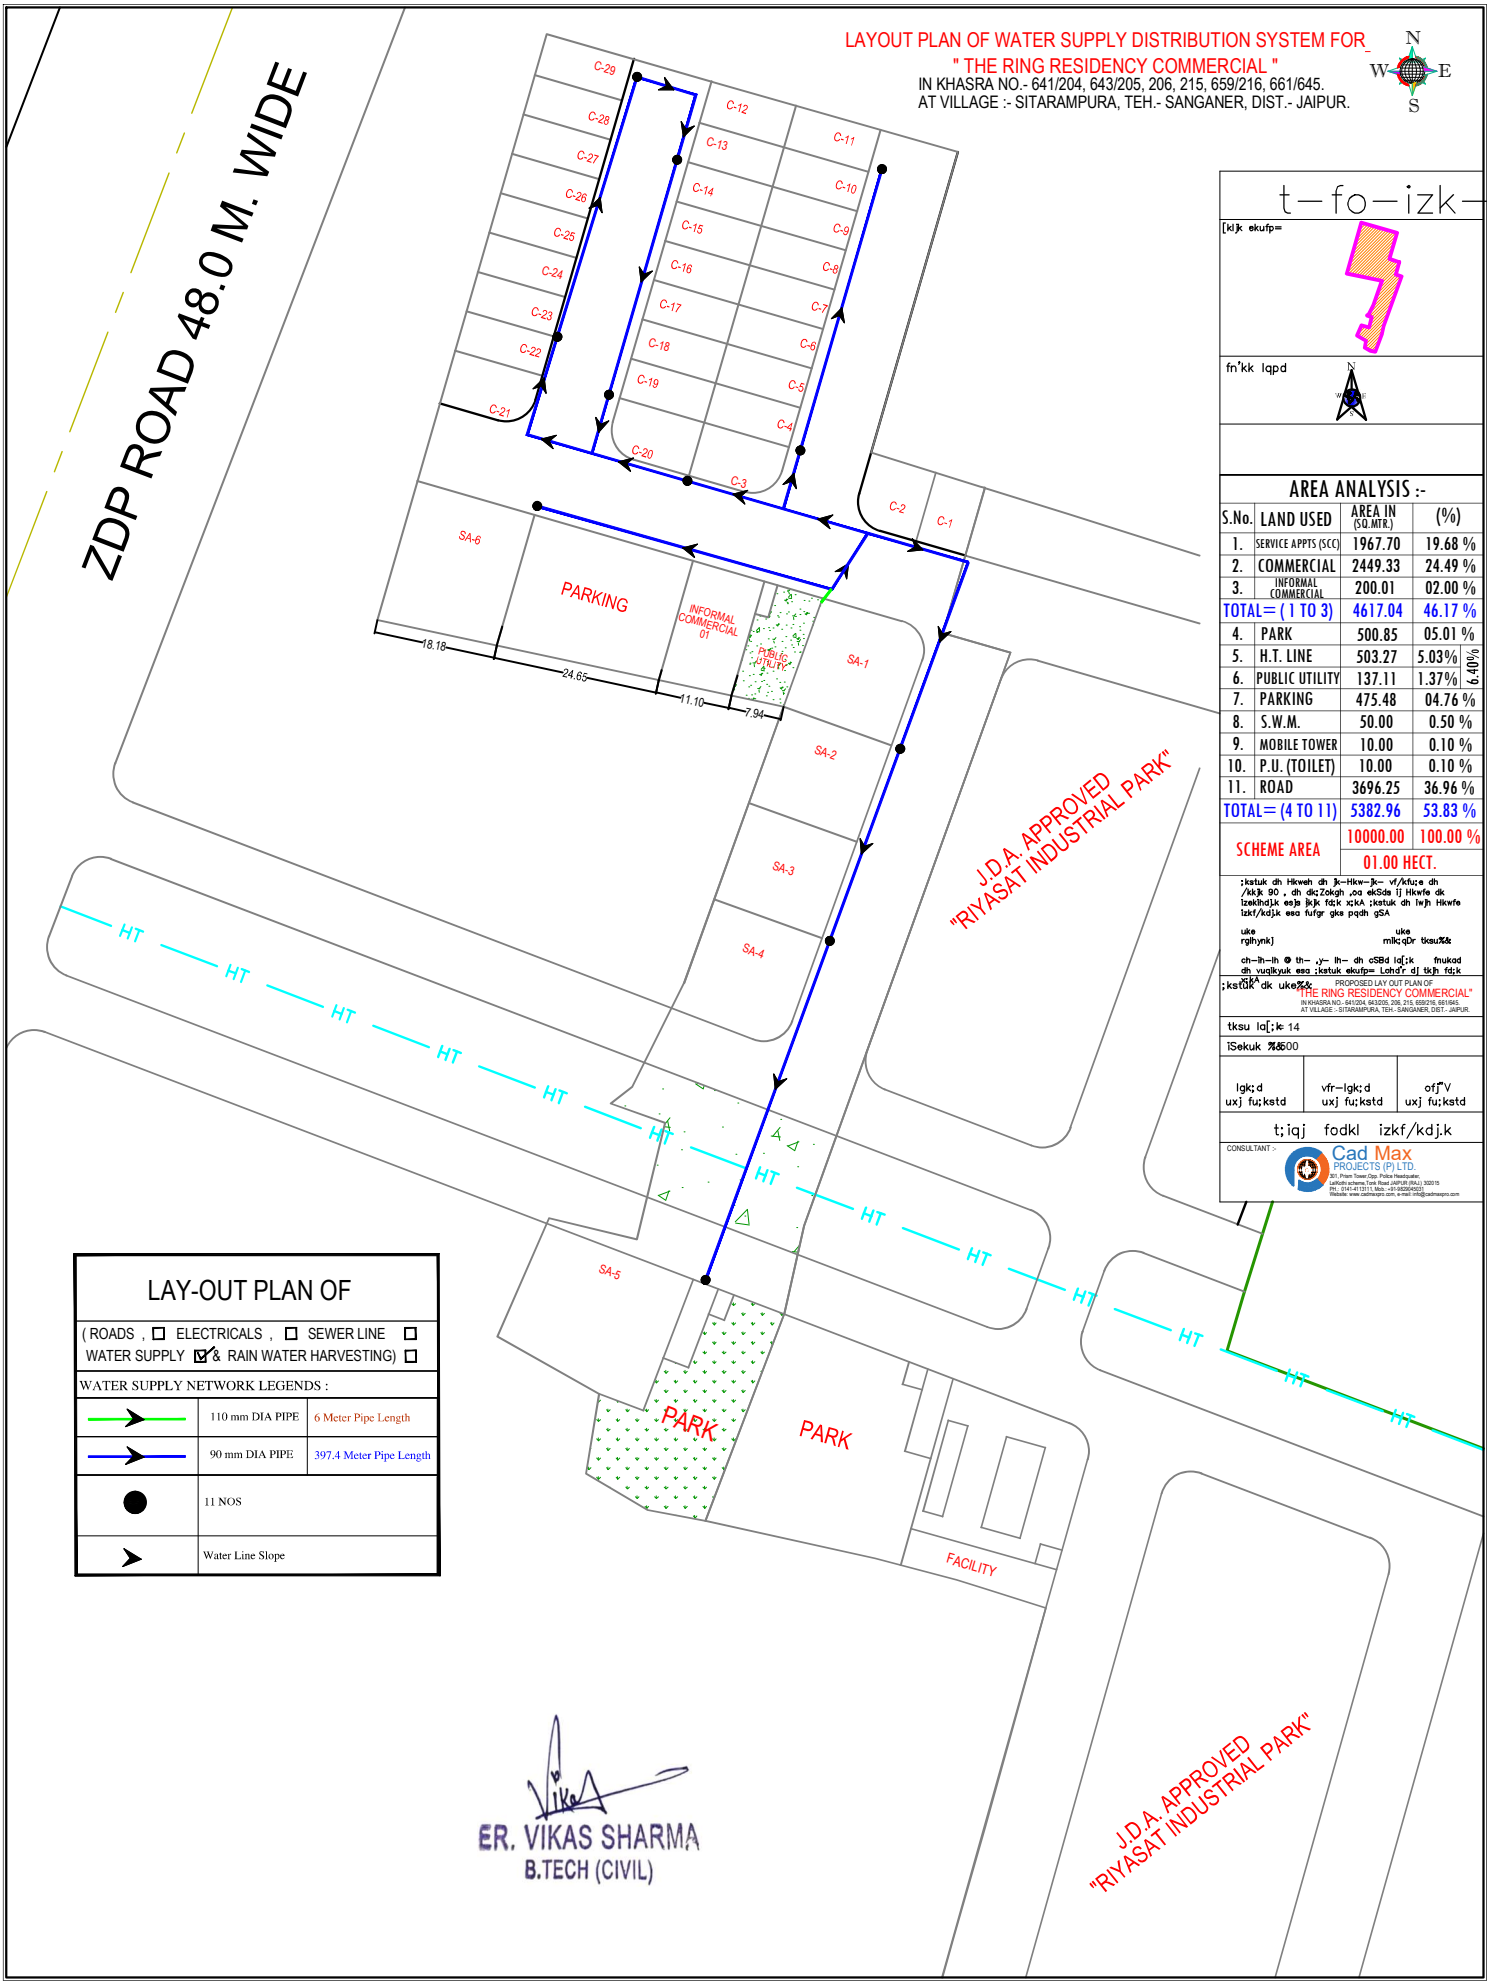

t—fo—izk—

[kl;k ekufp=

fn'kk lqpd

AREA ANALYSIS :-

S.No.	LAND USED	AREA IN (SQ.MTR.)	(%)
1.	SERVICE APPTS (SCC)	1967.70	19.68 %
2.	COMMERCIAL	2449.33	24.49 %
3.	INFORMAL COMMERCIAL	200.01	02.00 %
TOTAL= (1 TO 3)		4617.04	46.17 %
4.	PARK	500.85	05.01 %
5.	H.T. LINE	503.27	5.03%
6.	PUBLIC UTILITY	137.11	1.37%
7.	PARKING	475.48	04.76 %
8.	S.W.M.	50.00	0.50 %
9.	MOBILE TOWER	10.00	0.10 %
10.	P.U. (TOILET)	10.00	0.10 %
11.	ROAD	3696.25	36.96 %
TOTAL= (4 TO 11)		5382.96	53.83 %
SCHEME AREA		10000.00	100.00 %
		01.00 HECT.	

6.40%

;kstuk dh Hkweh dh jk—Hkw—jk— vf/kfu;e dh /kkjk 90 , dh dk;Zokgh ,oa ekSds ij Hkwfe dk izkIrkdjk esa jkjk fdk x;kA ;kstuk dh fwjh Hkwfe izkf/kdjk esa fufgr gks pqdh gSA

uke rgthynk] uke mlk;qDr tksu%&

ch—ih—lh @ th— ,y— ih— dh oSBd lq[;k fnukad dh vuqlkyuk esa ;kstuk ekufp= Lohd`r d| tkjh fd;k x;kA

;kstuk dk uke%& PROPOSED LAY OUT PLAN OF "THE RING RESIDENCY COMMERCIAL"
IN KHASRA NO.- 641/204, 643/205, 206, 215, 659/216, 661/645.
AT VILLAGE :- SITARAMPURA, TEH.- SANGANER, DIST.- JAIPUR.

tksu lq[;k 14

iSekuk %&1:500

lgk;d uxj fu;kstd	vfr—lgk;d uxj fu;kstd	ofj"V uxj fu;kstd

t;iqj fodkl izkf/kdj.k

CONSULTANT :-
Cad Max PROJECTS (P) LTD.
801, Prism Tower,Opp. Police Headquater, Lal Kothi scheme,Tonk Road ,JAIPUR (RAJ.) 302015
PH.: 0141-4113111, Mob.: +91-9828045633
Website: www.cadmaxpro.com, e-mail: info@cadmaxpro.com

LAY-OUT PLAN OF

(ROADS , ☐ ELECTRICALS , ☐ SEWER LINE ☐
WATER SUPPLY ☑ & RAIN WATER HARVESTING) ☐

WATER SUPPLY NETWORK LEGENDS :

➤	110 mm DIA PIPE	6 Meter Pipe Length
➤	90 mm DIA PIPE	397.4 Meter Pipe Length
●	11 NOS	
➢	Water Line Slope	

ER. VIKAS SHARMA
B.TECH (CIVIL)