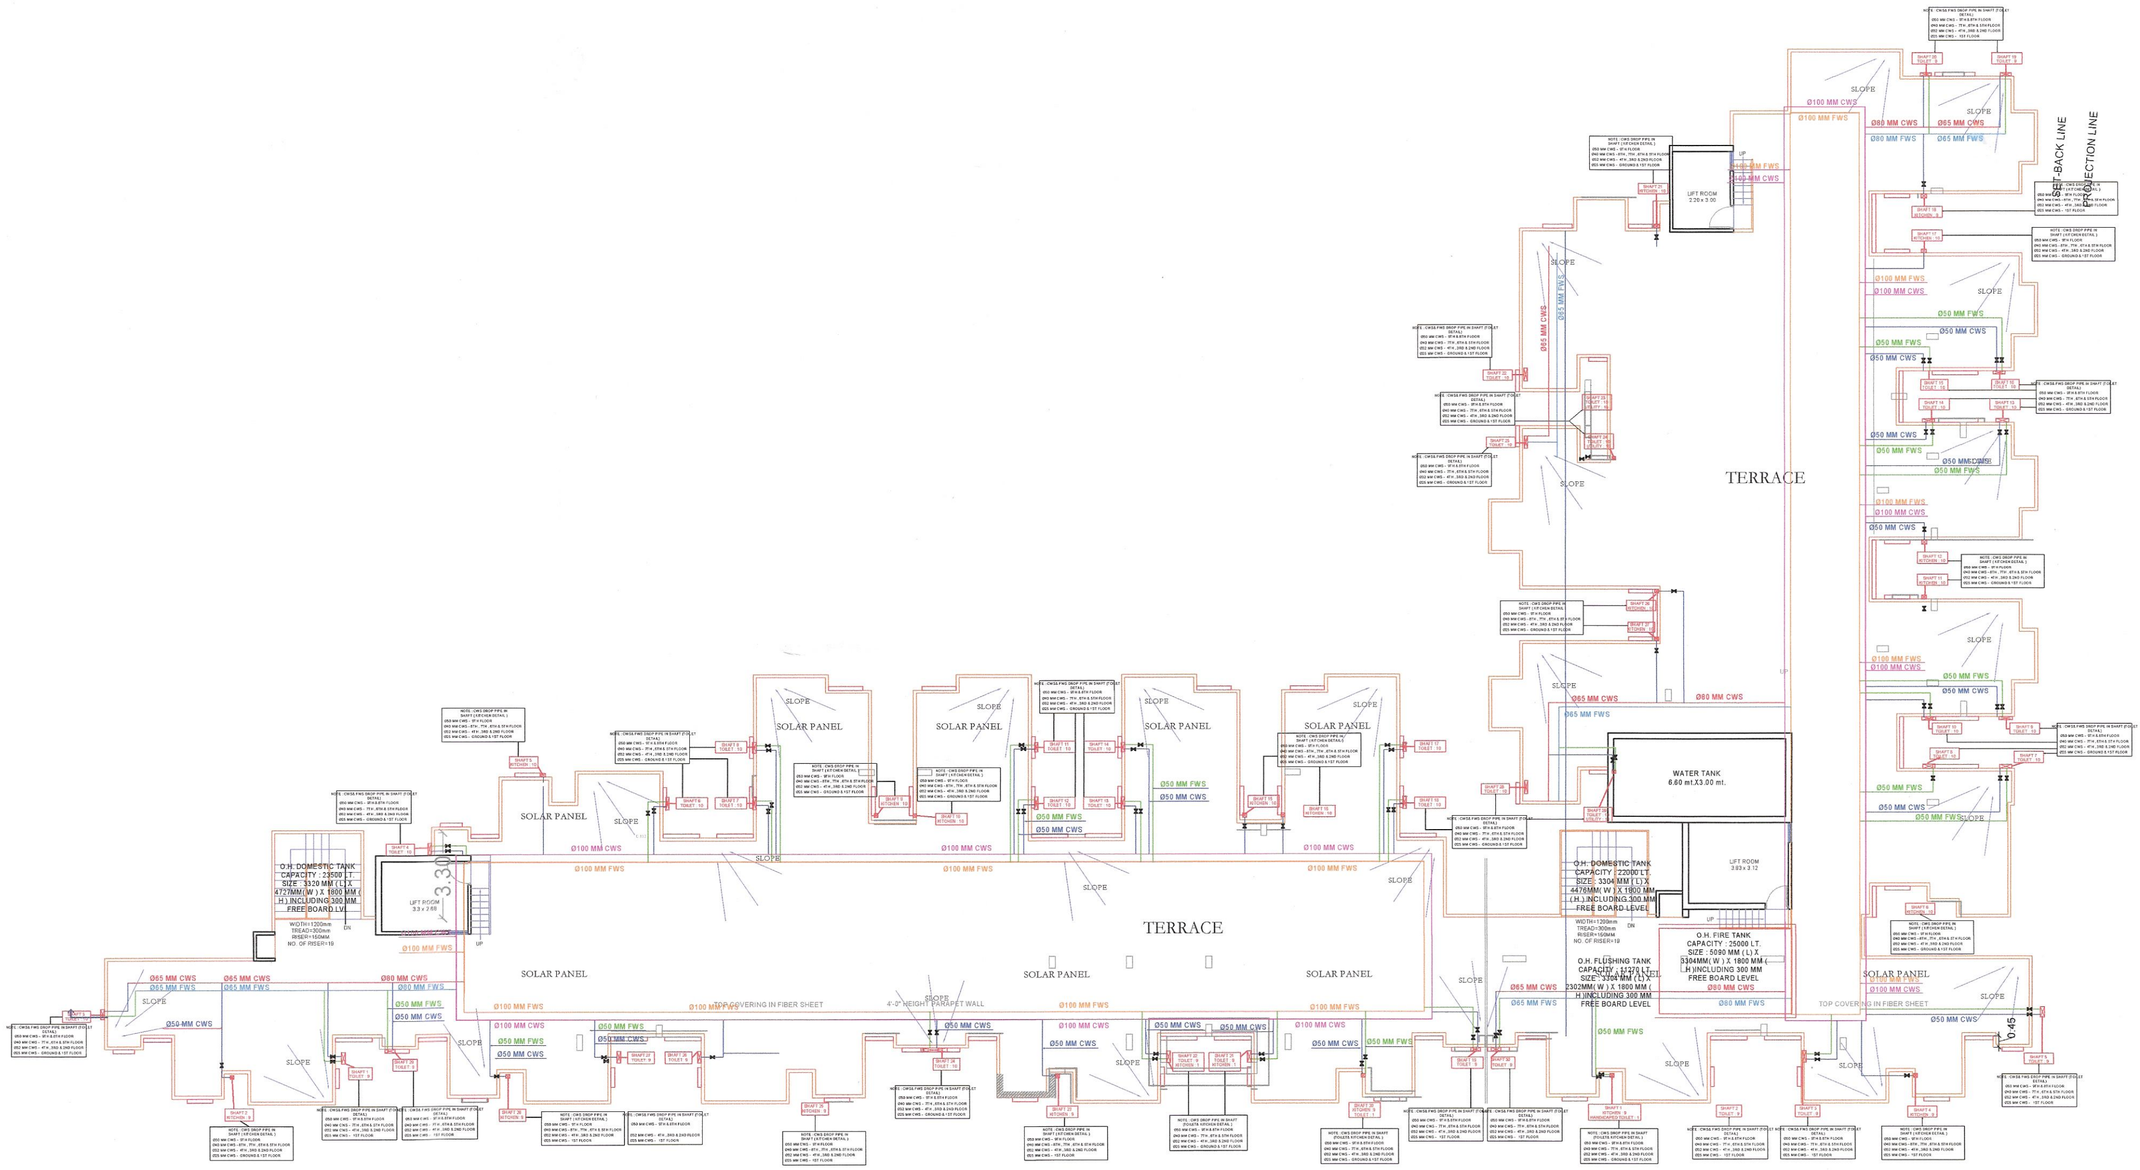

NOTE:- DRAWING APPROVAL BY EMPANELLED ARCHITECT ACCORDING TO LETTER NO. क . प .18(36) नविवि /एनएचपी / 2014/ पार्ट DATED 31 MAY 2017

DRAWING TYPE:-	PROJECT:-	TITLE:-		MEP Consultancy
SUBMISSION DRAWINGS	PROPOSED AFFORDABLE HOUSING KHASRA NO. 622 & 631 AT VILLAGE NARSINGHPURA URF RIKSHA , TEHSIL SANGANER, JAIPUR.	TERRACE WATER SUPPLY	SCALE:- 1: 200 DATE:- 10-10-23	PILLARPLUS PVT LTD-The New Age MEP Consultancy Firm Plot No. 45,46 guru Jambeshwar Nagar A, Vijay Dwar, Gandhipath, Jaipur-302021 JAIPUR I GURGAON I BANGLORE Email: contact@pillarplus.comIIContact No: +91-9799858301 IIWebsite: www.pillarplus.com