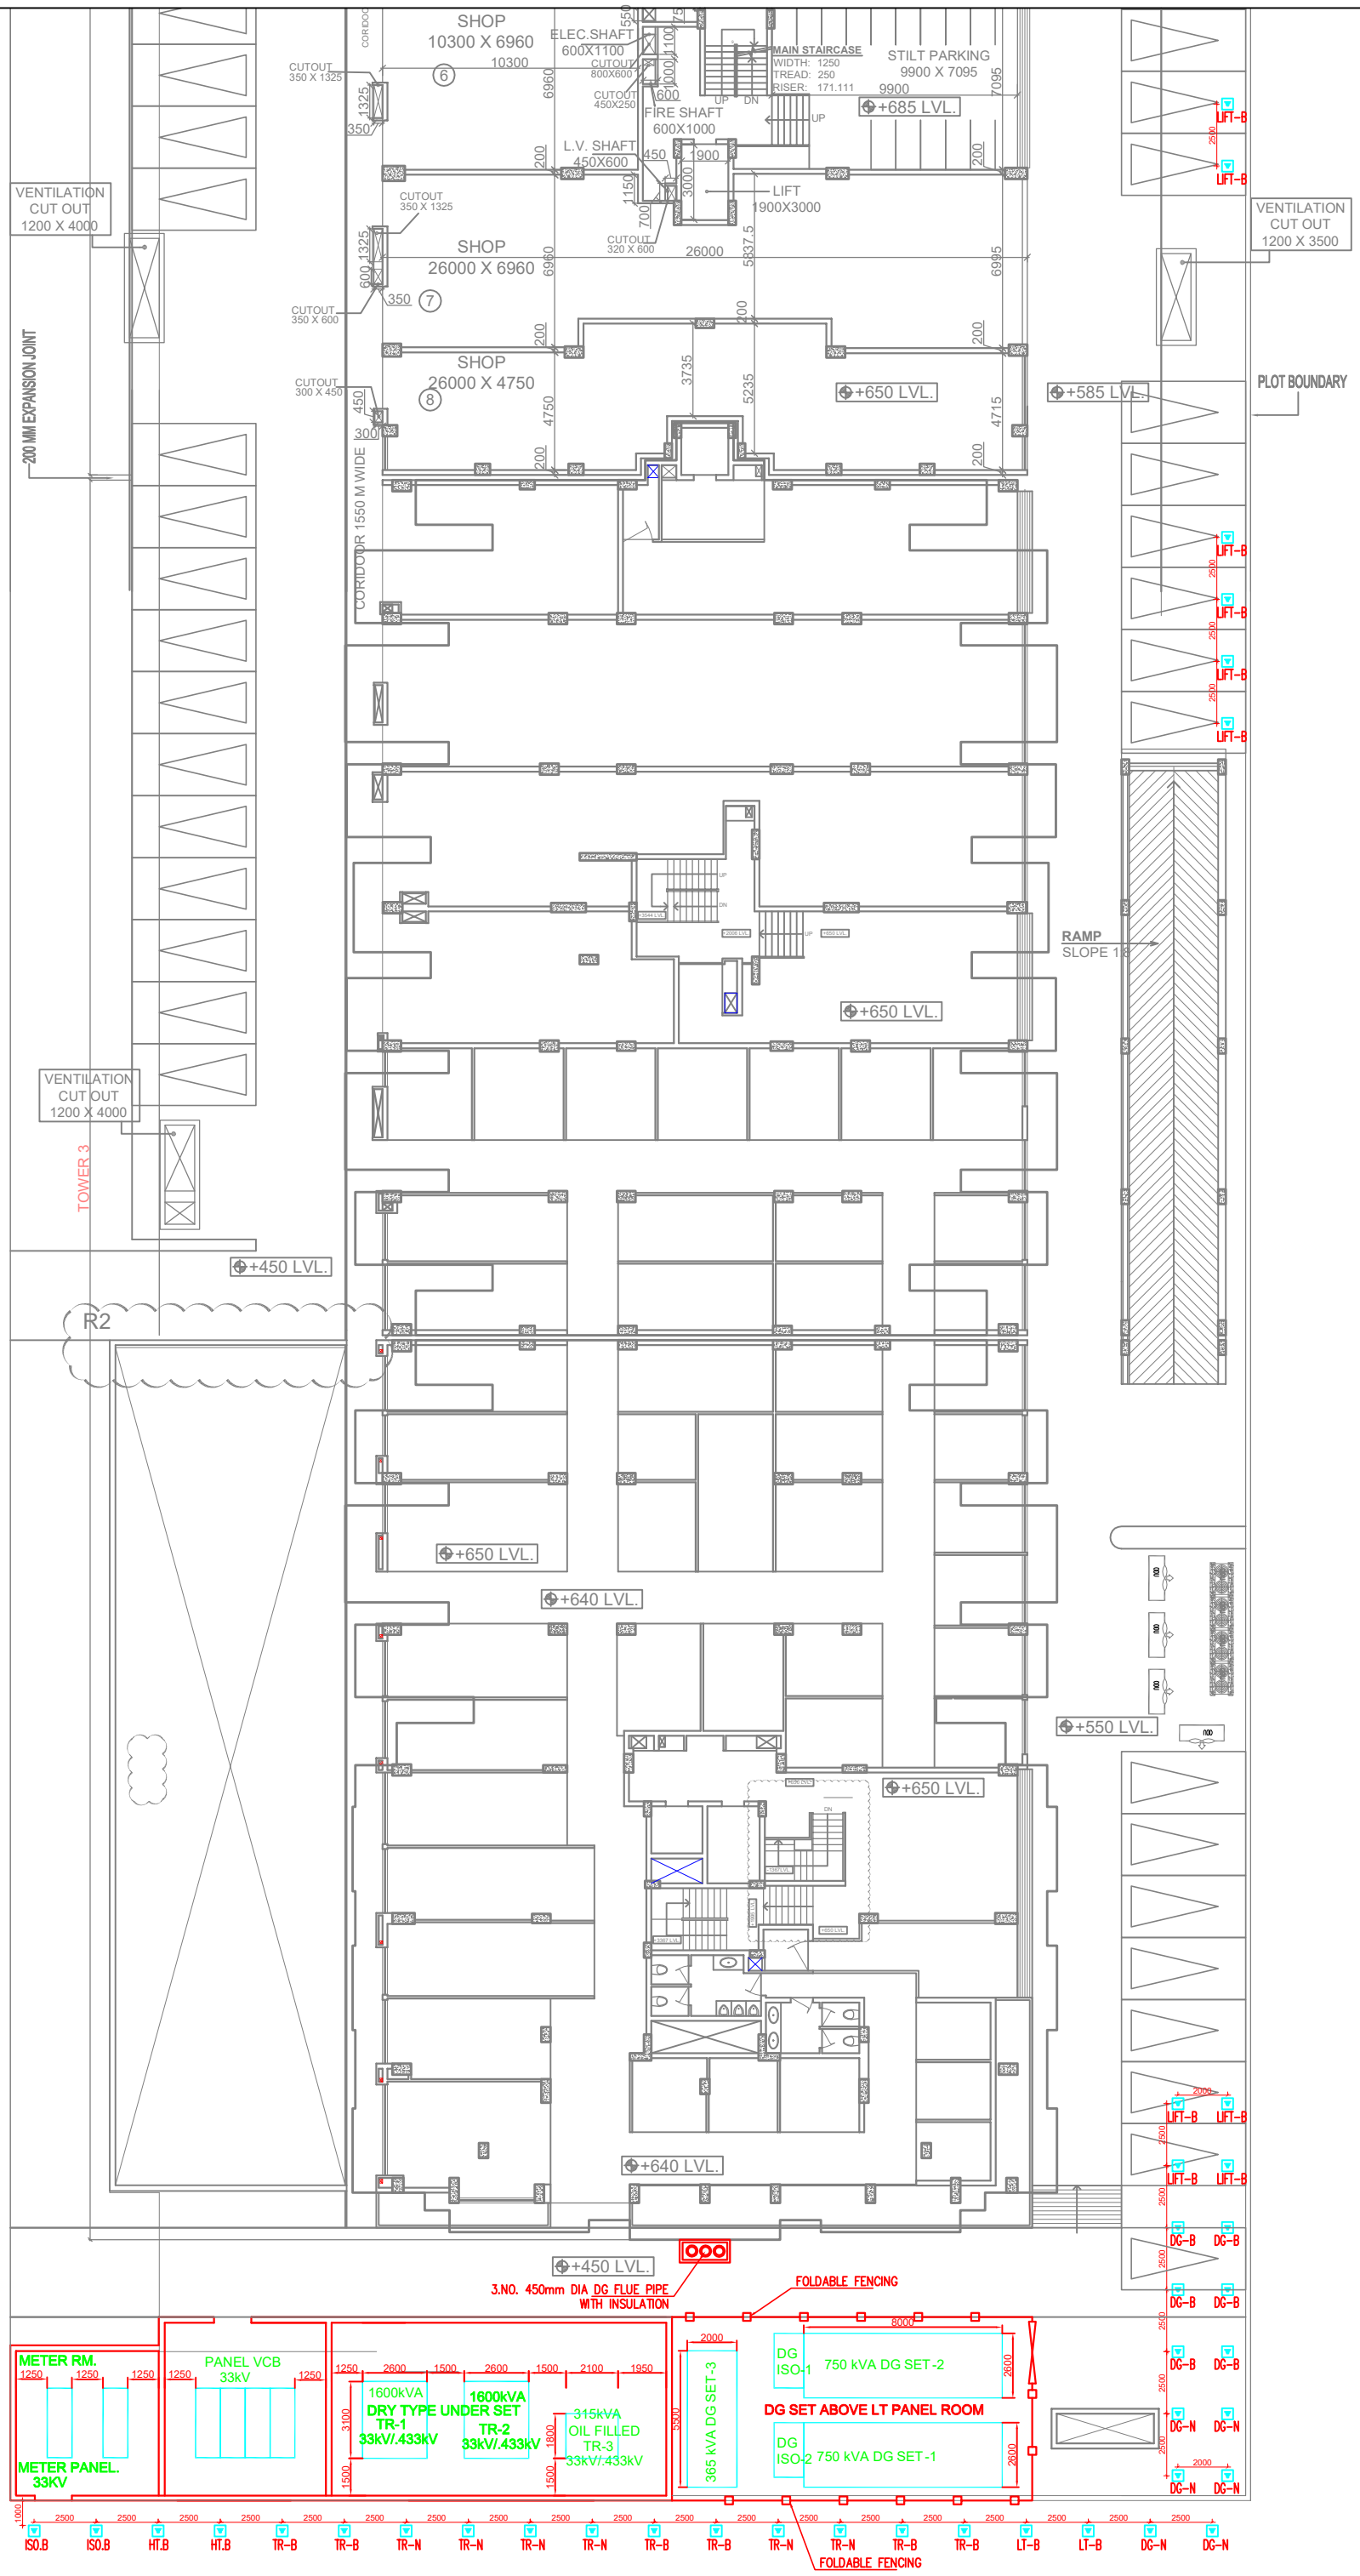


CLIENT :-

PROJECT :-

PROPOSED BUILDING AT PLOT NO.1,2,3,4 AT DAKANYA RAILWAY STATION ROAD, RAJEEV GANDHI NAGAR EXT.,KOTA

ARCHITECTS :-

R.K.& ASSOCIATES
Architects, Engineers & Planners
E-31, GREEN PARK MAIN, NEW DELHI - 110016, INDIA
Tel. : 2696-3158, 2651-6751, 2656-7357
Fax: (011) 2686-2540 E-mail : rka.architects@gmail.com

MEP CONSULTANT:

Acrobat Engineers Pvt.Ltd.
H.No. 19 Block-18
Basement Level,Spring Field Colony
Faridabad (Haryana)
Tel. : 0129-4056009
customerservice@acrobatengineers.com

SHEET TITLE

RSR GROUND FLOOR PLAN
ELECTRICAL SUBSTATION LAYOUT

DRG. NO.

AEA/RSR/GF/EL-01

| | | | |
|---|---|---|---|
| DATE | - 06-08-2016 | REV . NO | NORTH |
| SCALE | - A1@1:125 | | |
| DETAIL BY | - S.K. | R1 | |