



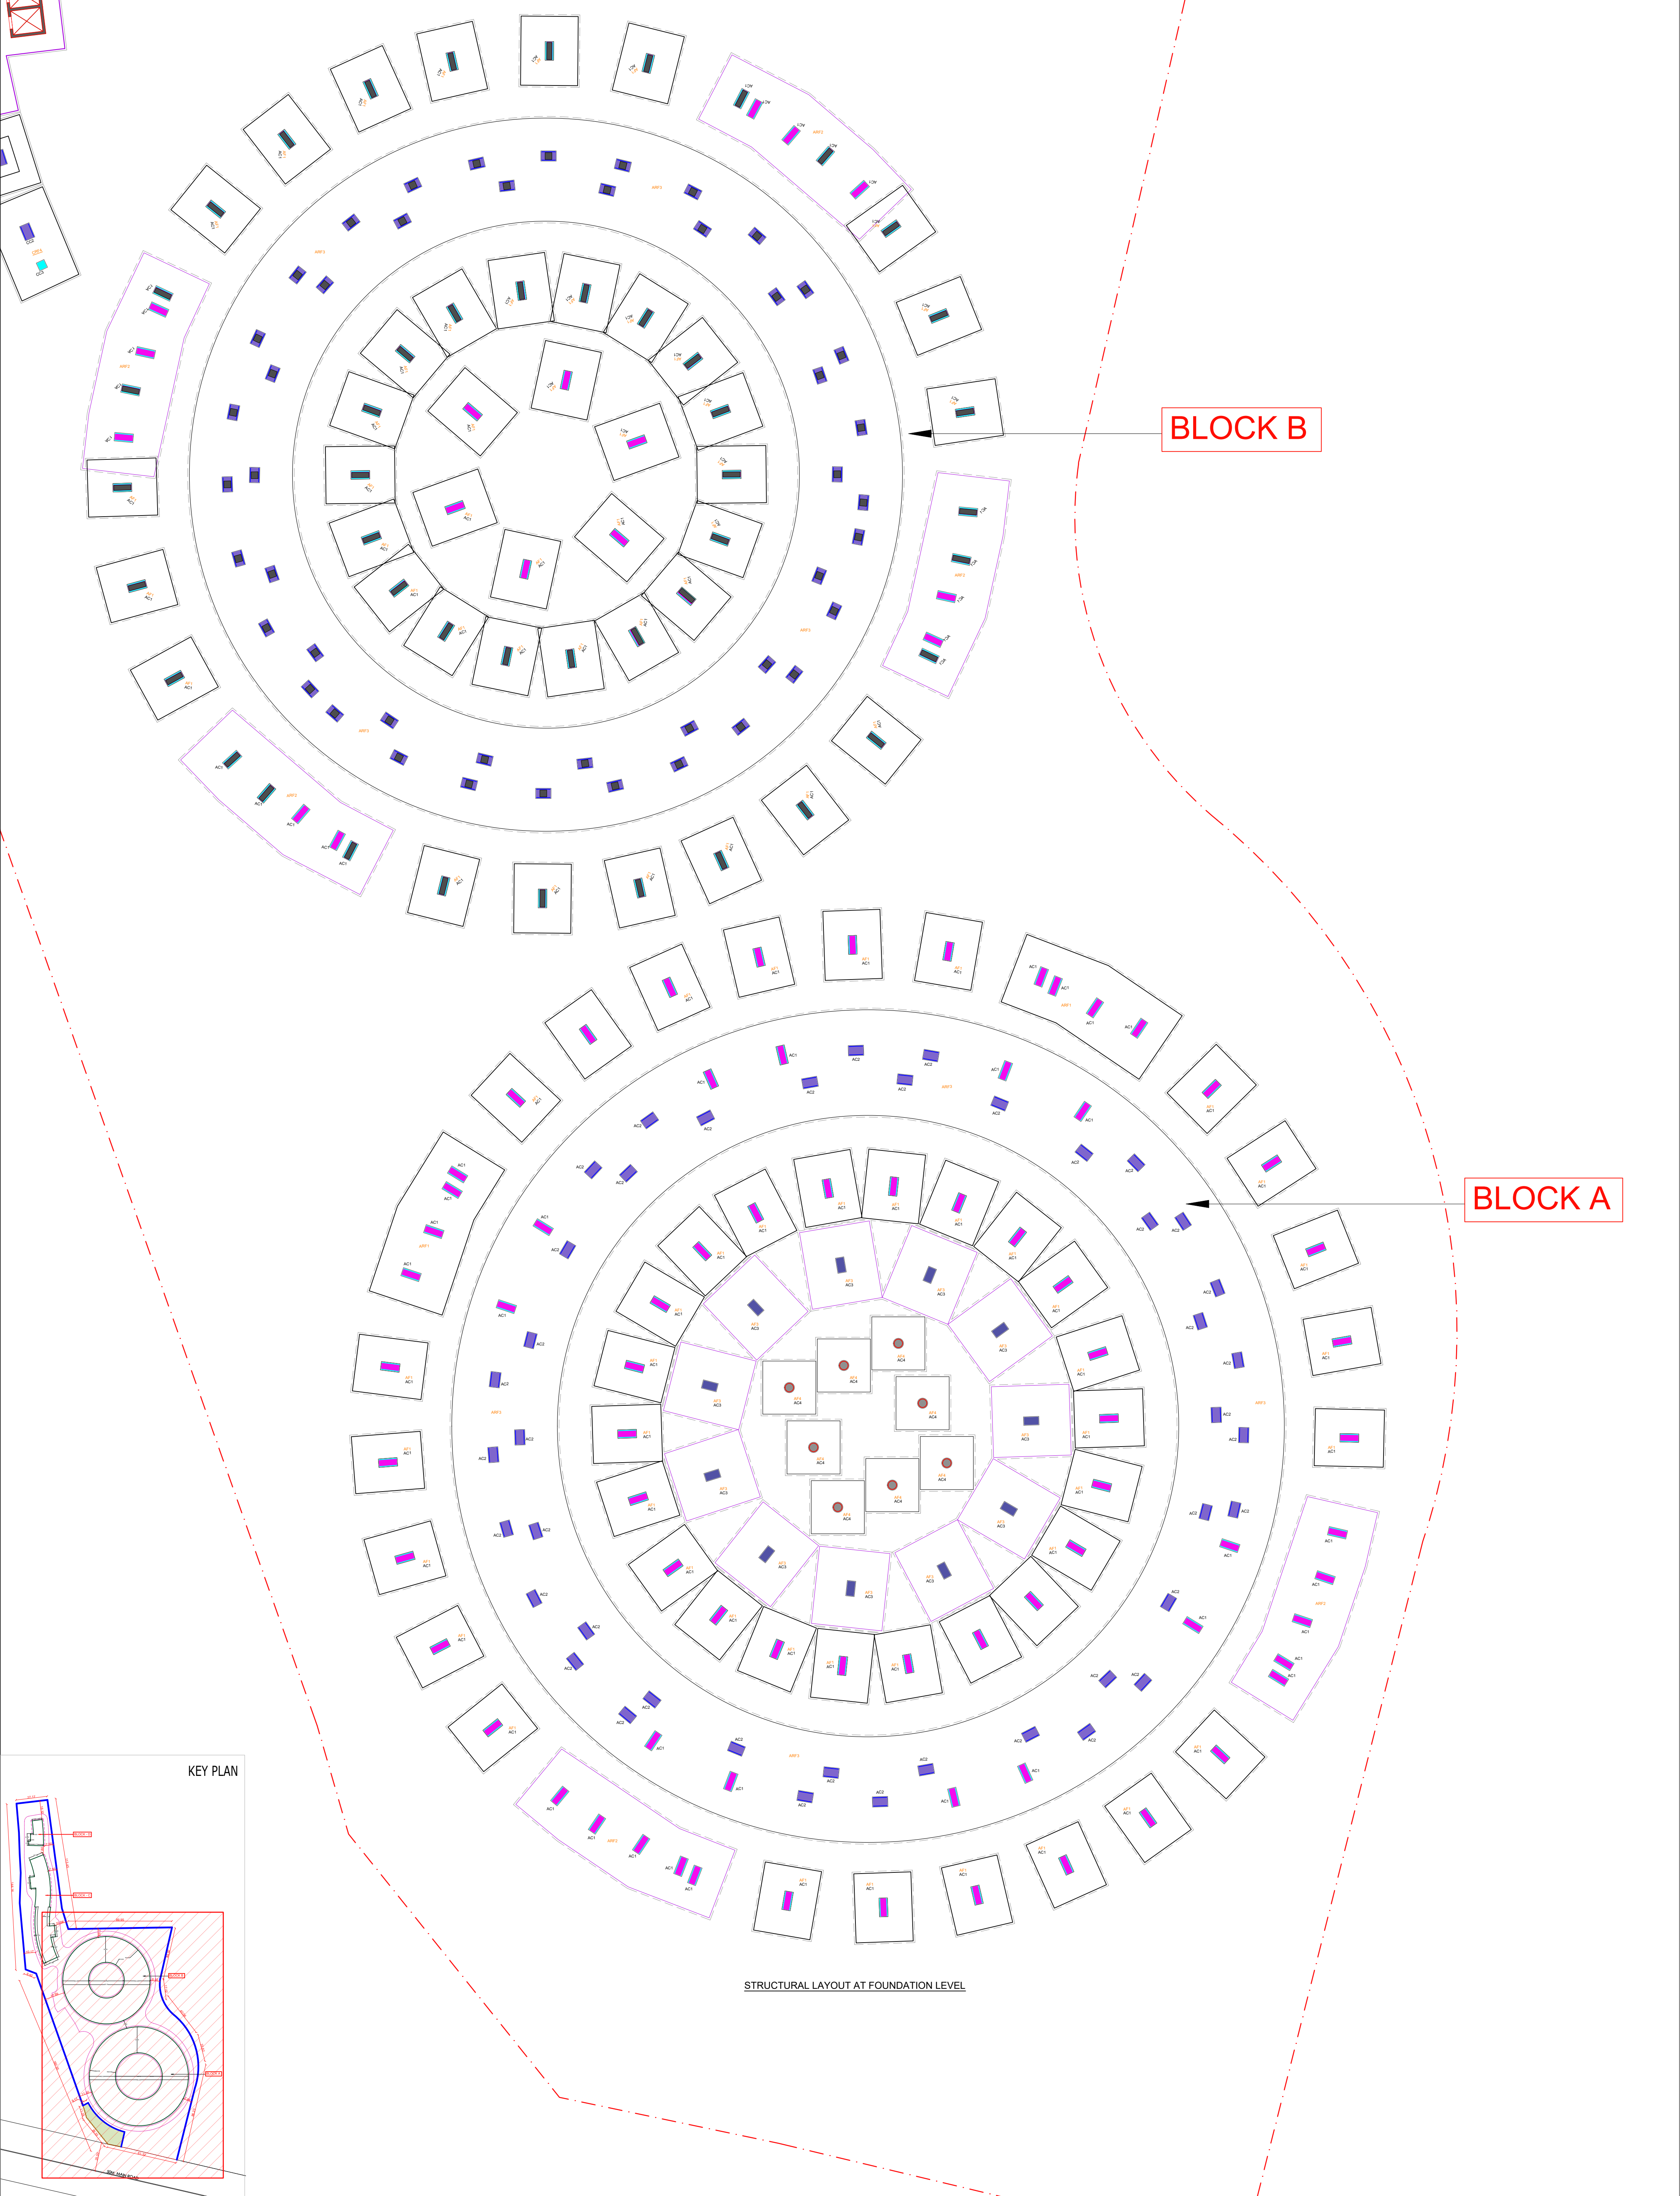



BLOCK B

BLOCK A


KEY PLAN

STRUCTURAL LAYOUT AT FOUNDATION LEVEL

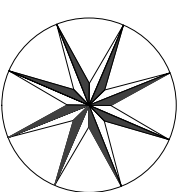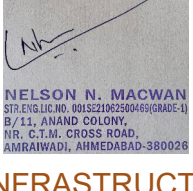
TITLE:- FOUNDATION DRAWING BLOCK A & B	SCALE:- 1: 250	LEGEND:-	CLIENT	ARCHITECT	STRUCTURE	MEPF
PROJECT:- PROPOSED RESIDENTIAL BUILDING AT KH. NO- 1000/1, 1000/2, 1001/1, 1002/1, 1009/1, 1009/2, 1009/3, 1245/997, 1310/1000, 1313/1001, 1341/1009, 1344/ 997, 1345/1003, 1372/997, 1373/1004, 1379/996, 1380/1002, 1381/995, 1387/999, 1392/1003, 995/1, 996/1, 997/1, 998, 999/1, 1003/1, 1004/1 & 994 VILL - AMTHALA, ABU ROAD, SIROHI, RAJASTHAN.	NORTH:-  N		JYOT OVERSEAS PRIVATE LIMITED 604/B, Mahalay, Opp Hotel President, Off C.G. Road, Ahmedabad-380009 	99 STUDIO 11th Floor, Landmark building, Anandnagar Road, Satellite, Ahmedabad-380015  	SETU INFRASTRUCTURE D 701-704 The first, B/h. Keshav Baug Party Plot Judges Bungalow Road, Off. 132 ft.Ring Road, Vastrapur, Ahmedabad. :- 380015 	JHAVERI ASSOCIATES 2 ND Floor, "B" Block, Titanium Business Park Near Makarba Underbridge, Makarba, Ahmedabad-380051  

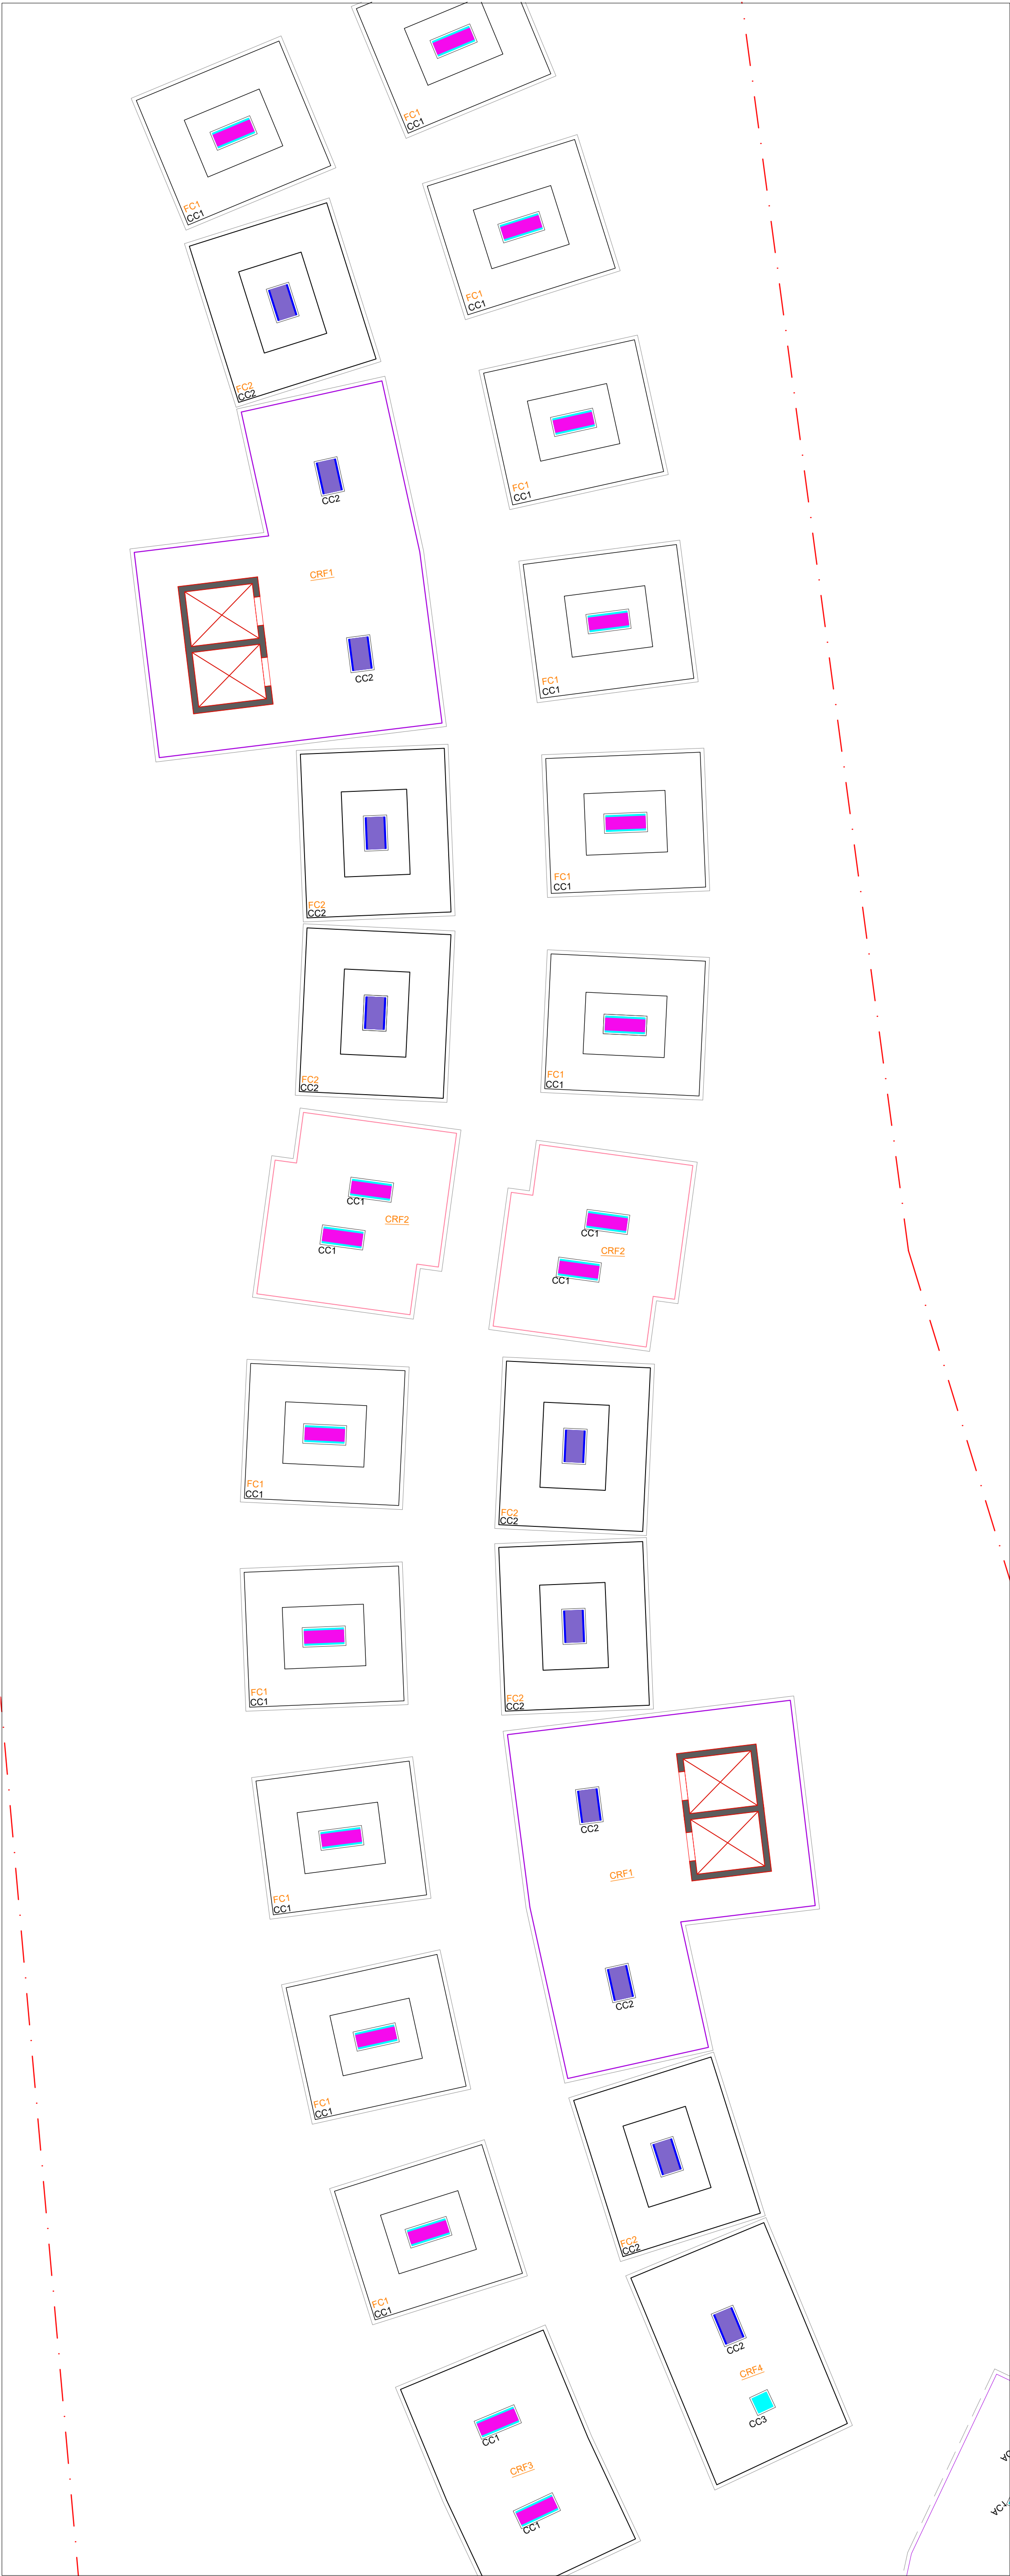



BLOCK - C

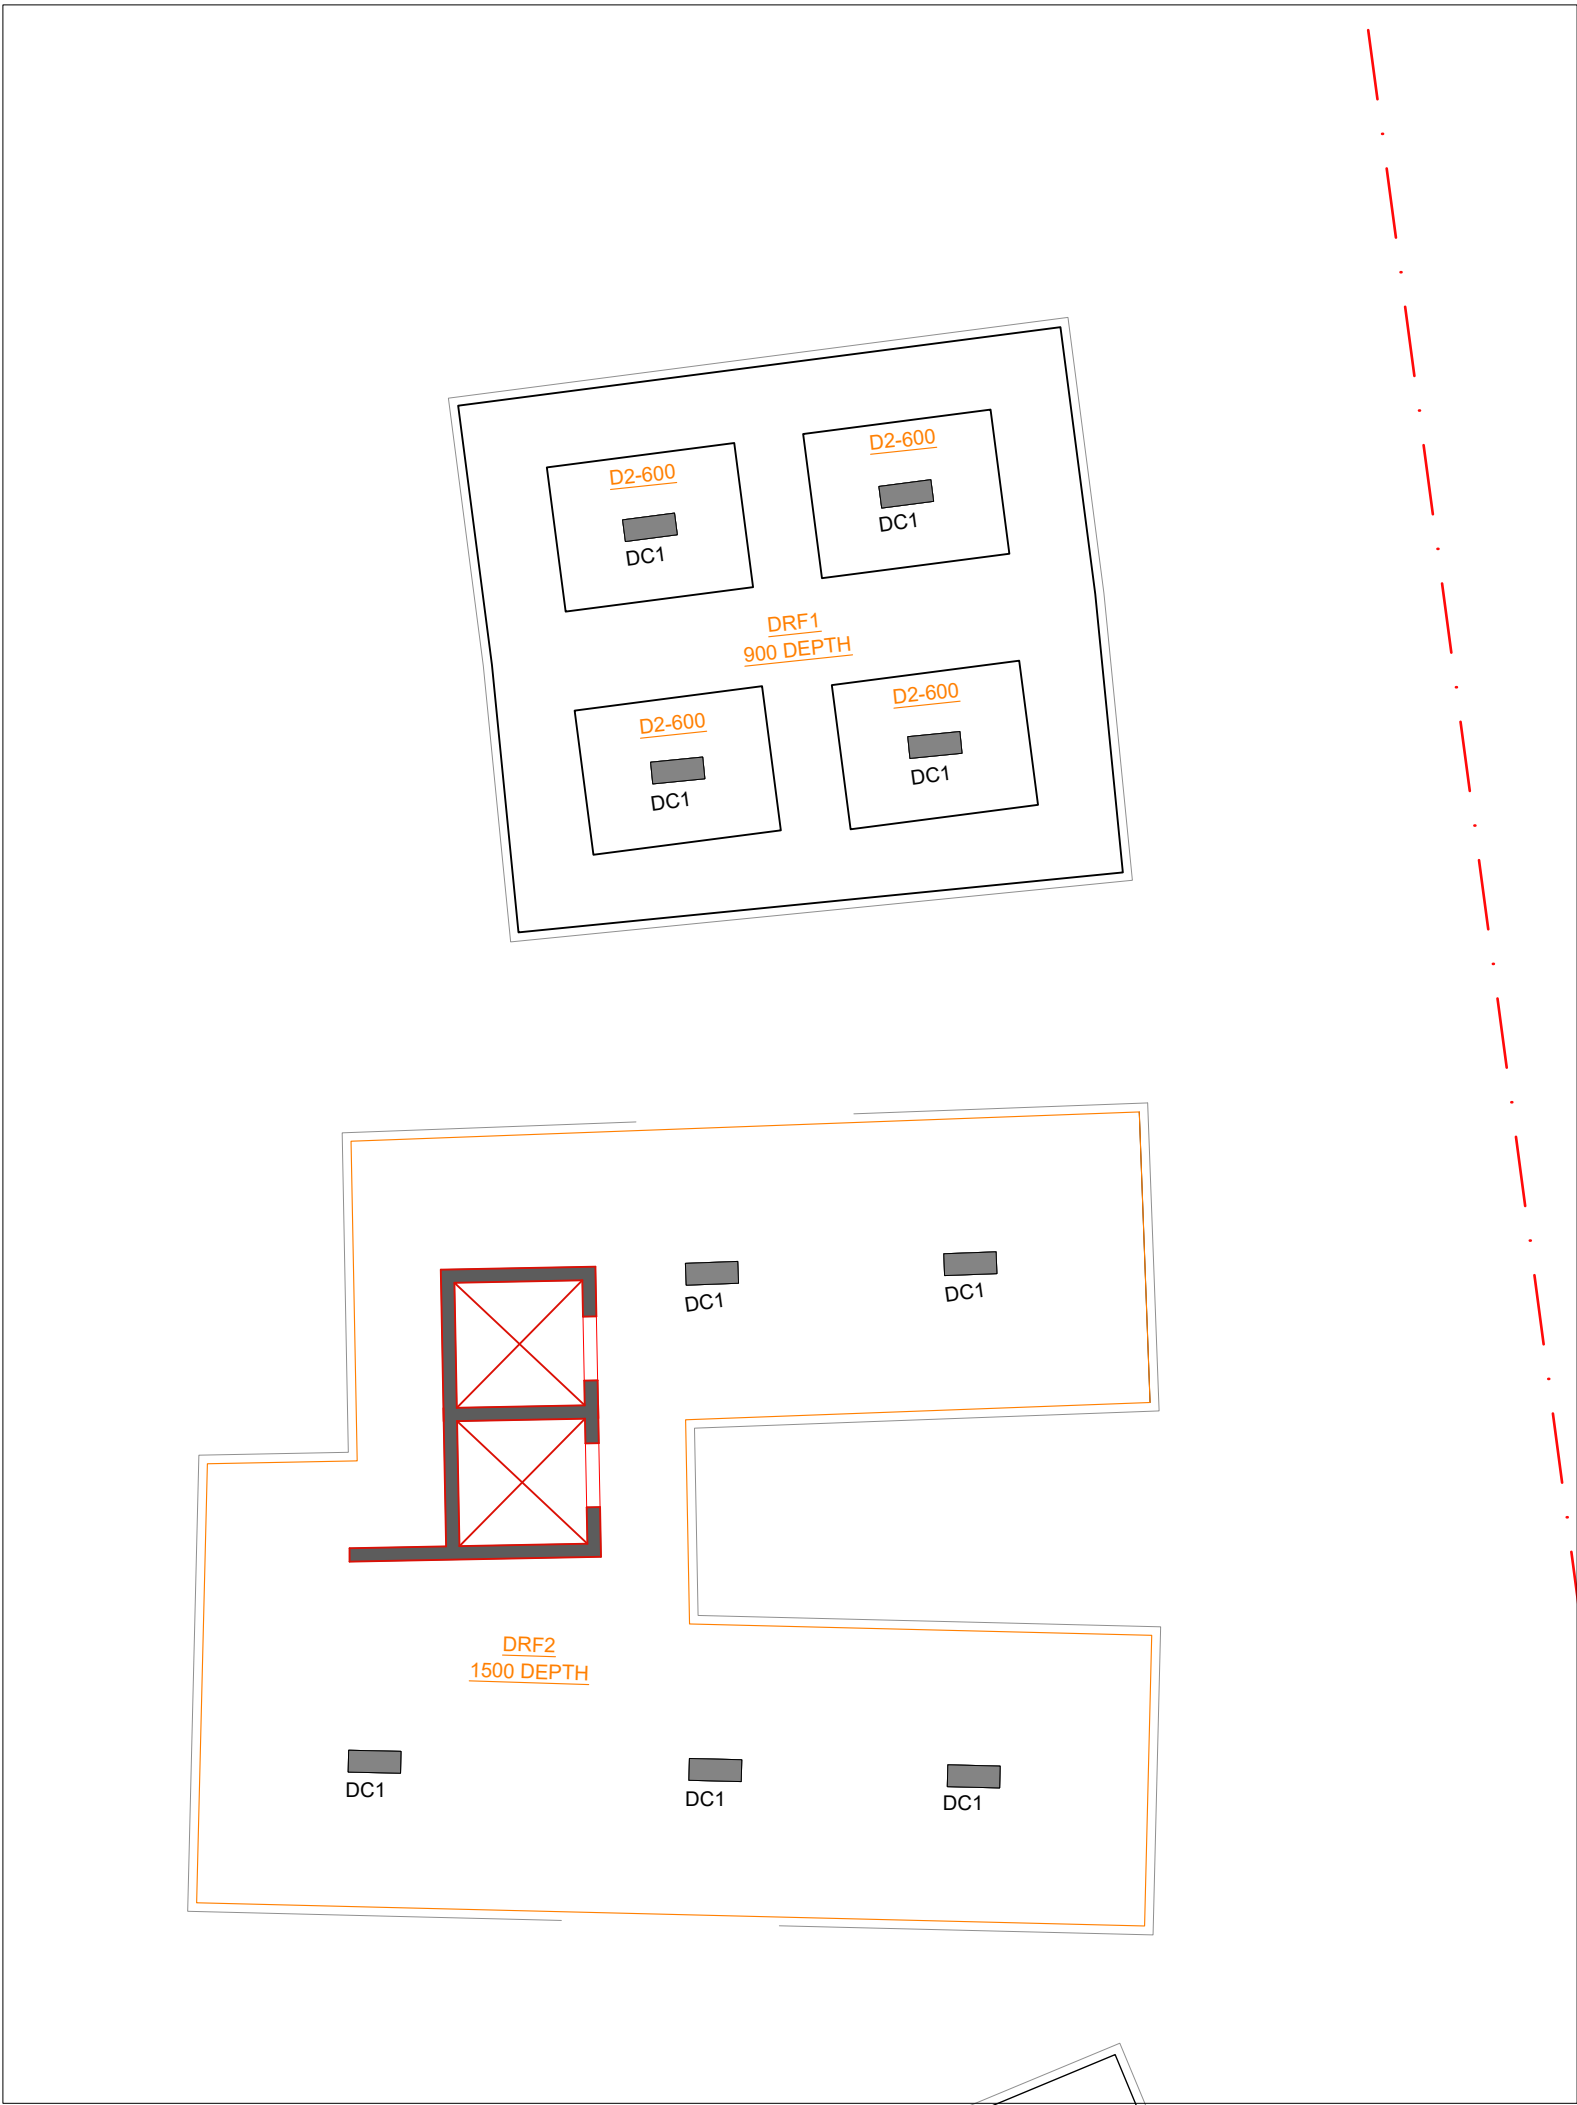


BLOCK - D

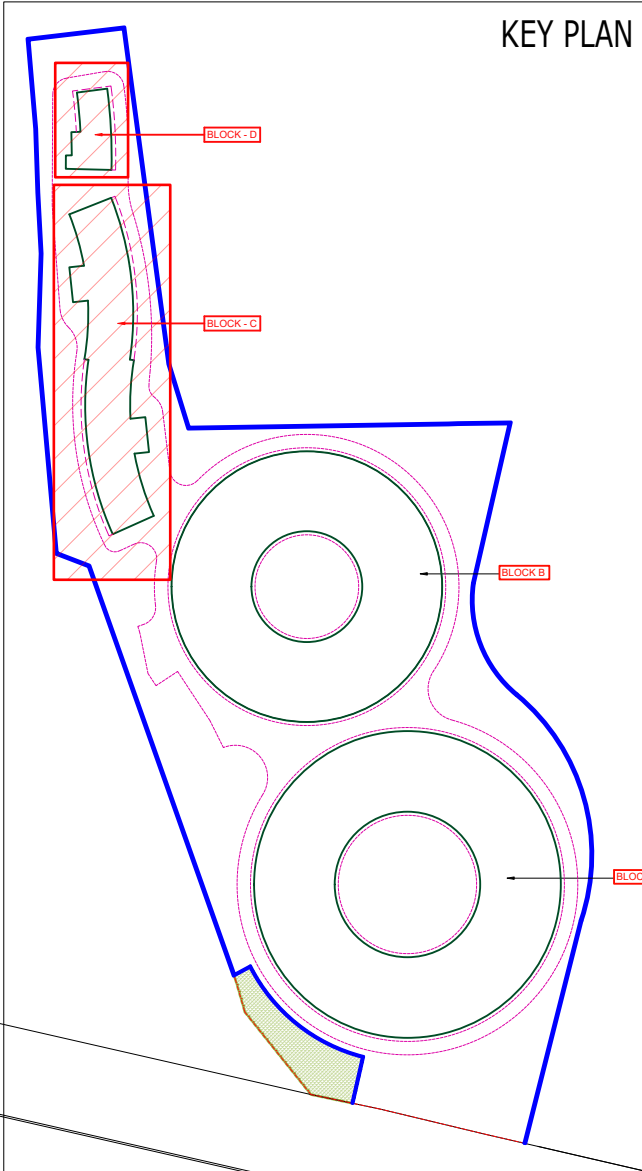


KEY PLAN

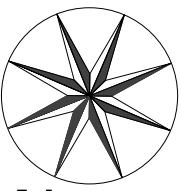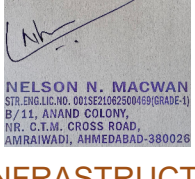TITLE:- FOUNDATION DRAWING BLOCK C & D	SCALE:- 1: 130	LEGEND:-	CLIENT JYOT OVERSEAS PRIVATE LIMITED 604/B, Mahalay, Opp Hotel President, Off C.G. Road, Ahmedabad-380009	ARCHITECT 99 STUDIO 11th Floor, Landmark building, Anandnagar Road, Satellite, Ahmedabad-380015	STRUCTURE SETU INFRASTRUCTURE D 701-704 The first, B/h. Keshav Baug Party Plot Judges Bungalow Road, Off. 132 ft.Ring Road, Vastrapur, Ahmedabad. :- 380015	MEPF JHAVERI ASSOCIATES 2 ND Floor, "B" Block, Titanium Business Park Near Makarba Underbridge, Makarba, Ahmedabad-380051
PROJECT:- PROPOSED RESIDENTIAL BUILDING AT KH. NO- 1000/1, 1000/2, 1001/1, 1002/1, 1009/1, 1009/2, 1009/3, 1245/997, 1310/1000, 1313/1001, 1341/1009, 1344/ 997, 1345/1003, 1372/997, 1373/1004, 1379/996, 1380/1002, 1381/995, 1387/999, 1392/1003, 995/1, 996/1, 997/1, 998, 999/1, 1003/1, 1004/1 & 994 VILL - AMTHALA, ABU ROAD, SIROHI, RAJASTHAN.	NORTH:-  N			 	 	

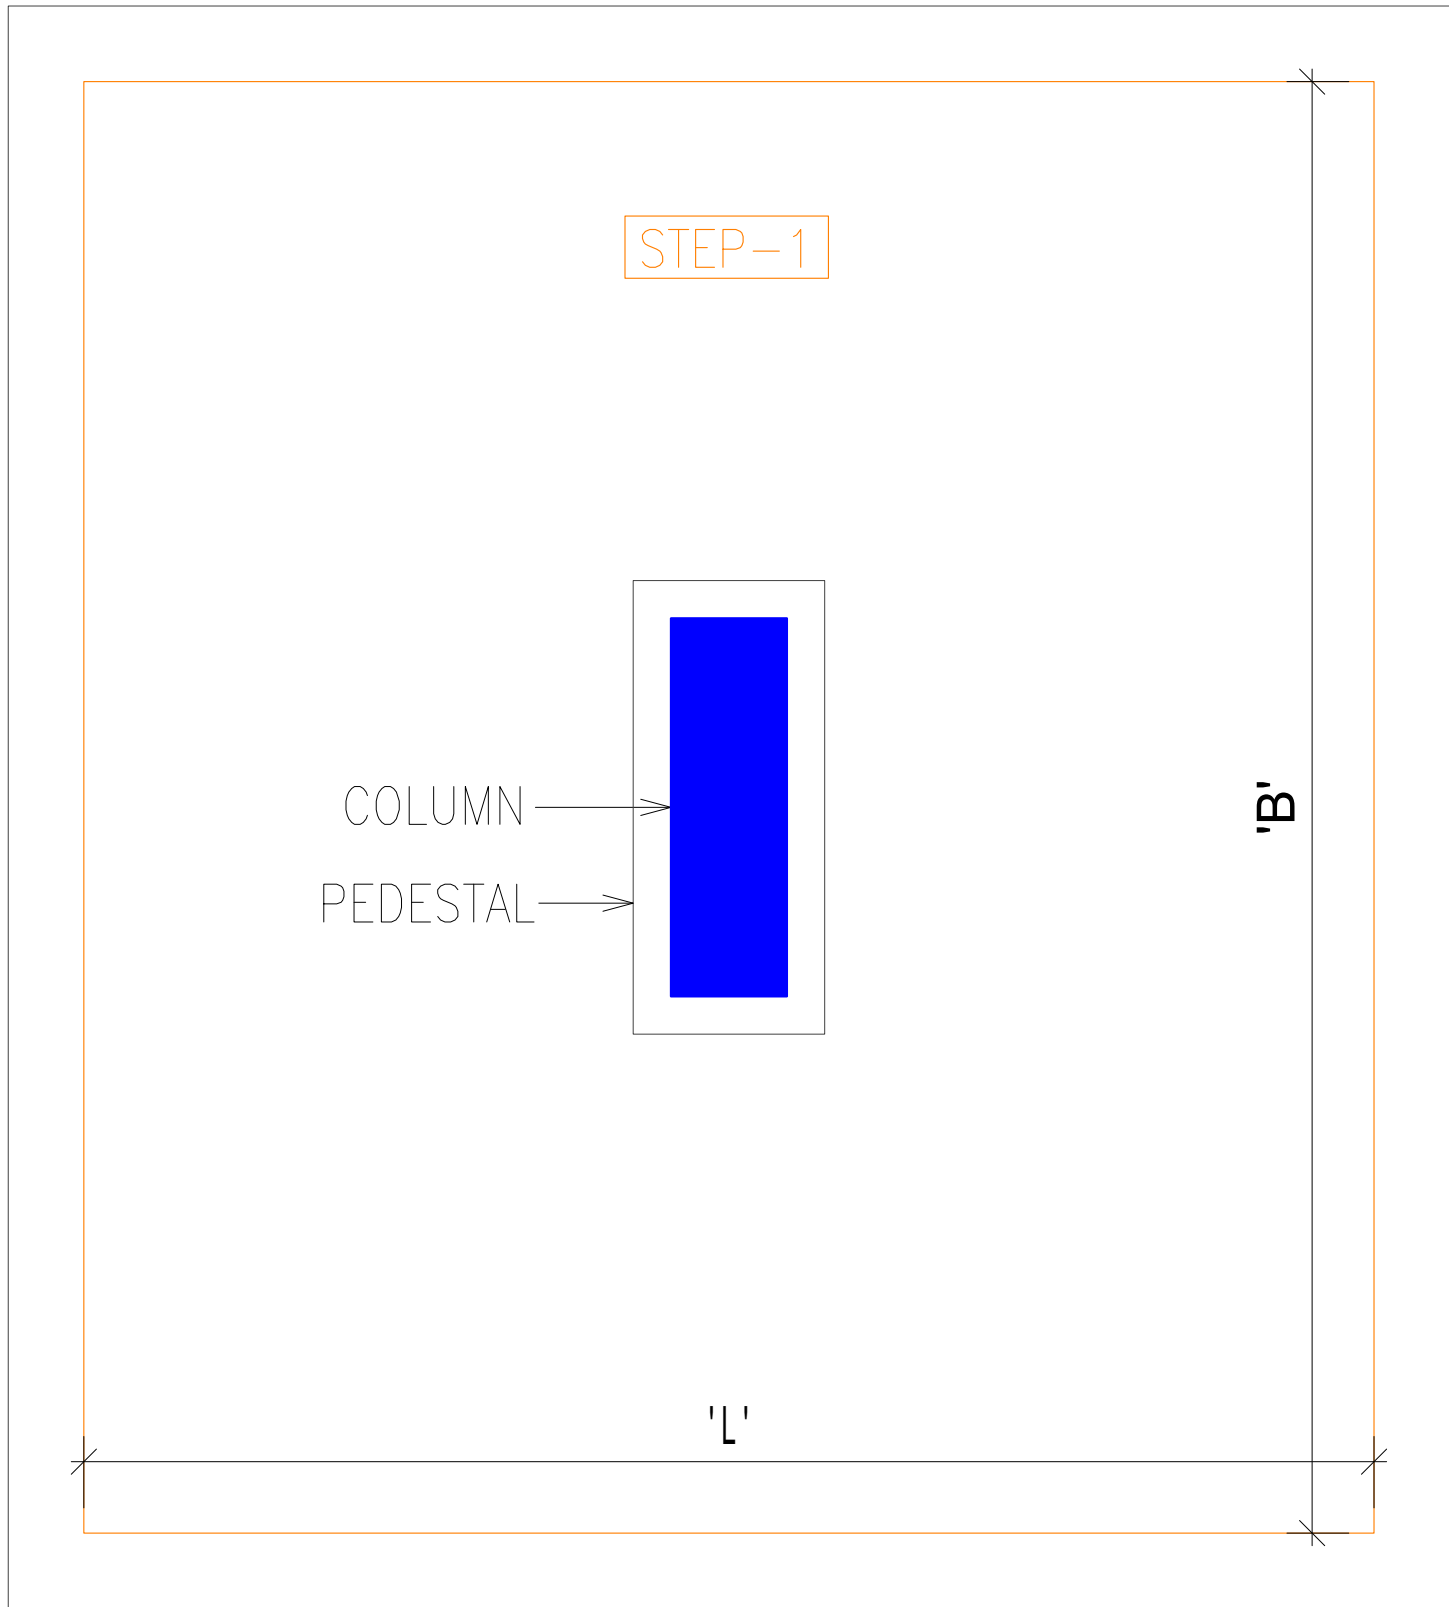

TYPICAL BOX FOOTING PLAN

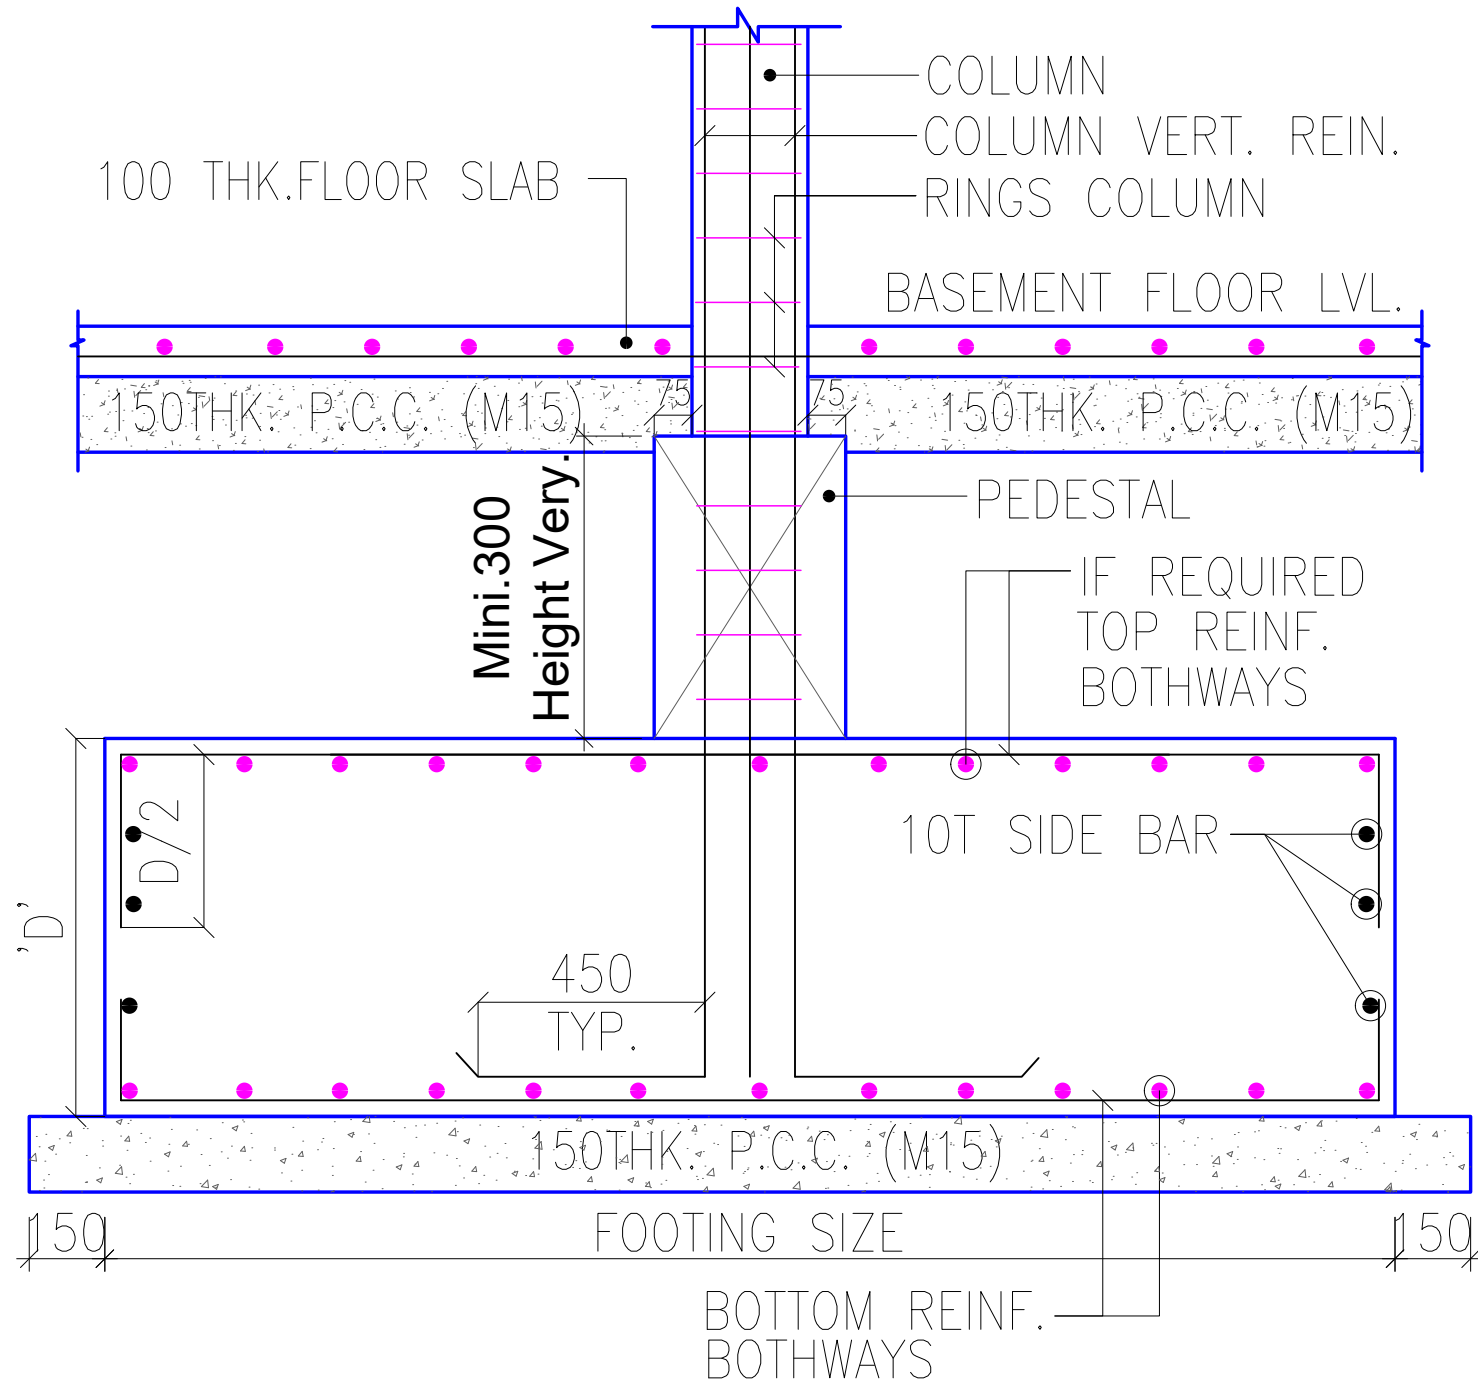

TYPICAL FOOTING SECTION
BOX&RAFT FOOTING

SCHEDULE OF R.C.C. FOOTING – BLOCK A


NO.	FOOTING NO.	EXCAVATION SIZE [L'xB']	FOOTING [LXB] STEP-1	DEPTH 'D1'	FOOTING REIN.BOTH WAYS (X+Y DIRECTION)		TYP. OF FOOTING	FOOTING [L]
					BOTTOM THRU.(LAYER-1st) BOTHWAYS	TOP THRU.(1st STEP) BOTHWAYS		
1	AF1	5300 X 6350	5000 X 6050	1550	20T @ 150 C/C	12T @ 125 C/C	BOX	650
2	AF3	6500 X 7100	6200 X 6800	1700	20T @ 150 C/C	12T @ 100 C/C	BOX	700
3	AF4	4950 X 4950	4650 X 4650	750	12T @ 100 C/C	–	BOX	300
4	ARF1	AS PER PLAN		1550	20T @ 150 C/C	12T @ 125 C/C	RAFT	650
5	ARF2	AS PER PLAN		1700	20T @ 150 C/C	12T @ 100 C/C	RAFT	700
6	ARF3	AS PER PLAN		1500	12T @ 100 C/C	12T @ 125 C/C	BOX	600

SCHEDULE OF R.C.C. FOOTING – BLOCK B


NO.	FOOTING NO.	EXCAVATION SIZE [L'xB']	FOOTING [LXB] STEP-1	DEPTH 'D1'	FOOTING REIN.BOTH WAYS (X+Y DIRECTION)		TYP. OF FOOTING	FOOTING [L]
					BOTTOM THRU.(LAYER-1st) BOTHWAYS	TOP THRU.(1st STEP) BOTHWAYS		
1	AF1	5300 X 6350	5000 X 6050	1550	20T @ 150 C/C	12T @ 125 C/C	BOX	650
2	AF3	6500 X 7100	6200 X 6800	1700	20T @ 150 C/C	12T @ 100 C/C	BOX	700
3	AF4	4950 X 4950	4650 X 4650	750	12T @ 100 C/C	–	BOX	300
4	ARF1	AS PER PLAN		1550	20T @ 150 C/C	12T @ 125 C/C	RAFT	650
5	ARF2	AS PER PLAN		1700	20T @ 150 C/C	12T @ 100 C/C	RAFT	700
6	ARF3	AS PER PLAN		1500	12T @ 100 C/C	12T @ 125 C/C	BOX	600

TITLE:- TYPICAL STEP FOOTING PLAN & SECTION BLOCK A & B	SCALE:- 1: 15	LEGEND:-	CLIENT JYOT OVERSEAS PRIVATE LIMITED 604/B, Mahalay, Opp Hotel President, Off C.G. Road, Ahmedabad-380009	ARCHITECT 99 STUDIO 11th Floor, Landmark building, Anandnagar Road, Satellite, Ahmedabad-380015	STRUCTURE SETU INFRASTRUCTURE D 701-704 The first, B/h. Keshav Baug Party Plot Judges Bungalow Road, Off. 132 ft.Ring Road, Vastrapur, Ahmedabad. :- 380015	MEPF JHAVERI ASSOCIATES 2 ND Floor, "B" Block, Titanium Business Park Near Makarba Underbridge, Makarba, Ahmedabad-380051
PROJECT:- PROPOSED RESIDENTIAL BUILDING AT KH. NO- 1000/1, 1000/2, 1001/1, 1002/1, 1009/1, 1009/2, 1009/3, 1245/997, 1310/1000, 1313/1001, 1341/1009, 1344/ 997, 1345/1003, 1372/997, 1373/1004, 1379/996, 1380/1002, 1381/995, 1387/999, 1392/1003, 995/1, 996/1, 997/1, 998, 999/1, 1003/1, 1004/1 & 994 VILL - AMTHALA, ABU ROAD, SIROHI, RAJASTHAN.	NORTH:- 			 	 	

FOOTING STEP-2

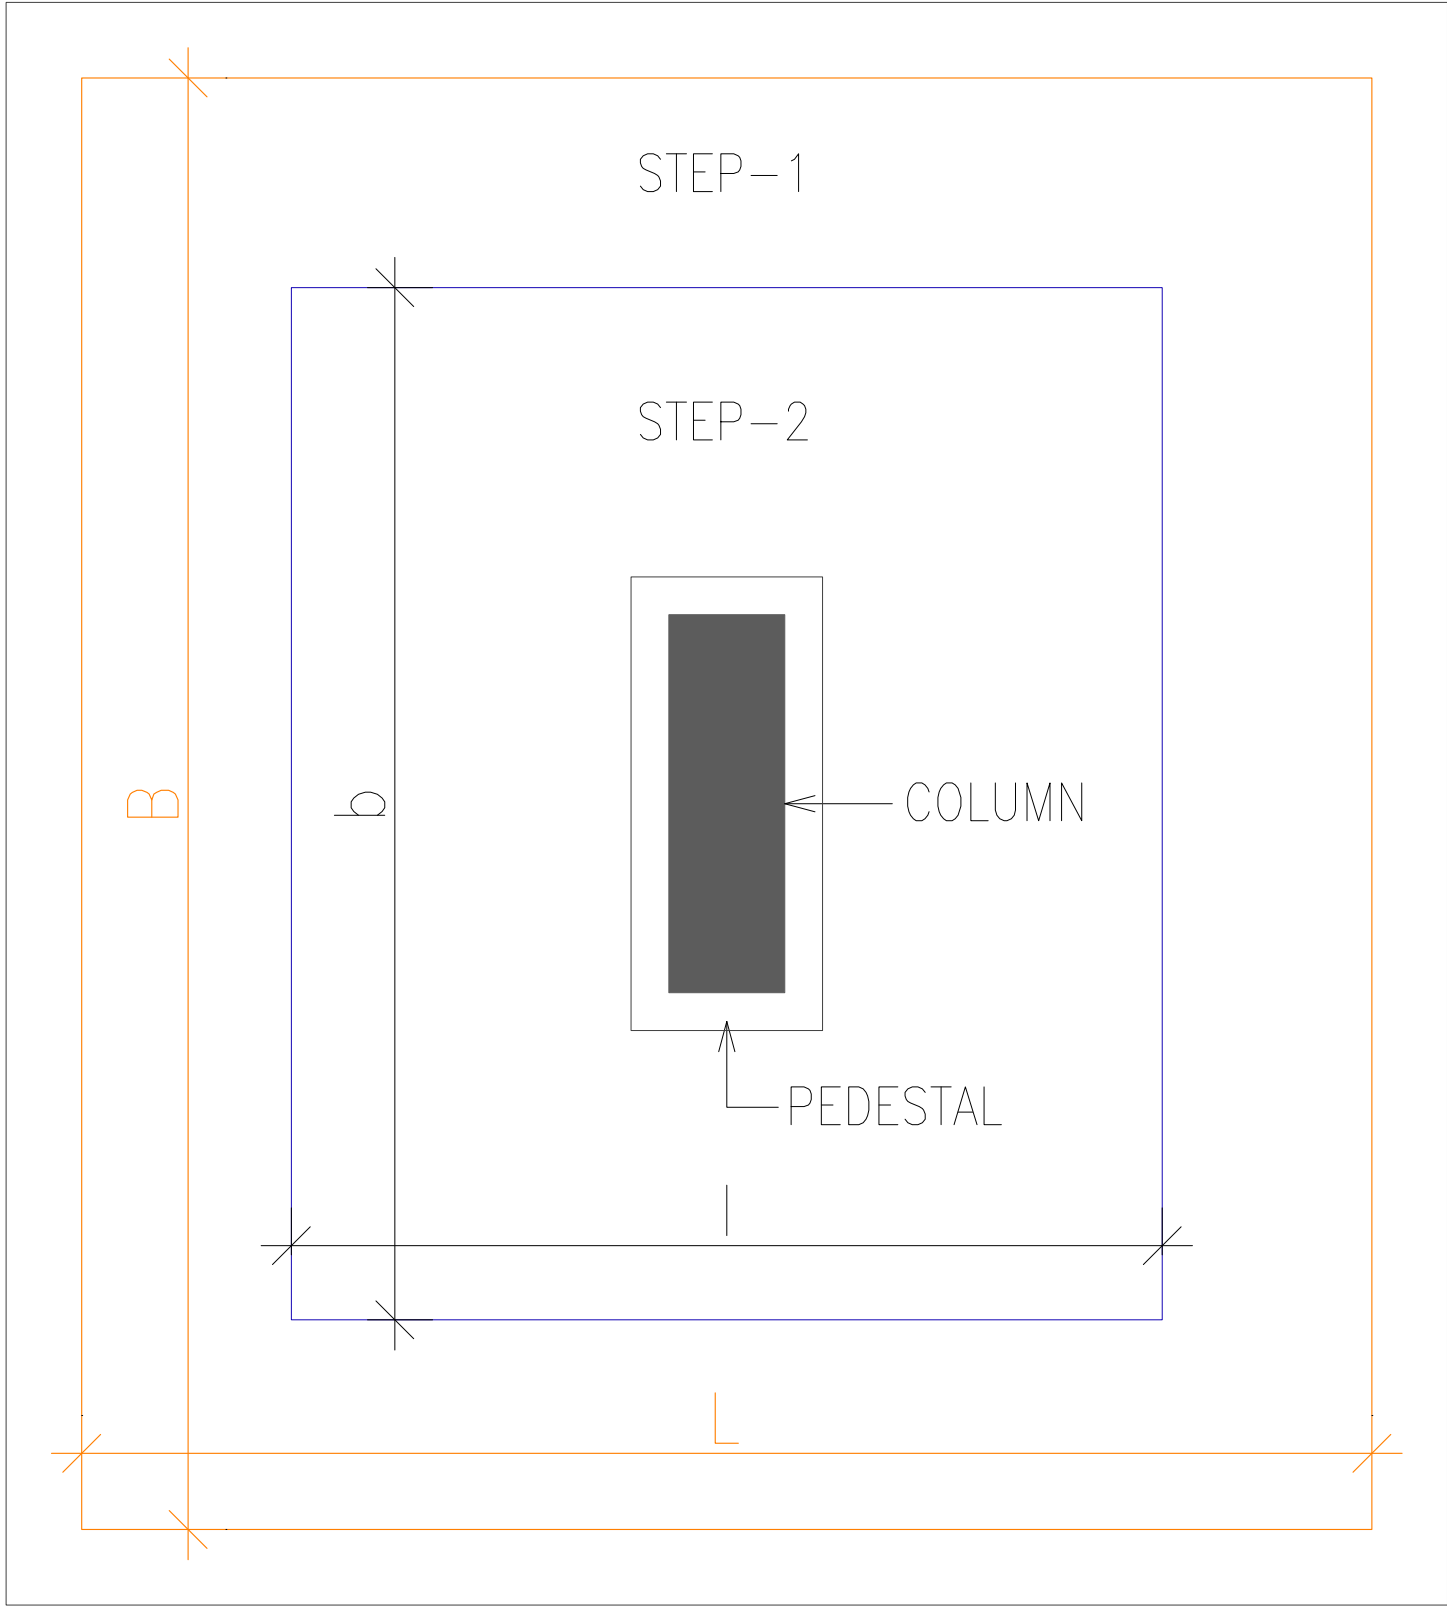

TYPICAL STEP FOOTING PLAN

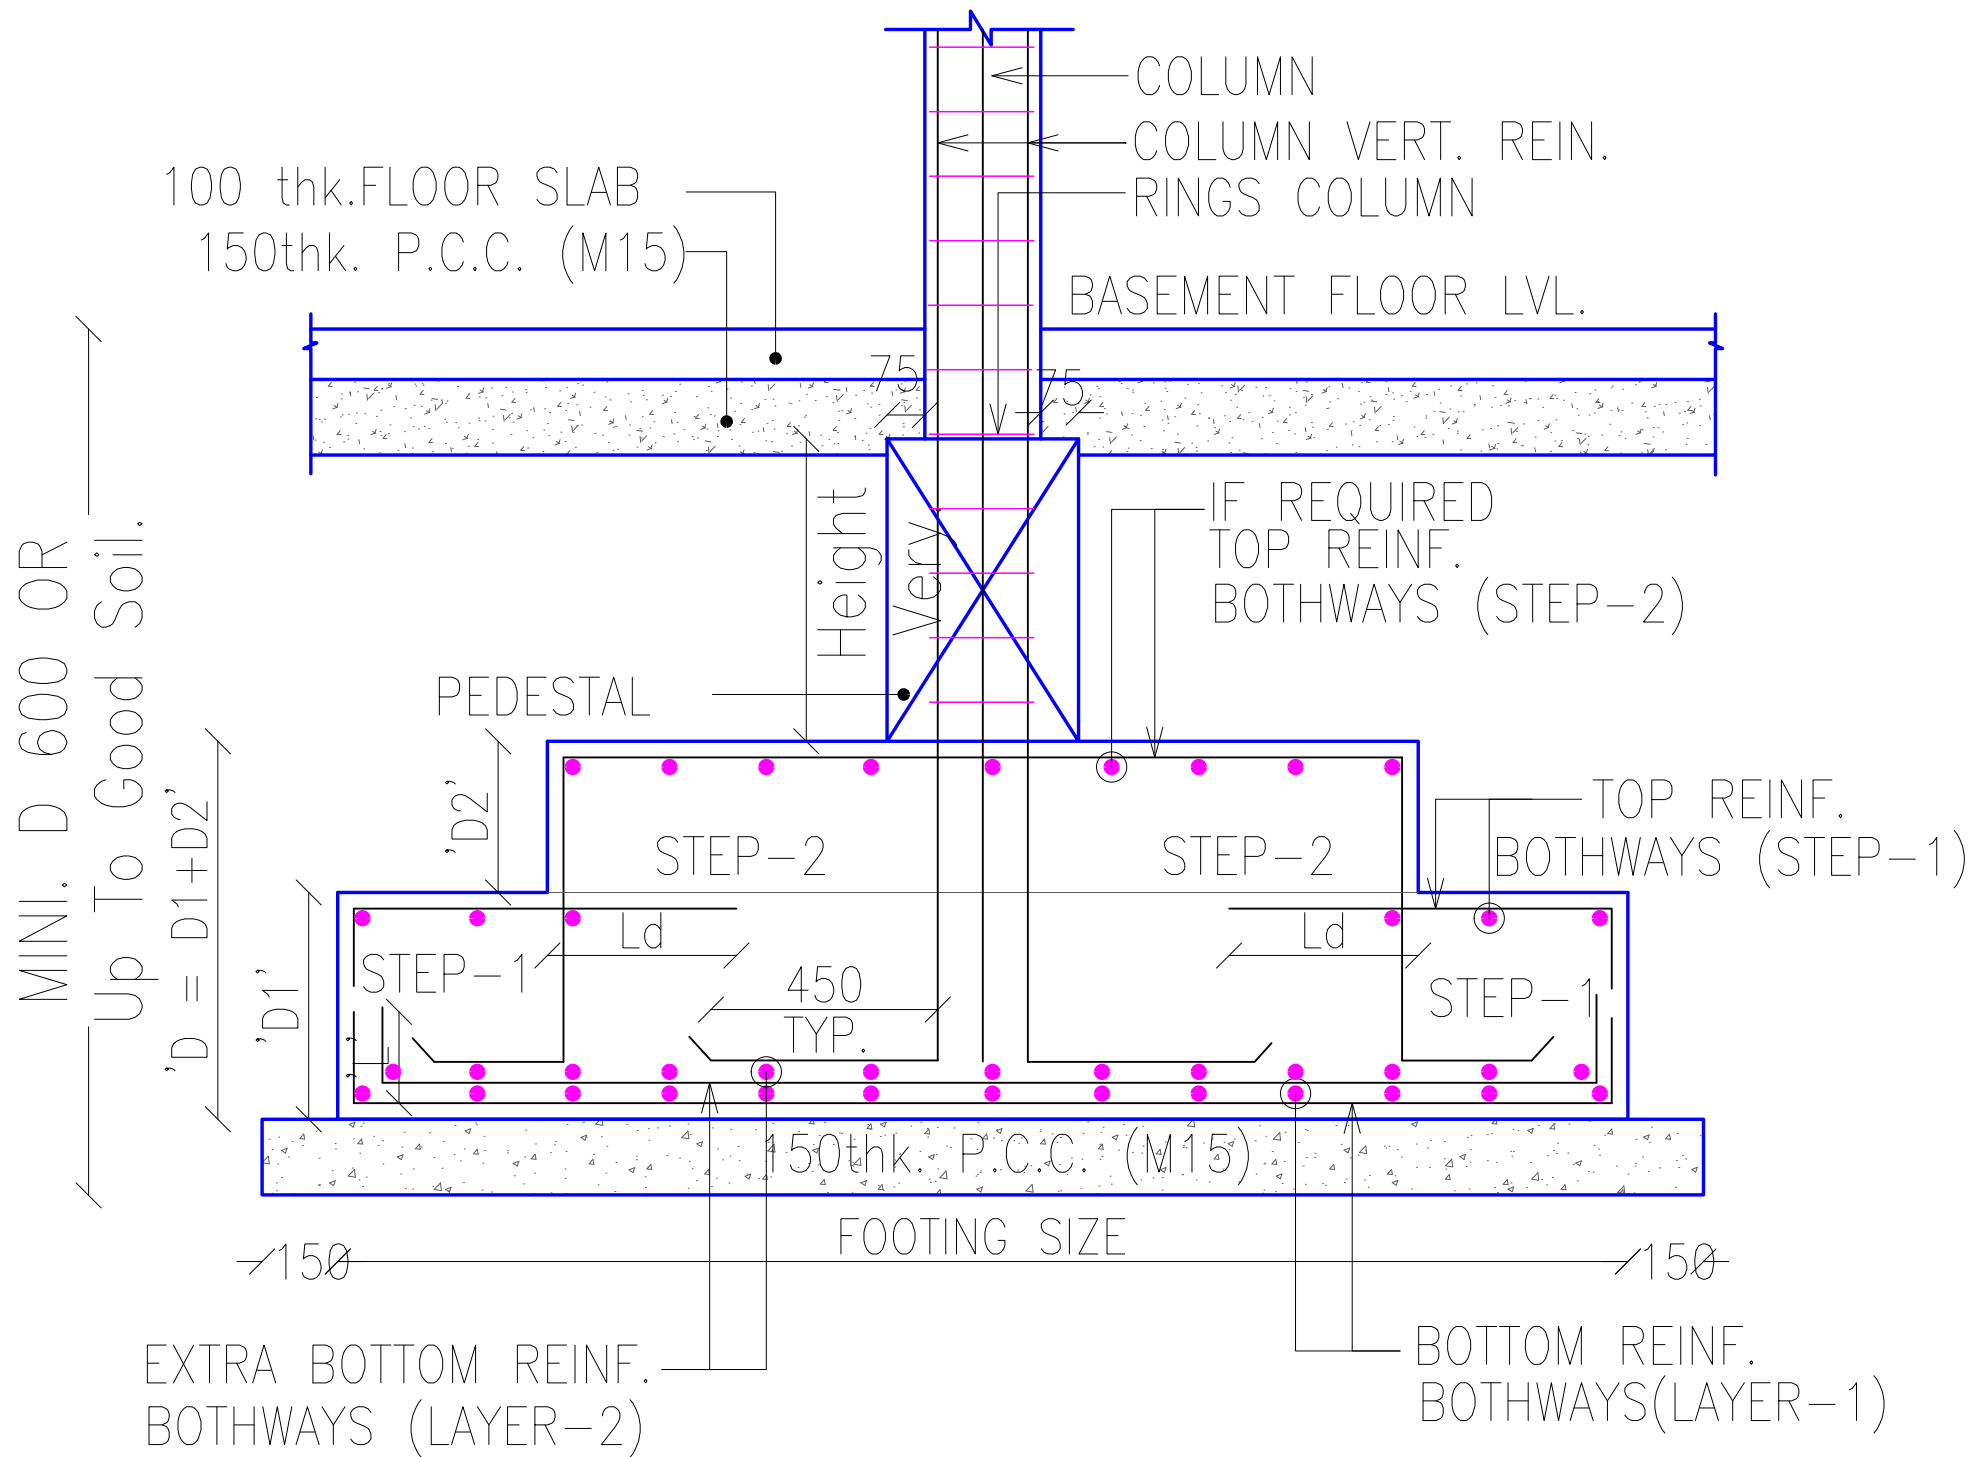

TYPICAL STEP FOOTING SECTION

SCHEDULE OF R.C.C. FOOTING BLOCK – C										
NO.	FOOTING NO.	EXCAVATION SIZE [L'x'B']	FOOTING [LXB] STEP-1	FOOTING [LXB] STEP-2	DEPTH 'D1'	DEPTH 'D2'	FOOTING REIN.BOTH WAYS (X+Y DIRECTION)		TYP. OF FOOTING	FOOTING [L]
							BOTTOM THRU.(LAYER-1st) BOTHWAYS	TOP THRU.(1st STEP) BOTHWAYS		
1	FC1	5450 X 6200	5150 X 5900	2350 X 3100	1050	675	16T @ 100 C/C	12T @ 100 C/C	STEP	425
2	FC2	5800 X 6550	5500 X 6250	2500 X 3250	1000	650	12T @ 100 C/C	12T @ 100 C/C	STEP	400
3	CRF1	AS PER PLAN				1500	16T @ 100 C/C	12T @ 100 C/C	RAFT	600
4	CRF2	AS PER PLAN				1600	16T @ 100 C/C	12T @ 100 C/C	RAFT	650
5	CRF3	AS PER PLAN				1450	16T @ 100 C/C	12T @ 100 C/C	RAFT	575
6	CRF4	AS PER PLAN				1250	16T @ 100 C/C	12T @ 100 C/C	RAFT	500



SCHEDULE OF R.C.C. FOOTING BLOCK – D									
NO.	FOOTING NO.	EXCAVATION SIZE [L'x'B']	FOOTING [LXB] STEP-1	DEPTH 'D1'	DEPTH 'D2'	FOOTING REIN.BOTH WAYS (X+Y DIRECTION)		TYP. OF FOOTING	FOOTING [L]
						BOTTOM THRU.(LAYER-1st) BOTHWAYS	TOP THRU.(1st STEP) BOTHWAYS		
1	DRF1	AS PER PLAN		900	600	16T @ 100 C/C	12T @ 100 C/C	RAFT	375
2	DRF1	AS PER PLAN		1500	–	12T @ 100 C/C	12T @ 100 C/C	RAFT	600

TITLE:-	TYPICAL STEP FOOTING PLAN & SECTION BLOCK A & B	SCALE:-	1: 130	LEGEND:-		CLIENT	JYOT OVERSEAS PRIVATE LIMITED 604/B, Mahalay, Opp Hotel President, Off C.G. Road, Ahmedabad-380009	ARCHITECT	99 STUDIO 11th Floor, Landmark building, Anandnagar Road, Satellite, Ahmedabad-380015	STRUCTURE	SETU INFRASTRUCTURE D 701-704 The first, B/h. Keshav Baug Party Plot Judges Bungalow Road, Off. 132 ft.Ring Road, Vastrapur, Ahmedabad. :- 380015	MEPF	JHAVERI ASSOCIATES 2 ND Floor, "B" Block, Titanium Business Park Near Makarba Underbridge, Makarba, Ahmedabad-380051
PROJECT:-	PROPOSED RESIDENTIAL BUILDING AT KH. NO- 1000/1, 1000/2, 1001/1, 1002/1, 1009/1, 1009/2, 1009/3, 1245/997, 1310/1000, 1313/1001, 1341/1009, 1344/ 997, 1345/1003, 1372/997, 1373/1004, 1379/996, 1380/1002, 1381/995, 1387/999, 1392/1003, 995/1, 996/1, 997/1, 998, 999/1, 1003/1, 1004/1 & 994 VILL - AMTHALA, ABU ROAD, SIROHI, RAJASTHAN.	NORTH:-											

[illegible]

1st LAP TO 1st LAP	2nd LAP TO 2nd LAP	3rd LAP TO 3rd LAP	4th LAP TO 4th LAP	5th LAP TO 5th LAP	6th LAP TO 6th LAP	7th LAP TO 7th LAP	8th LAP TO 8th LAP	9th LAP TO 9th LAP	10th LAP TO 10th LAP	11th LAP TO 11th LAP	12th LAP TO 12th LAP	13th LAP TO 13th LAP	14th LAP TO 14th LAP	15th LAP TO 15th LAP	16th LAP TO 16th LAP	17th LAP TO 17th LAP	18th LAP TO 18th LAP	19th LAP TO 19th LAP	20th LAP TO 20th LAP	21st LAP TO 21st LAP	22nd LAP TO 22nd LAP	23rd LAP TO 23rd LAP	24th LAP TO 24th LAP	25th LAP TO 25th LAP	26th LAP TO 26th LAP	27th LAP TO 27th LAP	28th LAP TO 28th LAP	29th LAP TO 29th LAP	30th LAP TO 30th LAP	31st LAP TO 31st LAP	32nd LAP TO 32nd LAP	33rd LAP TO 33rd LAP	34th LAP TO 34th LAP	35th LAP TO 35th LAP	36th LAP TO 36th LAP	37th LAP TO 37th LAP	38th LAP TO 38th LAP	39th LAP TO 39th LAP	40th LAP TO 40th LAP	41st LAP TO 41st LAP	42nd LAP TO 42nd LAP	43rd LAP TO 43rd LAP	44th LAP TO 44th LAP	45th LAP TO 45th LAP	46th LAP TO 46th LAP	47th LAP TO 47th LAP	48th LAP TO 48th LAP	49th LAP TO 49th LAP	50th LAP TO 50th LAP	51st LAP TO 51st LAP	52nd LAP TO 52nd LAP	53rd LAP TO 53rd LAP	54th LAP TO 54th LAP	55th LAP TO 55th LAP	56th LAP TO 56th LAP	57th LAP TO 57th LAP	58th LAP TO 58th LAP	59th LAP TO 59th LAP	60th LAP TO 60th LAP	61st LAP TO 61st LAP	62nd LAP TO 62nd LAP	63rd LAP TO 63rd LAP	64th LAP TO 64th LAP	65th LAP TO 65th LAP	66th LAP TO 66th LAP	67th LAP TO 67th LAP	68th LAP TO 68th LAP	69th LAP TO 69th LAP	70th LAP TO 70th LAP	71st LAP TO 71st LAP	72nd LAP TO 72nd LAP	73rd LAP TO 73rd LAP	74th LAP TO 74th LAP	75th LAP TO 75th LAP	76th LAP TO 76th LAP	77th LAP TO 77th LAP	78th LAP TO 78th LAP	79th LAP TO 79th LAP	80th LAP TO 80th LAP	81st LAP TO 81st LAP	82nd LAP TO 82nd LAP	83rd LAP TO 83rd LAP	84th LAP TO 84th LAP	85th LAP TO 85th LAP	86th LAP TO 86th LAP	87th LAP TO 87th LAP	88th LAP TO 88th LAP	89th LAP TO 89th LAP	90th LAP TO 90th LAP	91st LAP TO 91st LAP	92nd LAP TO 92nd LAP	93rd LAP TO 93rd LAP	94th LAP TO 94th LAP	95th LAP TO 95th LAP	96th LAP TO 96th LAP	97th LAP TO 97th LAP	98th LAP TO 98th LAP	99th LAP TO 99th LAP	100th LAP TO 100th LAP	101st LAP TO 101st LAP	102nd LAP TO 102nd LAP	103rd LAP TO 103rd LAP	104th LAP TO 104th LAP	105th LAP TO 105th LAP	106th LAP TO 106th LAP	107th LAP TO 107th LAP	108th LAP TO 108th LAP	109th LAP TO 109th LAP	110th LAP TO 110th LAP	111th LAP TO 111th LAP	112th LAP TO 112th LAP	113th LAP TO 113th LAP	114th LAP TO 114th LAP	115th LAP TO 115th LAP	116th LAP TO 116th LAP	117th LAP TO 117th LAP	118th LAP TO 118th LAP	119th LAP TO 119th LAP	120th LAP TO 120th LAP	121st LAP TO 121st LAP	122nd LAP TO 122nd LAP	123rd LAP TO 123rd LAP	124th LAP TO 124th LAP	125th LAP TO 125th LAP	126th LAP TO 126th LAP	127th LAP TO 127th LAP	128th LAP TO 128th LAP	129th LAP TO 129th LAP	130th LAP TO 130th LAP	131st LAP TO 131st LAP	132nd LAP TO 132nd LAP	133rd LAP TO 133rd LAP	134th LAP TO 134th LAP	135th LAP TO 135th LAP	136th LAP TO 136th LAP	137th LAP TO 137th LAP	138th LAP TO 138th LAP	139th LAP TO 139th LAP	140th LAP TO 140th LAP	141st LAP TO 141st LAP	142nd LAP TO 142nd LAP	143rd LAP TO 143rd LAP	144th LAP TO 144th LAP	145th LAP TO 145th LAP	146th LAP TO 146th LAP	147th LAP TO 147th LAP	148th LAP TO 148th LAP	149th LAP TO 149th LAP	150th LAP TO 150th LAP	151st LAP TO 151st LAP	152nd LAP TO 152nd LAP	153rd LAP TO 153rd LAP	154th LAP TO 154th LAP	155th LAP TO 155th LAP	156th LAP TO 156th LAP	157th LAP TO 157th LAP	158th LAP TO 158th LAP	159th LAP TO 159th LAP	160th LAP TO 160th LAP	161st LAP TO 161st LAP	162nd LAP TO 162nd LAP	163rd LAP TO 163rd LAP	164th LAP TO 164th LAP	165th LAP TO 165th LAP	166th LAP TO 166th LAP	167th LAP TO 167th LAP	168th LAP TO 168th LAP	169th LAP TO 169th LAP	170th LAP TO 170th LAP	171st LAP TO 171st LAP	172nd LAP TO 172nd LAP	173rd LAP TO 173rd LAP	174th LAP TO 174th LAP	175th LAP TO 175th LAP	176th LAP TO 176th LAP	177th LAP TO 177th LAP	178th LAP TO 178th LAP	179th LAP TO 179th LAP	180th LAP TO 180th LAP	181st LAP TO 181st LAP	182nd LAP TO 182nd LAP	183rd LAP TO 183rd LAP	184th LAP TO 184th LAP	185th LAP TO 185th LAP	186th LAP TO 186th LAP	187th LAP TO 187th LAP	188th LAP TO 188th LAP	189th LAP TO 189th LAP	190th LAP TO 190th LAP	191st LAP TO 191st LAP	192nd LAP TO 192nd LAP	193rd LAP TO 193rd LAP	194th LAP TO 194th LAP	195th LAP TO 195th LAP	196th LAP TO 196th LAP	197th LAP TO 197th LAP	198th LAP TO 198th LAP	199th LAP TO 199th LAP	200th LAP TO 200th LAP	201st LAP TO 201st LAP	202nd LAP TO 202nd LAP	203rd LAP TO 203rd LAP	204th LAP TO 204th LAP	205th LAP TO 205th LAP	206th LAP TO 206th LAP	207th LAP TO 207th LAP	208th LAP TO 208th LAP	209th LAP TO 209th LAP	210th LAP TO 210th LAP	211st LAP TO 211st LAP	212nd LAP TO 212nd LAP	213th LAP TO 213th LAP	214th LAP TO 214th LAP	215th LAP TO 215th LAP	216th LAP TO 216th LAP	217th LAP TO 217th LAP	218th LAP TO 218th LAP	219th LAP TO 219th LAP	220th LAP TO 220th LAP	221st LAP TO 221st LAP	222nd LAP TO 222nd LAP	223rd LAP TO 223rd LAP	224th LAP TO 224th LAP	225th LAP TO 225th LAP	226th LAP TO 226th LAP	227th LAP TO 227th LAP	228th LAP TO 228th LAP	229th LAP TO 229th LAP	230th LAP TO 230th LAP	231st LAP TO 231st LAP	232nd LAP TO 232nd LAP	233rd LAP TO 233rd LAP	234th LAP TO 234th LAP	235th LAP TO 235th LAP	236th LAP TO 236th LAP	237th LAP TO 237th LAP	238th LAP TO 238th LAP	239th LAP TO 239th LAP
--------------------	--------------------	--------------------	--------------------	--------------------	--------------------	--------------------	--------------------	--------------------	----------------------	----------------------	------------------------	------------------------	



[illegible][illegible]

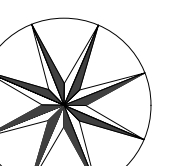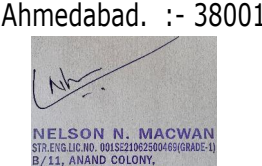TITLE:-	ALL BLOCK COLUMN SCHEDULE	SCALE:-	LEGEND:-	CLIENT	ARCHITECT	STRUCTURE	MEPF
PROJECT:-	PROPOSED RESIDENTIAL BUILDING AT KH. NO- 1000/1, 1000/2, 1001/1, 1002/1, 1009/1, 1009/2, 1009/3, 1245/997, 1310/1000, 1313/1001, 1341/1009, 1344/ 997, 1345/1003, 1372/997, 1373/1004, 1379/996, 1380/1002, 1381/995, 1387/999, 1392/1003, 995/1, 996/1, 997/1, 998, 999/1, 1003/1, 1004/1 & 994 VILL - AMTHALA, ABU ROAD, SIROHI, RAJASTHAN.	NORTH:- 		JYOT OVERSEAS PRIVATE LIMITED 604/B, Mahalay, Opp Hotel President, Off C.G. Road, Ahmedabad-380009 	99 STUDIO 11th Floor, Landmark building, Anandnagar Road, Satellite, Ahmedabad-380015  	SETU INFRASTRUCTURE D 701-704 The first, B/h. Keshav Baug Party Plot Judges Bungalow Road, Off. 132 ft.Ring Road, Vastrapur, Ahmedabad. :- 380015  	JHAVERI ASSOCIATES 2nd Floor, "B" Block, Titanium Business Park Near Makarba Underbridge, Makarba, Ahmedabad-380051  


BLOCK B

SCHEDULE OF S.F. SLAB :-								
SLAB NO.	SLAB THK.	MIX	TYPE.	MAIN STEEL		EX. TOP OVER SUPPORT		DIST. STEEL
				II TO SHORT SPAN	II TO LONG SPAN	II TO SHORT SPAN	II TO LONG SPAN	
S1	150 thk.	M25	TWO WAY	10T @ 150 c/c ALT.BENT UP	10T @ 150 c/c ALT.BENT UP	10T @ 300 c/c	10T @ 300 c/c	-
S2	175 thk.	M25	ONE WAY	10T @ 100 c/c ALT.BENT UP	-	10T @ 200 c/c	-	10T @ 150 C/C
S3	150 thk.	M25	ONE WAY	10T @ 150 c/c ALT.BENT UP	-	10T @ 300 c/c	-	10T @ 200 C/C
SF	175 thk.	M25	DOUBLE JALI	10T @ 150 c/c TOP & BOTTOM	10T @ 150 c/c TOP & BOTTOM	-	-	-


SCHEDULE OF S.F. R.C.C. BEAM :-						
TYPE	SIZE	TOP REIN.	BOTTOM REIN.	EX. TOP U/L SUPP.	RINGS	REMARKS
B1	300x600	3-16 T	3-20 T+2-16 T	2-20 T	8 T @ 100 C/C	
B2	300x600	2-12 T+1-16 T	3-16 T+2-12 T	2-20 T	8 T @ 160 C/C	
B3	300x600	3-20 T	2-20 T+2-25 T	2-25 T	8 T @ 100 C/C	
B4	450x600	2-20 T+1-25 T	7-25 T	4-25 T	10 T @ 100 C/C	
B5	300x600	3-20 T	6-25 T	3-25 T	8 T @ 100 C/C	
B11	230x600	2-16 T+1-20 T	2-16 T+1-20 T	-	8 T @ 100 C/C	
PB1	115x500	2-16 T	2-16 T	-	8 T @ 100 C/C	
BR11	230x600	2-16 T+1-20 T FORK	2-16 T+1-20 T FORK	-	8 T @ 100 C/C	
PB11	115x500	2-16 T FORK	2-16 T FORK	-	8 T @ 100 C/C	
SB	230x345 LAB THK	3-12 T	3-12 T	-	8 T @ 100 C/C	
SB1	230x345 LAB THK	2-12 T+1-16 T	2-12 T+1-16 T	-	8 T @ 100 C/C	

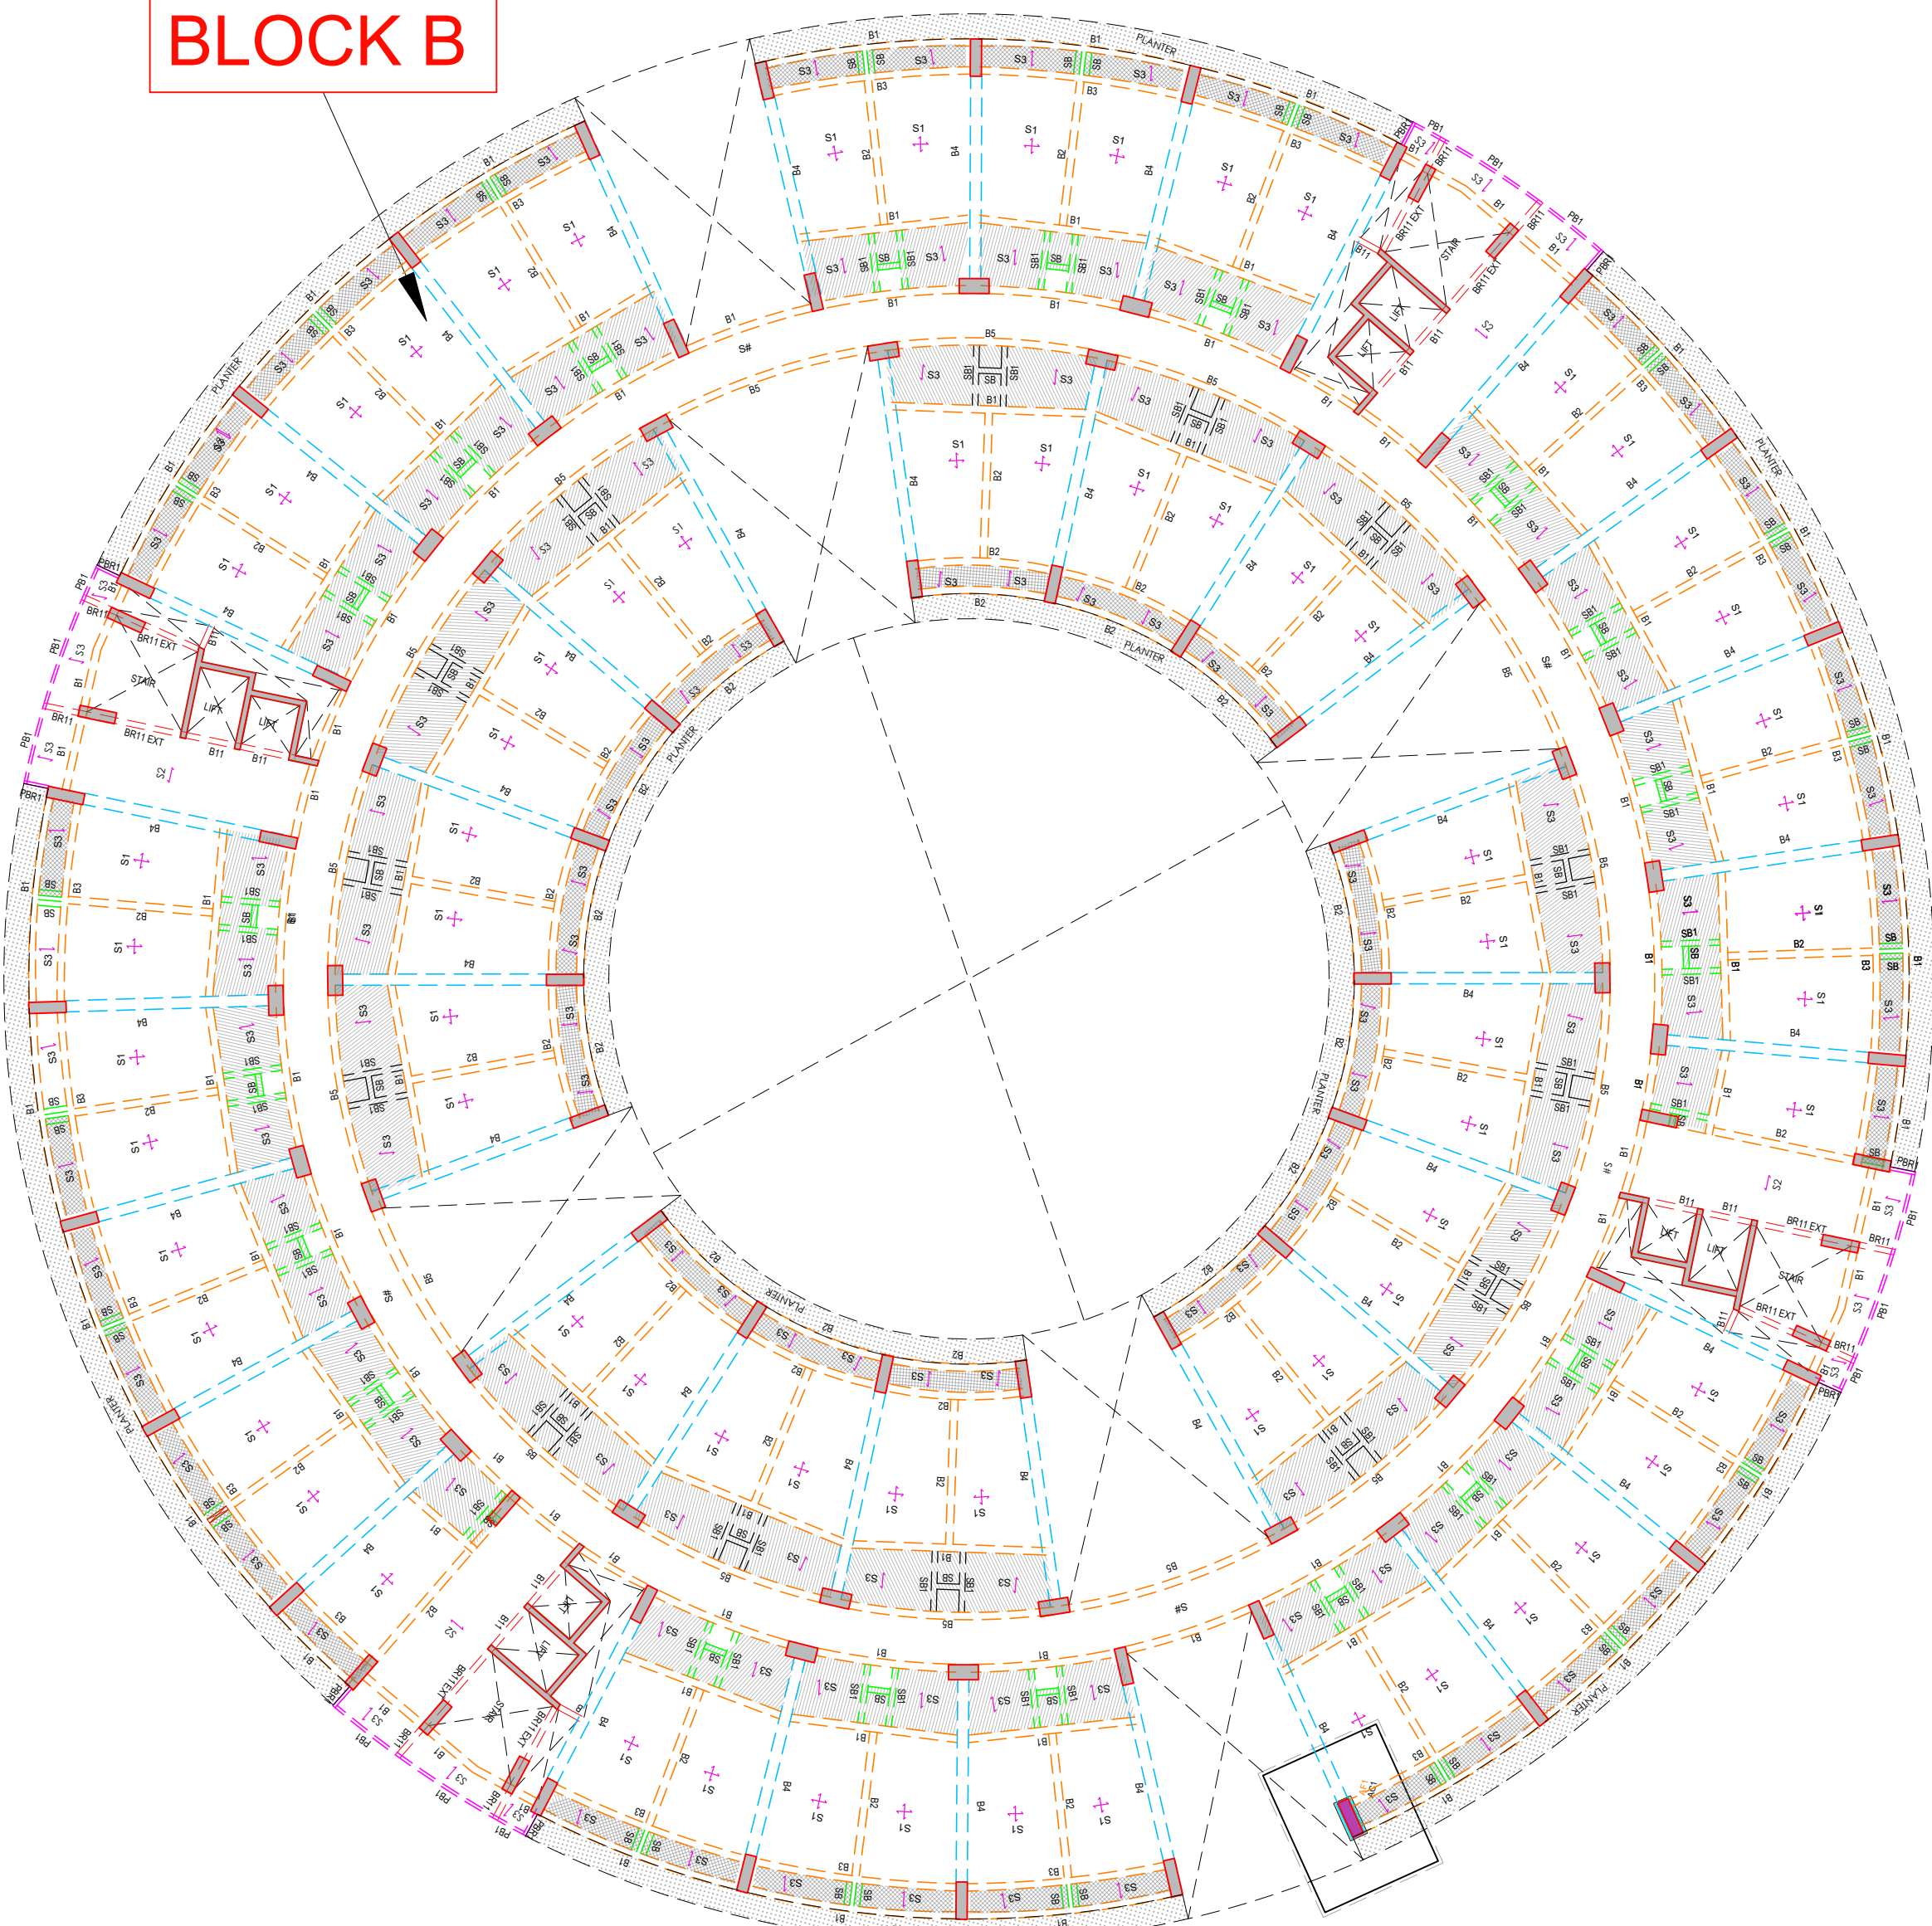
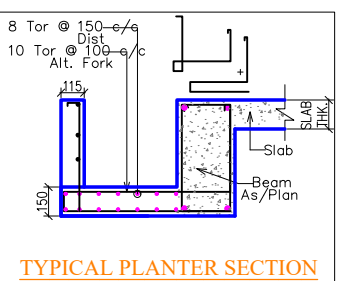


STRUCTURAL LAYOUT AT TYPICAL FLOOR ROOF SLAB PLAN
FOR ALL CENTER LINE DIMENSIONS & LOCATION REFER ARCH. DRG.
ALL SLAB ARE 150MM THK UNLESS OTHERWISE SPECIFIED.

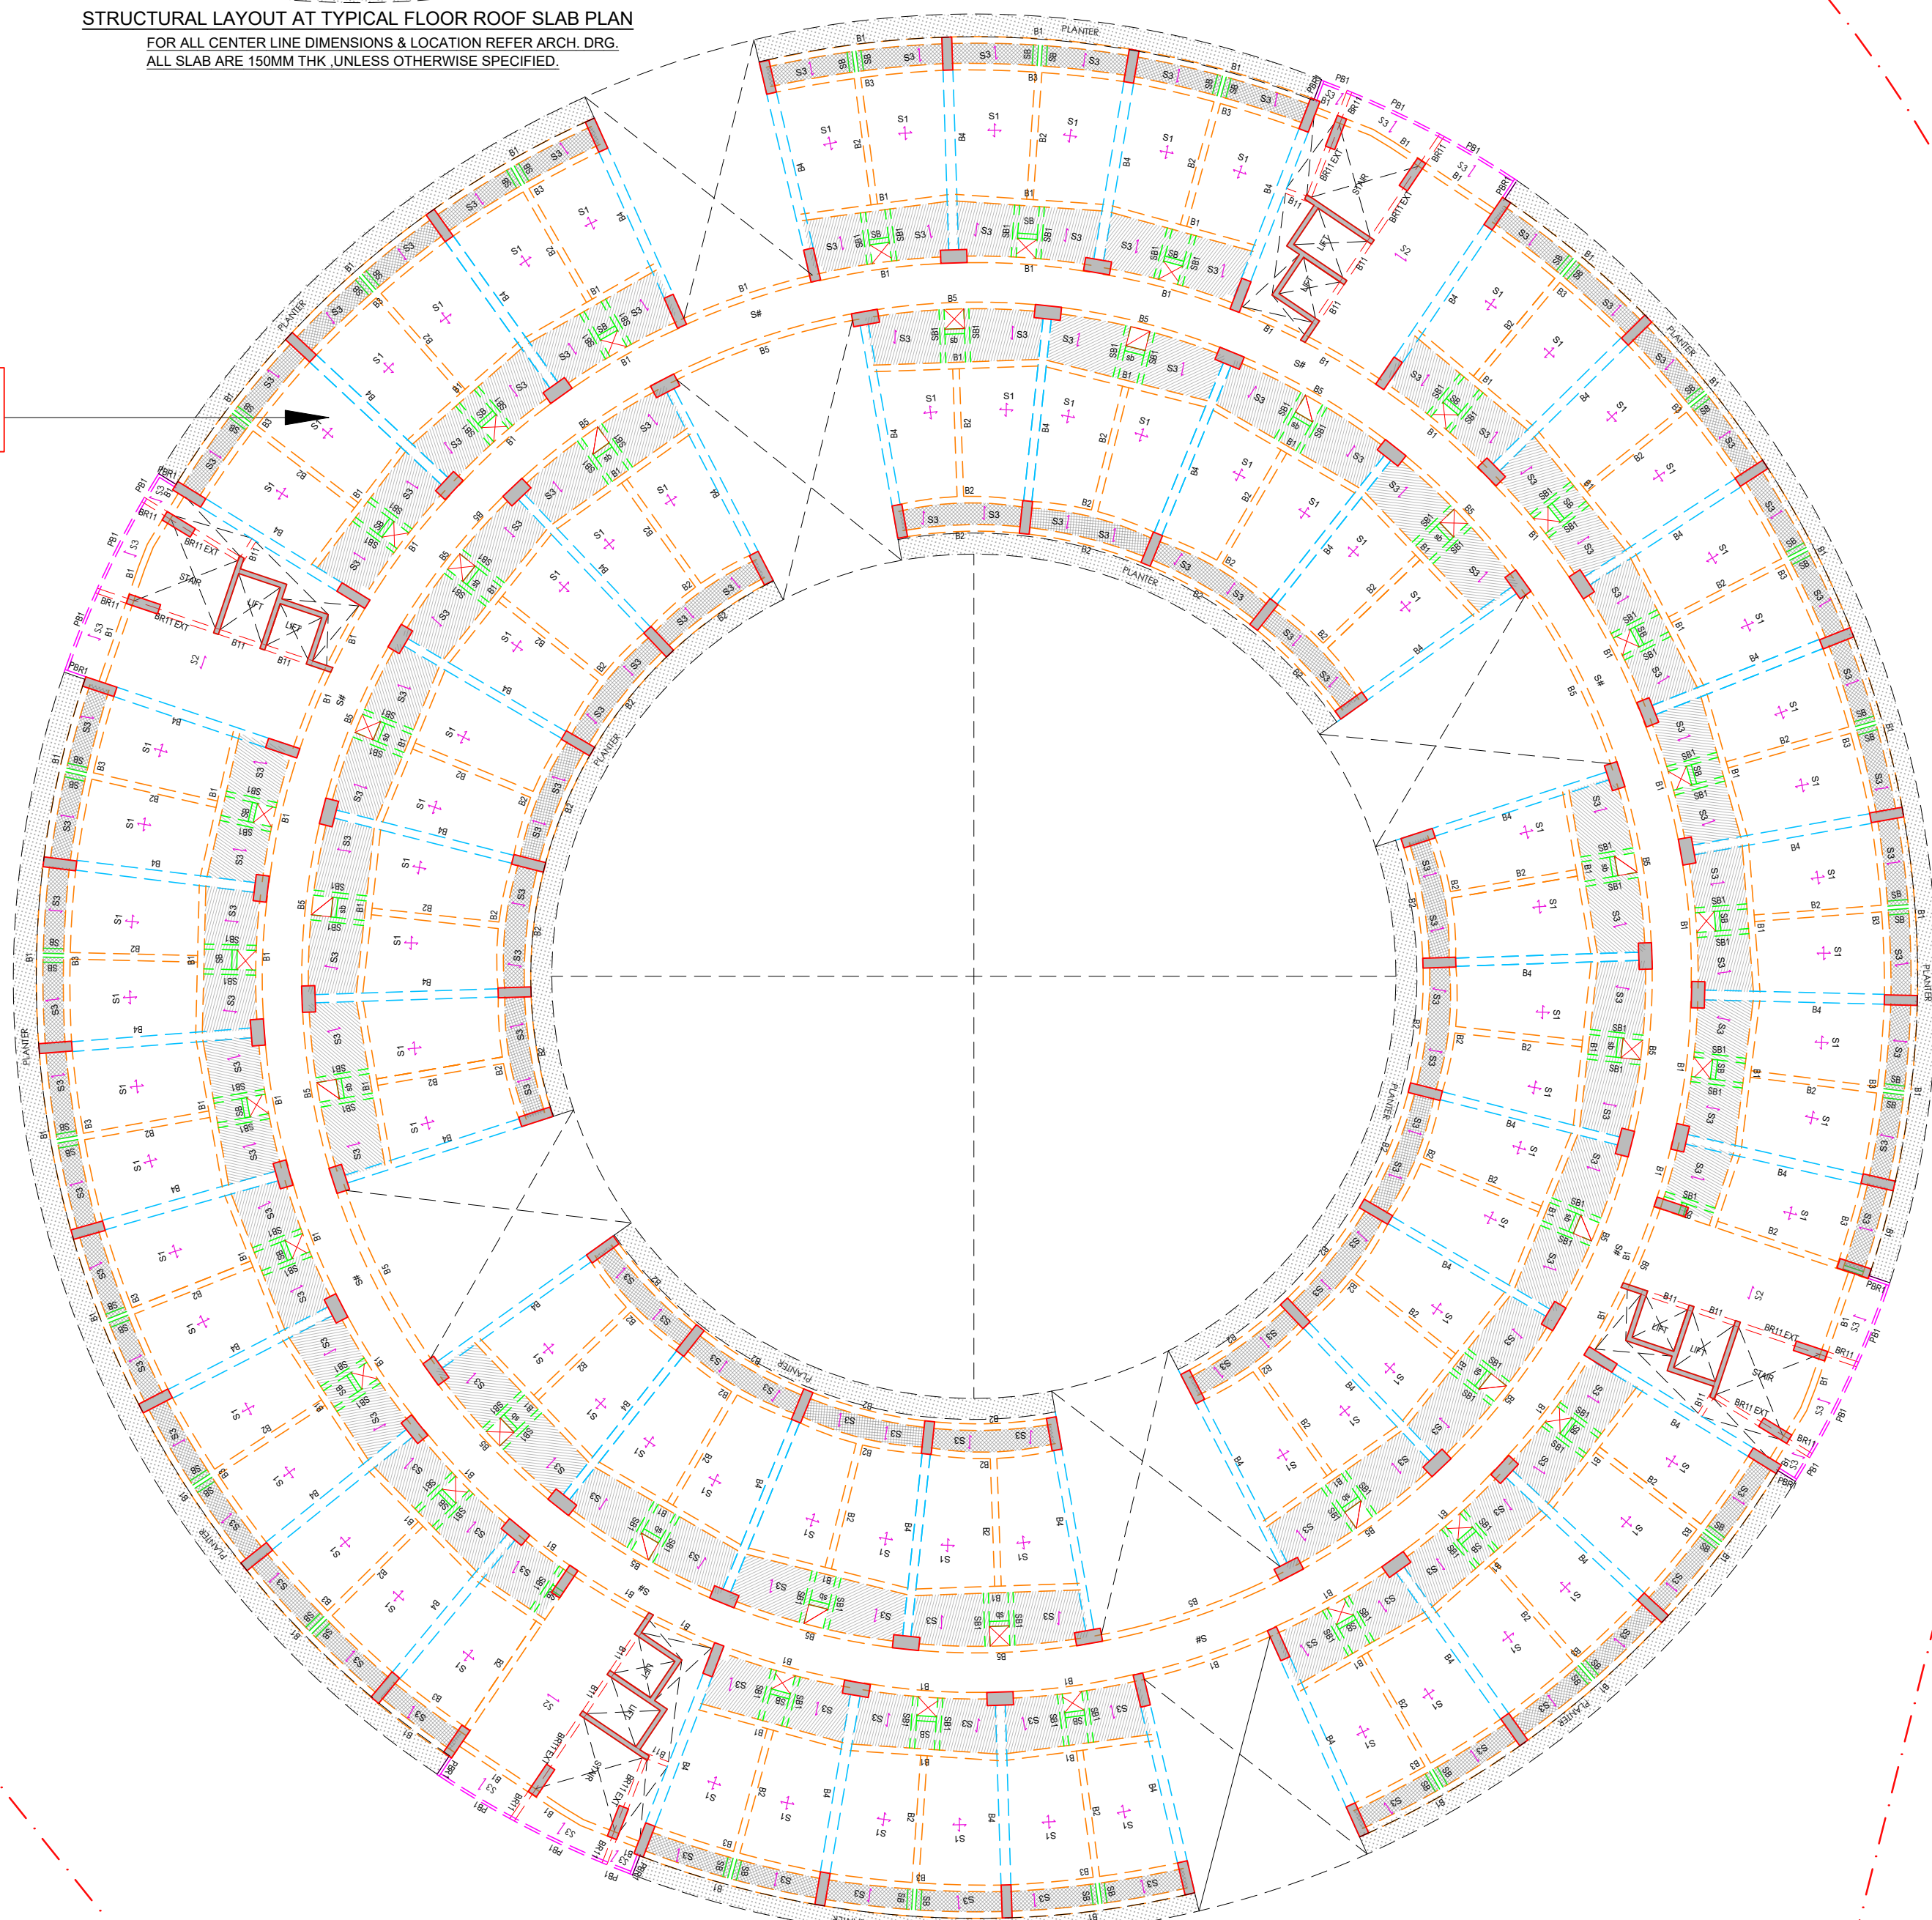

STRUCTURAL LAYOUT AT TYPICAL FLOOR ROOF SLAB PLAN
FOR ALL CENTER LINE DIMENSIONS & LOCATION REFER ARCH. DRG.
ALL SLAB ARE 150MM THK ,UNLESS OTHERWISE SPECIFIED.

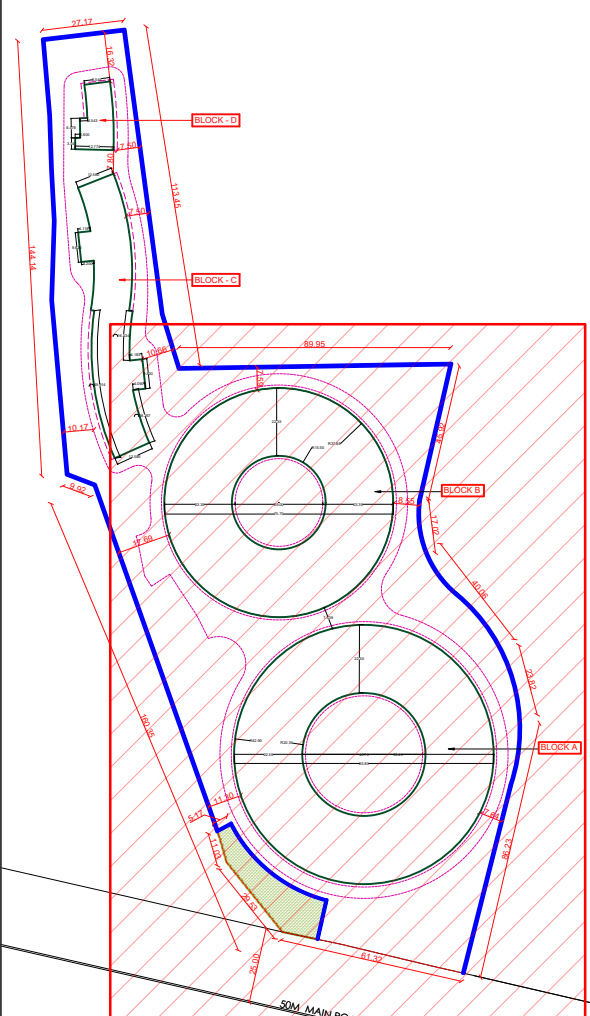

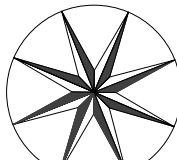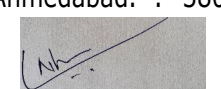TITLE:-	TYPICAL SLAB AND BEAM DRAWING BLOCK A & B	SCALE:- 1: 200	LEGEND:-	CLIENT	ARCHITECT	STRUCTURE	MEPF
PROJECT:-	PROPOSED RESIDENTIAL BUILDING AT KH. NO- 1000/1, 1000/2, 1001/1, 1002/1, 1009/1, 1009/2, 1009/3, 1245/997, 1310/1000, 1313/1001, 1341/1009, 1344/ 997, 1345/1003, 1372/997, 1373/1004, 1379/996, 1380/1002, 1381/995, 1387/999, 1392/1003, 995/1, 996/1, 997/1, 998, 999/1, 1003/1, 1004/1 & 994 VILL - AMTHALA, ABU ROAD, SIROHI, RAJASTHAN. 	NORTH:-		JYOT OVERSEAS PRIVATE LIMITED 604/B, Mahalay, Opp Hotel President, Off C.G. Road, Ahmedabad-380009 	99 STUDIO 11th Floor, Landmark building, Anandnagar Road, Satellite, Ahmedabad-380015  	SETU INFRASTRUCTURE D 701-704 The first, B/h. Keshav Baug Party Plot Judges Bunglow Road, Off. 132 f.t.Ring Road, Vastrapur, Ahmedabad. :- 380015  SETU[®] INFRASTRUCTURE	JHAVERI ASSOCIATES 2ND Floor, "B" Block, Titanium Business Park Near Makarba Underbridge, Makarba, Ahmedabad-380051  JHAVERI[®] ASSOCIATES

BLOCK - C

STRUCTURAL LAYOUT AT TYPICAL FLOOR ROOF SLAB PLAN
FOR ALL CENTER LINE DIMENSIONS & LOCATION REFER ARCH. DRG.
ALL SLAB ARE 150MM THK ,UNLESS OTHERWISE SPECIFIED.



BLOCK - D

SCHEDULE OF S.F. SLAB :-								
SLAB NO.	SLAB THK.	MIX	TYPE.	MAIN STEEL		EX. TOP OVER SUPPORT		DIST. STEEL
				II TO SHORT SPAN	II TO LONG SPAN	II TO SHORT SPAN	II TO LONG SPAN	
S1	150 thk.	M25	TWO WAY	10T @ 150 c/c ALT.BENT UP	10T @ 150 c/c ALT.BENT UP	10T @ 300 c/c	10T @ 300 c/c	-
S3	150 thk.	M25	ONE WAY	10T @ 150 c/c ALT.BENT UP	-	10T @ 300 c/c	-	10T @ 200 C/C
S#	175 thk.	M25	DOUBLE JALI	10T @ 150 c/c TOP & BOTTOM	10T @ 150 c/c TOP & BOTTOM	-	-	-

SCHEDULE OF S.F. R.C.C. BEAM :-

TYPE	SIZE	TOP REIN.	BOTTOM REIN.	EX. TOP L/4 SUPP.	RINGS	REMARKS
B4	375x600	2-20 T+1-25 T	7-25 T	4-25 T	10 T @ 100 C/C	
B8	300x600	2-12 T+1-16 T	3-12 T+1-16 T	2-12 T	8 T @ 150 C/C	
B9	375x600	2-20 T+1-25 T	7-25 T	3-25 T	10 T @ 100 C/C	
B10	300x600	3-16 T	4-20 T+3-16 T	3-20 T	8 T @ 100 C/C	
B11	230x600	2-16 T+1-20 T	2-16 T+1-20 T	-	8 T @ 100 C/C	
BR1	375x600	2-20 T+1-25 T	2-20 T+1-25 T	-	10 T @ 100 C/C	
BR2	375x600	3-20 T	3-20 T	3-20 T FORK	8 T @ 100 C/C	
BR11	230x600	2-16 T+1-20 T FORK	2-16 T+1-20 T FORK	-	8 T @ 100 C/C	
SB	230xSLAB THK	3-12 T	3-12 T	-	8 T @ 100 C/C	


BLOCK - D

SCHEDULE OF S.F. SLAB :-								
SLAB NO.	SLAB THK.	MIX	TYPE.	MAIN STEEL		EX. TOP OVER SUPPORT		DIST. STEEL
				II TO SHORT SPAN	II TO LONG SPAN	II TO SHORT SPAN	II TO LONG SPAN	
S1	150 thk.	M25	TWO WAY	10T @ 150 c/c ALT.BENT UP	10T @ 150 c/c ALT.BENT UP	10T @ 300 c/c	10T @ 300 c/c	-
S3	150 thk.	M25	ONE WAY	10T @ 150 c/c ALT.BENT UP	-	10T @ 300 c/c	-	10T @ 200 C/C
S#	175 thk.	M25	DOUBLE JALI	10T @ 150 c/c TOP & BOTTOM	10T @ 150 c/c TOP & BOTTOM	-	-	-

SCHEDULE OF S.F. R.C.C. BEAM :-

TYPE	SIZE	TOP REIN.	BOTTOM REIN.	EX. TOP L/4 SUPP.	RINGS	REMARKS
B1	300x600	3-16 T	3-20 T+2-16 T	2-20 T	8 T @ 100 C/C	
B2	300x600	2-12 T+1-16 T	3-16 T+2-12 T	2-16 T	8 T @ 150 C/C	
B3	300x600	3-20 T	3-20 T+2-25 T	2-25 T	8 T @ 100 C/C	
B4	450x600	2-20 T+1-25 T	7-25 T	4-25 T	10 T @ 100 C/C	
B6	300x600	2-12 T+1-16 T	3-12 T+1-16 T	-	8 T @ 150 C/C	
B7	300x600	2-12 T+1-16 T	6-16 T	3-16 T	8 T @ 150 C/C	
B11	230x600	2-16 T+1-20 T	2-16 T+1-20 T	-	8 T @ 100 C/C	
BR1	450x600	2-20 T+1-25 T	2-20 T+1-25 T	-	10 T @ 100 C/C	
BR11	230x600	2-16 T+1-20 T FORK	2-16 T+1-20 T FORK	-	8 T @ 100 C/C	
SB	230xSLAB THK	3-12 T	3-12 T	-	8 T @ 100 C/C	
SB1	230xSLAB THK	2-12 T+1-16 T	2-12 T+1-16 T	-	8 T @ 100 C/C	

BLOCK - C

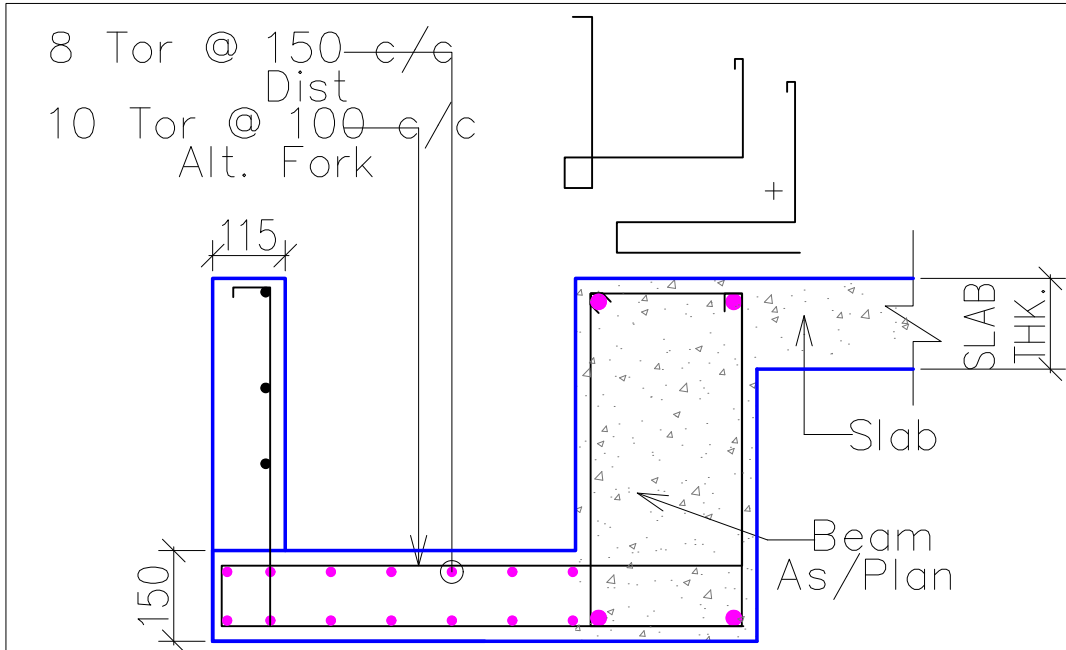

TYPICAL PLANTER SECTION

SCLAE-1:50

TITLE:-	TYPICAL SLAB AND BEAM DRAWING BLOCK C & D	SCALE:-	1: 130	LEGEND:-		CLIENT	JYOT OVERSEAS PRIVATE LIMITED 604/B, Mahalay, Opp Hotel President, Off C.G. Road, Ahmedabad-380009	ARCHITECT	99 STUDIO 11th Floor, Landmark building, Anandnagar Road, Satellite, Ahmedabad-380015	STRUCTURE	SETU INFRASTRUCTURE D 701-704 The first, B/h. Keshav Baug Party Plot Judges Bungalow Road, Off. 132 ft.Ring Road, Vastrapur, Ahmedabad. :- 380015	MEPF	JHAVERI ASSOCIATES 2 ND Floor, "B" Block, Titanium Business Park Near Makarba Underbridge, Makarba, Ahmedabad-380051
PROJECT:-	PROPOSED RESIDENTIAL BUILDING AT KH. NO- 1000/1, 1000/2, 1001/1, 1002/1, 1009/1, 1009/2, 1009/3, 1245/997, 1310/1000, 1313/1001, 1341/1009, 1344/ 997, 1345/1003, 1372/997, 1373/1004, 1379/996, 1380/1002, 1381/995, 1387/999, 1392/1003, 995/1, 996/1, 997/1, 998, 999/1, 1003/1, 1004/1 & 994 VILL - AMTHALA, ABU ROAD, SIROHI, RAJASTHAN.	NORTH:-											