



FOOTING SCHEDULE





FDN. TYPE	CONCRETE DIMENSIONS OF FOOTINGS				REINF. DETAILS OF THE FOOTINGS			
	STEP	B	L	T	BOTTOM JALI OF FOOTINGS		TOP JALI OF FOOTINGS	
					SHORT STEEL	LONG STEEL	SHORT STEEL	LONG STEEL
F1	1	8'-9"	10'-9"	14"	T12-4" C/C	T12-4" C/C	T8-5" C/C	T8-5" C/C
	2	6'-10½"	8'-10"	14"				
	3	4'-11½"	6'-10½"	14"				
	4	3'-1"	4'-11½"	14"				
F2	1	8'-3"	10'-3"	14"	T12-4½" C/C	T12-4½" C/C	T8-6" C/C	T8-6" C/C
	2	6'-4½"	8'-4"	13"				
	3	4'-8"	6'-7"	13"				
	4	2'-11"	4'-9½"	13"				
F3	1	9'-6"	11'-6"	12"	T16-5½" C/C	T16-5½" C/C	T8-6" C/C	T8-6" C/C
	2	7'-5"	9'-4½"	12"				
	3	5'-4"	7'-3"	12"				
	4	3'-3"	5'-1½"	12"				
F4	1	10'-6"	13'-6"	15"	T12-4" C/C	T16-3½" C/C	T8-5" C/C	T8-5" C/C
	2	8'-10½"	10'-5"	15"				
	3	7'-3"	7'-4"	15"				
	4	4'-3"	5'-7½"	15"				
F5	1	11'-6"	13'-6"	15"	T12-4" C/C	T16-3½" C/C	T8-5" C/C	T8-5" C/C
	2	9'-7½"	10'-5"	15"				
	3	7'-4"	7'-9"	15"				
	4	4'-3"	5'-10½"	15"				
F6	1	7'-9"	8'-9"	12"	T12-5" C/C	T12-5" C/C	T8-6" C/C	T8-6" C/C
	2	6'-1"	8'-½"	12"				
	3	4'-5"	6'-4"	12"				
	4	2'-8½"	4'-7"	11"				
F7	1	9'-0"	14'-3"	18"	T16-6" C/C	T20-4" C/C	T8-5" C/C	T8-5" C/C
	2	7'-6"	10'-4"	14"				
	3	6'-4"	7'-3½"	14"				
	4	4'-2½"	5'-2"	14"				

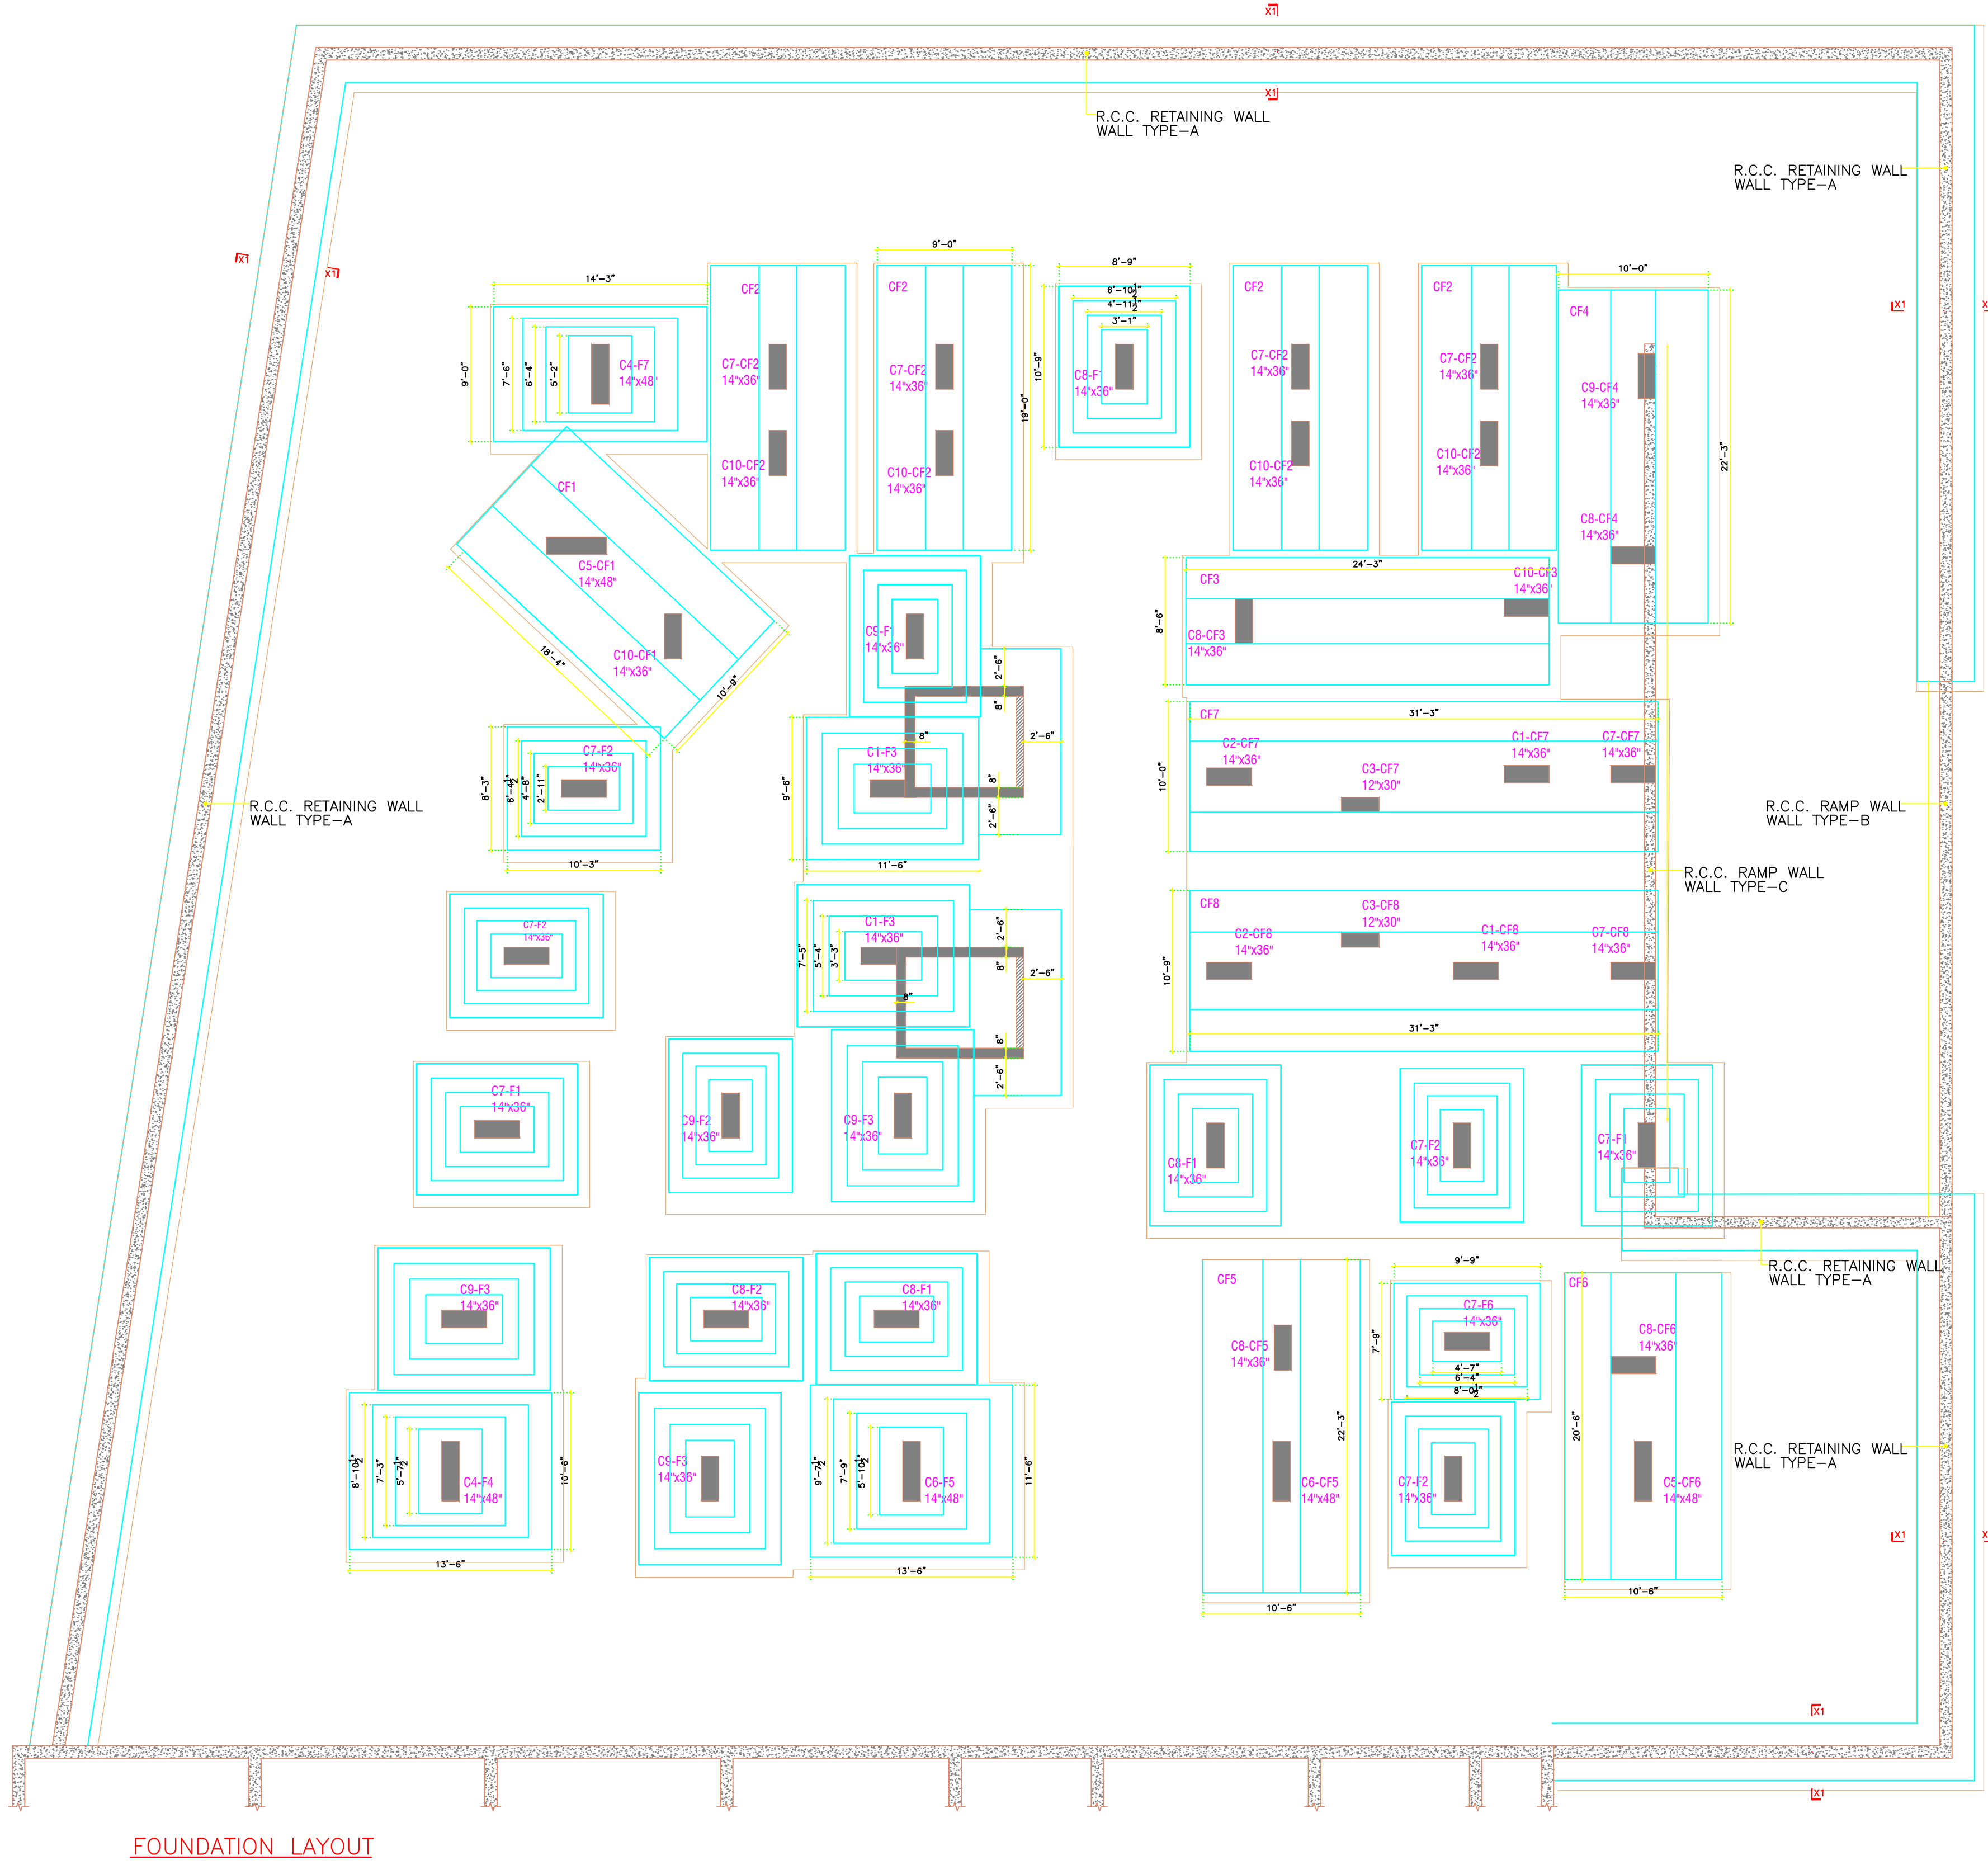

FOUNDATION LAYOUT

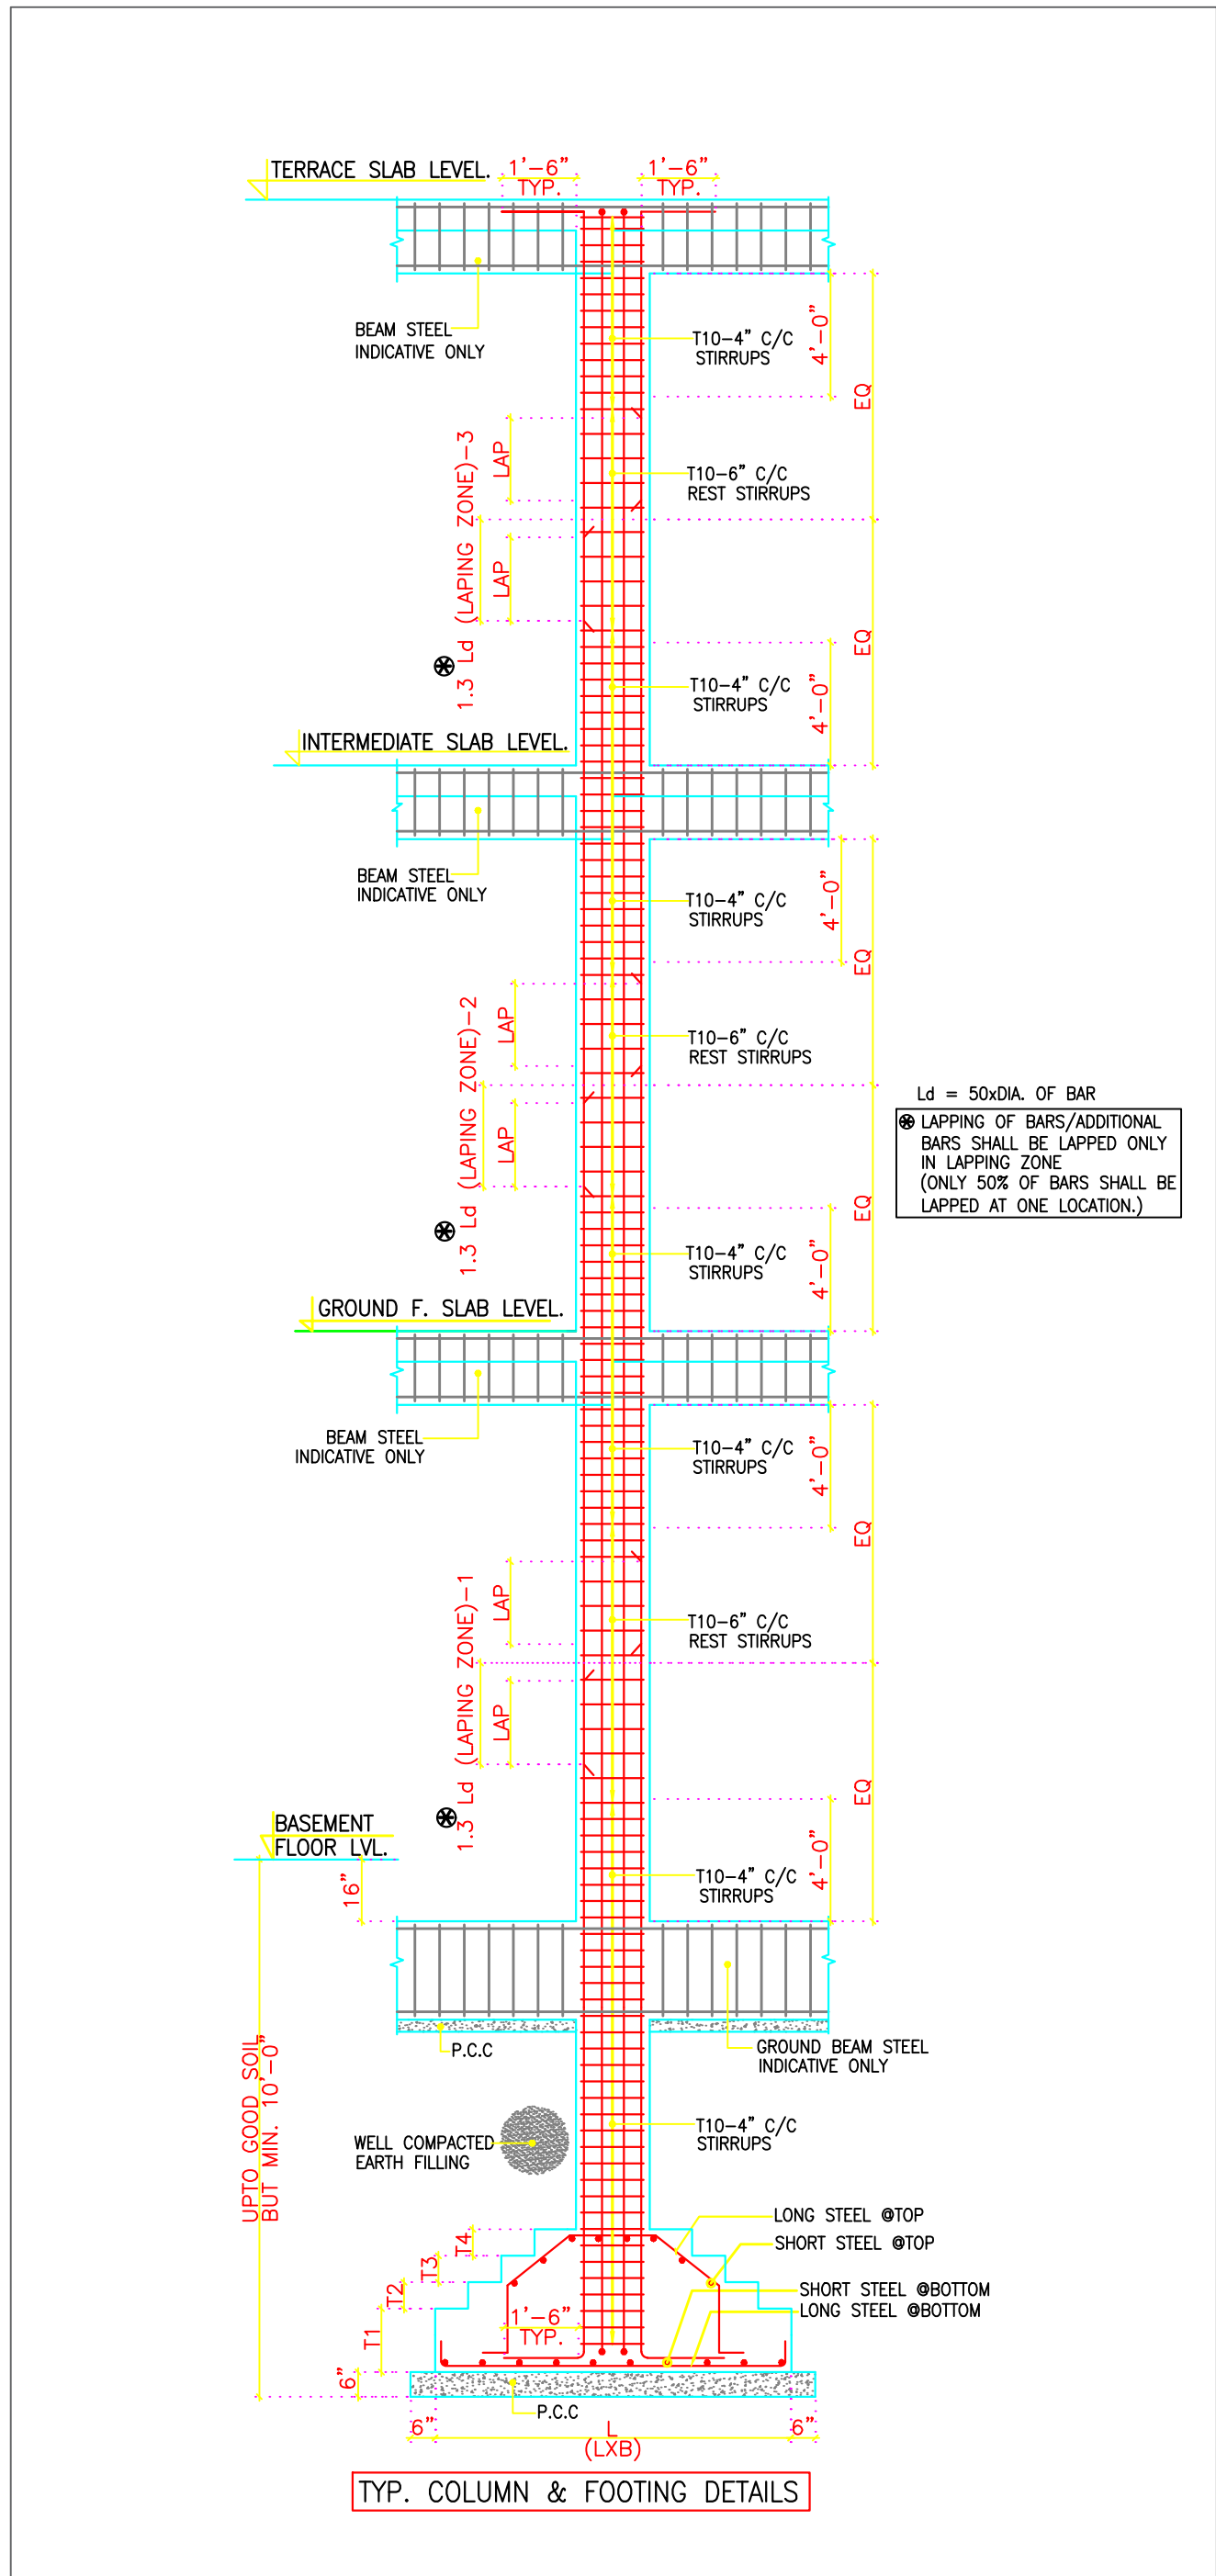

TYP. COLUMN & FOOTING DETAILS

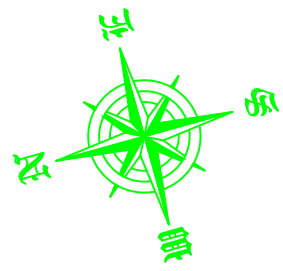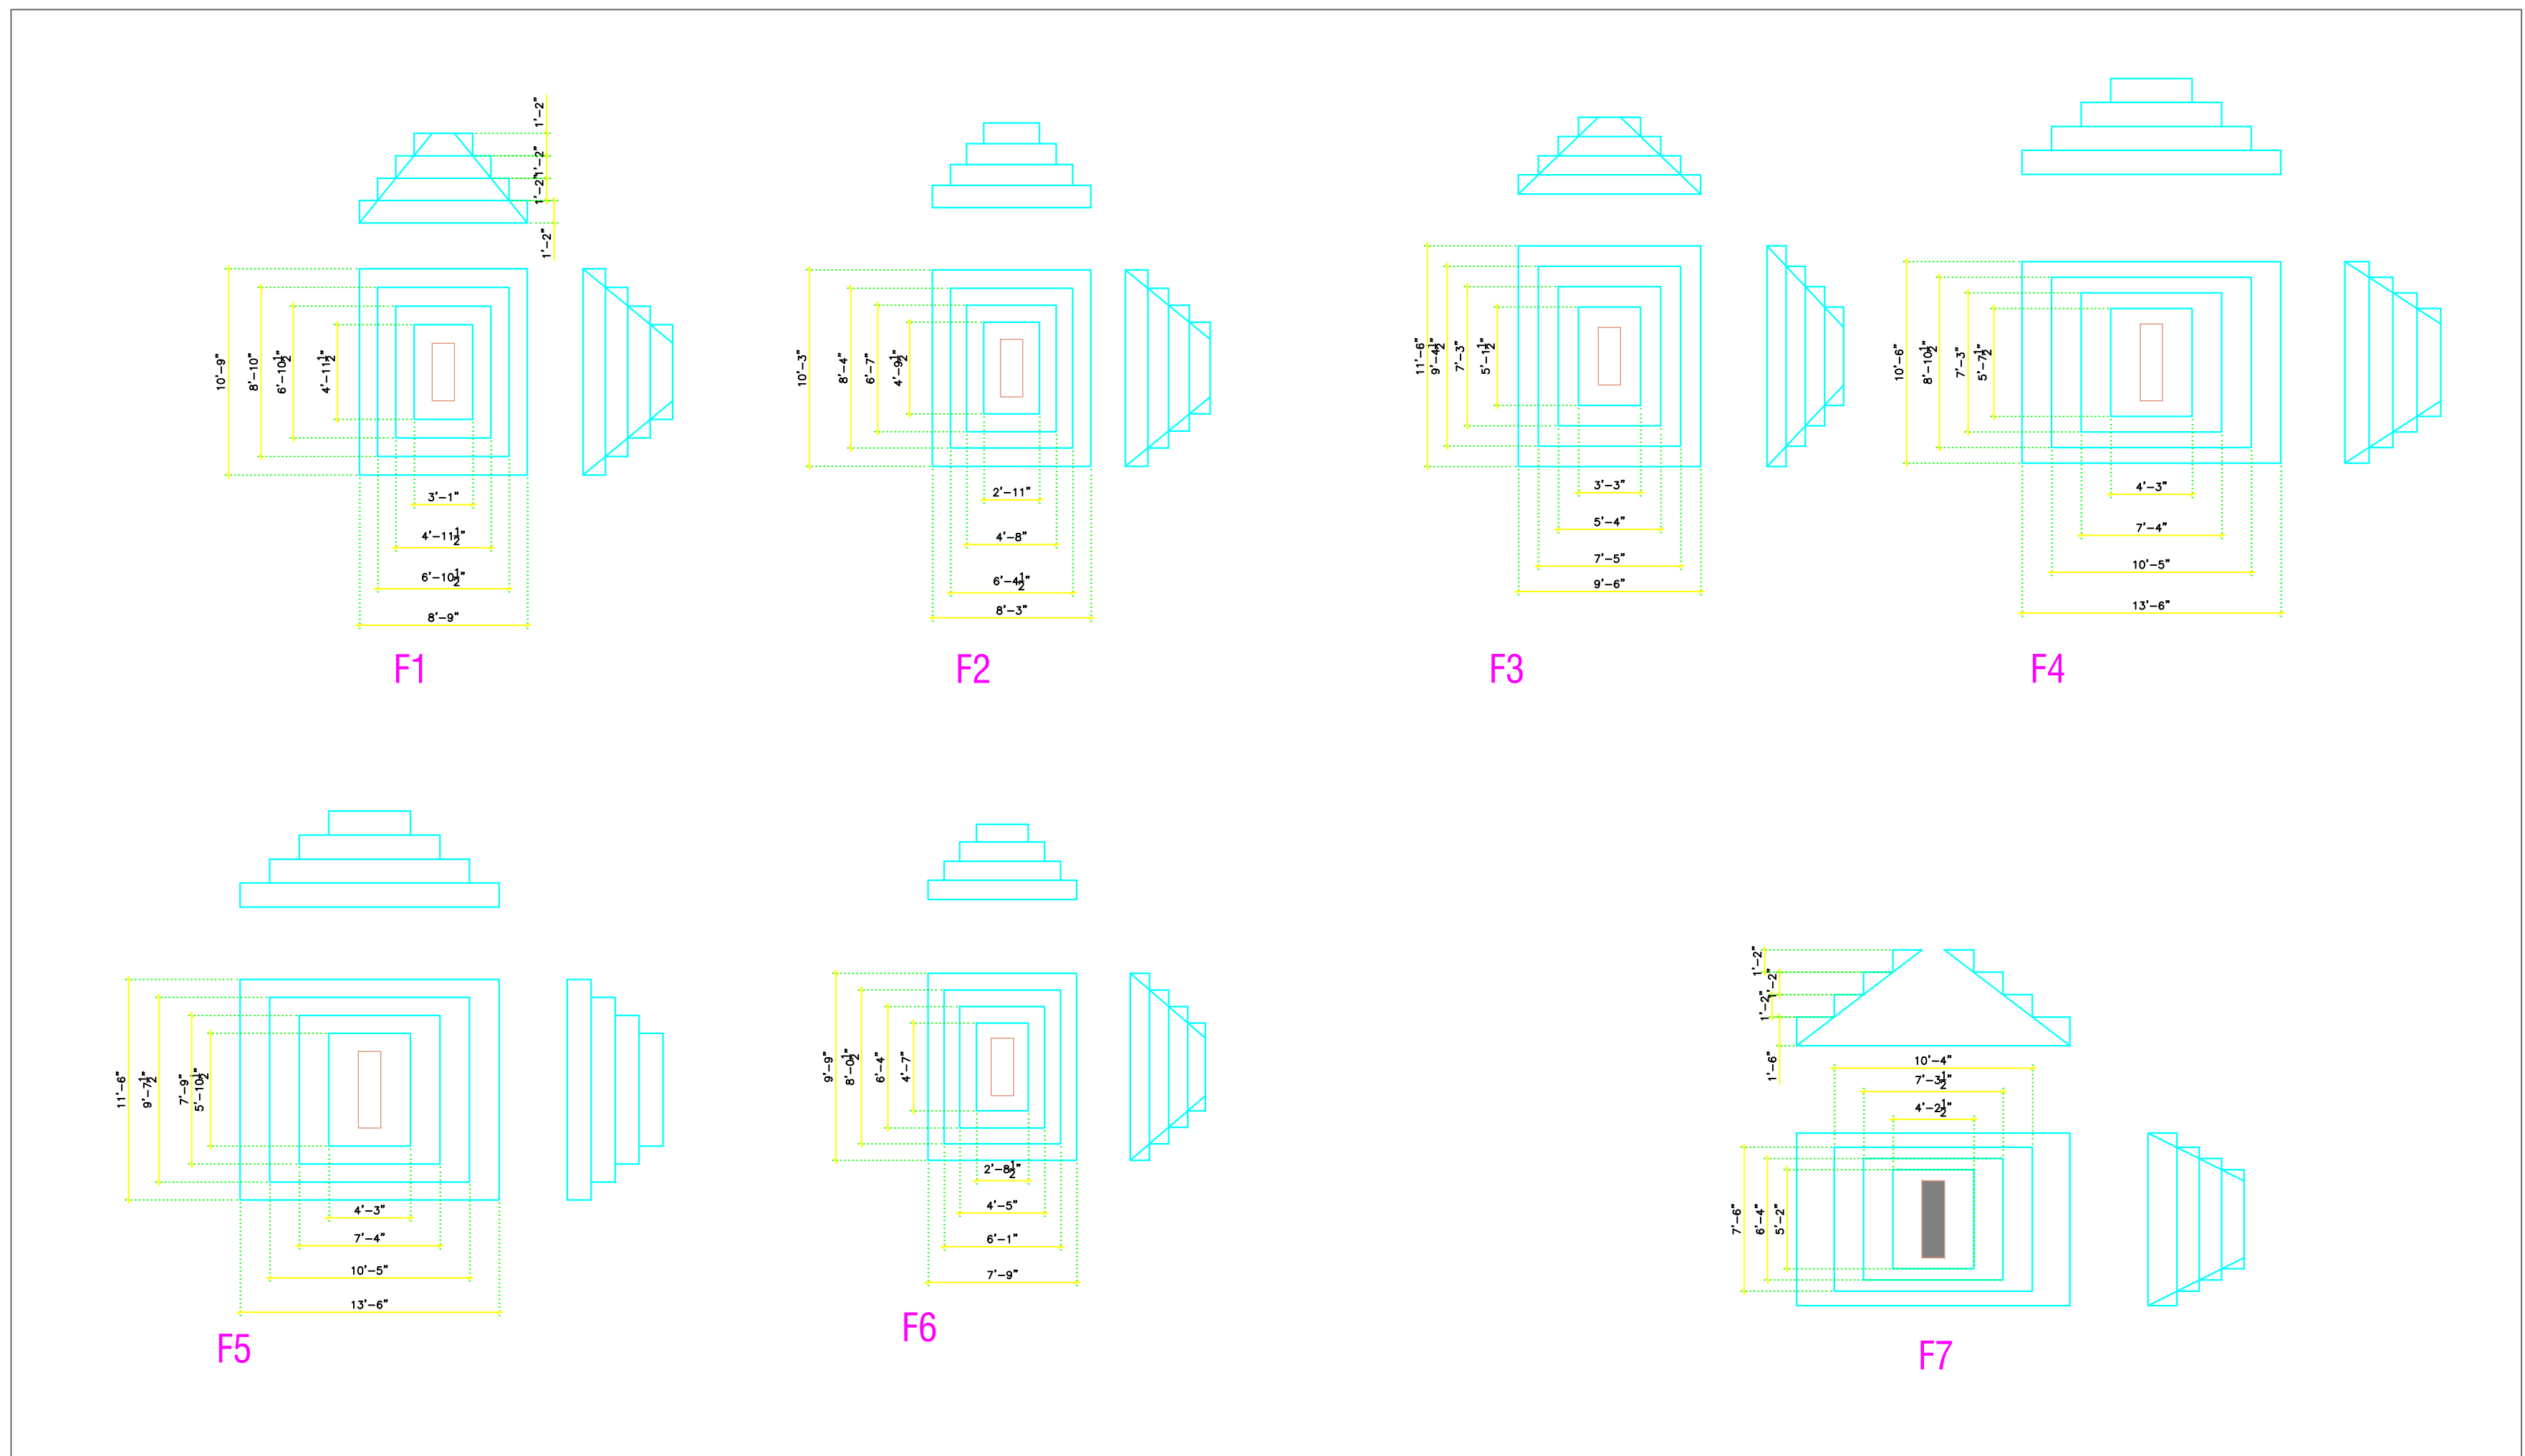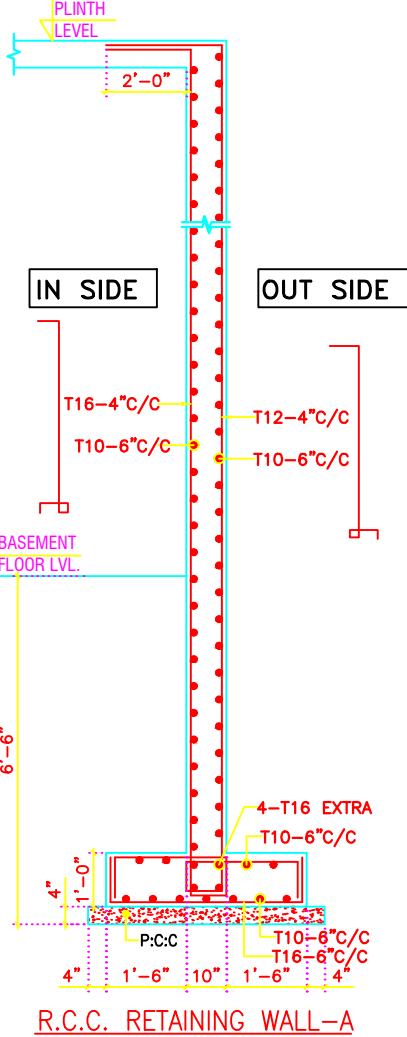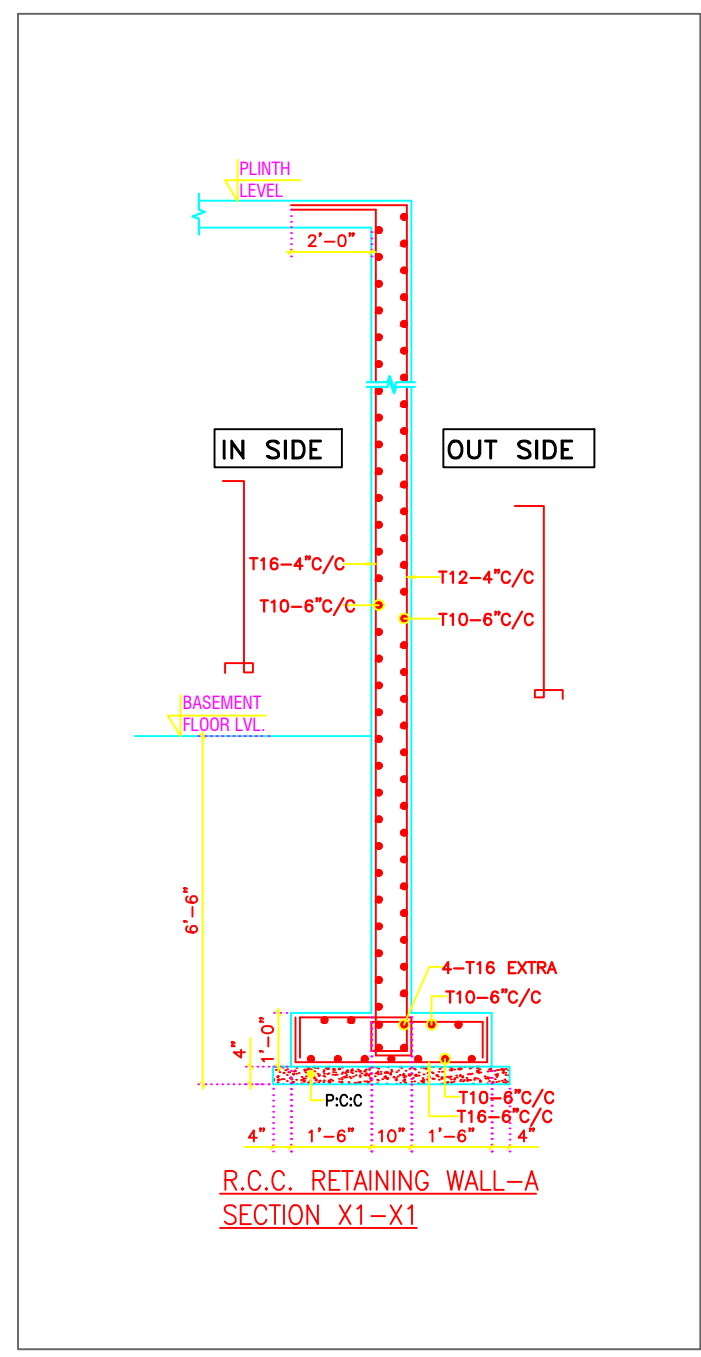

For BSR Enterprises
Anupama Partner

RUTVIK DAVE
Prop. INNOVATIVE DESIGNS
GRADE-I STRUCTURE ENGINEER
REG No:- SD044819119

ARCHITECTS :-	INNOVATIVE DESIGNS CONTACT: 9727712309 EMAIL: idstructuralconsultants@gmail.com
DRAWING TITLE :-	FOUNDATION DETAIL
PROJECT	ANUKAMPA SKYDECK TOWER-C FOR M/S BSR ENTERPRISES, PLOT No -10,11,12,13,14,15,16/3948 NEAR DWARKA COLONY, BHILWARA

COLUMN SCHEDULE											
COLUMN MKD.	C1	C2	C3	C4	C5	C6	C7	C8	C9	C10	C11
COLUMN STEEL ABOVE SLAB-12											
COLUMN RINGS AS PER TYP. SECTION											
	● 18-T16	● 6-T16 ○ 12-T12	● 14-T12								
COLUMN STEEL ABOVE SLAB-11											
COLUMN RINGS AS PER TYP. SECTION											
	● 18-T16	● 6-T16 ○ 12-T12	● 14-T12	● 6-T16 ○ 16-T12	● 6-T16 ○ 16-T12	● 18-T20 ○ 4-T16	● 18-T16 ○ 2-T12	● 14-T20 ○ 4-T16	● 18-T16	● 18-T16	
COLUMN STEEL ABOVE SLAB-10											
COLUMN RINGS AS PER TYP. SECTION											
	● 18-T16	● 6-T16 ○ 12-T12	● 14-T12	● 6-T16 ○ 16-T12	● 6-T16 ○ 16-T12	● 18-T20 ○ 4-T16	● 18-T16	● 2-T25 ○ 16-T20	● 18-T16	● 18-T16	
COLUMN STEEL ABOVE SLAB-9											
COLUMN RINGS AS PER TYP. SECTION											
	● 18-T16	● 8-T16 ○ 10-T12	● 14-T12	● 6-T16 ○ 16-T12	● 6-T16 ○ 16-T12	● 22-T20	● 4-T20 ○ 14-T16	● 4-T25 ○ 14-T20	● 4-T20 ○ 14-T16	● 18-T16	
COLUMN STEEL ABOVE SLAB-8											
COLUMN RINGS AS PER TYP. SECTION											
	● 2-T20 ○ 16-T16	● 18-T16	● 14-T12	● 6-T16 ○ 16-T12	● 6-T16 ○ 16-T12	● 22-T20	● 8-T20 ○ 10-T16	● 6-T25 ○ 12-T20	● 8-T20 ○ 10-T16	● 4-T20 ○ 14-T16	
COLUMN STEEL ABOVE SLAB-7											
COLUMN RINGS AS PER TYP. SECTION											
	● 2-T20 ○ 16-T16	● 10-T20 ○ 8-T16	● 14-T12	● 6-T16 ○ 16-T12	● 6-T16 ○ 16-T12	● 12-T25 ○ 10-T20	● 10-T20 ○ 8-T16	● 8-T25 ○ 10-T20	● 14-T20 ○ 4-T16	● 8-T20 ○ 10-T16	● 18-T16
COLUMN STEEL ABOVE SLAB-6											
COLUMN RINGS AS PER TYP. SECTION											
	● 10-T20 ○ 8-T16	● 18-T20	● 14-T12	● 12-T16 ○ 10-T12	● 10-T16 ○ 12-T12	● 14-T25 ○ 8-T20	● 12-T20 ○ 6-T16	● 10-T25 ○ 8-T20	● 4-T25 ○ 14-T20	● 10-T20 ○ 8-T16	● 18-T16
COLUMN STEEL ABOVE SLAB-5											
COLUMN RINGS AS PER TYP. SECTION											
	● 4-T25 ○ 14-T20	● 6-T25 ○ 12-T20	● 4-T16 ○ 10-T20	● 10-T20 ○ 12-T16	● 4-T20 ○ 18-T16	● 22-T25	● 2-T25 ○ 16-T20	● 12-T25 ○ 6-T20	● 10-T25 ○ 8-T20	● 10-T20 ○ 8-T16	● 18-T16
COLUMN STEEL ABOVE SLAB-4											
COLUMN RINGS AS PER TYP. SECTION											
	● 14-T25 ○ 4-T20	● 12-T25 ○ 6-T20	● 8-T16 ○ 6-T12	● 2-T25 ○ 20-T20	● 18-T20 ○ 4-T16	● 4-T32 ○ 18-T25	● 6-T25 ○ 12-T20	● 14-T25 ○ 4-T20	● 14-T25 ○ 4-T20	● 10-T20 ○ 8-T16	● 18-T16
COLUMN STEEL ABOVE SLAB-3											
COLUMN RINGS AS PER TYP. SECTION											
	● 4-T32 ○ 14-T25	● 16-T25 ○ 2-T20	● 12-T16 ○ 2-T12	● 14-T25 ○ 8-T20	● 8-T25 ○ 14-T20	● 6-T32 ○ 16-T25	● 10-T25 ○ 8-T20	● 18-T25	● 2-T32 ○ 16-T25	● 14-T20 ○ 4-T16	● 8-T20 ○ 10-T16
COLUMN STEEL ABOVE SLAB-2											
COLUMN RINGS AS PER TYP. SECTION											
	● 6-T32 ○ 12-T25	● 18-T25	● 2-T20 ○ 12-T16	● 4-T32 ○ 18-T25	● 22-T25	● 14-T32 ○ 8-T25	● 12-T25 ○ 6-T20	● 2-T32 ○ 16-T25	● 6-T32 ○ 12-T25	● 18-T20	● 10-T20 ○ 8-T16
COLUMN STEEL ABOVE SLAB-1											
COLUMN RINGS AS PER TYP. SECTION											
	● 12-T32 ○ 6-T25	● 18-T25	● 4-T20 ○ 10-T16	● 4-T32 ○ 18-T25	● 22-T25	● 14-T32 ○ 8-T25	● 16-T25 ○ 2-T20	● 2-T32 ○ 16-T25	● 6-T32 ○ 12-T25	● 18-T20	● 18-T20
COLUMN AT FOUNDATION & UPTO SLAB-1											
COLUMN RINGS AS PER TYP. SECTION											
	● 16-T32 ○ 2-T25 M:25	● 18-T25 M:25	● 4-T20 ○ 10-T16 M:25	● 14-T32 ○ 8-T25 M:25	● 4-T32 ○ 18-T25 M:25	● 20-T32 ○ 2-T25 M:25	● 2-T32 ○ 16-T25 M:25	● 4-T32 ○ 14-T25 M:25	● 12-T32 ○ 6-T25 M:25	● 2-T25 ○ 16-T20 M:25	● 8-T25 ○ 10-T20 M:25
	C1	C2	C3	C4	C5	C6	C7	C8	C9	C10	C11

For BSR Enterprises
Aniket
Partner

RUTVIK DAVE
Prop. INNOVATIVE DESIGNS
GRADE-I STRUCTURE ENGINEER
REG No:- SD0448191119

ARCHITECTS :-




INNOVATIVEDESIGNS
CONTACT: 9 7 2 7 7 1 2 3 0 9
EMAIL: idstructuralconsultants@gmail.com

DRAWING TITLE :-





COLUMN DETAIL

PROJECT

ANUKAMPA SKYDECK TOWER-C
FOR M/S BSR ENTERPRISES,
PLOT No -10,11,12,13,14,15,16/3948
NEAR DWARKA COLONY, BHILWARA

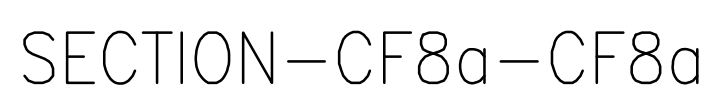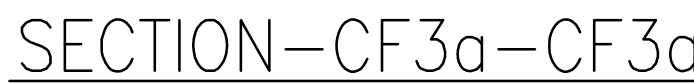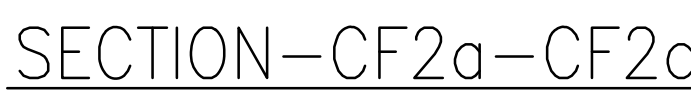


ARCHITECTS :-	INNOVATIVE DESIGNS CONTACT: 9 7 2 7 7 1 2 3 0 9 EMAIL: idstructuralconsultants@gmail.com
DRAWING TITLE :-	COMBINED FOOTING DETAILS
PROJECT	ANUKAMPA SKYDECK TOWER-C FOR M/S BSR ENTERPRISES, PLOT NO -10,11,12,13,14,15,16/3948 NEAR DWARKA COLONY, BHILWARA

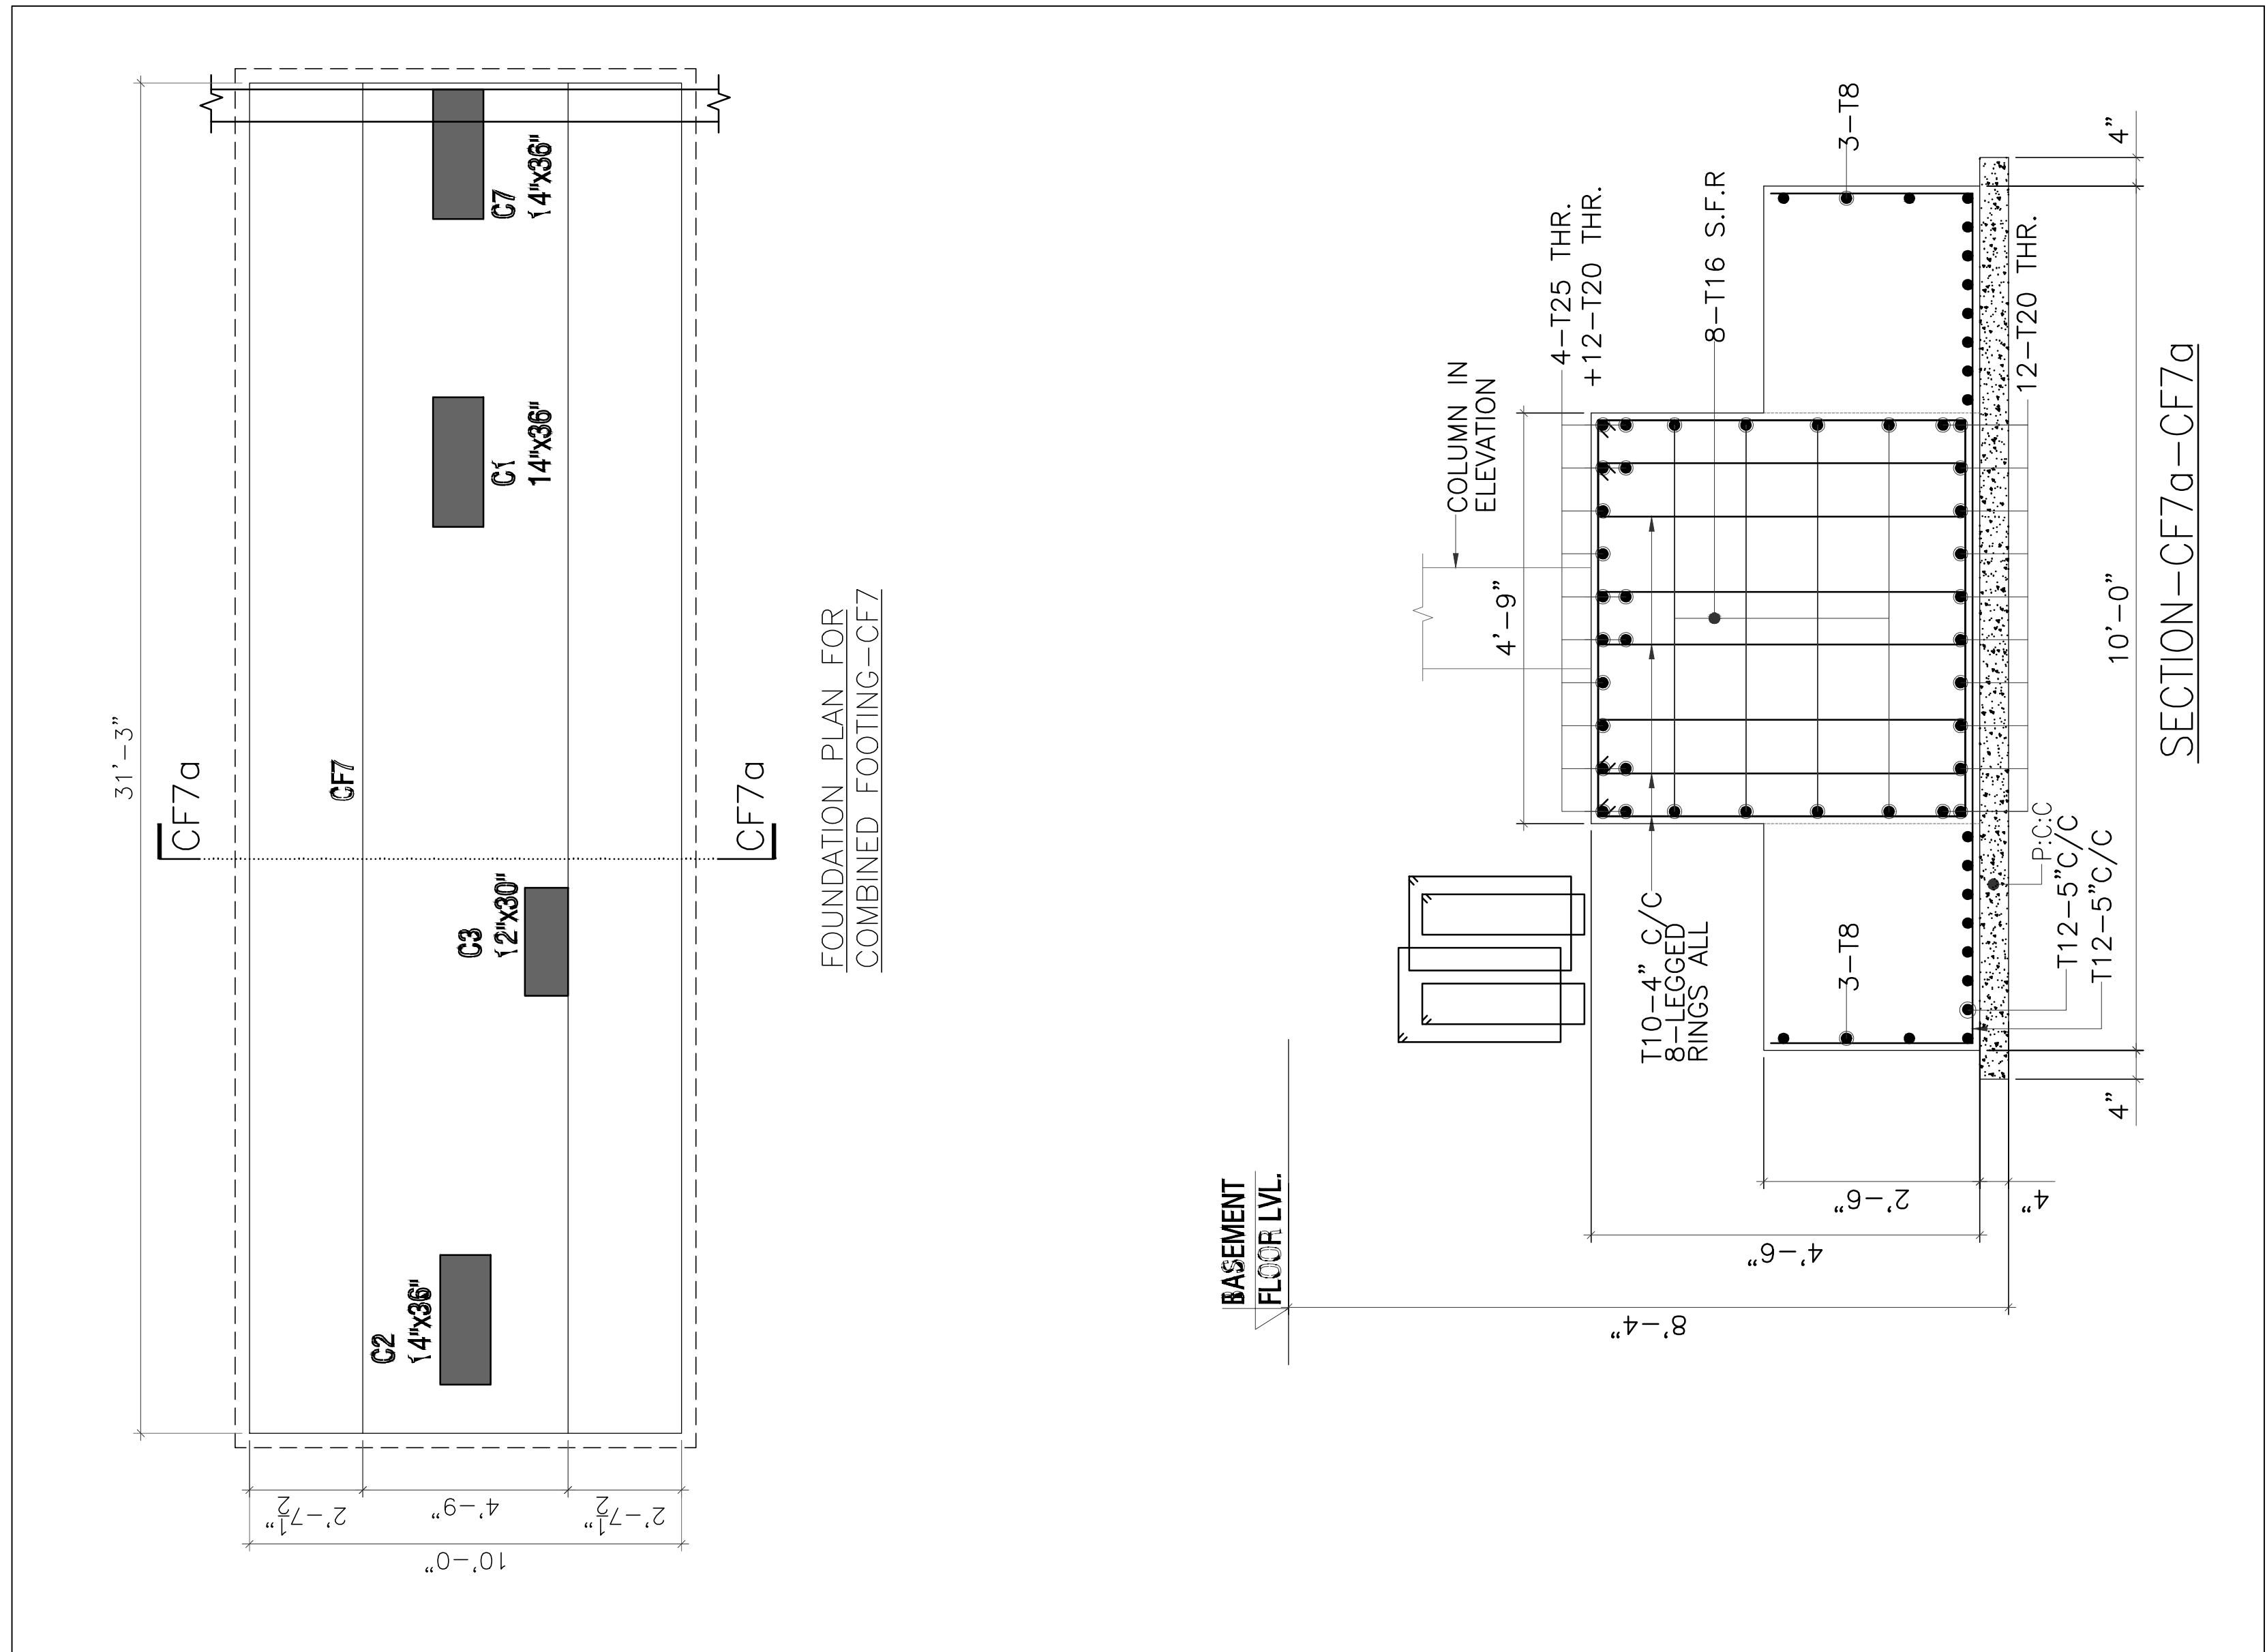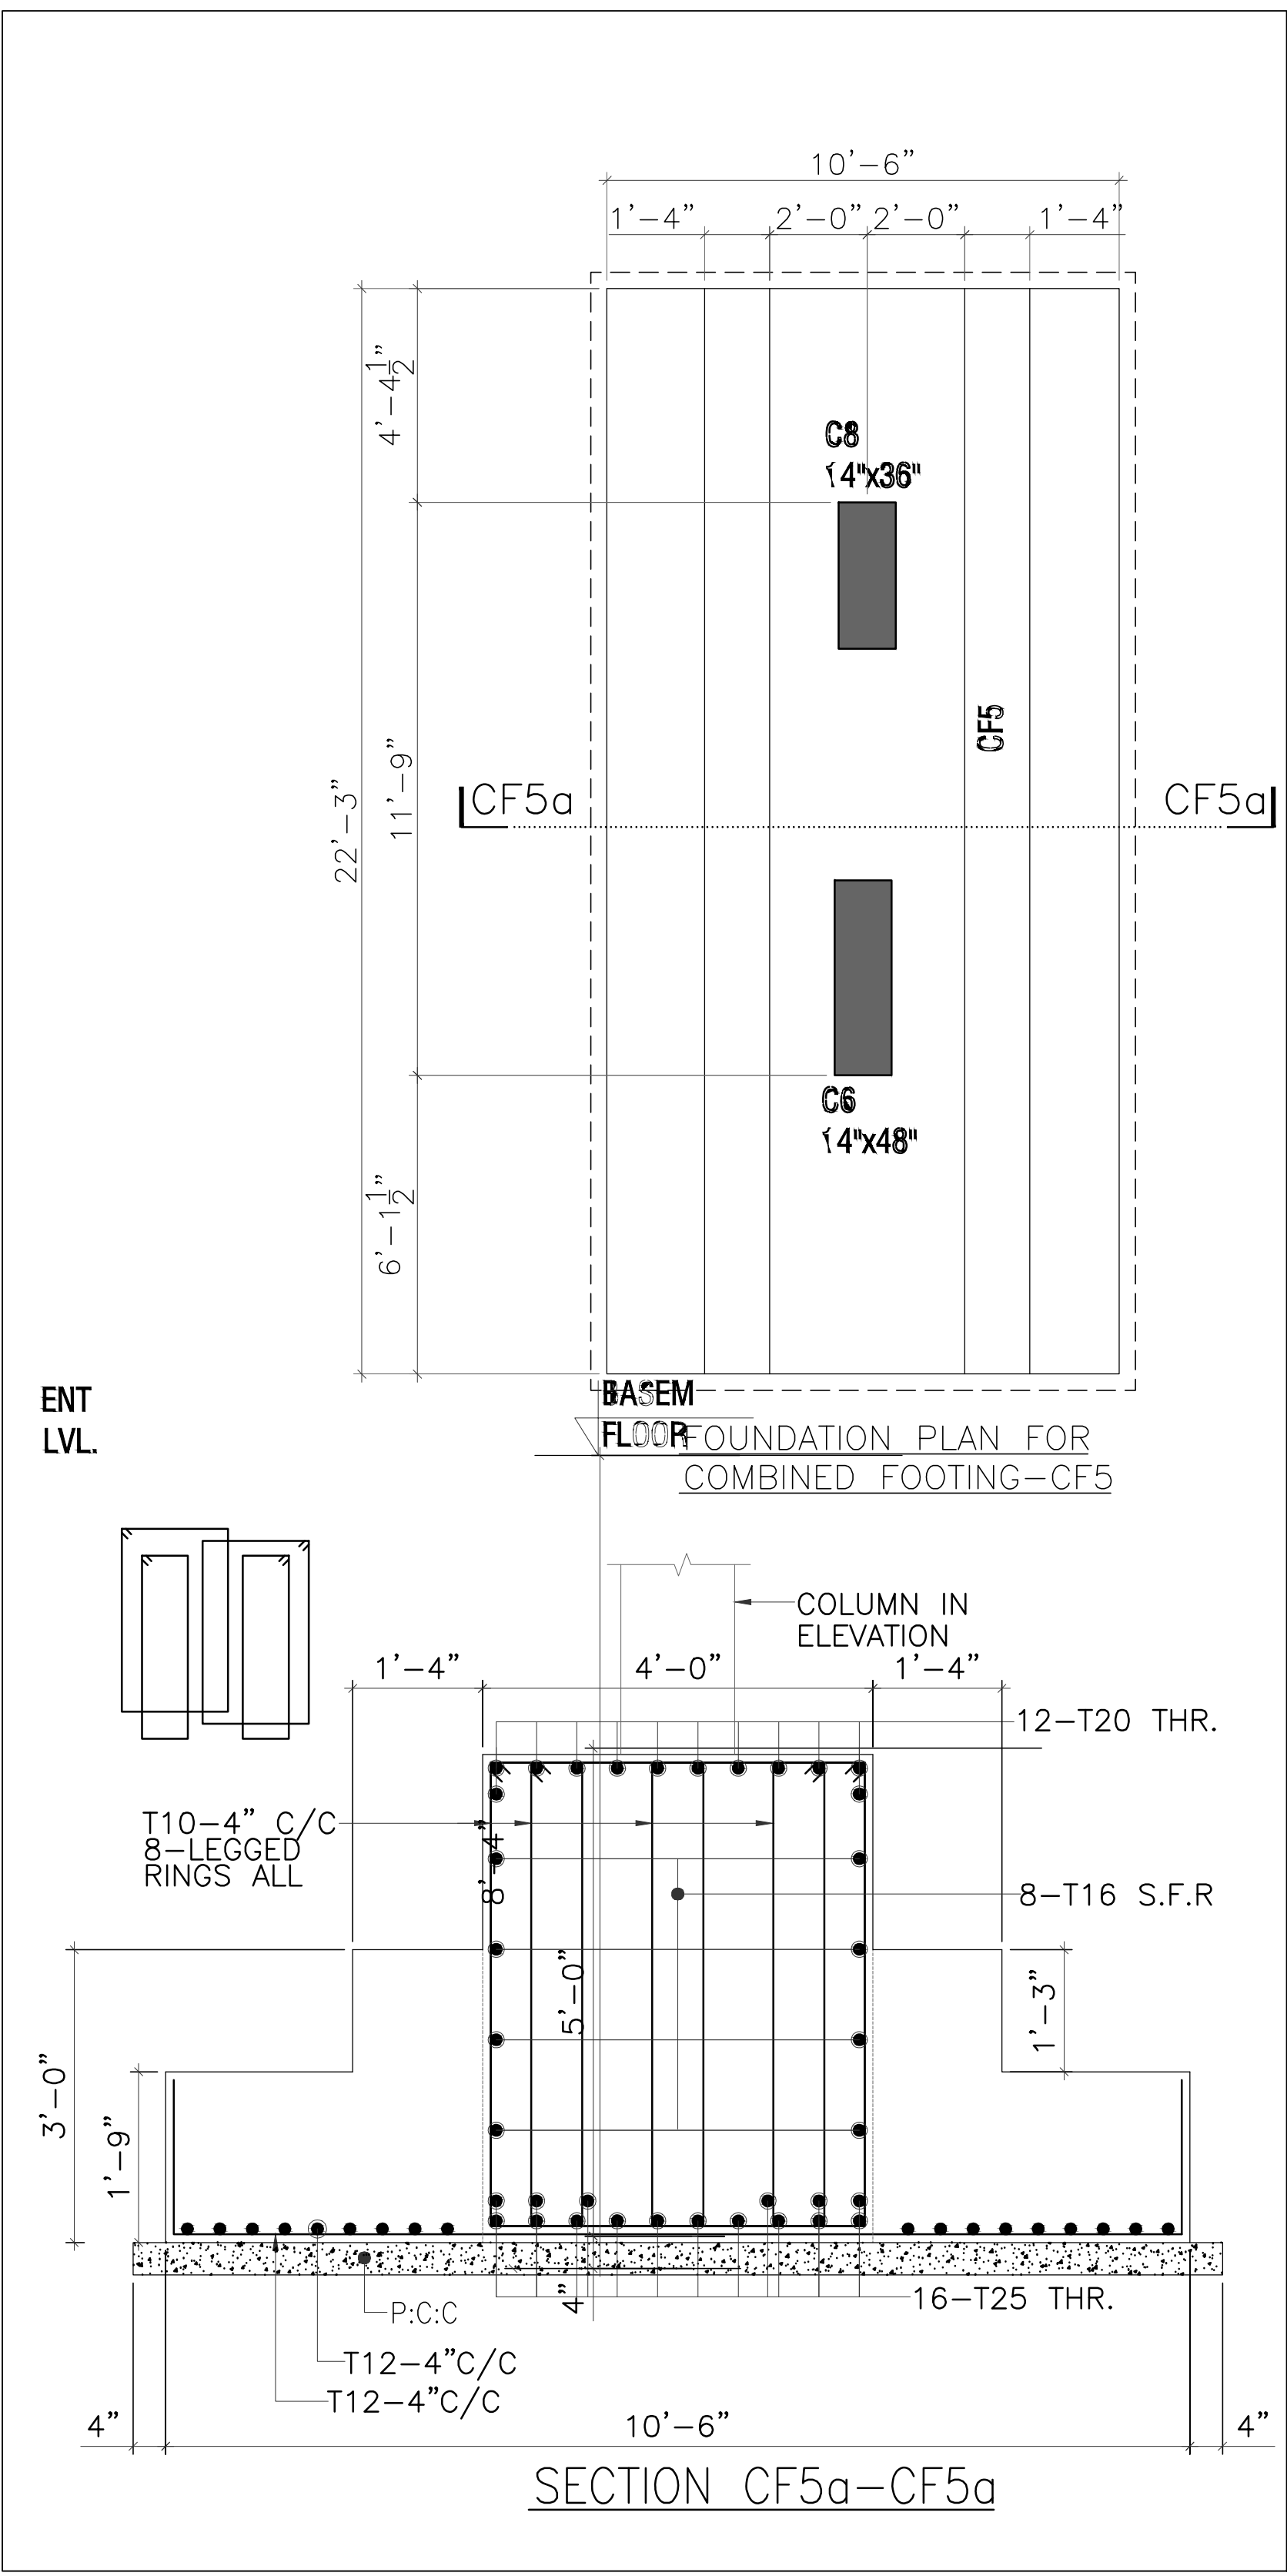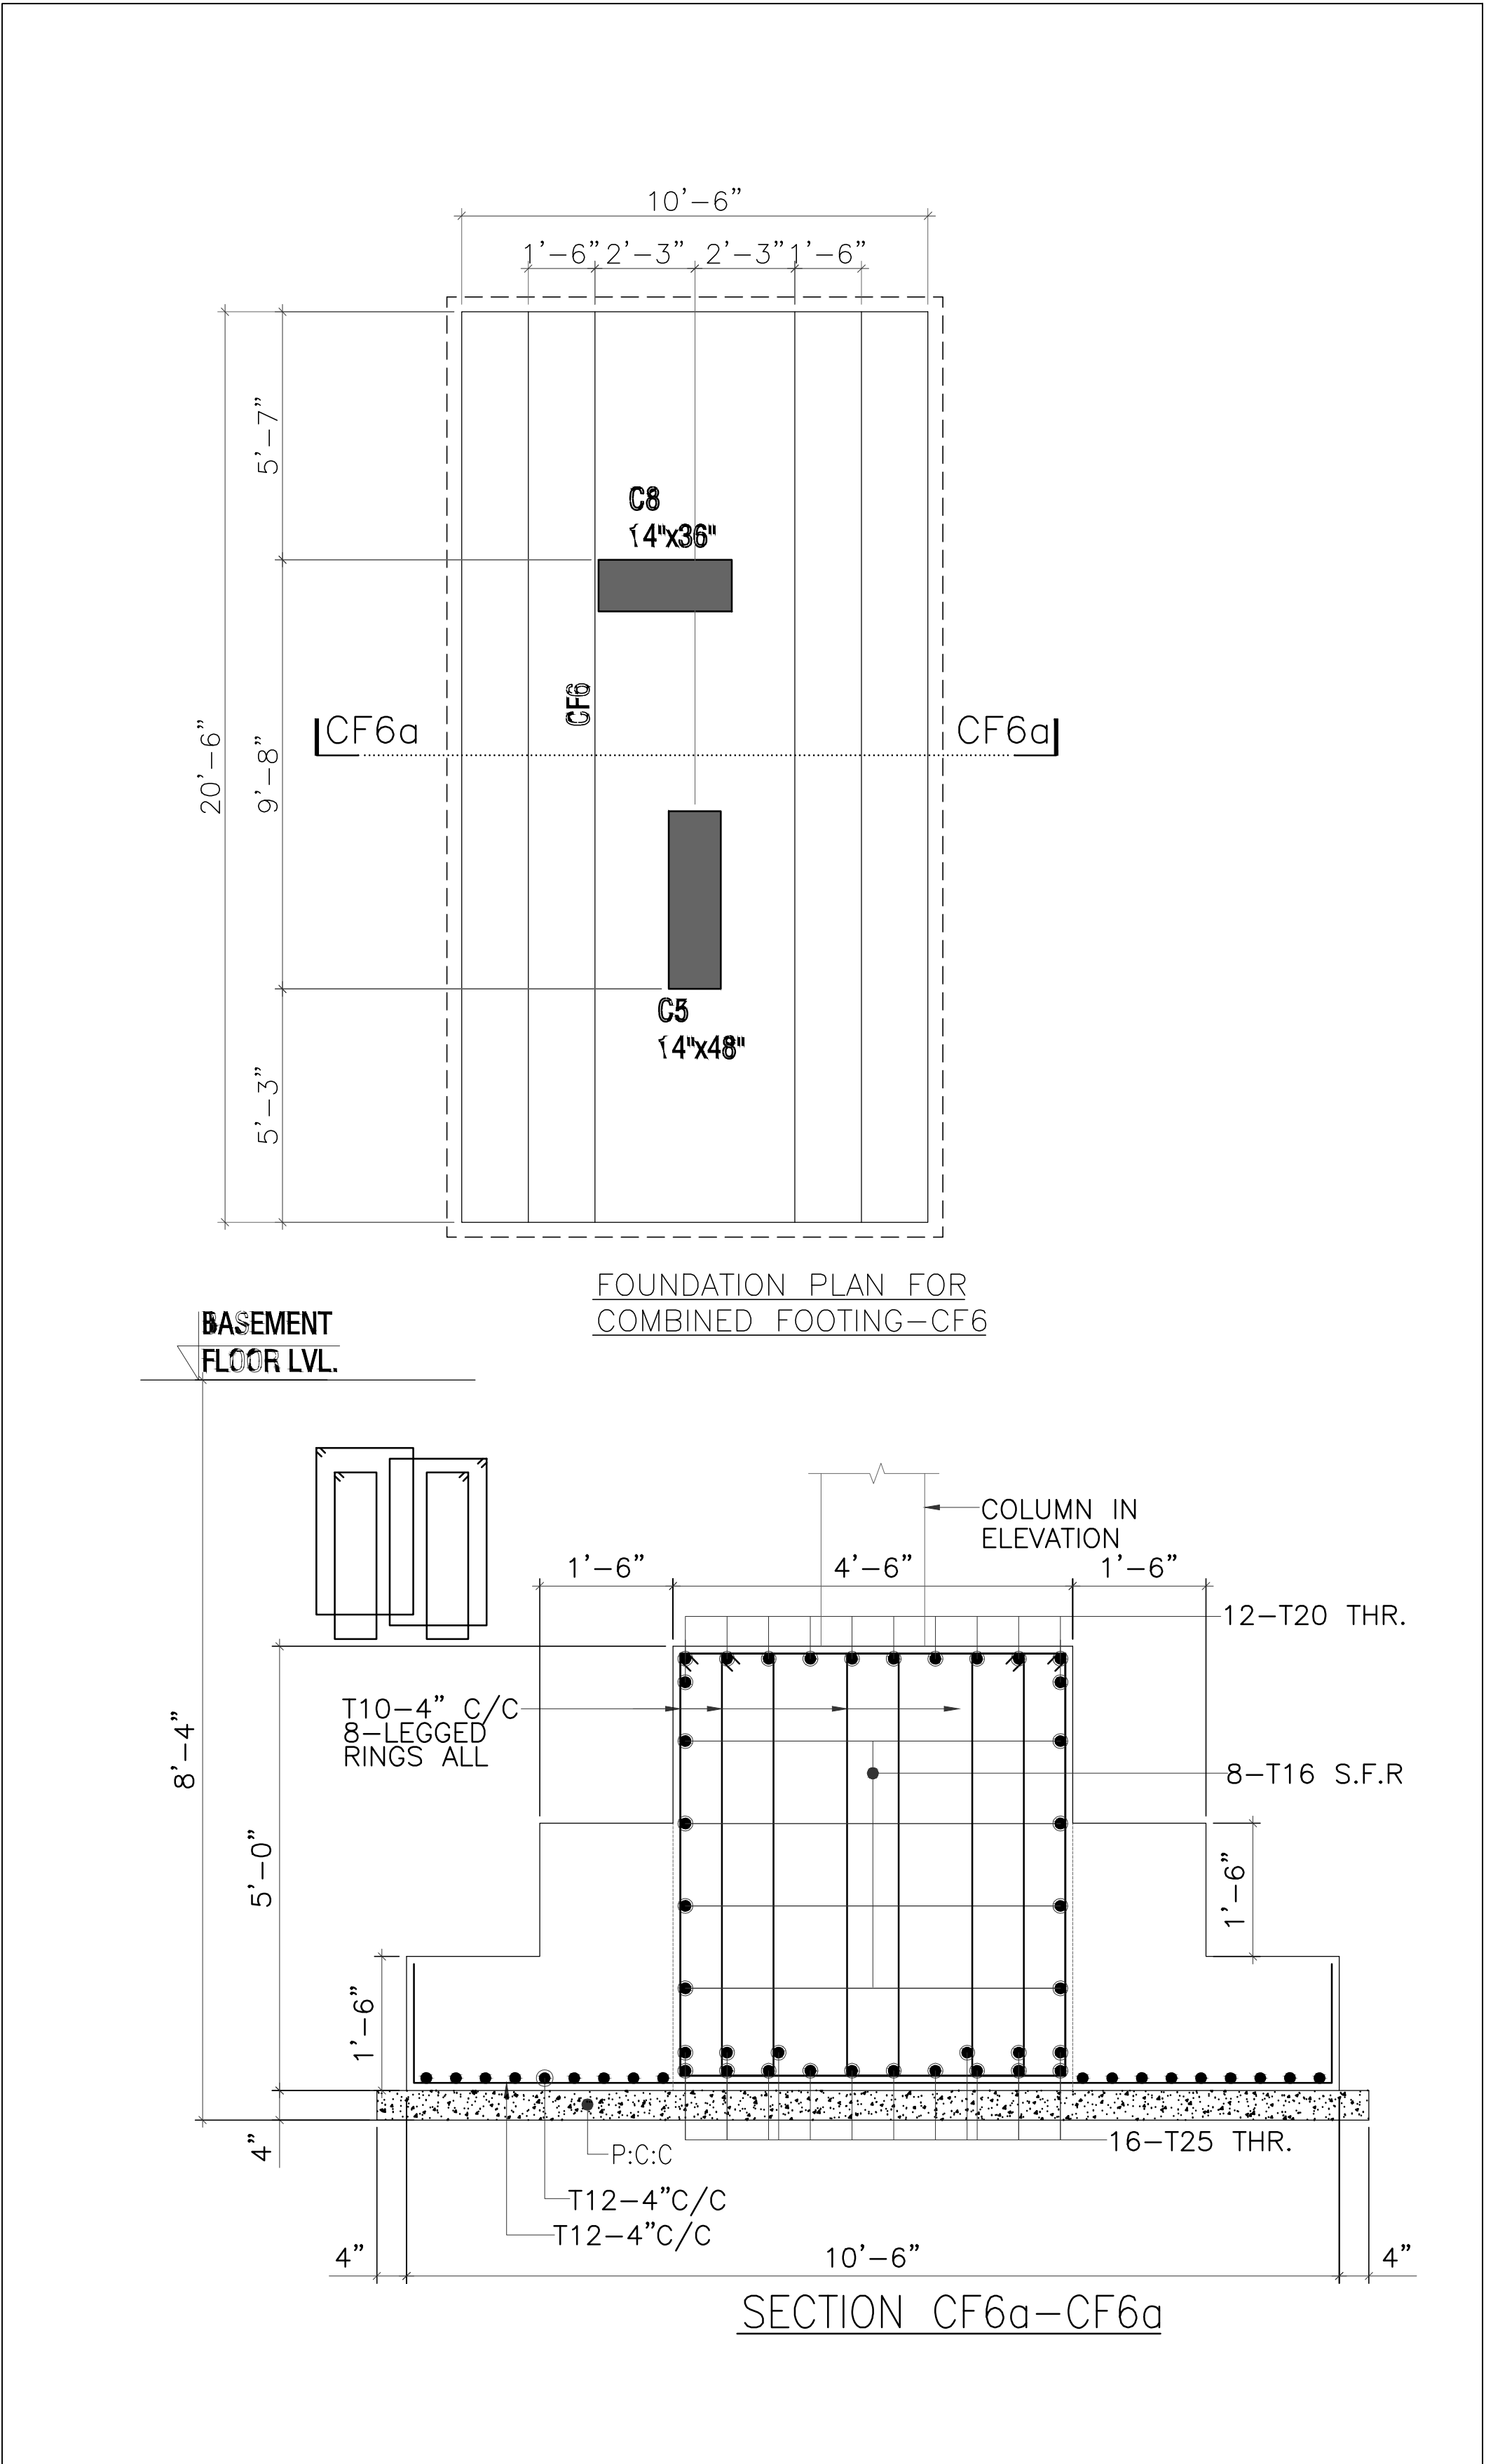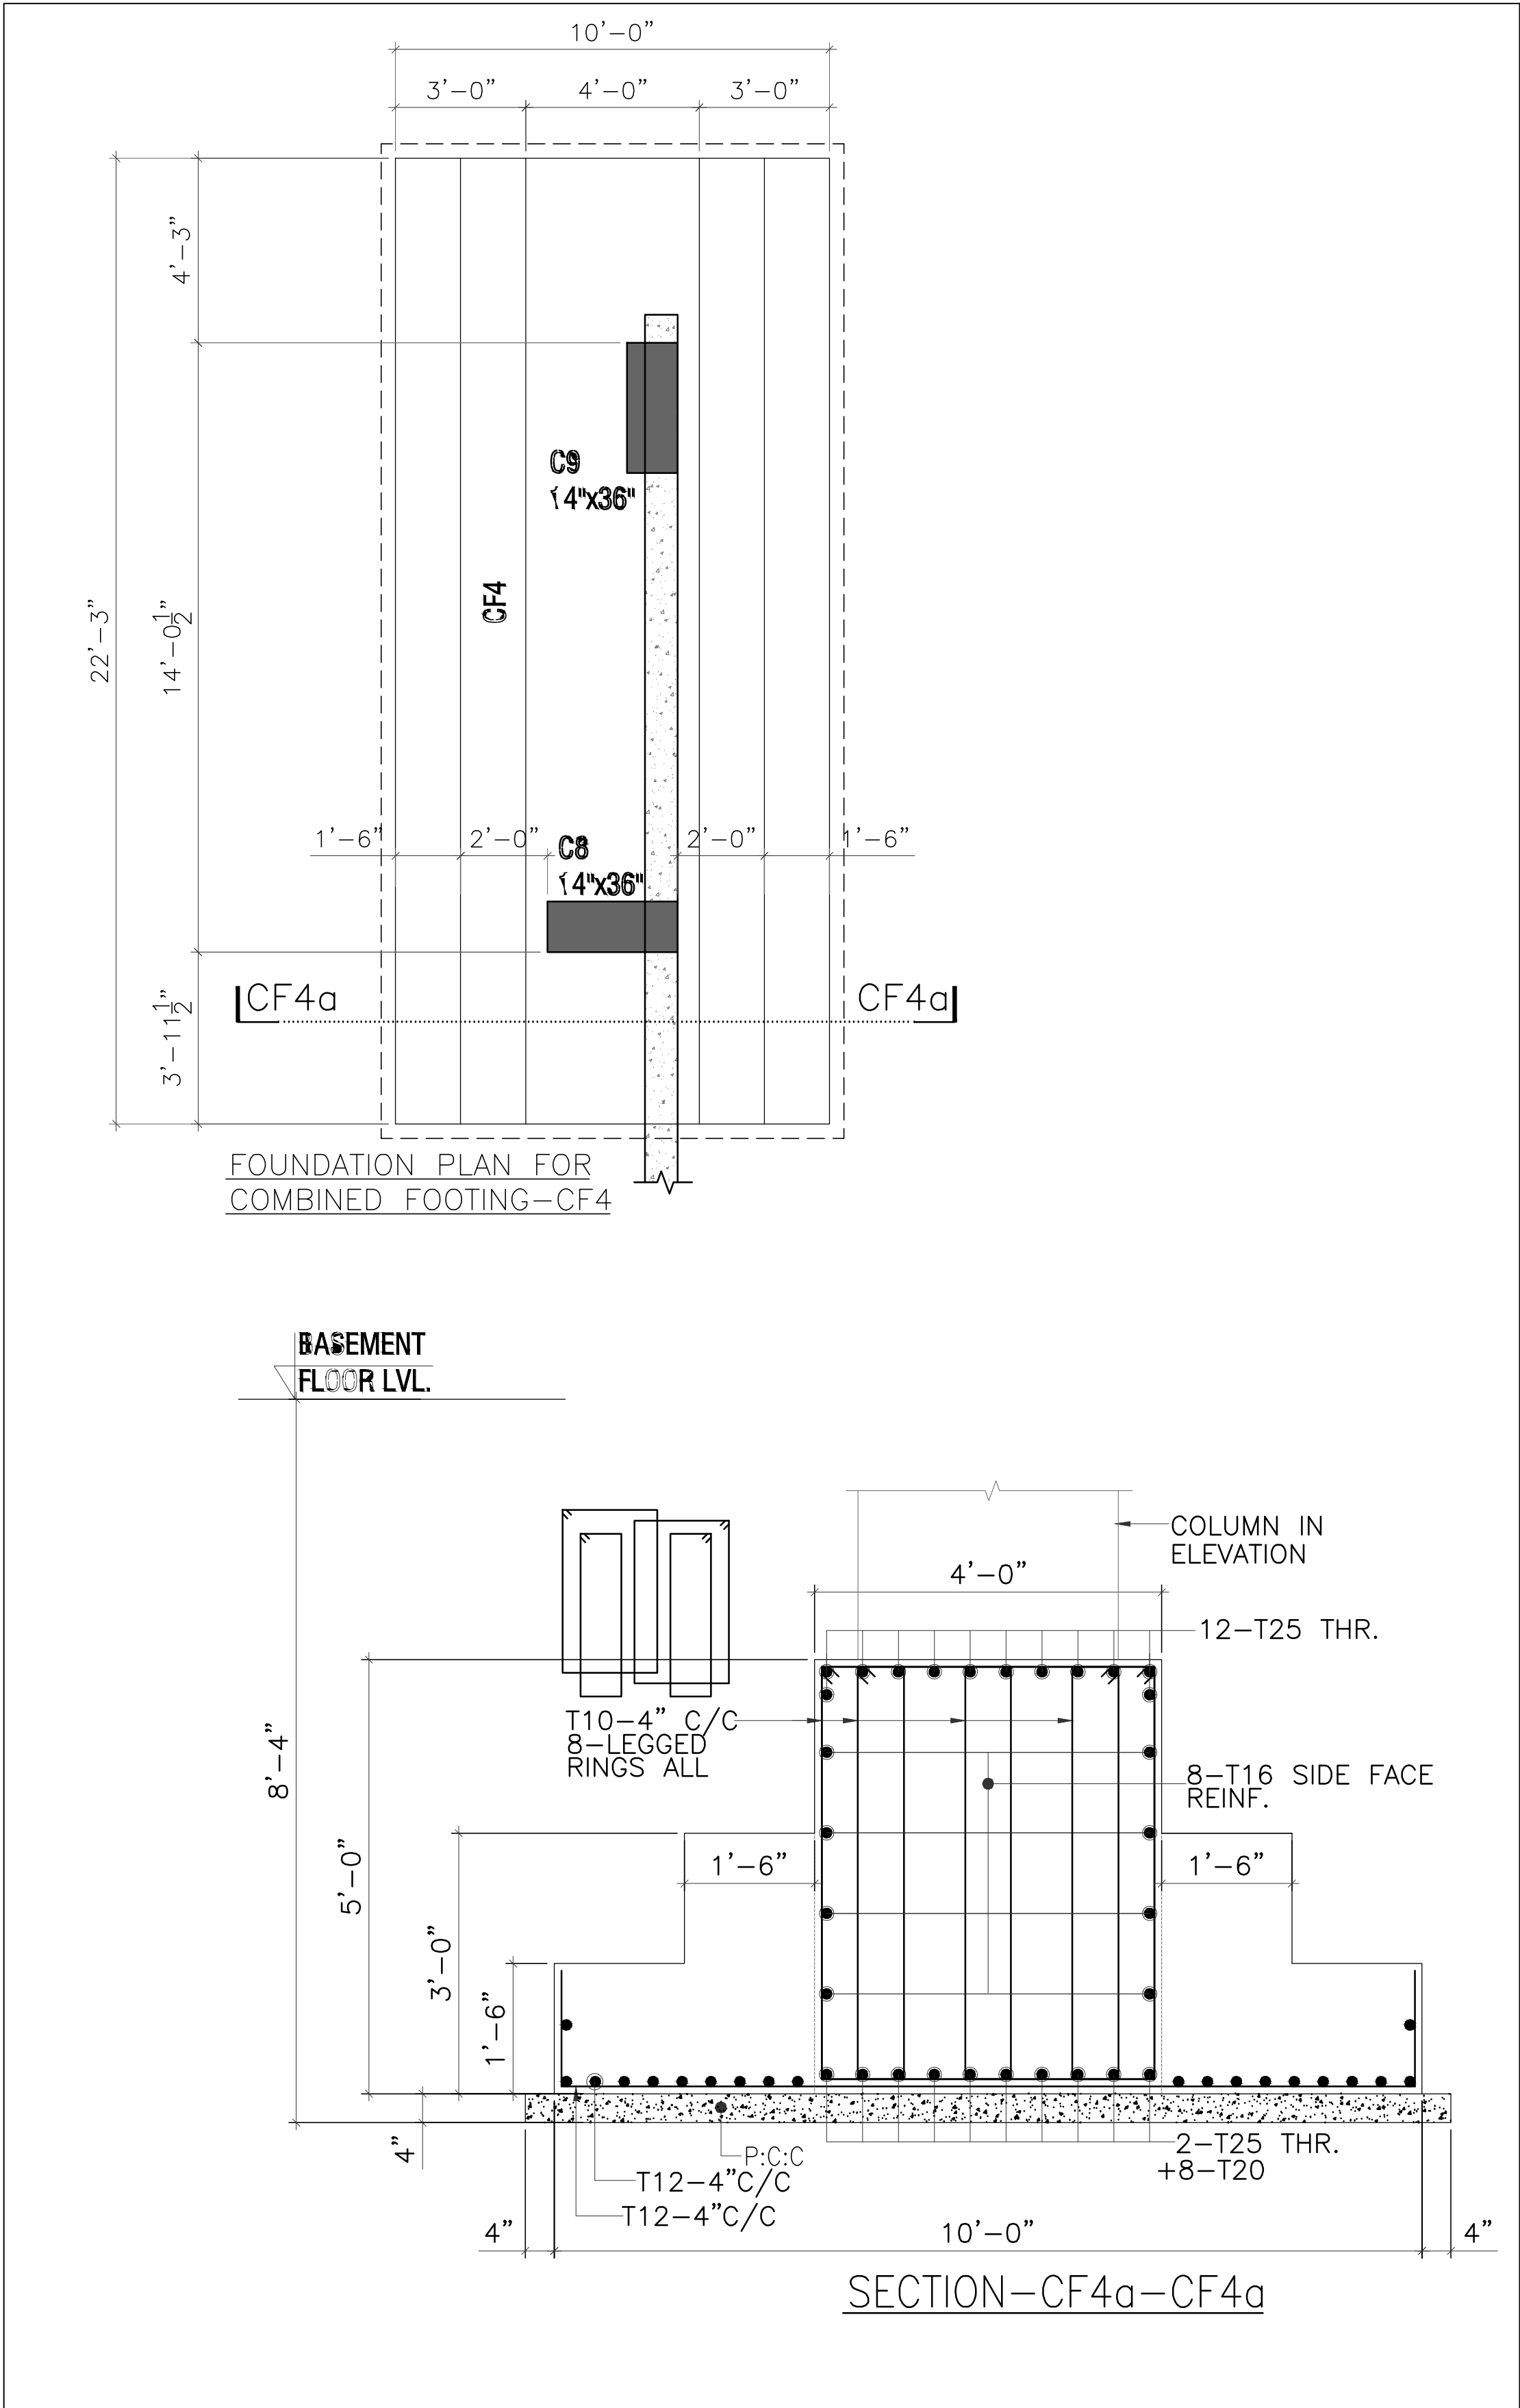




For BSR Enterprises
Partner

RUTVIK DAVE
Prop INNOVATIVE DESIGNS
GRADE-I STRUCTURE ENGINEER
REG No:- SD0448191119

ARCHITECTS :-	INNOVATIVE DESIGNS CONTACT: 9727712309 EMAIL: idstructuralconsultants@gmail.com
DRAWING TITLE :-	COMBINED FOOTING DETAILS
PROJECT	ANUKAMPA SKYDECK TOWER-C FOR M/S BSR ENTERPRISES, PLOT No -10,11,12,13,14,15,16/3948 NEAR DWARKA COLONY, BHILWARA

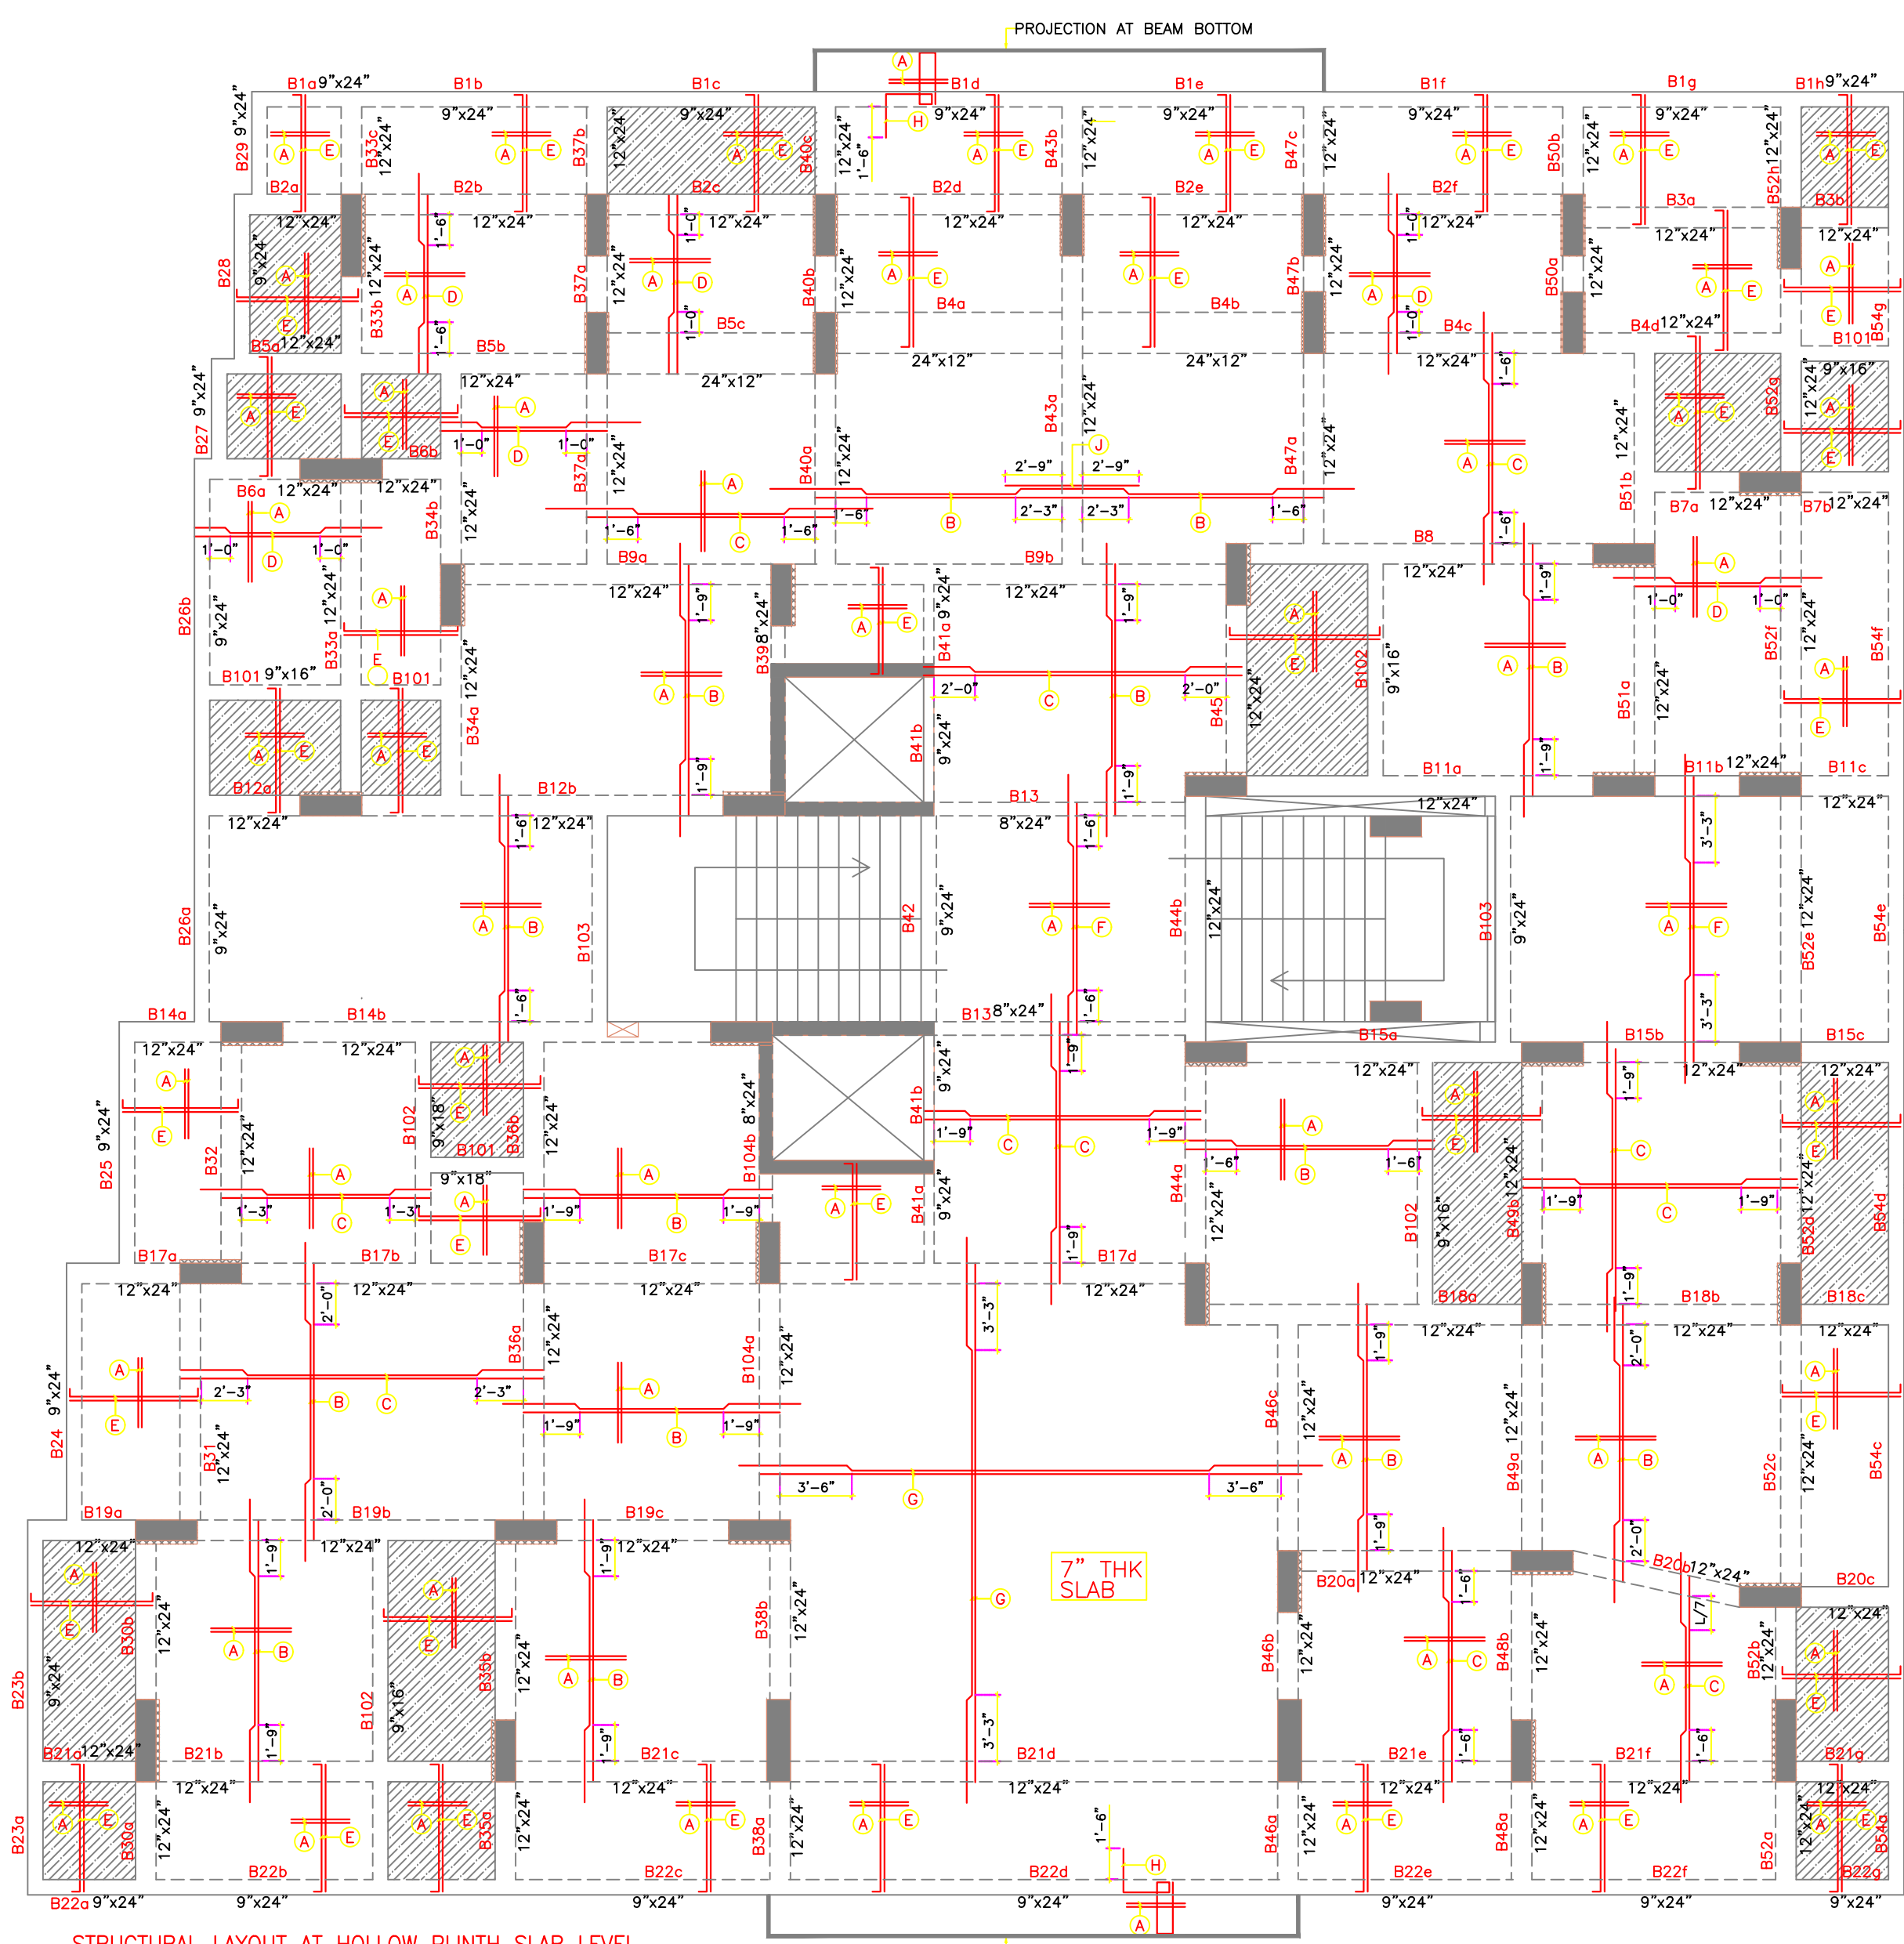


STRUCTURAL LAYOUT AT HOLLOW PLINTH SLAB LEVEL
ALL THE SLABS ARE AT THE EXISTING LEVEL
BPM-SLABS ARE OMITTED
HOLLOW PLINTH SLAB

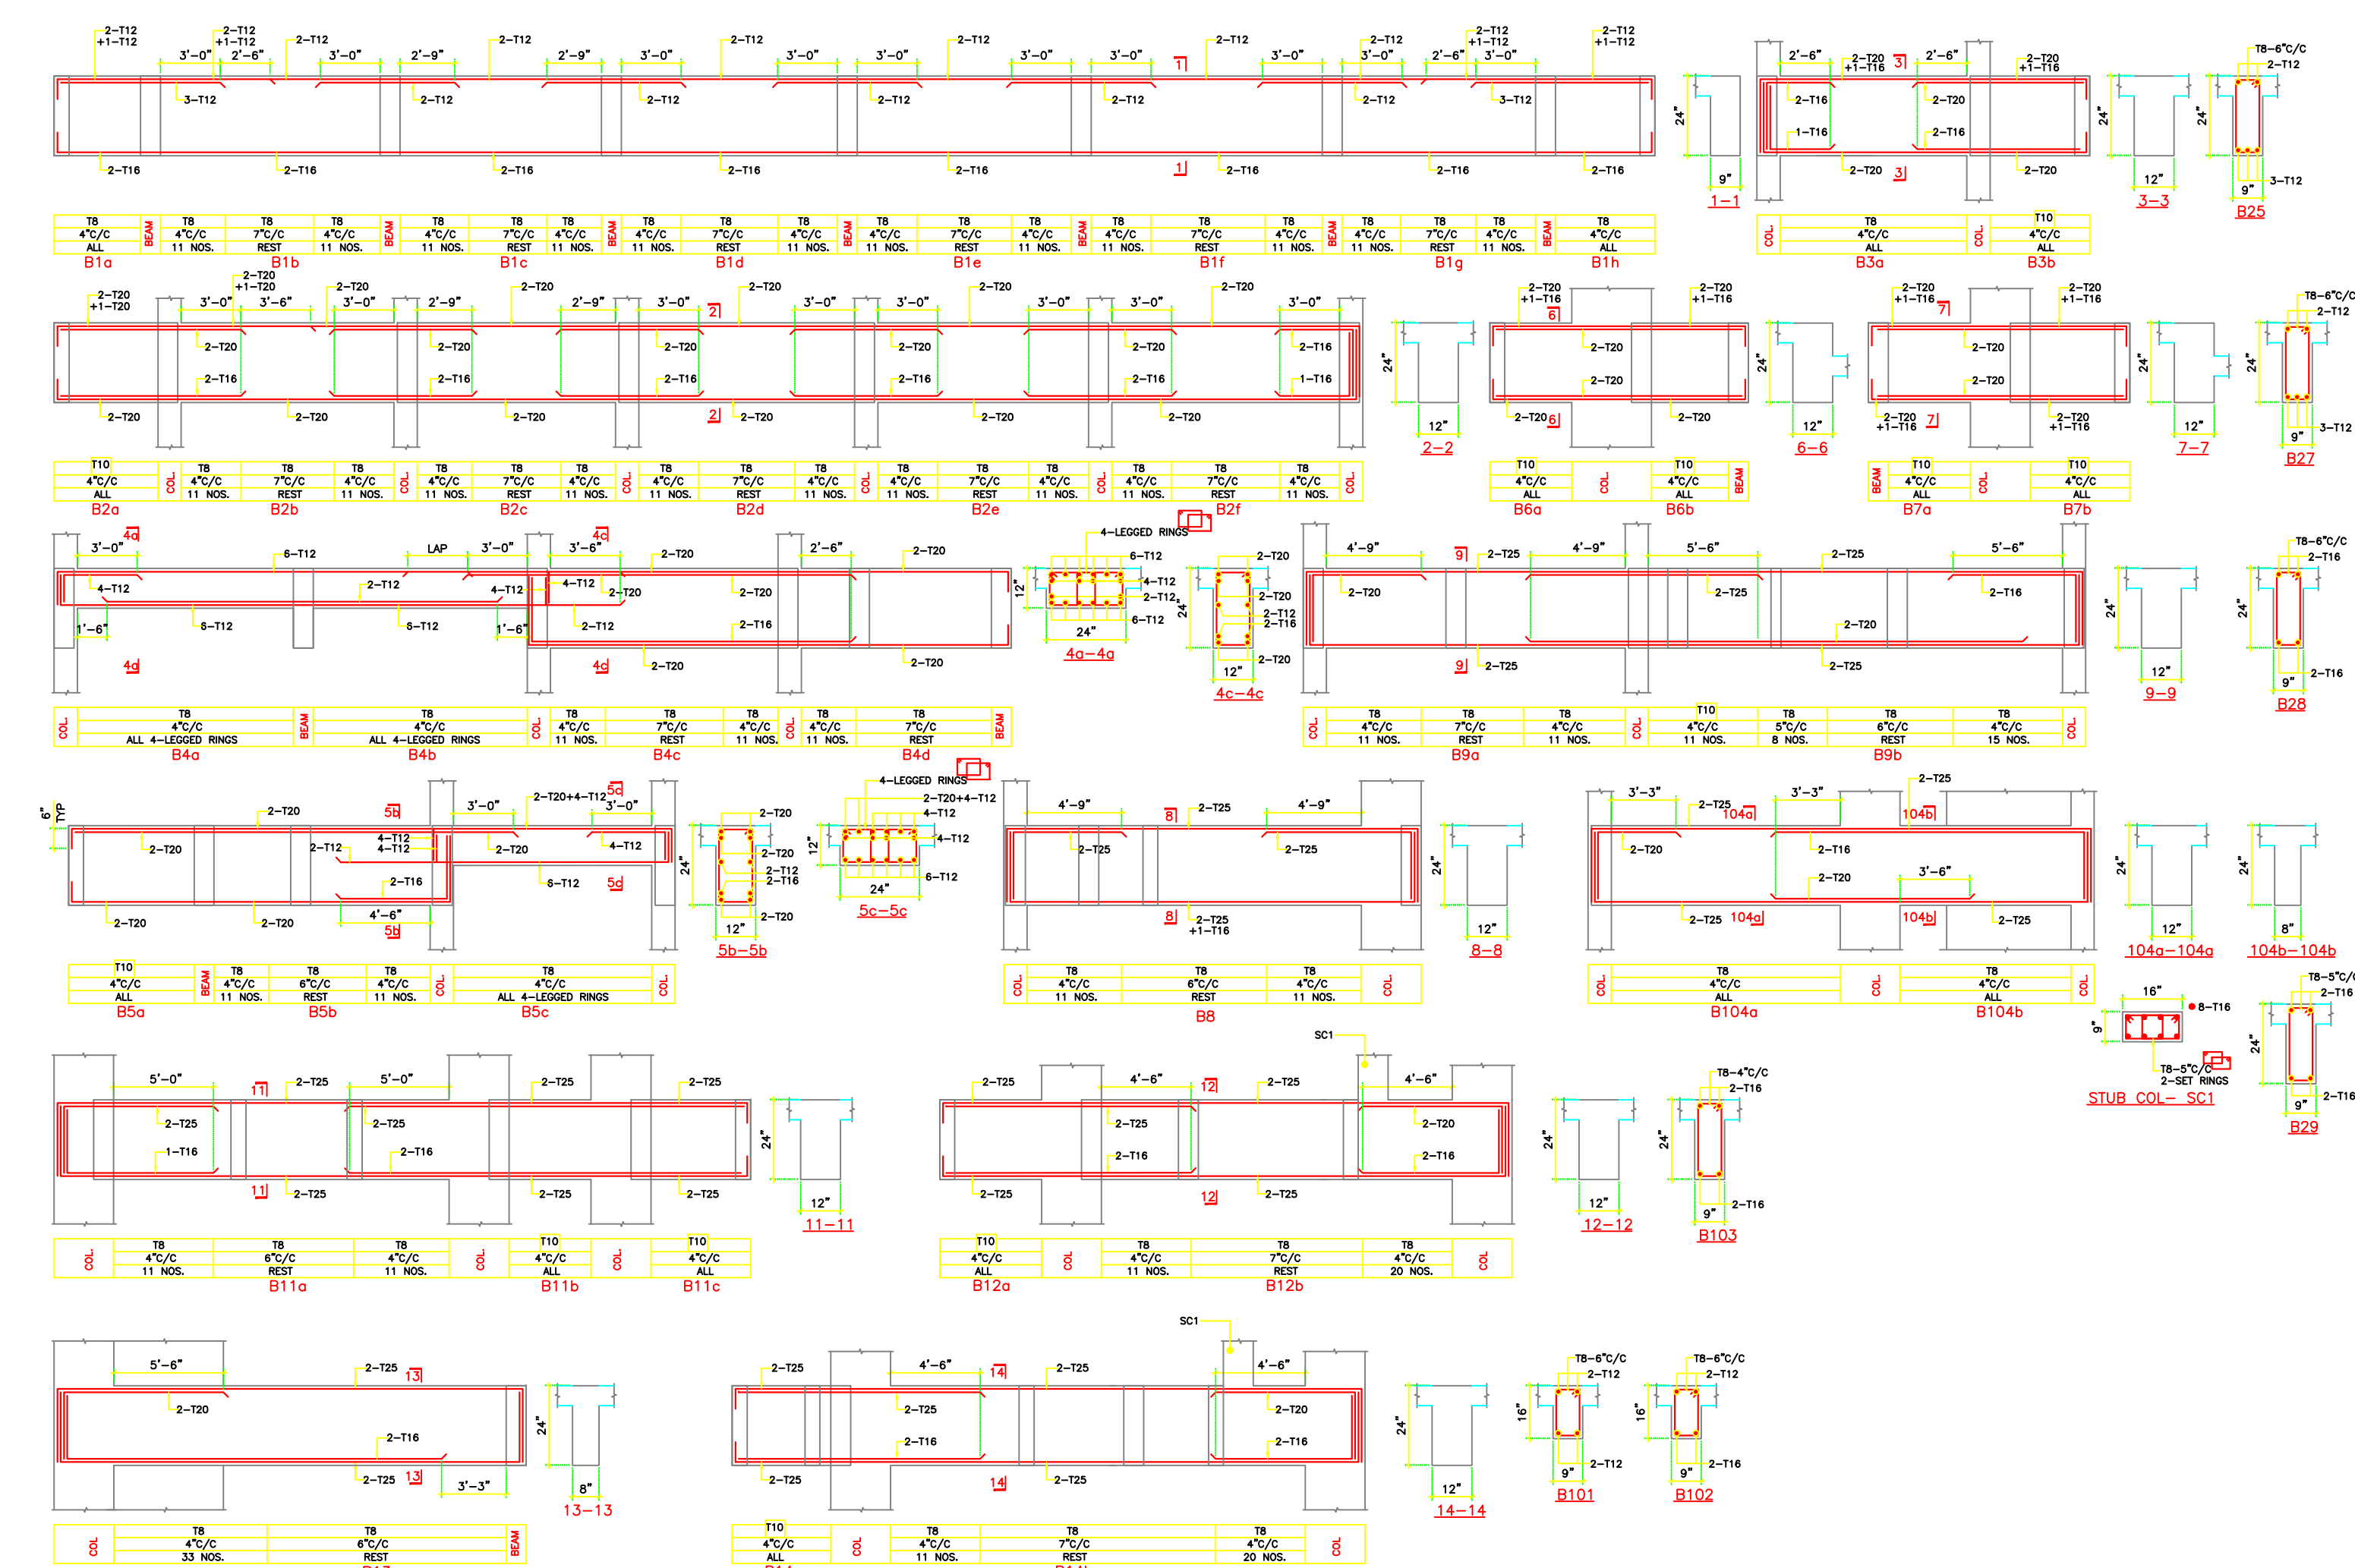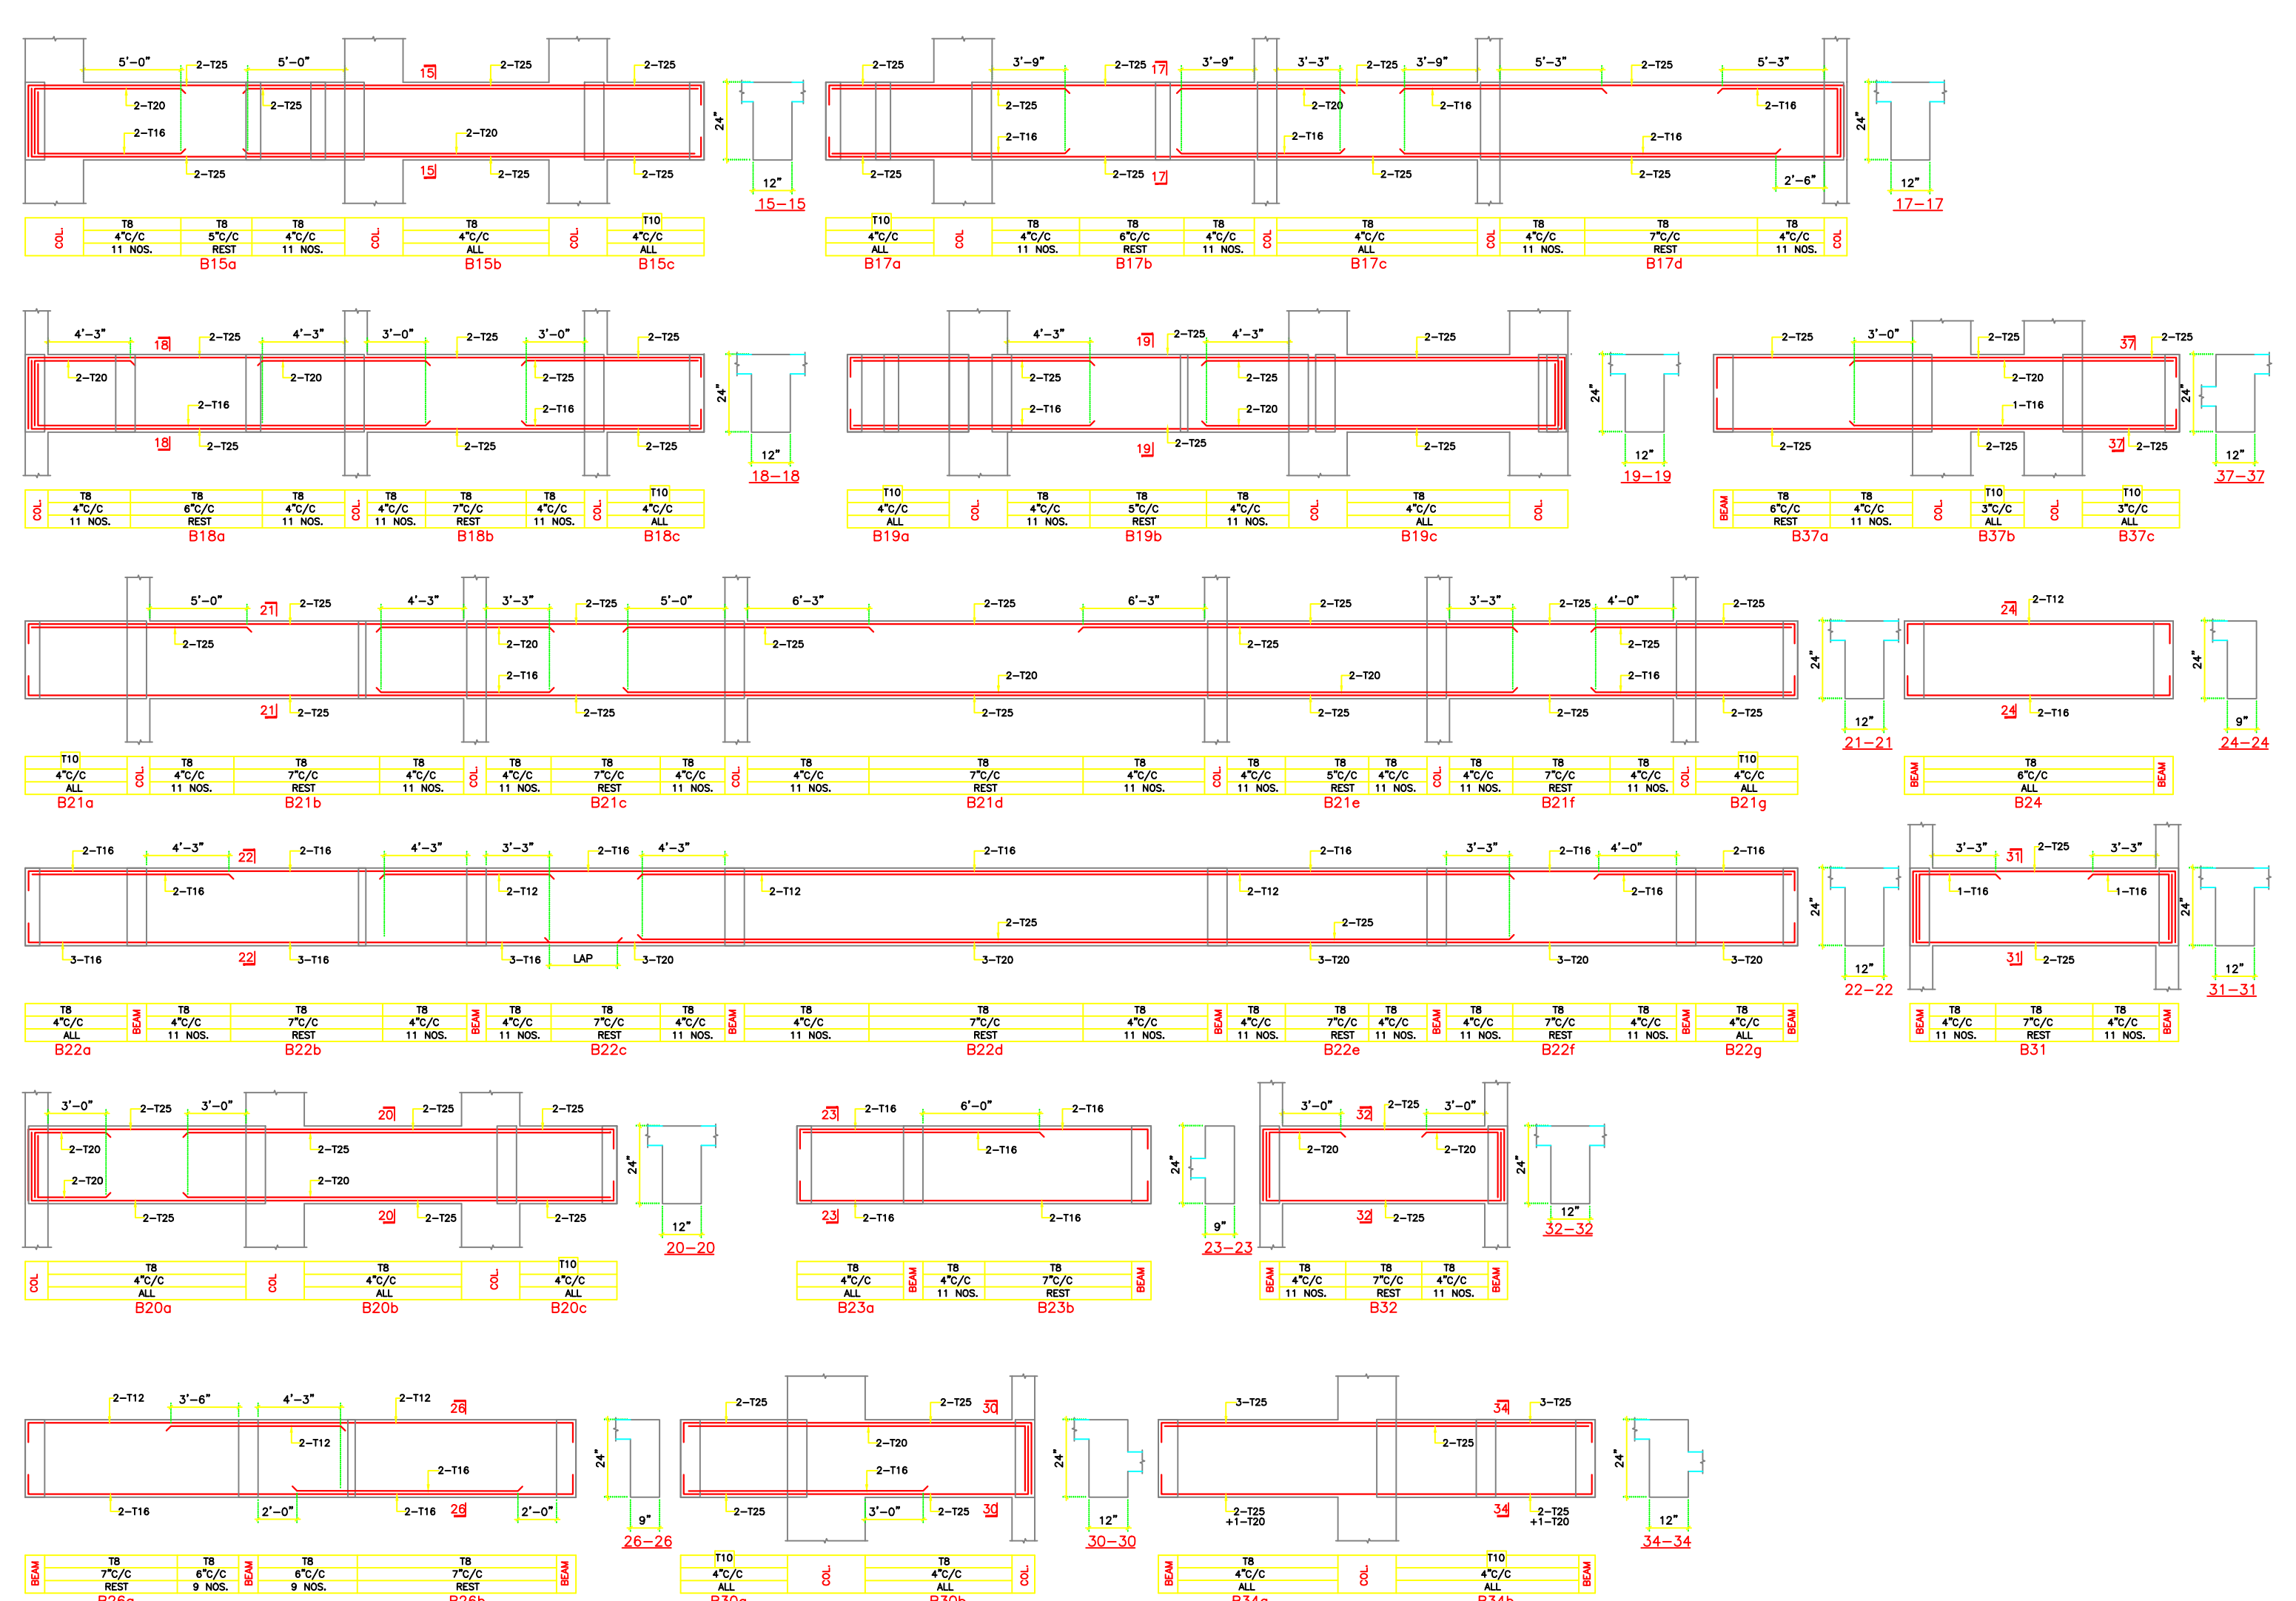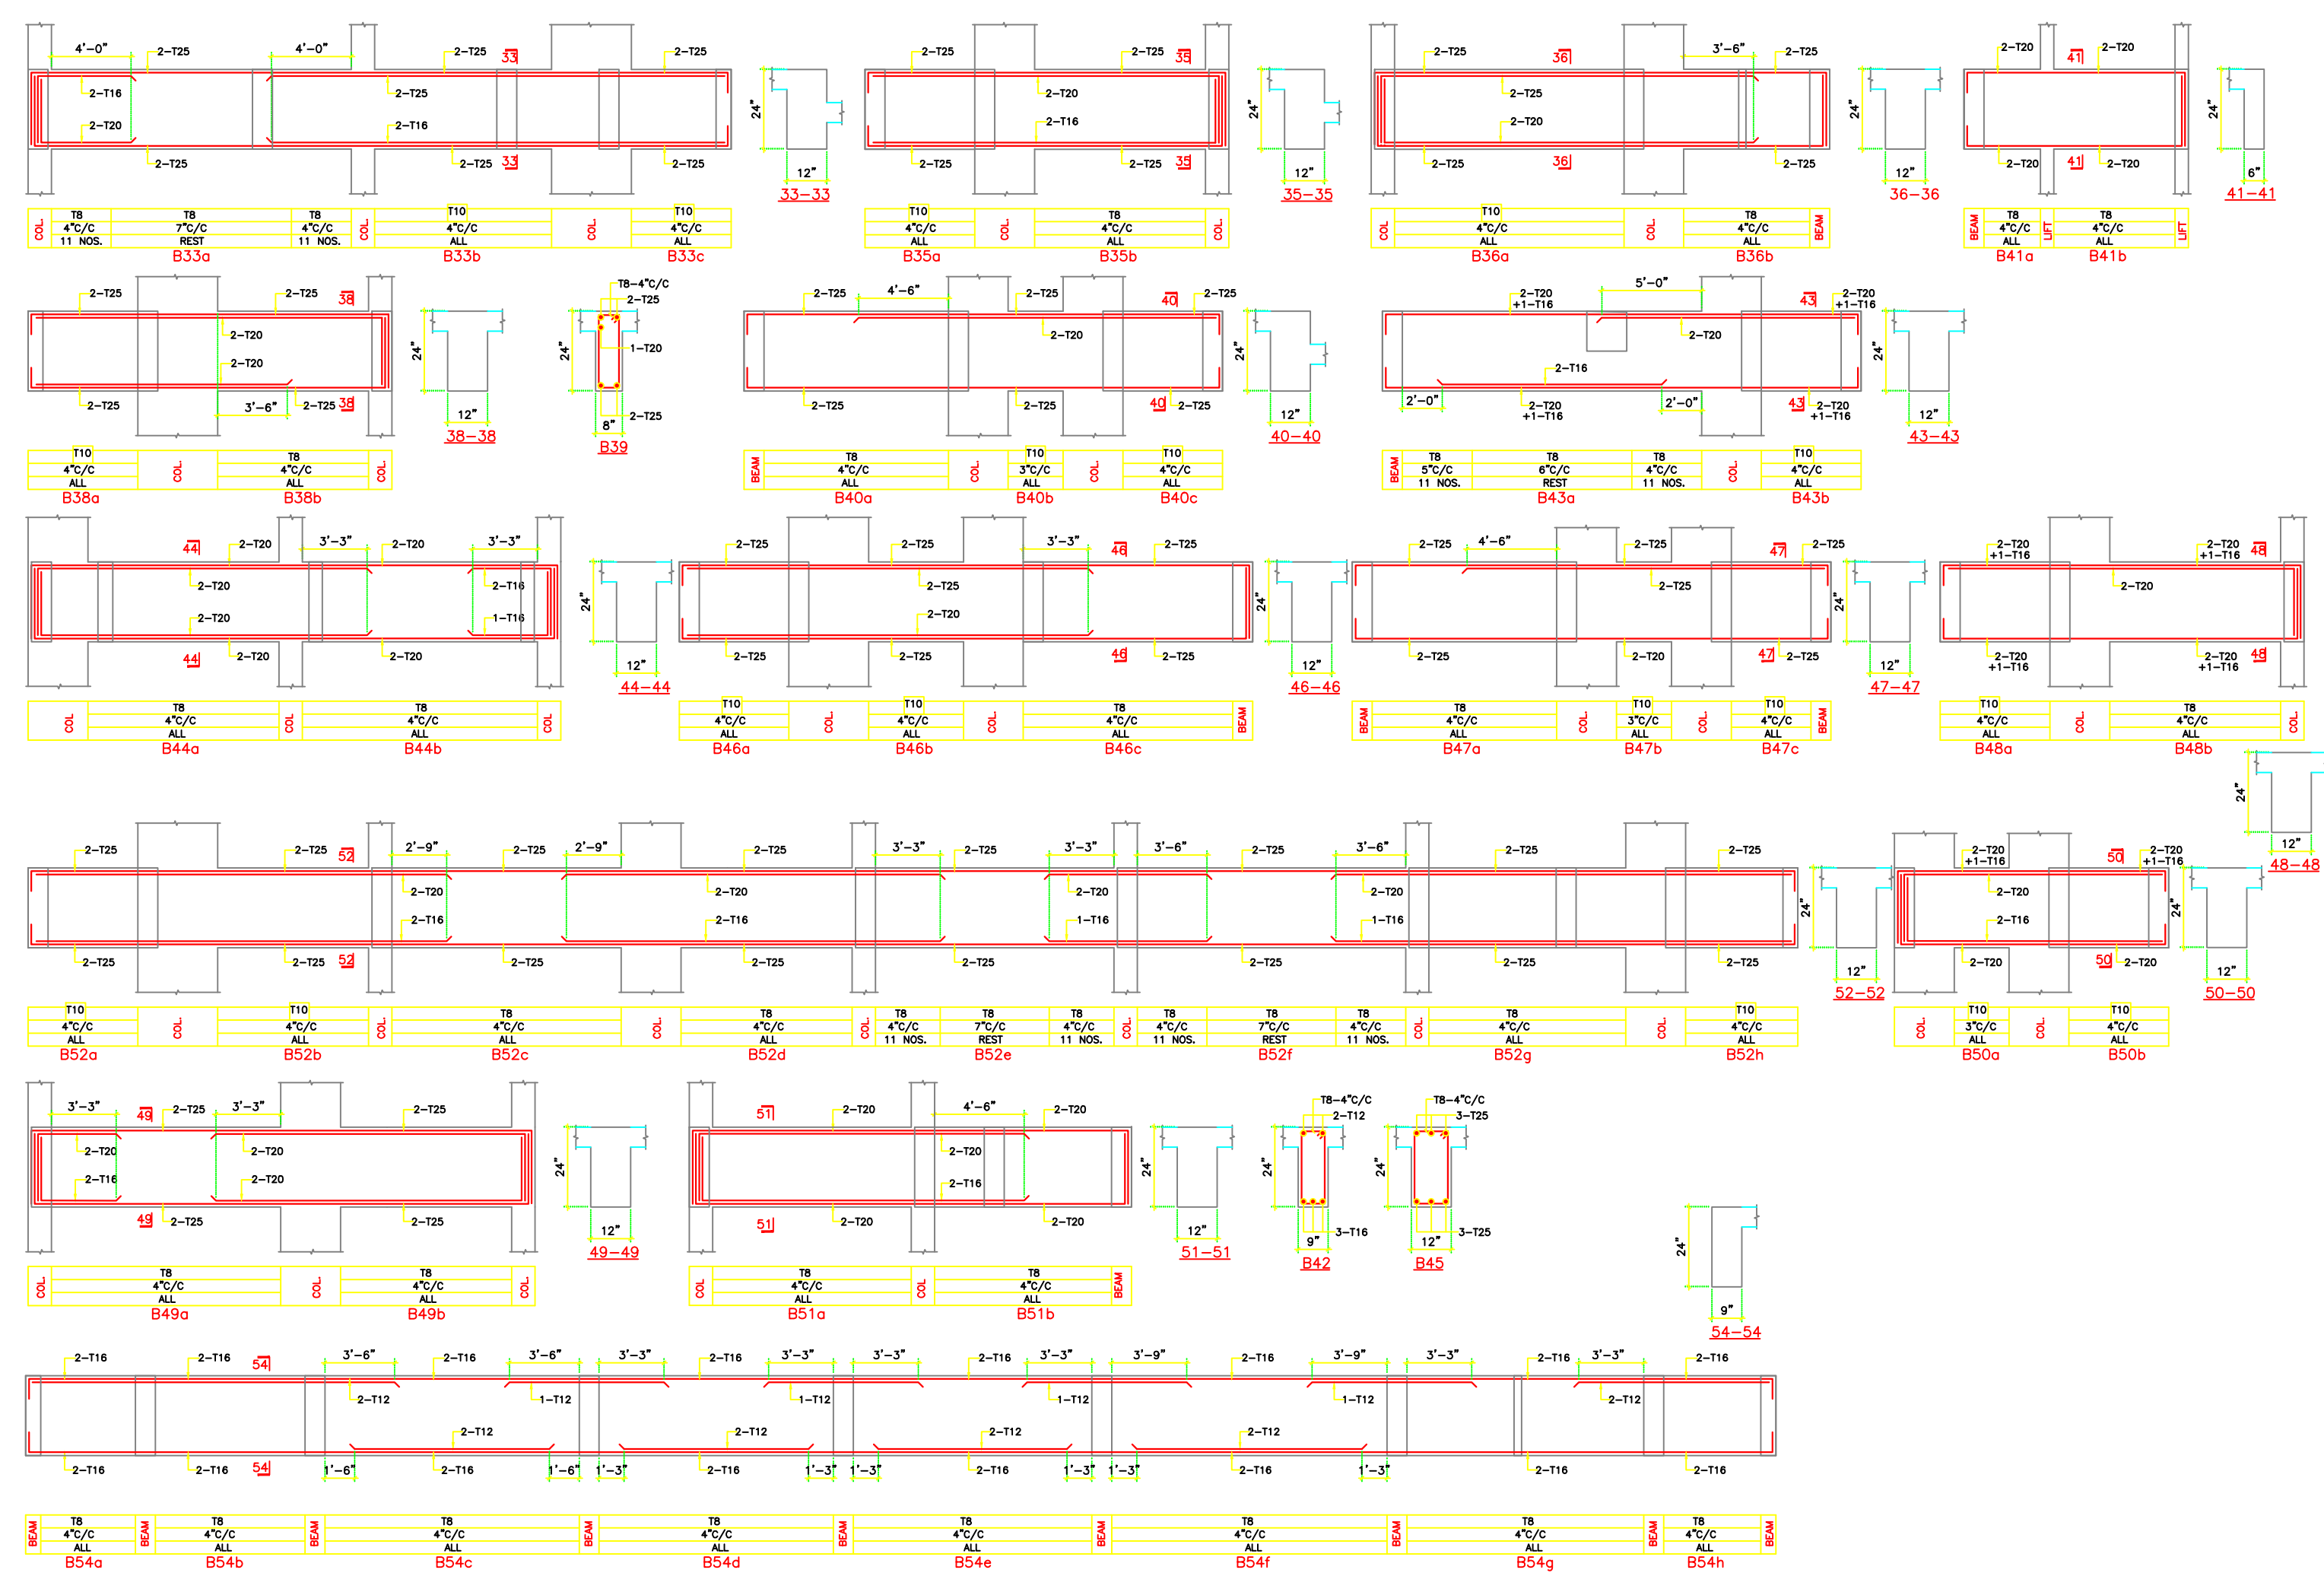





SCHEDULE OF SLAB STEEL	
A	T8-8" C/C DISTRIBUTION STEEL
B	T10-6" C/C ALT. BENT UP BARS
C	T10-7" C/C ALT. BENT UP BARS
D	T8-6" C/C ALT. BENT UP BARS
E	T8-6" C/C STRAIGHT BARS AT BOTTOM
F	T10-4" C/C ALT. BENT UP BARS
G	T12-4" C/C ALT. BENT UP BARS
H	T8-4" C/C CHIPIYA AT TOP
J	T10-12" C/C EXTRA AT TOP BARS

For BSR Enterprises
Prop. INNOVATIVE DESIGNS
Partner


RUTVIK DAVE
Prop. INNOVATIVE DESIGNS
GRADE-I STRUCTURE ENGINEER
REG No- SD044819119

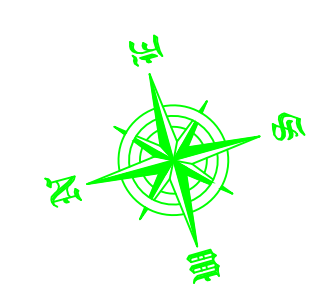

ARCHITECTS :-	INNOVATIVEDESIGNS CONTACT: 9 7 2 7 1 2 3 0 9 EMAIL: idstructuralconsultants@gmail.com
DRAWING TITLE :-	STILT FLOOR SLAB DETAIL
PROJECT	ANUKAMPA SKYDECK TOWER-C FOR M/S BSR ENTERPRISES, PLOT No -10,11,12,13,14,15,16/3948 NEAR DWARKA COLONY, BHILWARA

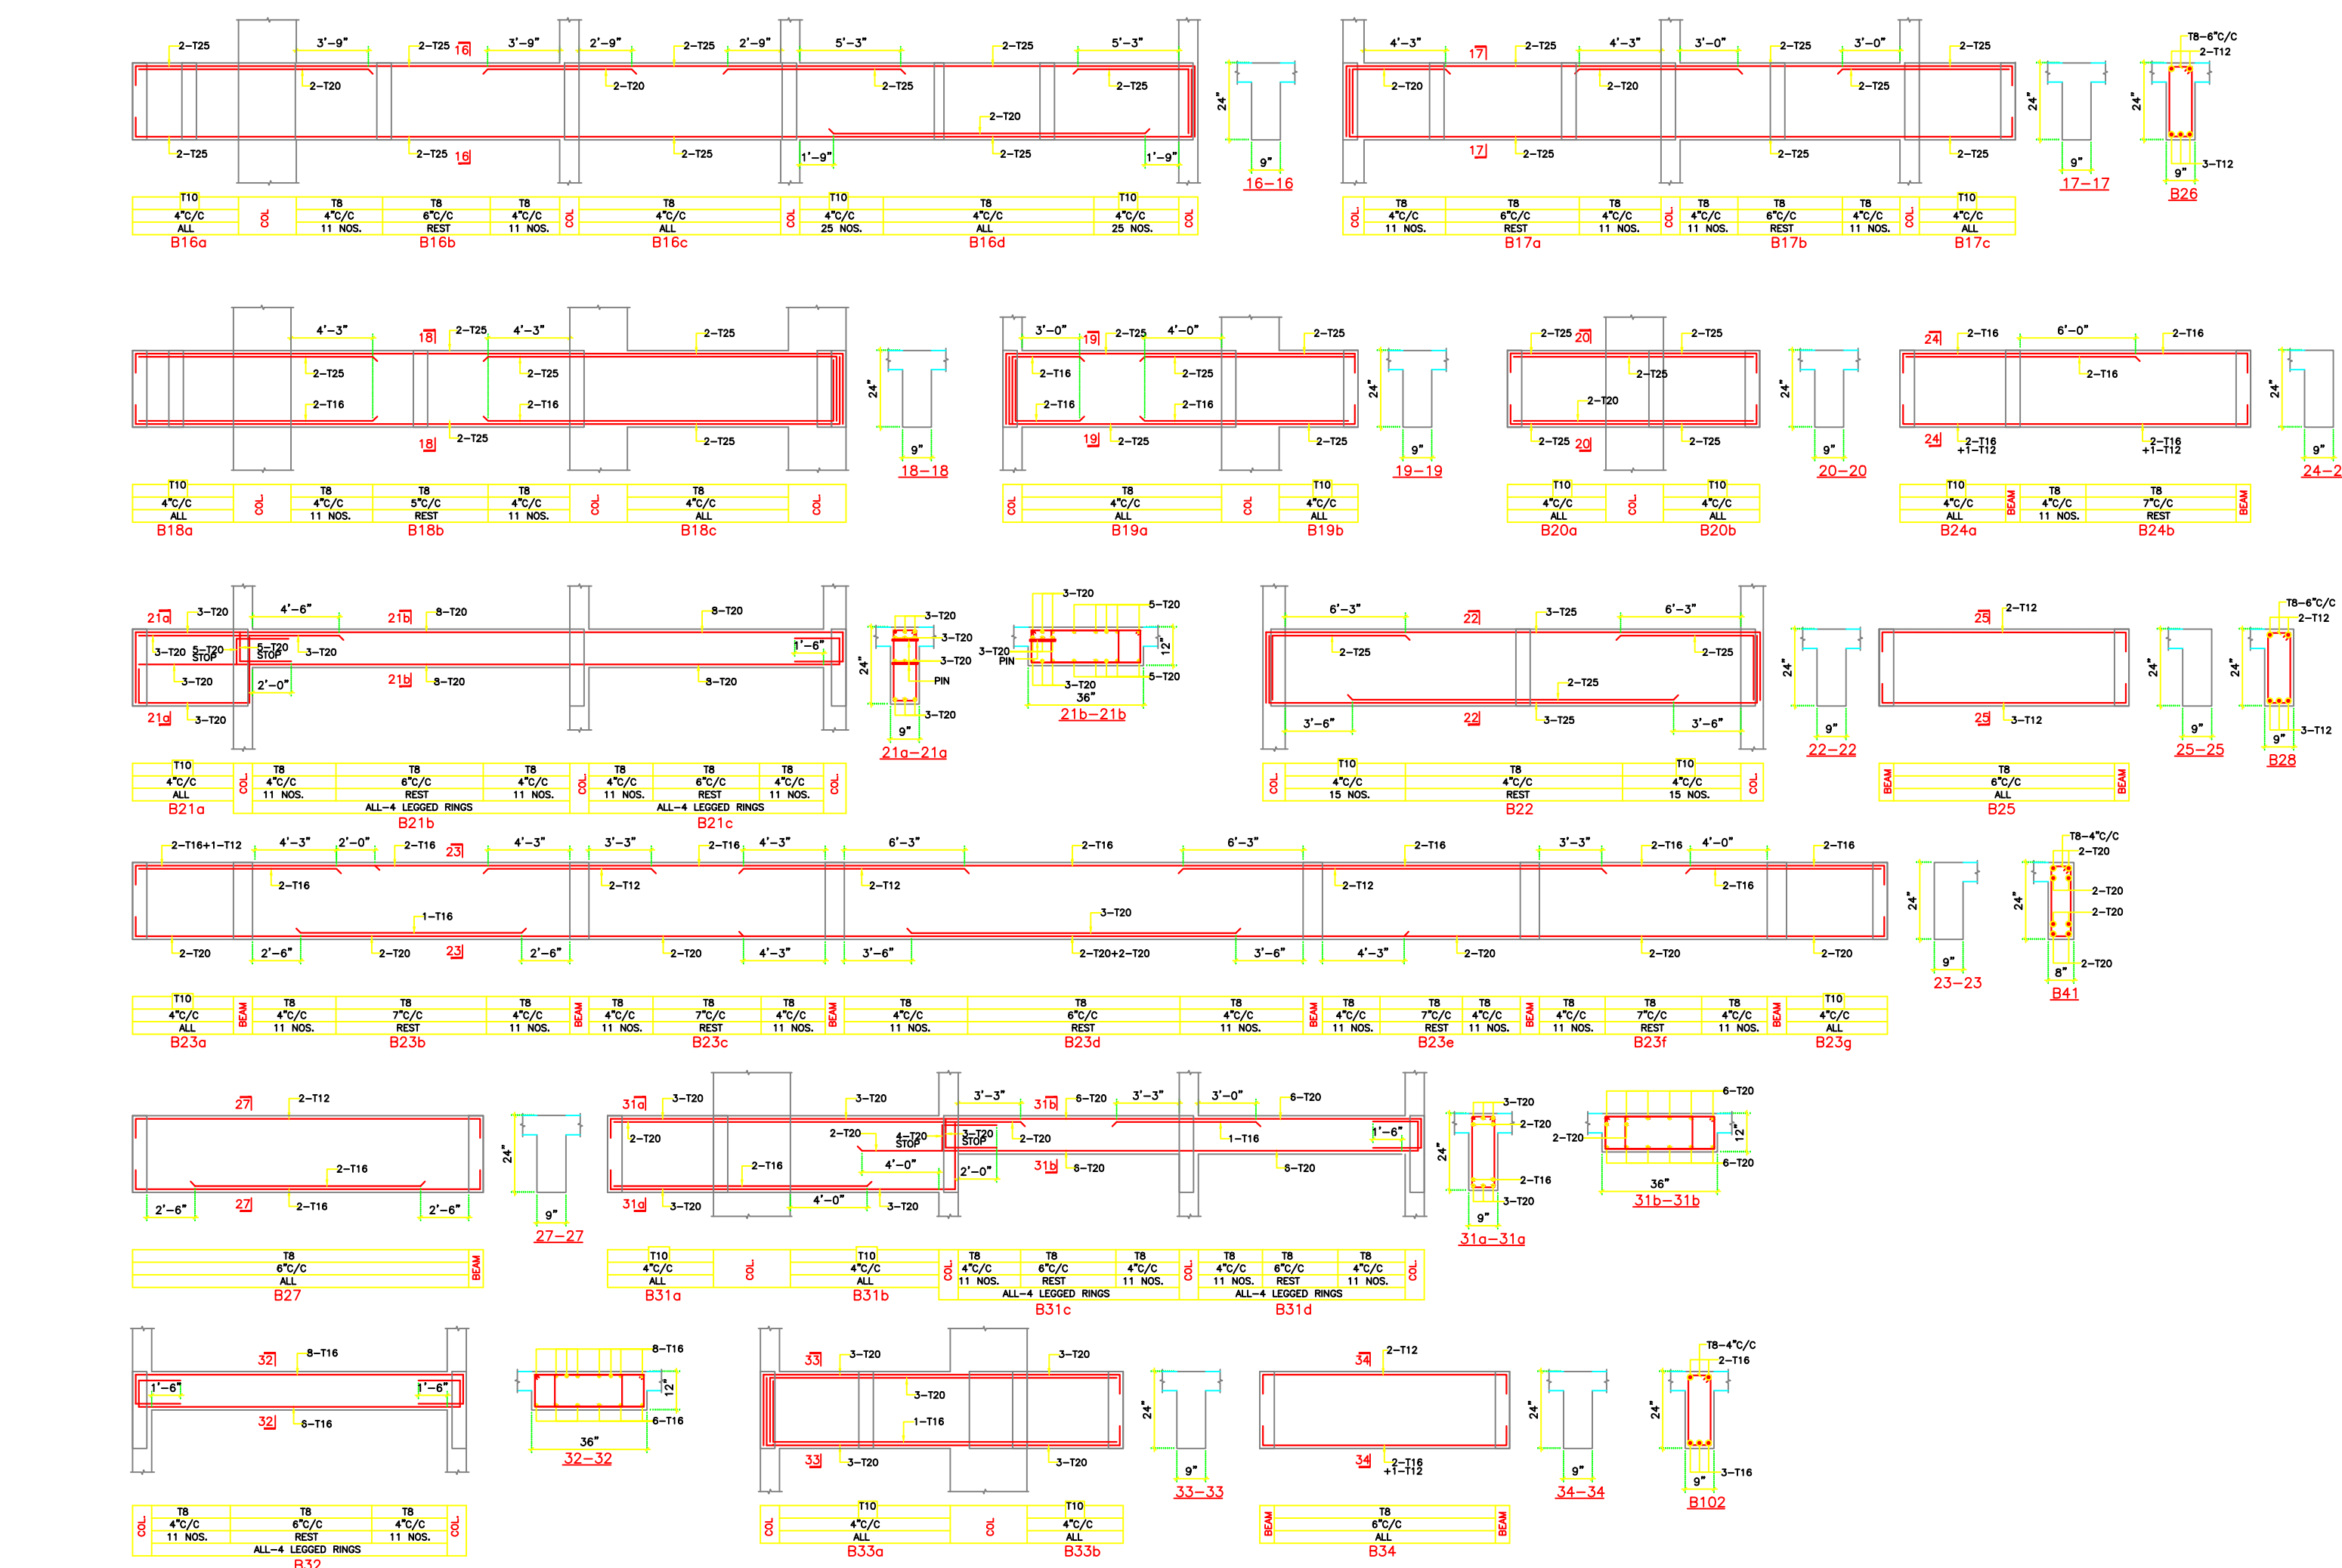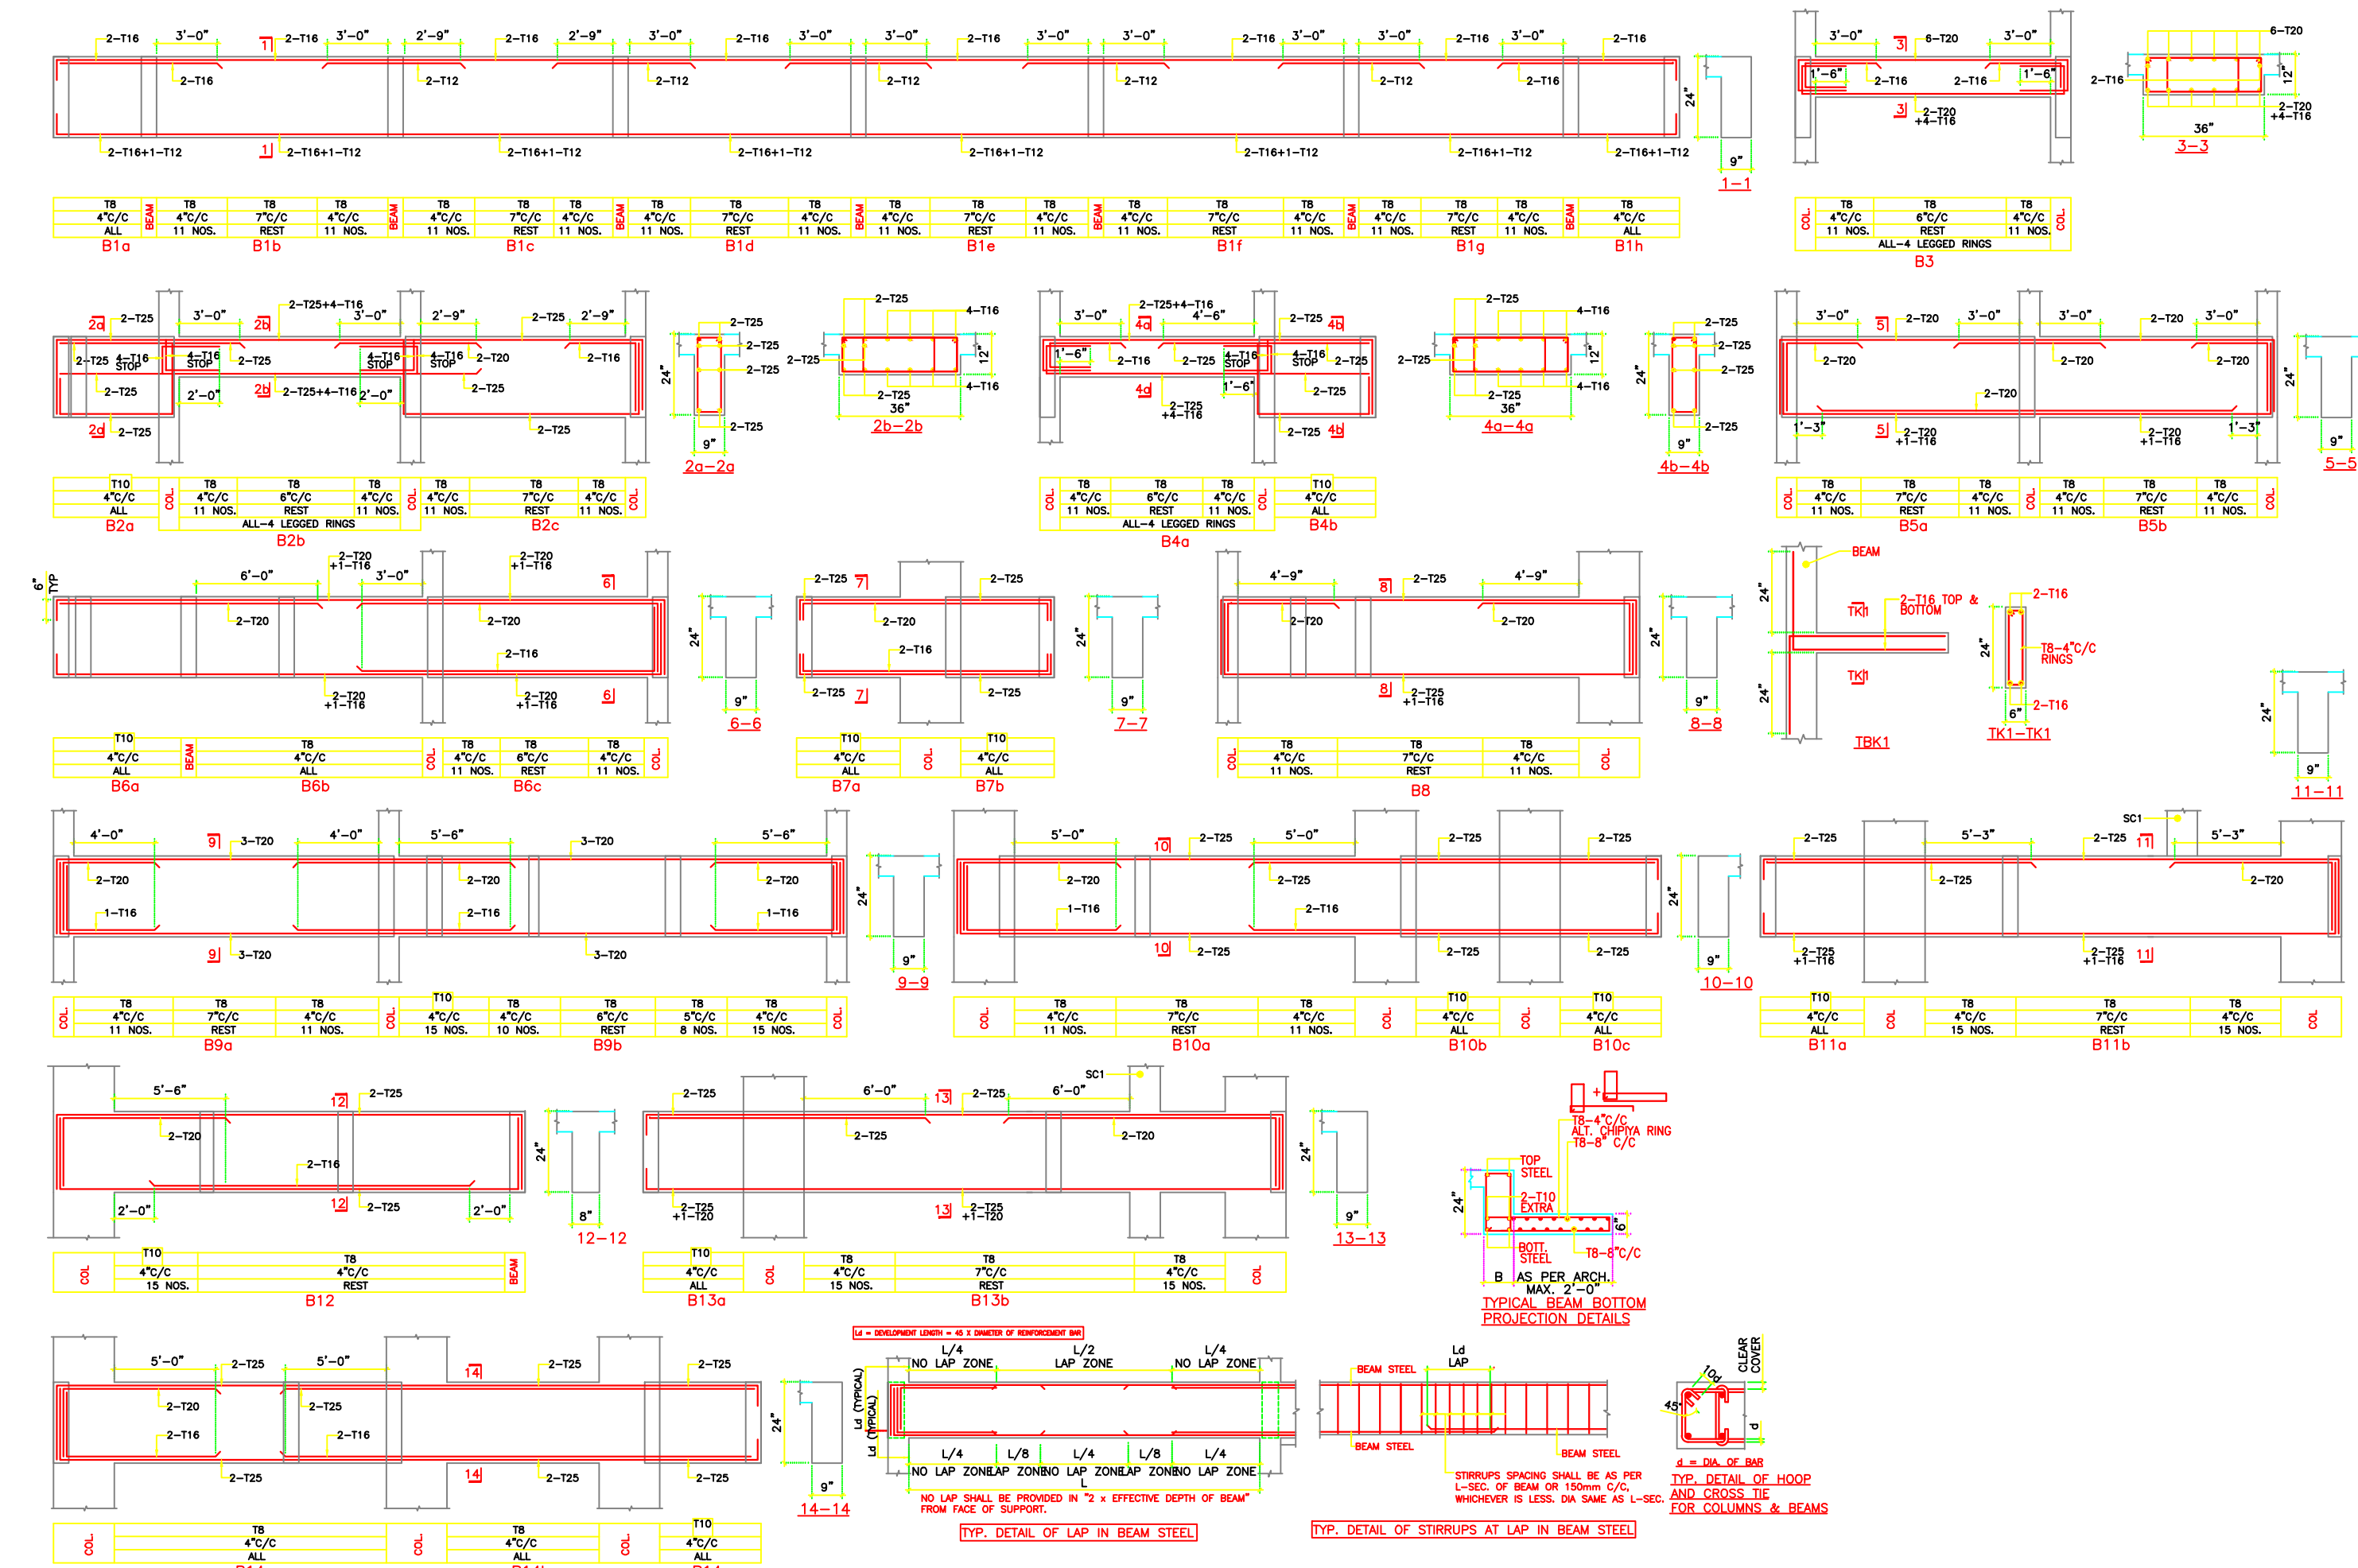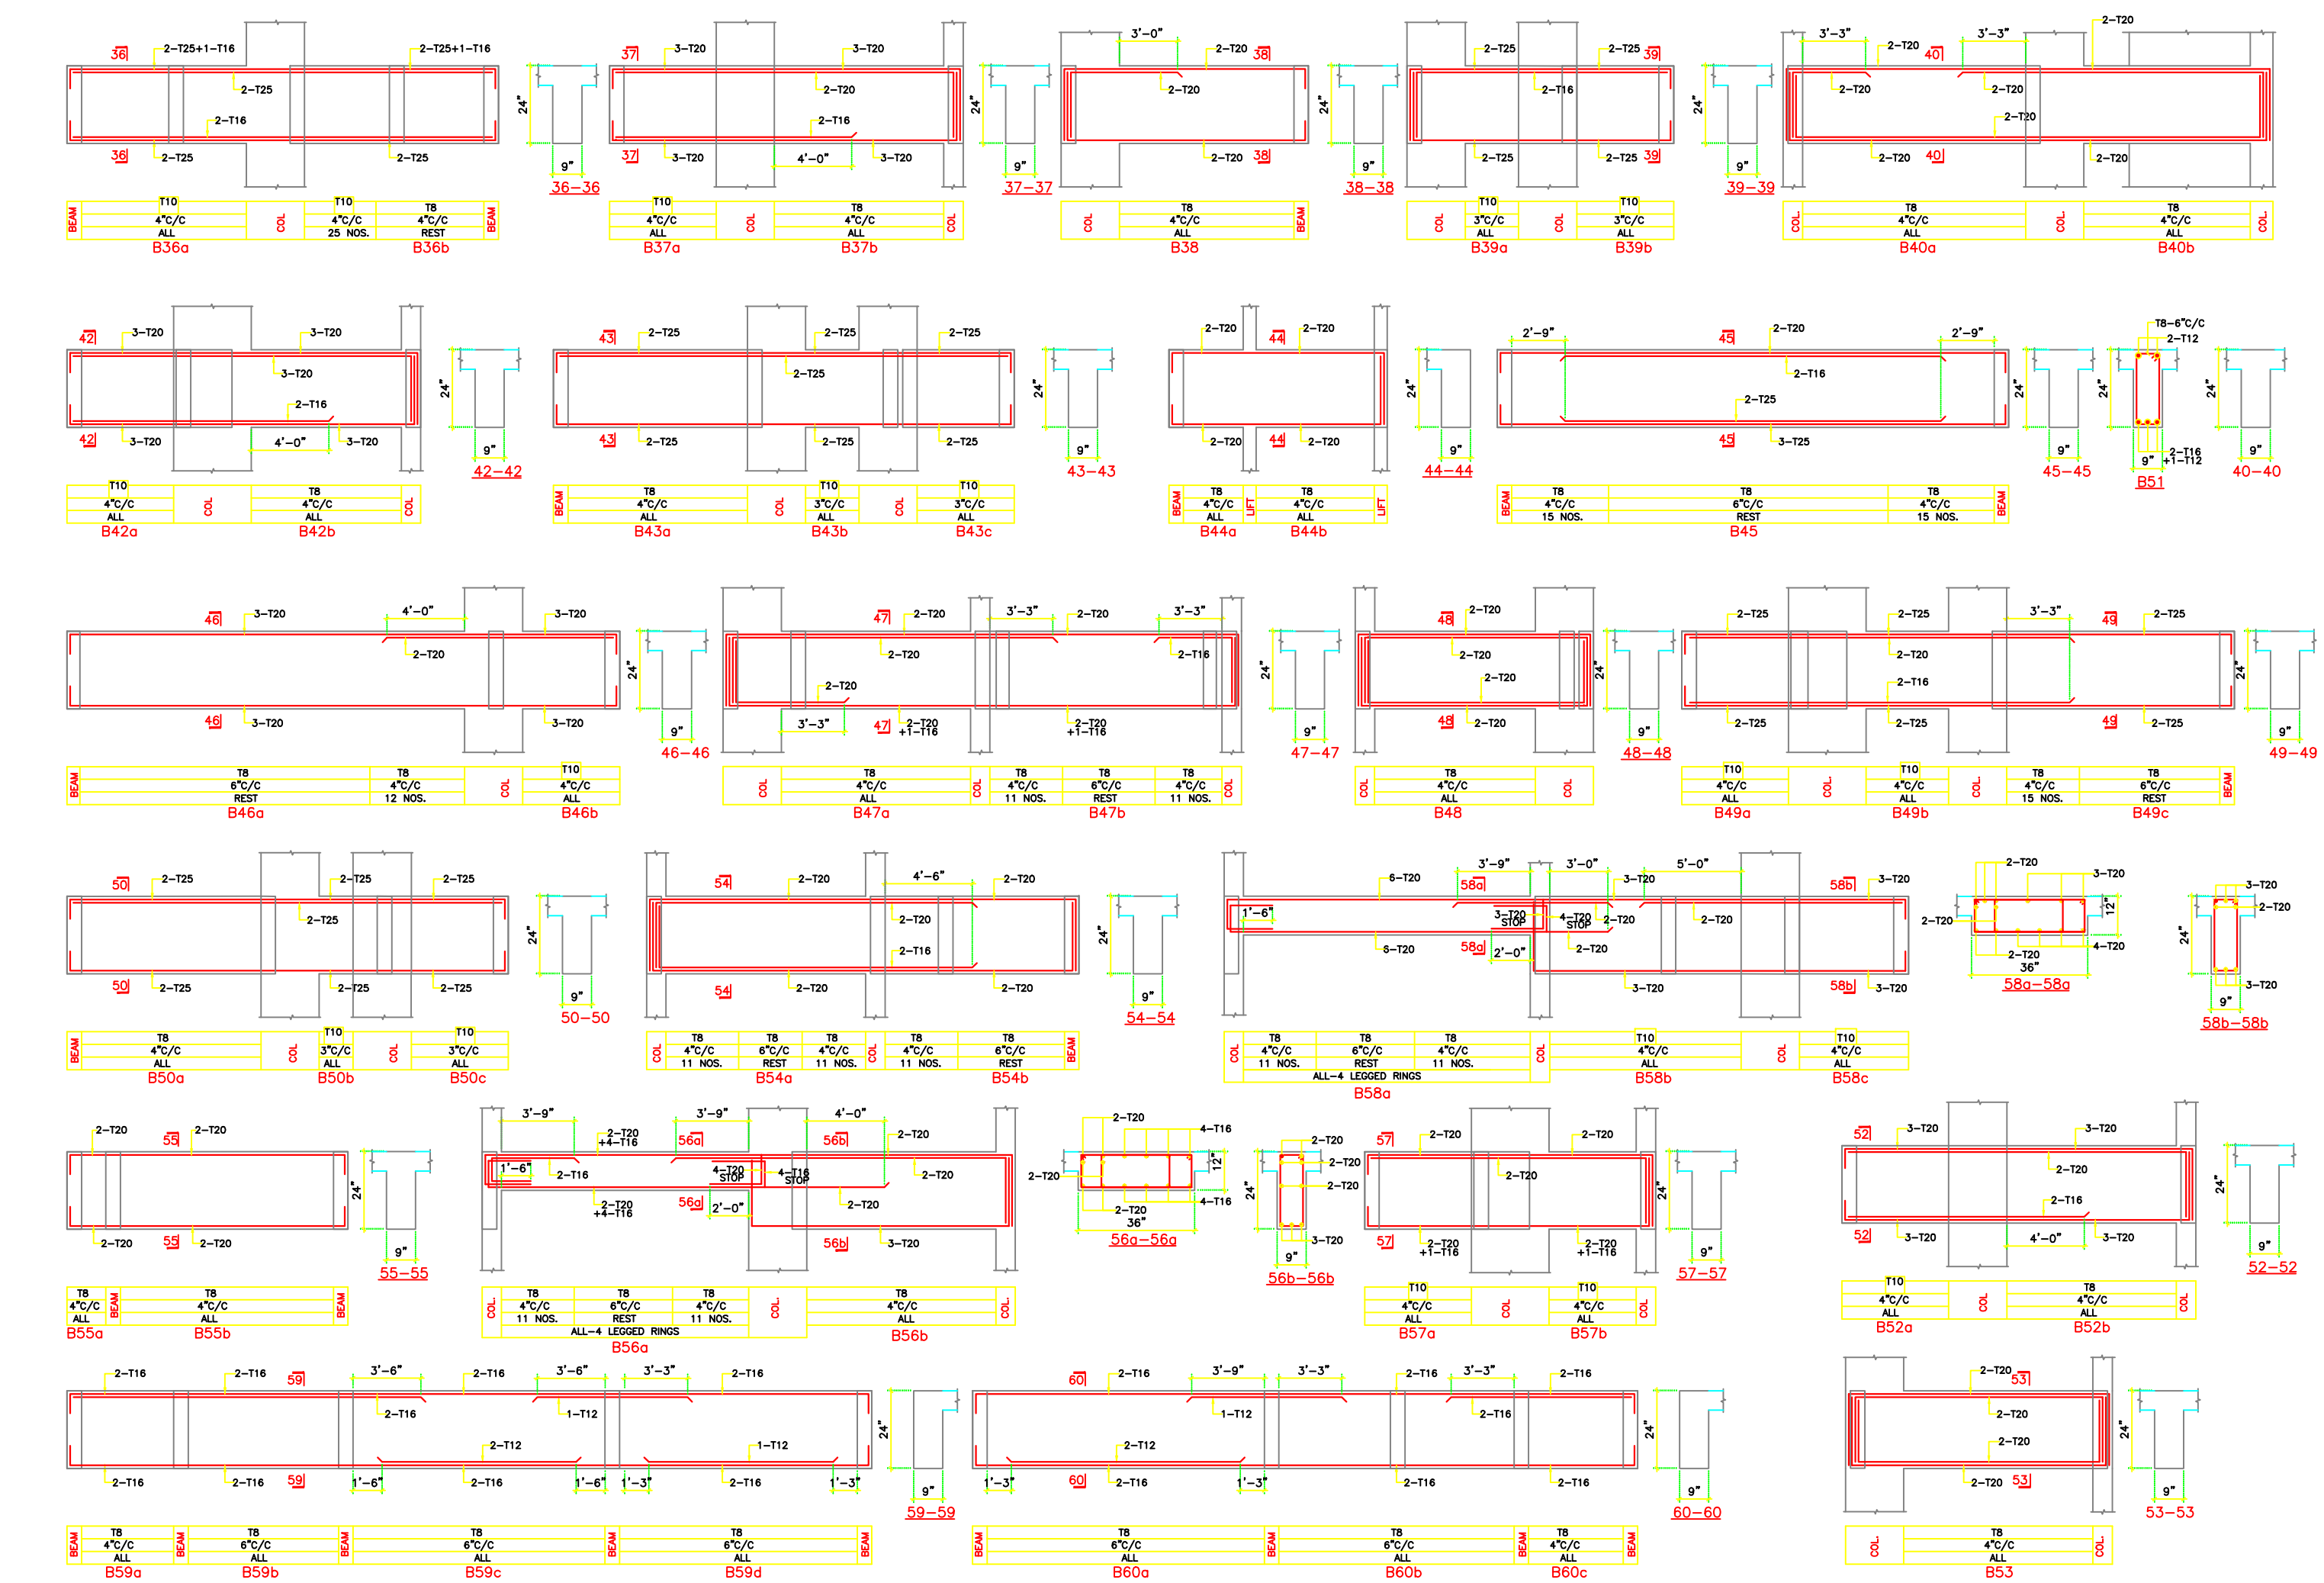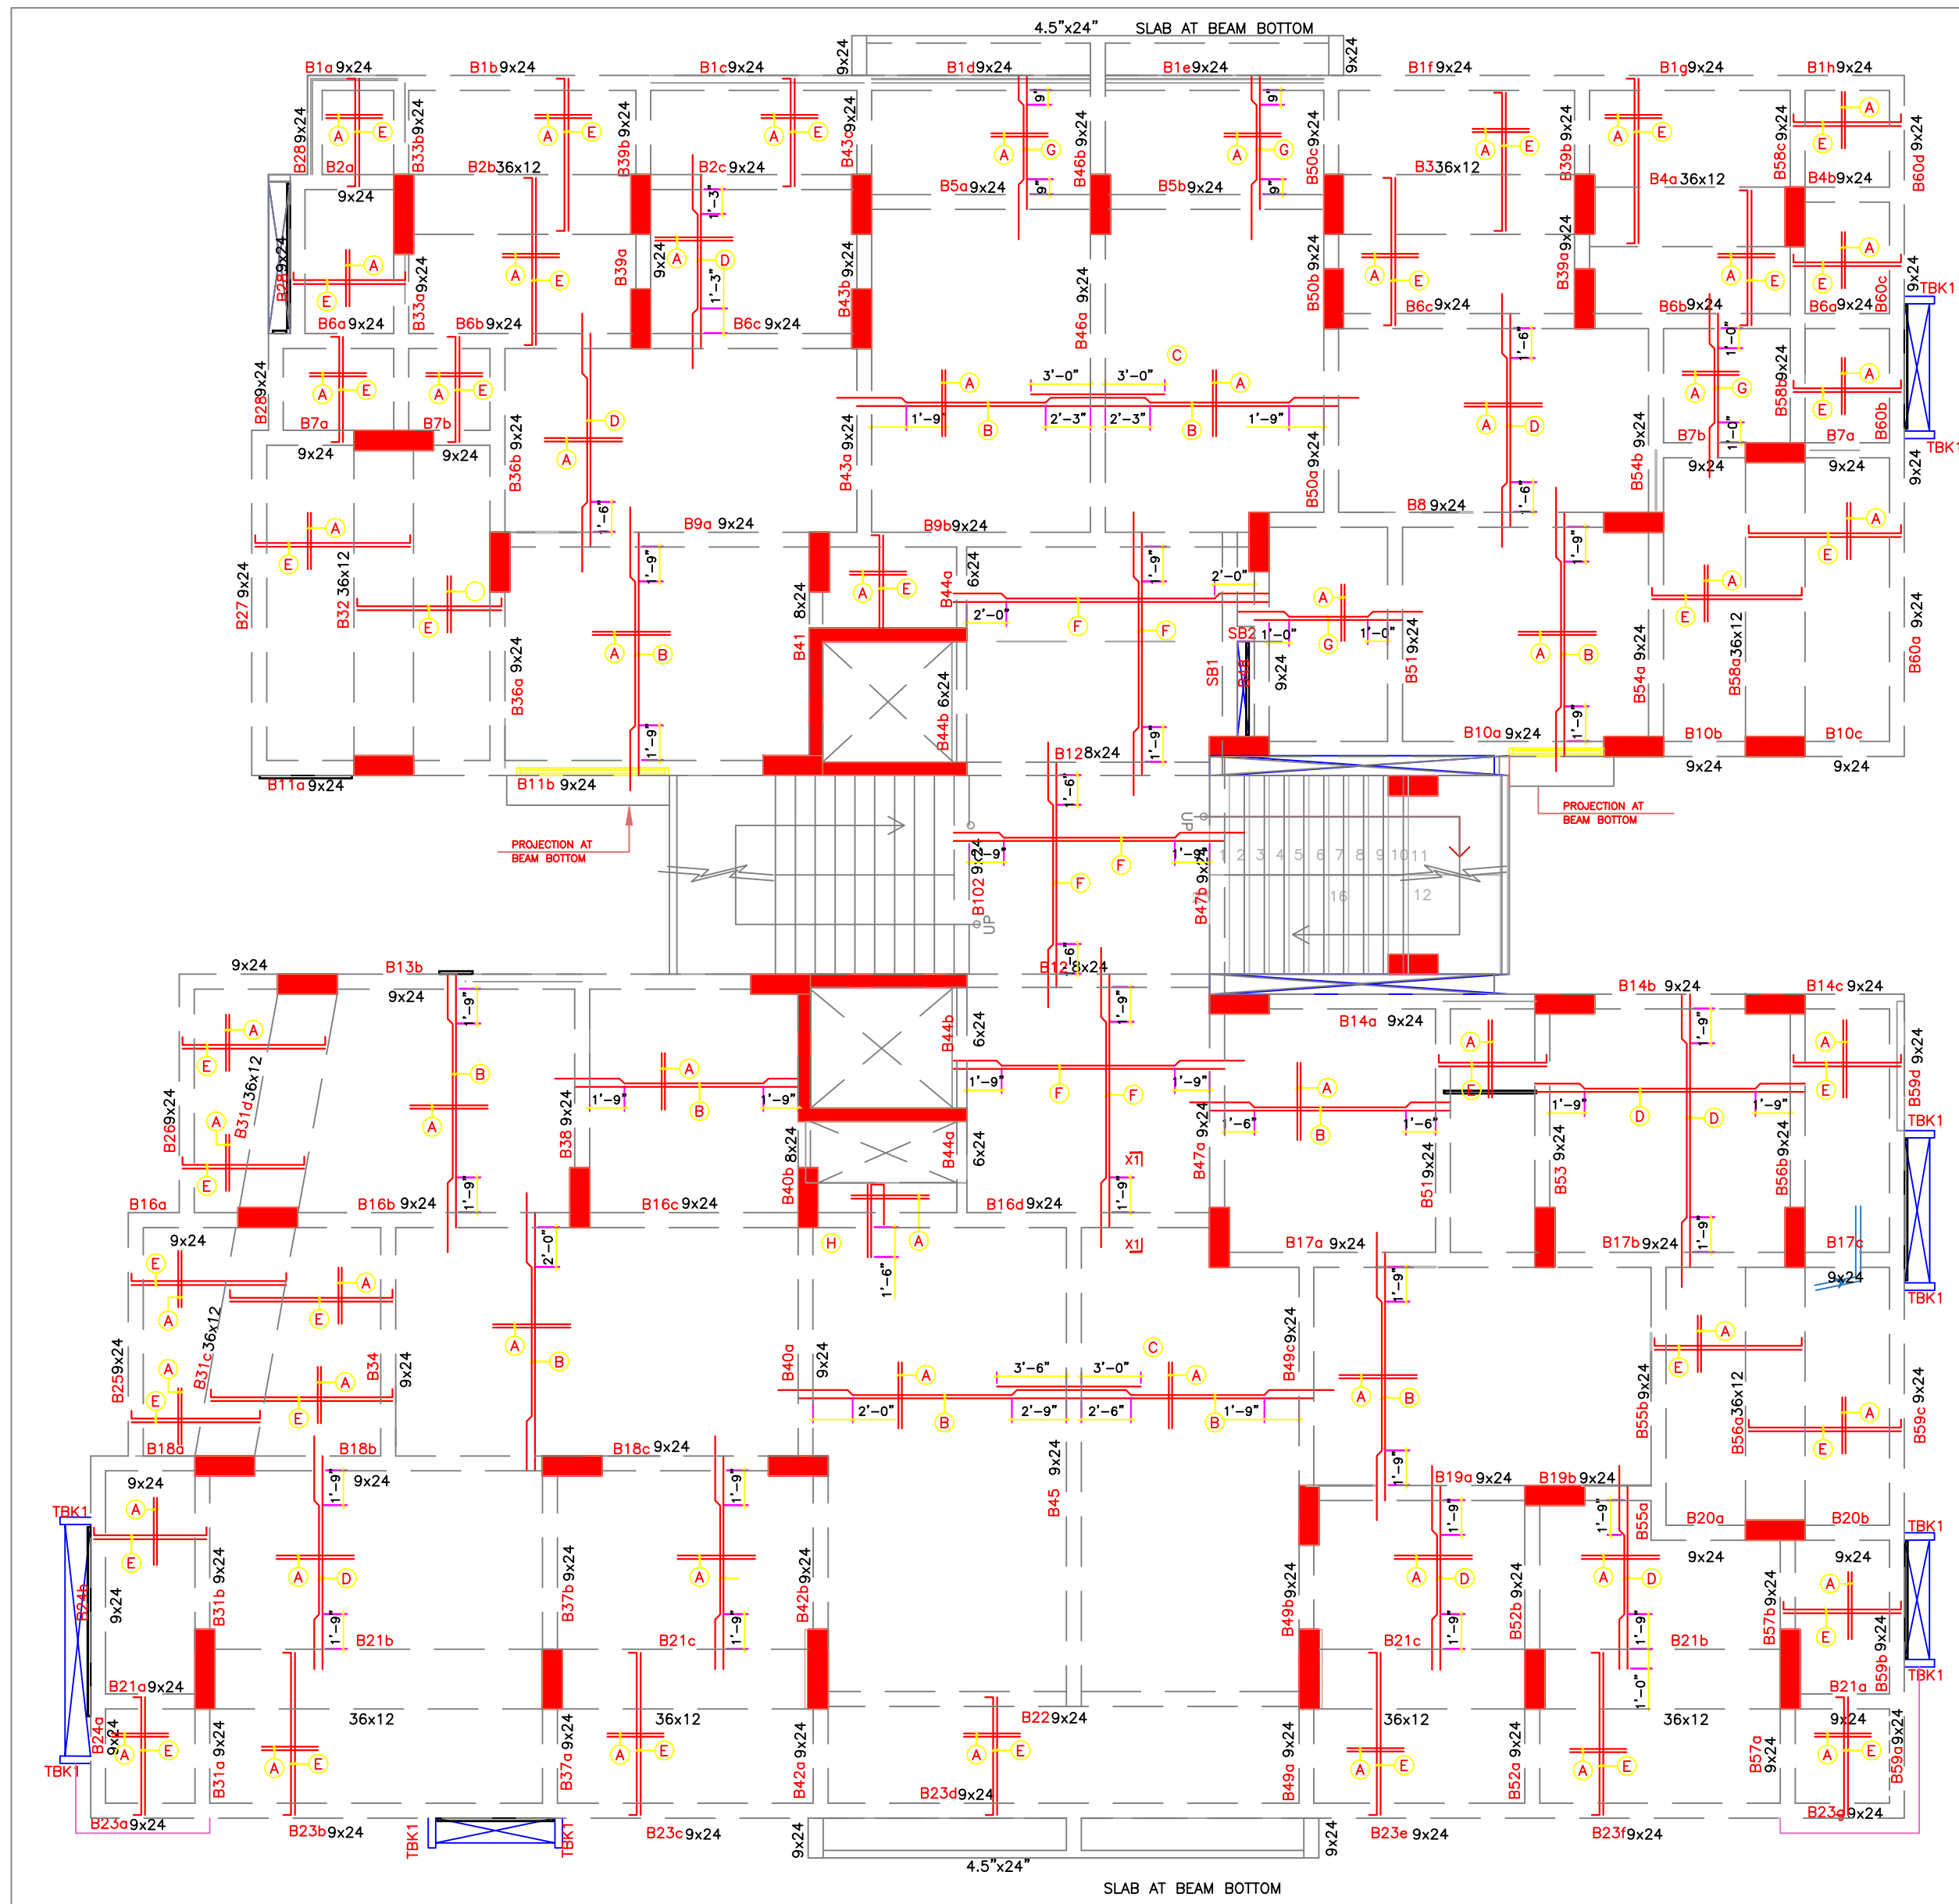

SCHEDULE OF SLAB STEEL	
A	T8-8" C/C DISTRIBUTION STEEL
B	T10-6" C/C ALT. BENT UP BARS
C	T10-12" C/C EXTRA AT TOP BARS
D	T8-5" C/C ALT. BENT UP BARS
E	T8-6" C/C STRAIGHT BARS AT BOTTOM
F	T10-7" C/C ALT. BENT UP BARS
G	T8-5" C/C ALT. BENT UP BARS
H	T8-4" C/C CHIPIYA AT TOP

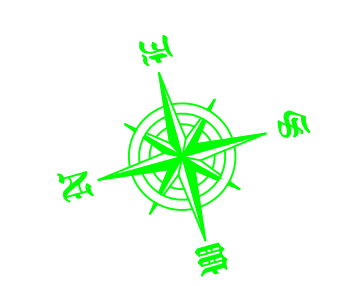

For BSR Enterprises
Associate Partner

RUTVIK DAVE
Prop INNOVATIVE DESIGNS
GRADE-I STRUCTURE ENGINEER
REG No- SD048191119

ARCHITECTS :-	INNOVATIVEDESIGNS CONTACT: 9 7 2 7 7 1 2 3 0 9 EMAIL: idstructuralconsultants@gmail.com
DRAWING TITLE :-	TYPICAL FLOOR SLAB DETAIL
PROJECT	ANUKAMPA SKYDECK TOWER-C FOR M/S BSR ENTERPRISES, PLOT No-10,11,12,13,14,15,16/3948 NEAR DWARKA COLONY, BHILWARA