PROPOSED LAY OUT PLAN OF "WATER SUPPLY"

PROPOSED LAY OUT PLAN OF
"BHUMIJA GREEN"
IN KHASRA NO.- 3761/283, 3759/283, 3769/338, 3756/340, 3765/282, 3772/341.
AT VILLAGE :- NINDAR, TEH.:- AMER, JAIPUR.

N W E S

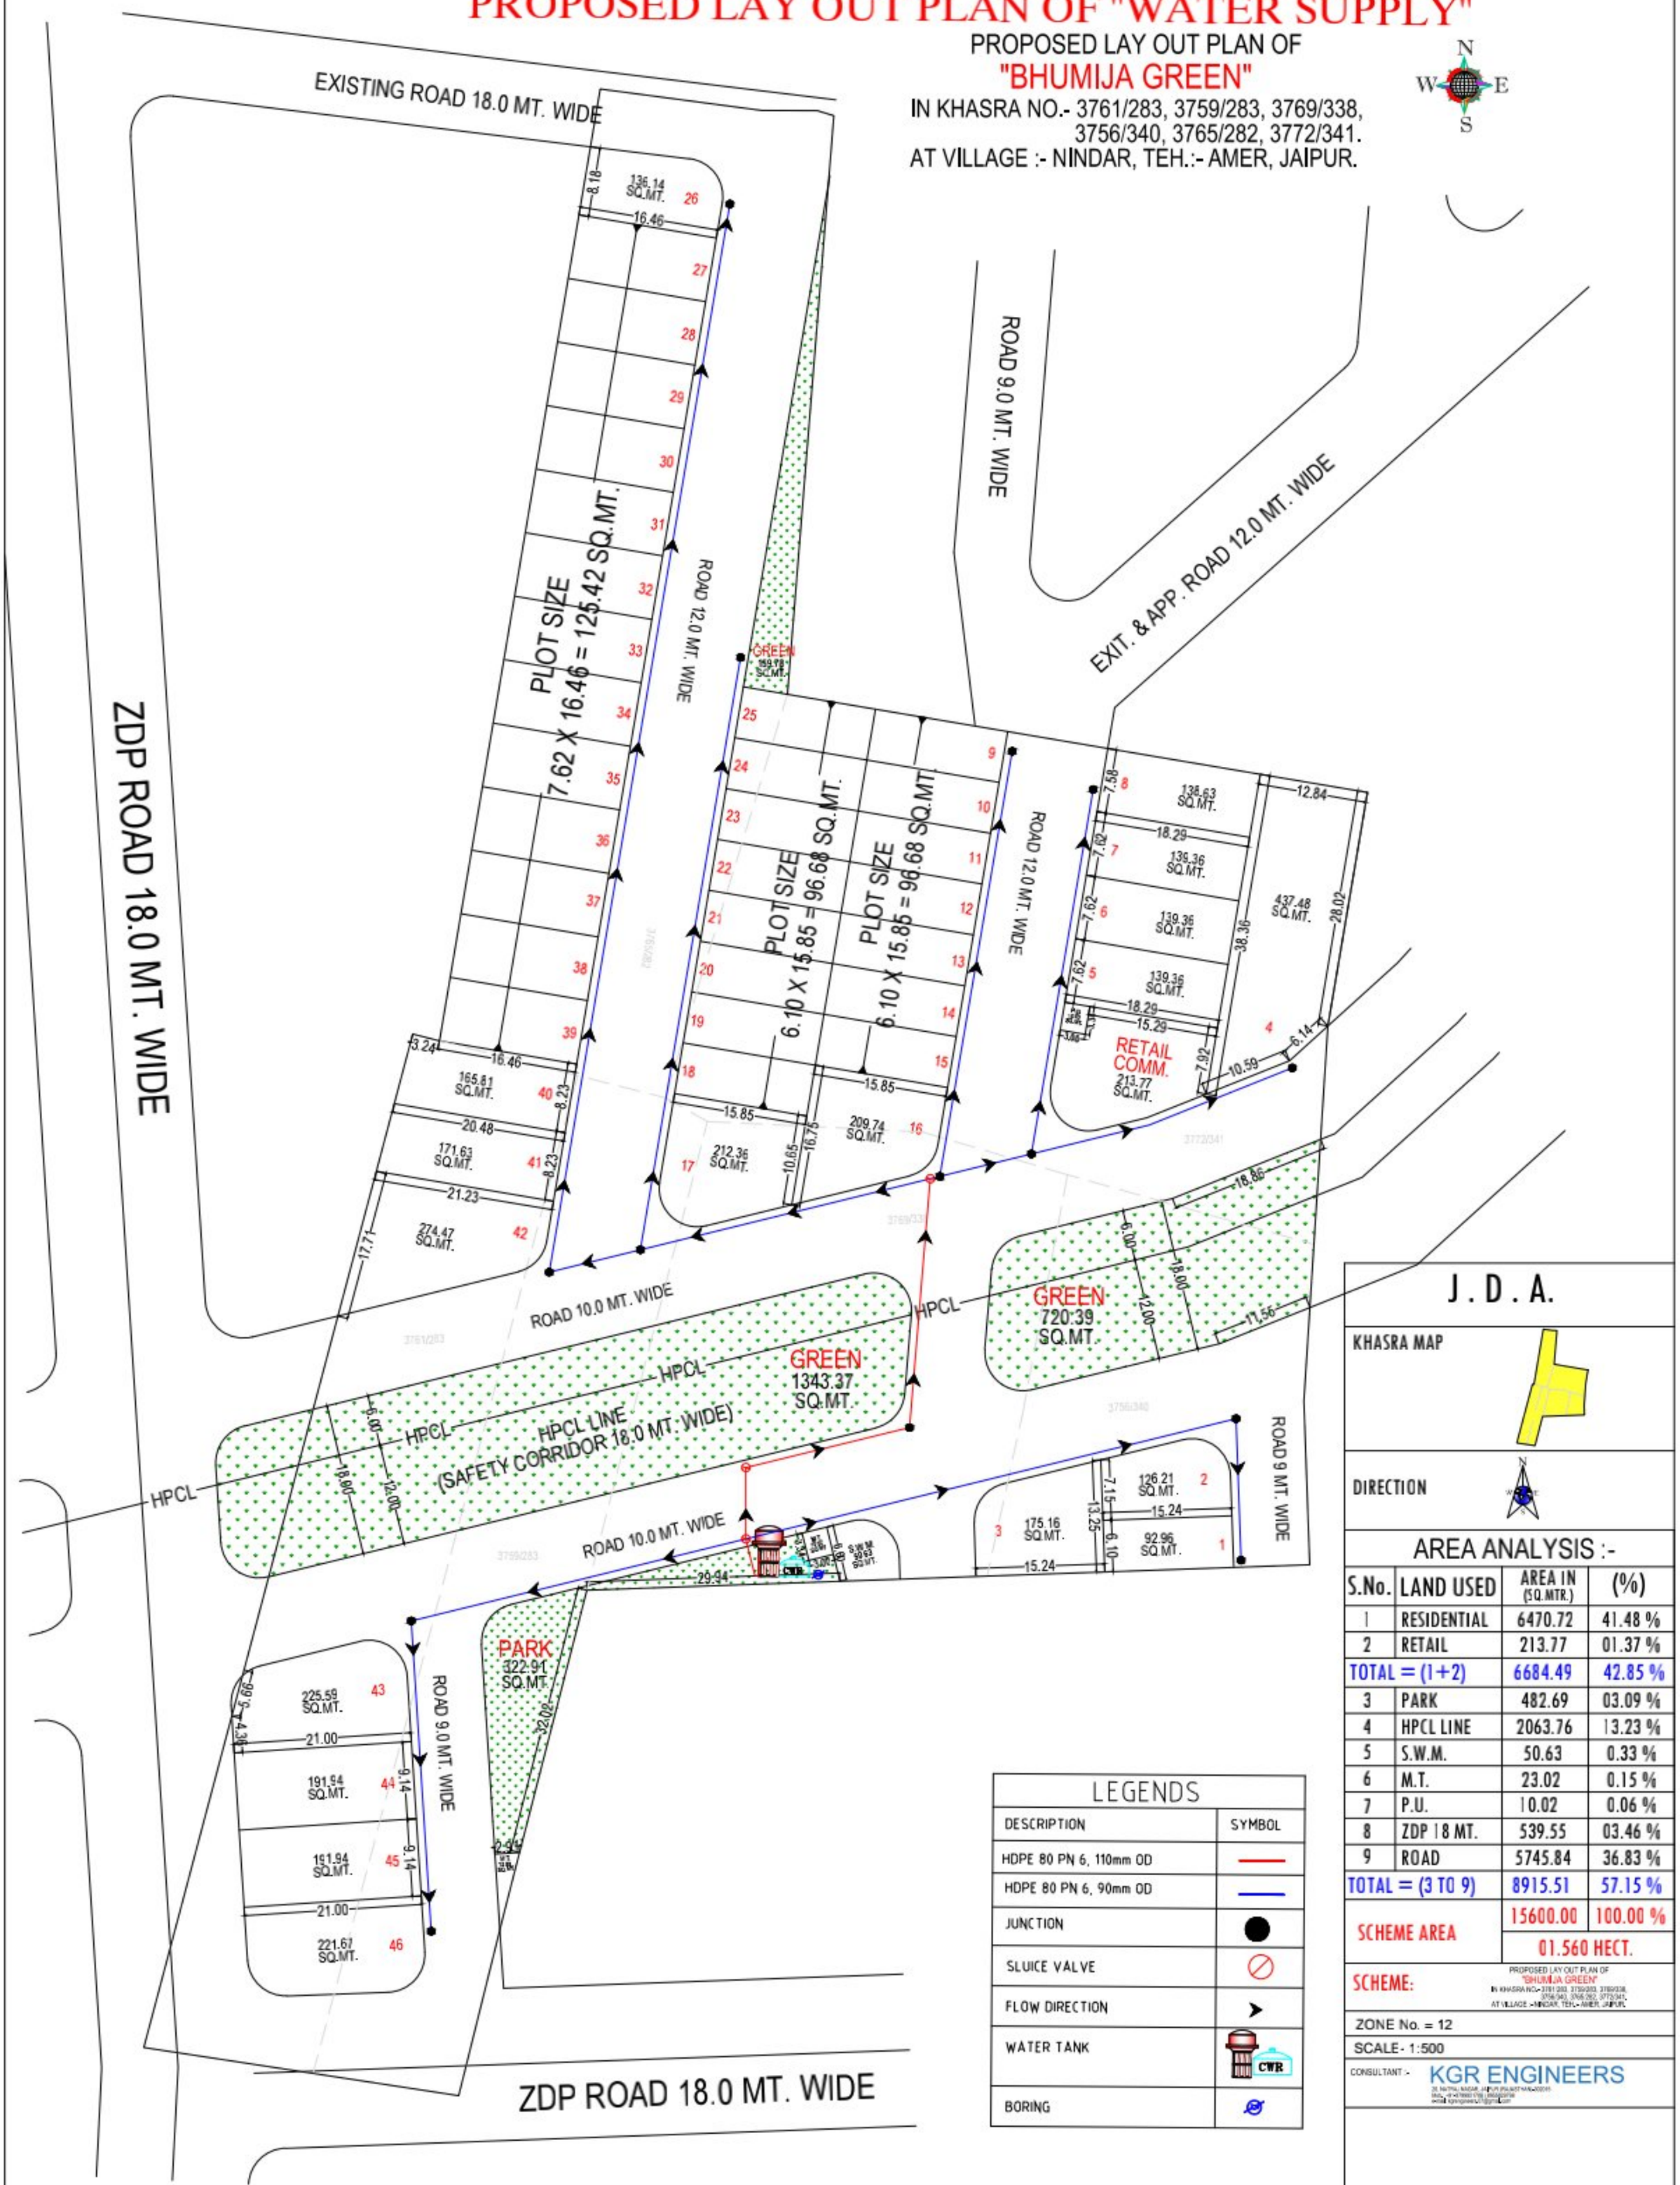

J . D . A.

KHASRA MAP

DIRECTION

AREA ANALYSIS :-

S.No.	LAND USED	AREA IN (SQ.MTR.)	(%)
1	RESIDENTIAL	6470.72	41.48 %
2	RETAIL	213.77	01.37 %
TOTAL = (1+2)		6684.49	42.85 %
3	PARK	482.69	03.09 %
4	HPCL LINE	2063.76	13.23 %
5	S.W.M.	50.63	0.33 %
6	M.T.	23.02	0.15 %
7	P.U.	10.02	0.06 %
8	ZDP 18 MT.	539.55	03.46 %
9	ROAD	5745.84	36.83 %
TOTAL = (3 TO 9)		8915.51	57.15 %
SCHEME AREA		15600.00	100.00 %
		01.560 HECT.	

SCHEME: PROPOSED LAY OUT PLAN OF "BHUMIJA GREEN" IN KHASRA NO.- 3761/283, 3759/283, 3769/338, 3756/340, 3765/282, 3772/341, AT VILLAGE :- NINDAR, TEH.:- AMER, JAIPUR.

ZONE No. = 12

SCALE- 1:500

CONSULTANT :- KGR ENGINEERS
28, NATHU NAGAR, JAIPUR (RAJASTHAN)-302015
Mob. +91-8769021701, 9950209706
e-mail: kgrengineers1@gmail.com

LEGENDS

DESCRIPTION	SYMBOL
HDPE 80 PN 6, 110mm OD	
HDPE 80 PN 6, 90mm OD	
JUNCTION	
SLUICE VALVE	
FLOW DIRECTION	
WATER TANK	CWR
BORING	

ER. RAHUL KUMAR ★ Membership Number AM-3029436 ★ Chartered Engineer

KGR ENGINEERS AND APPRAISERS
PROP. ER. RAHUL KUMAR
CHARTERED ENGINEER

Scanned with OKEN Scanner