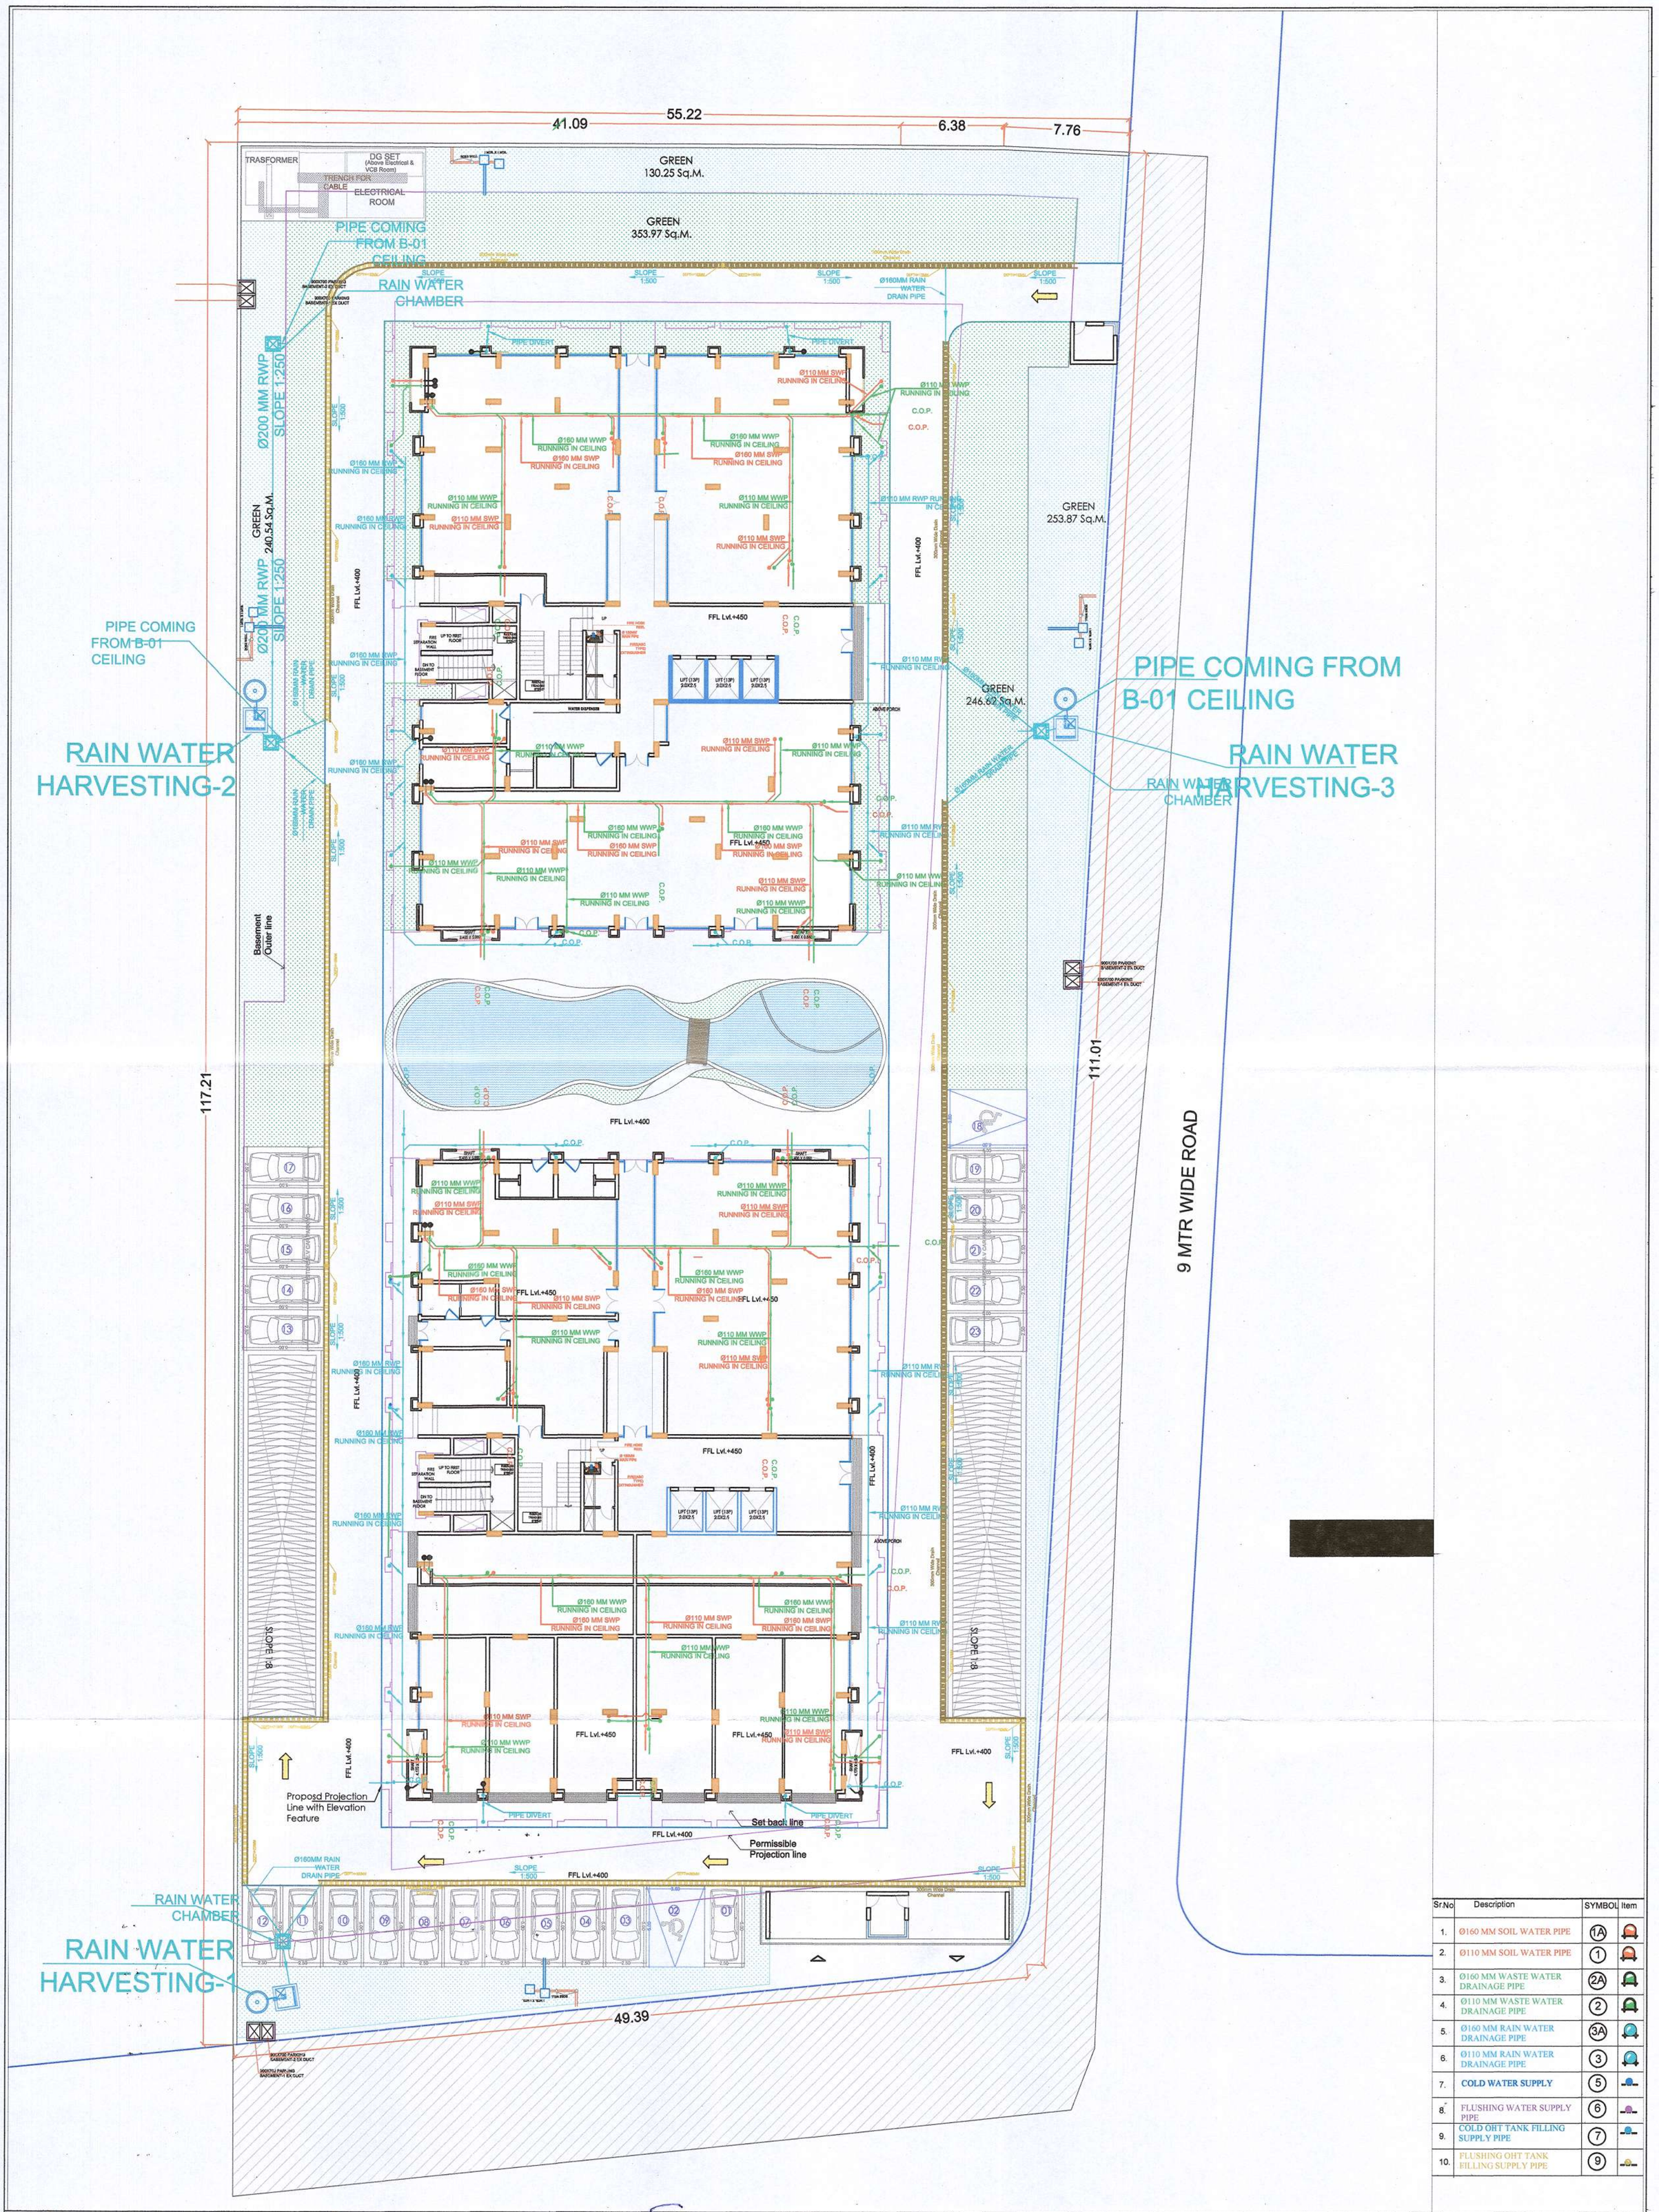

Sr.No	Description	SYMBOL	Item
1.	Ø160 MM SOIL WATER PIPE	1A	
2.	Ø110 MM SOIL WATER PIPE	1	
3.	Ø160 MM WASTE WATER DRAINAGE PIPE	2A	
4.	Ø110 MM WASTE WATER DRAINAGE PIPE	2	
5.	Ø160 MM RAIN WATER DRAINAGE PIPE	3A	
6.	Ø110 MM RAIN WATER DRAINAGE PIPE	3	
7.	COLD WATER SUPPLY	5	
8.	FLUSHING WATER SUPPLY PIPE	6	
9.	COLD OHT TANK FILLING SUPPLY PIPE	7	
10.	FLUSHING OHT TANK FILLING SUPPLY PIPE	9	

REV. NO.	DESCRIPTION TO REVISION	REV. BY	DATE
-	-	-	-

ARCHITECT

ARCHITECT / URBAN DESIGNER

A:C -424 KING'S ROAD ,NIRMAN NAGAR JAIPUR - 302019 , RAJASTHAN

STAMP:

SUDHIR MATHUR
M.E.P.F. CONSULTANT
B.E. MECHANICAL

PROJECT NAME: ROYAL RETREAT

STUDIO SAARTHI

PROJECT ADDRESS: PROPOSED GROUP HOUSING PROJECT ON KHASRA NO. 362/183AT KANAKPURA, TEH.-JAIPUR DIST.- JAIPUR

DWG TITLE: GROUND FLOOR DRAINAGE AND RAIN WATER HARVESTING PLAN AND WATER SUPPLY PLAN

DWG STATUS:

MEP CONSULTANTS: SHRESHTHA the heartbeat of your building

DEALT BY: RAKESH

CHECKED BY: JITENDRA

DRAWING:

SCALE:	SHEET SIZE:	DATE:
1:100	A-1	30-11-2024

DIRECTION: N

B-4 MAHAKANT APARTMENT, B-208 RAJENDRA MARG, BAPU NAGAR, JAIPUR, RAJ.-302015 | PH. 0141-4042689 | E-MAIL : shreshtha.consultants@gmail.com | Web : www.shreshthaconsultants.com