LEGEND		
SR.NO	SYMBOL	DESCRIPTION
01.		33 KV HT CABLE DIRECT BURRIED IN GROUND
02.		300MM DIA RCC HUME PIPE FOR ROAD CROSSING HT CABLE
03.		LT CABLE DIRECT BURIED IN GROUND FOR MLTP TO F.P
04.		160MM OUTER DIA HDPE PIPE FOR LV CABLE
05.		100MM OUTER DIA HDPE PIPE FOR LV CABLE
06.		63MM OUTER DIA HDPE PIPE FOR LV CABLE PLOT ENTRY
07.		450X450X600 MANHOLE FOR LV & MV CABLES
08.		FEEDER PILLAR FOR PLOTS
09.		250MM OUTER DIA HDPE PIPE FOR F.P TO PLOT MV CABLE
10.		160MM OUTER DIA HDPE PIPE FOR F.P TO PLOT MV CABLE
11.		100MM OUTER DIA HDPE PIPE FOR F.P TO PLOT MV CABLE
12.		63MM OUTER DIA HDPE PIPE FOR MV CABLE PLOT ENTRY

दिव्यजीत मारोठिया

DIVYAJEET MAROTHIYA
B. TECH (CIVIL)

Client	Project Name	STRUCTURAL Consultants	SERVICES Consultants	Rev	Date	Description
EMAAR INDIA LTD. (JAIPUR GREENS, JAIPUR)	SAVANA_JAIPUR GREENS		MEP CONSULTANT BEHERA & ASSOCIATES F - 623a, LADO SARAI, BEHIND CNG STATION NEW DELHI - 110030 Ph: 011-40583839, 09811911853 Email: behera.associates@gmail.com			
Architects			Consultant Sulabh Technical Services Pvt. Ltd. 8-B5/A, Ganesh Marg Bapu Nagar, Jaipur-15 9414066188, 9829547939 Email - stspr15@gmail.com website - stsjaipur.com			
MALHOTRA & ASSOCIATES Architects + Engineers + Interiors Designers	IInd floor, C-86B, Nand Kishor Pareek Marg, J.L.N. Marg, Bapu Nagar, Jaipur. Ph: 0141-2700661,2706431 email: ashokaralhotra@gmail.com ma@ma-arch.co					

NOTES

1. THIS DRAWING IS THE PROPERTY OF THE SAID CONSULTANT AND SHALL NOT BE COPIED OR USED IN ANY WAY WITHOUT THEIR EXPRESS WRITTEN PERMISSION.
2. ALL DIMENSIONS ARE IN MILIMETER.
3. ALL DIMENSIONS ARE TO BE READ AND NOT MEASURED.
4. THIS DRAWINGS SHALL BE READ IN CONJUNCTION WITH OTHER ARCHITECTURAL, STRUCTURAL AND OTHER CONSULTANTS DRAWINGS.

IT SHALL BE DEEMED THE RESPONSIBILITY OF THE CONTRACTOR / FABRICATOR TO BRING TO THE NOTICE OF THE ARCHITECTS ANY DISCREPANCY WITHIN OR BETWEEN THE AFOREMENTIONED DRAWINGS, PRIOR TO ANY CONSTRUCTION OR FABRICATION.

Drawn	DIRECTION	Drawing Title	BLOCK NO.	Date
PALAK	N W E S	EL HT & LTCABLE ROUTE LAYOUT		13.02.24
Checked				Scale
PARVEEN				N.T.S.
Approved		Drawing No.		Revision
PARVEEN		EL/JG/HT/PH-5/02		R0

LEGEND		
SR.NO	SYMBOL	DESCRIPTION
01.		33 KV HT CABLE DIRECT BURRIED IN GROUND
02.		300MM DIA RCC HUME PIPE FOR ROAD CROSSING HT CABLE
03.		LT CABLE DIRECT BURIED IN GROUND FOR MLTP TO F.P
04.		160MM OUTER DIA HDPE PIPE FOR LV CABLE
05.		100MM OUTER DIA HDPE PIPE FOR LV CABLE
06.		63MM OUTER DIA HDPE PIPE FOR LV CABLE PLOT ENTRY
07.		450X450X600 MANHOLE FOR LV & MV CABLES
08.		FEEDER PILLAR FOR PLOTS
09.		250MM OUTER DIA HDPE PIPE FOR F.P TO PLOT MV CABLE
10.		160MM OUTER DIA HDPE PIPE FOR F.P TO PLOT MV CABLE
11.		100MM OUTER DIA HDPE PIPE FOR F.P TO PLOT MV CABLE
12.		63MM OUTER DIA HDPE PIPE FOR MV CABLE PLOT ENTRY

दिव्यजीत मारोठिया

DIVYAJEET MAROTHIYA
B. TECH (CIVIL)

Client	Project Name	STRUCTURAL Consultants	SERVICES Consultants	Rev	Date	Description
EMAAR INDIA LTD. (JAIPUR GREENS, JAIPUR)	SAVANA_JAIPUR GREENS		ELECTRICAL &PLUMBING CONSULTANT BEHERA & ASSOCIATES F - 623a, LADO SARAI, BEHIND CNG STATION NEW DELHI - 110030 Ph: 011-40583839, 09811911853 Email: behera.associates@gmail.com			
Architects MALHOTRA & ASSOCIATES Architects - Engineers - Interiors Designers	IInd floor, C-86B, Nand Kishor Pareek Marg, J.L.N. Marg, Bapu Nagar, Jaipur. Ph: 0141-2700661,2706431 email: ashokaralhotra@gmail.com ma@ma-arch.co		Consultant Sulabh Technical Services Pvt. Ltd. 8-B(A , Ganesh Marg Bapu Nagar, Jaipur-15 9414066188, 9829147919 Email - stsjpr15@gmail.com website - stsjaipur.com			

NOTES

1. THIS DRAWING IS THE PROPERTY OF THE SAID CONSULTANT AND SHALL NOT BE COPIED OR USED IN ANY WAY WITHOUT THEIR EXPRESS WRITTEN PERMISSION.
2. ALL DIMENSIONS ARE IN MILIMETER.
3. ALL DIMENSIONS ARE TO BE READ AND NOT MEASURED.
4. THIS DRAWINGS SHALL BE READ IN CONJUNCTION WITH OTHER ARCHITECTURAL, STRUCTURAL AND OTHER CONSULTANTS DRAWINGS.

IT SHALL BE DEEMED THE RESPONSIBILITY OF THE CONTRACTOR / FABRICATOR TO BRING TO THE NOTICE OF THE ARCHITECTS ANY DISCREPANCY WITHIN OR BETWEEN THE AFOREMENTIONED DRAWINGS, PRIOR TO ANY CONSTRUCTION OR FABRICATION.

Drawn	DIRECTION	Drawing Title	BLOCK NO.	Date
PALAK	N W E S	EL LT & LV CABLE ROUTE LAYOUT		13.02.24
Checked				Scale
PARVEEN				N.T.S.
Approved		Drawing No.		Revision
PARVEEN		EL/JG/LT/LV/PH-5/02		R0

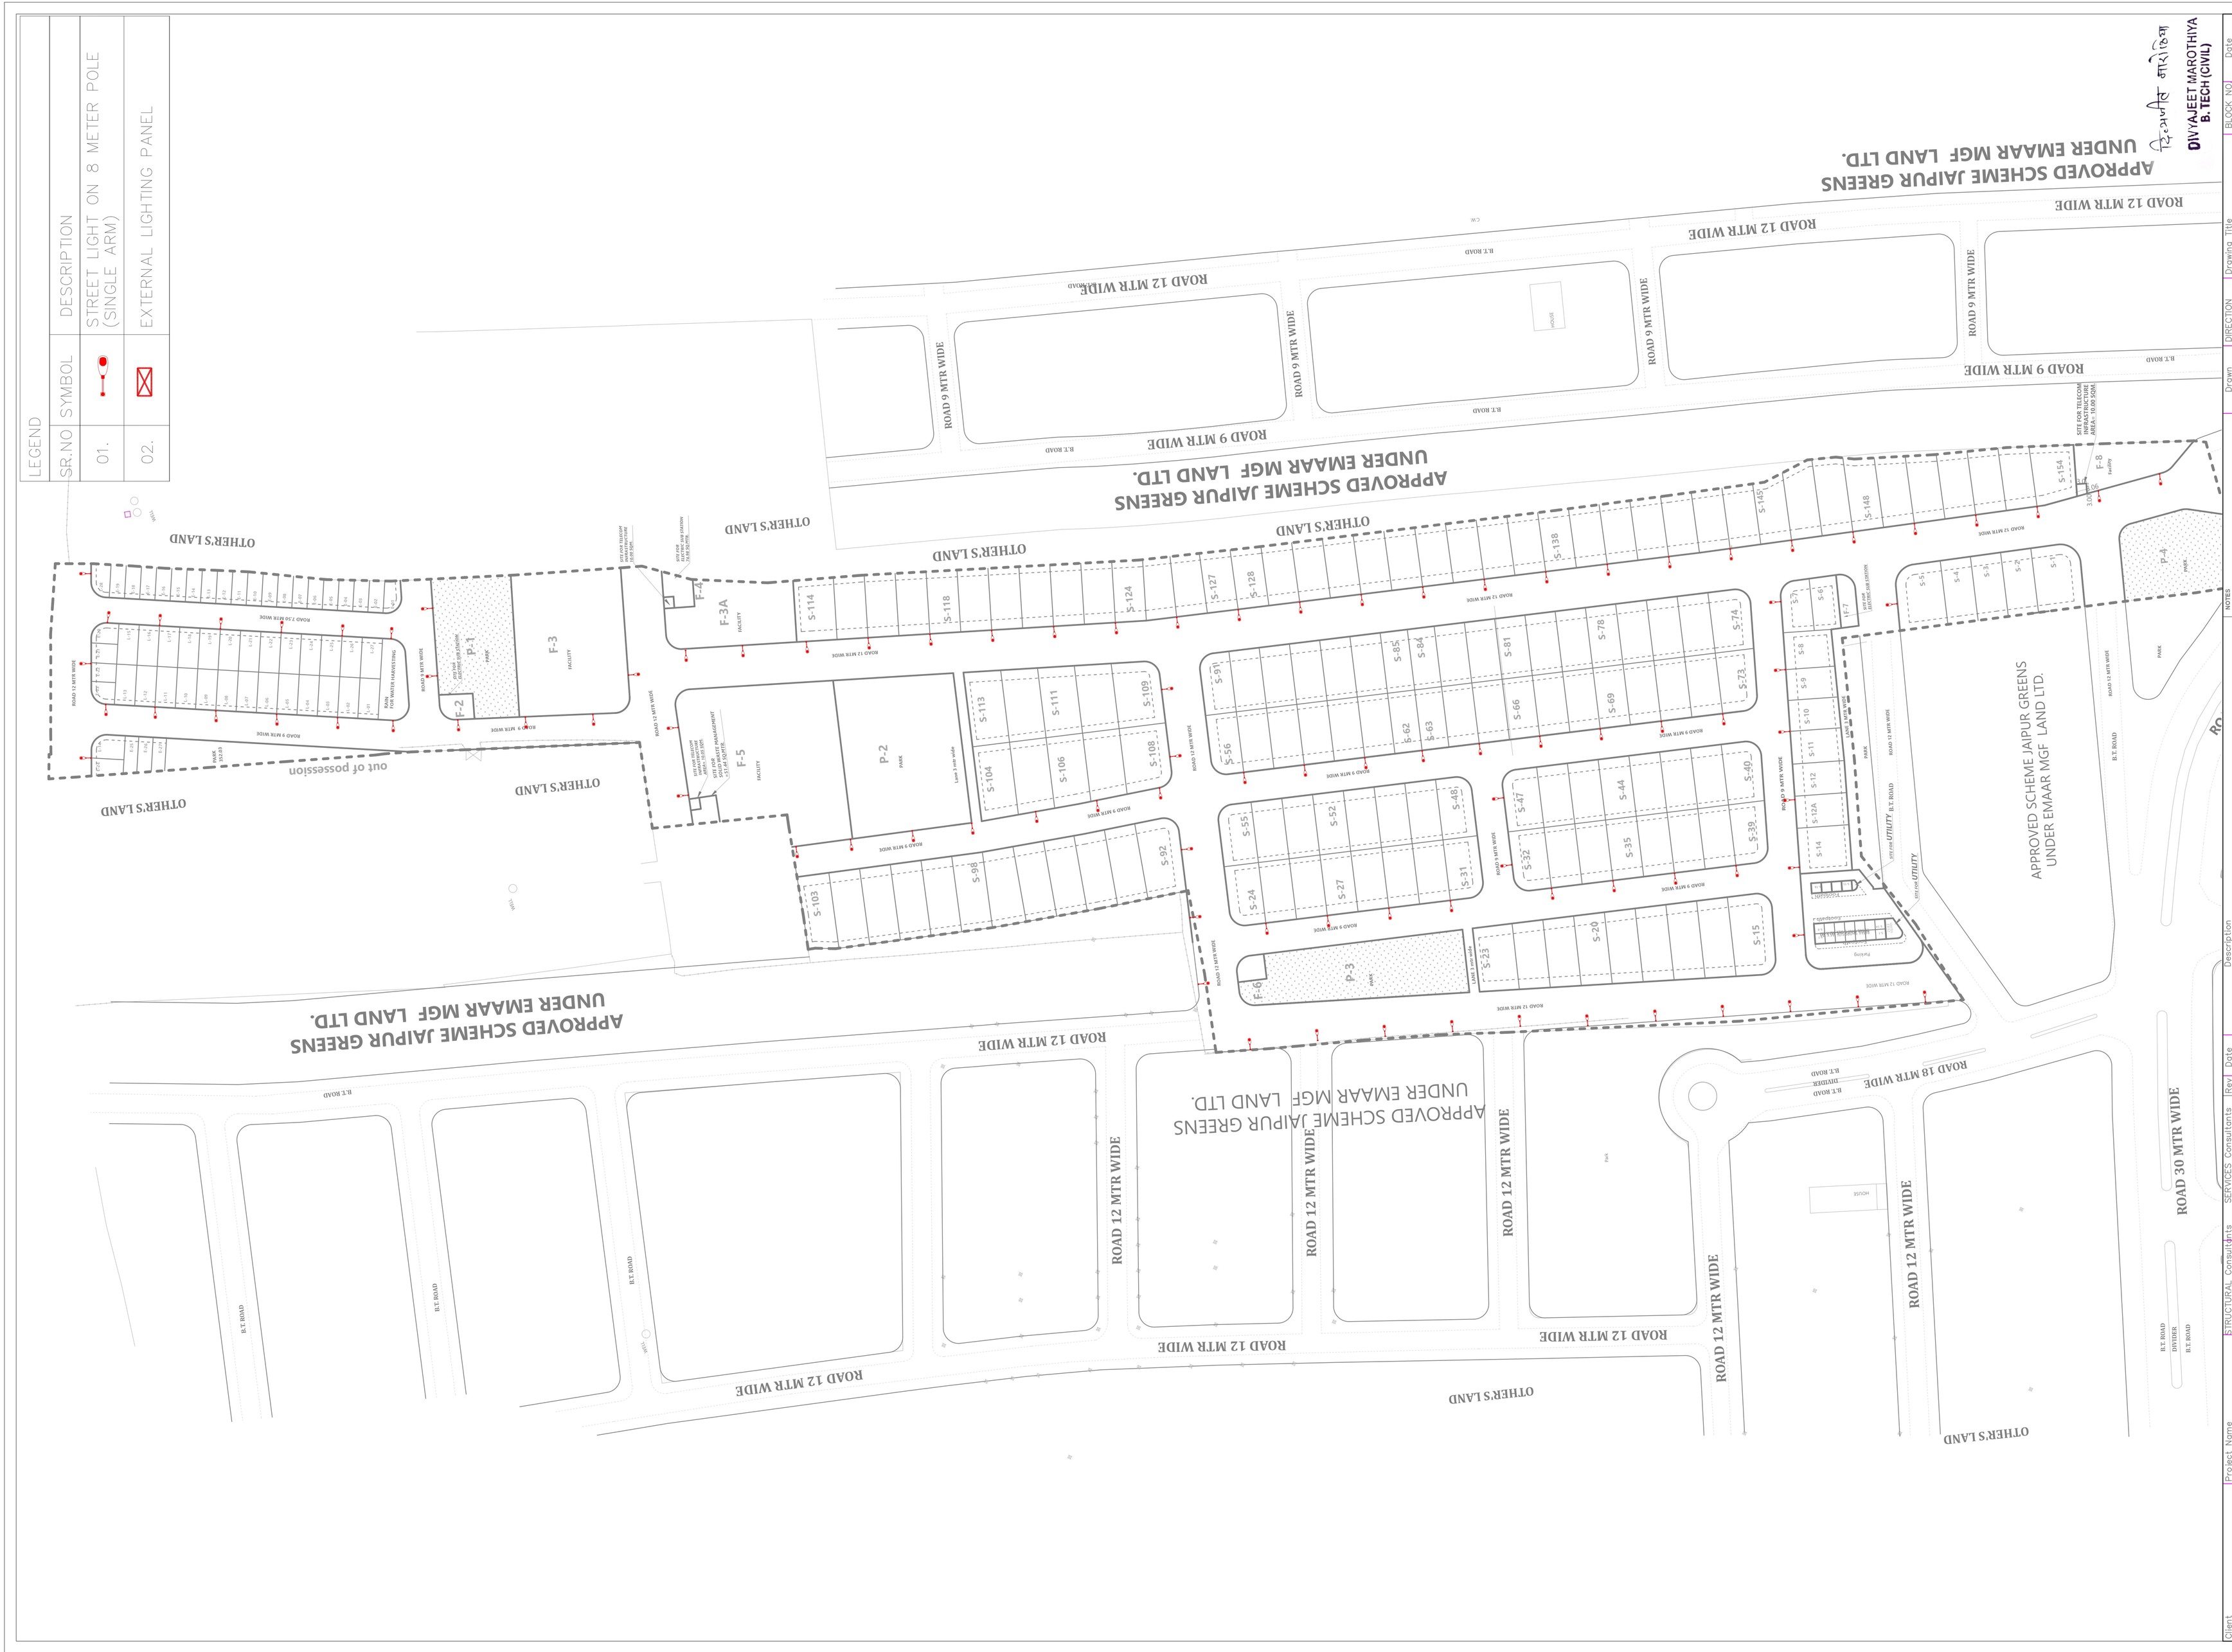
LEGEND
SR.NO
SYMBOL
DESCRIPTION
01.
STREET LIGHT ON 8 METER POLE (SINGLE ARM)
02.
EXTERNAL LIGHTING PANEL
APPROVED SCHEME JAIPUR GREENS UNDER EMAAR MGF LAND LTD.
ROAD 12 MTR WIDE
ROAD 9 MTR WIDE
ROAD 18 MTR WIDE
ROAD 30 MTR WIDE
B.T. ROAD
OTHER'S LAND
out of possession
APPROVED SCHEME JAIPUR GREENS UNDER EMAAR MGF LAND LTD.
DIVYAJEET MAROTHIYA
B. TECH (CIVIL)
Drawn
PALAK
Checked
PARVEEN
Approved
PARVEEN
DIRECTION
Drawing Title
EL EXTERNAL LIGHTING LAYOUT
BLOCK NO.
Date
13.02.24
Scale
N.T.S.
Revision
R0
Drawing No.
EL/LG/EXL/PH-5/02
NOTES
1. THIS DRAWING IS THE PROPERTY OF THE SAID CONSULTANT AND
SHALL NOT BE COPIED OR USED IN ANY WAY WITHOUT THEIR EXPRESS WRITTEN PERMISSION.
2. ALL DIMENSIONS ARE IN METER UNLESS OTHERWISE STATED.
3. ALL DIMENSIONS ARE TO BE READ AND NOT MEASURED.
4. DRAWINGS ARE TO BE READ IN CONJUNCTION WITH ALL OTHER ARCHITECTURAL, STRUCTURAL AND OTHER CONSULTANTS' DRAWINGS.
IT SHALL BE DEEMED THE RESPONSIBILITY OF THE CONTRACTOR TO VERIFY ALL DIMENSIONS ON SITE BEFORE COMMENCEMENT OF ANY WORK AND REPORT ANY DISCREPANCY WITHIN OR BETWEEN THE AFORMENTIONED DRAWINGS TO AN ARCHITECT OR ENGINEER BEFORE PROCEEDING WITH ANY CONSTRUCTION OR FABRICATION.
Rev
Date
Description
Client
EMAAR INDIA LTD.
(JAIPUR GREENS, JAIPUR)
Project Name
SAYANA_JAIPUR GREENS
STRUCTURAL Consultants
SERVICES Consultants
ELECTRICAL CONSULTANT
BENERA & ASSOCIATES
Consultant
Architects
MALHOTRA & ASSOCIATES
Architects : Engineers : Interior Designers
Ind. floor, C-869, Nand Kishor Pareek Marg, J.L.N. Marg, Bapu Nagar, Jaipur
Phone: 0141-2706661,2706431
email: ashokmalhotra@gmail.com
malahc-ajm.com