PRODUCED BY AN AUTODESK EDUCATIONAL PRODUCT

PROPOSED LAYOUT PLAN OF RAINWATER HARVESTING / RECHARGING

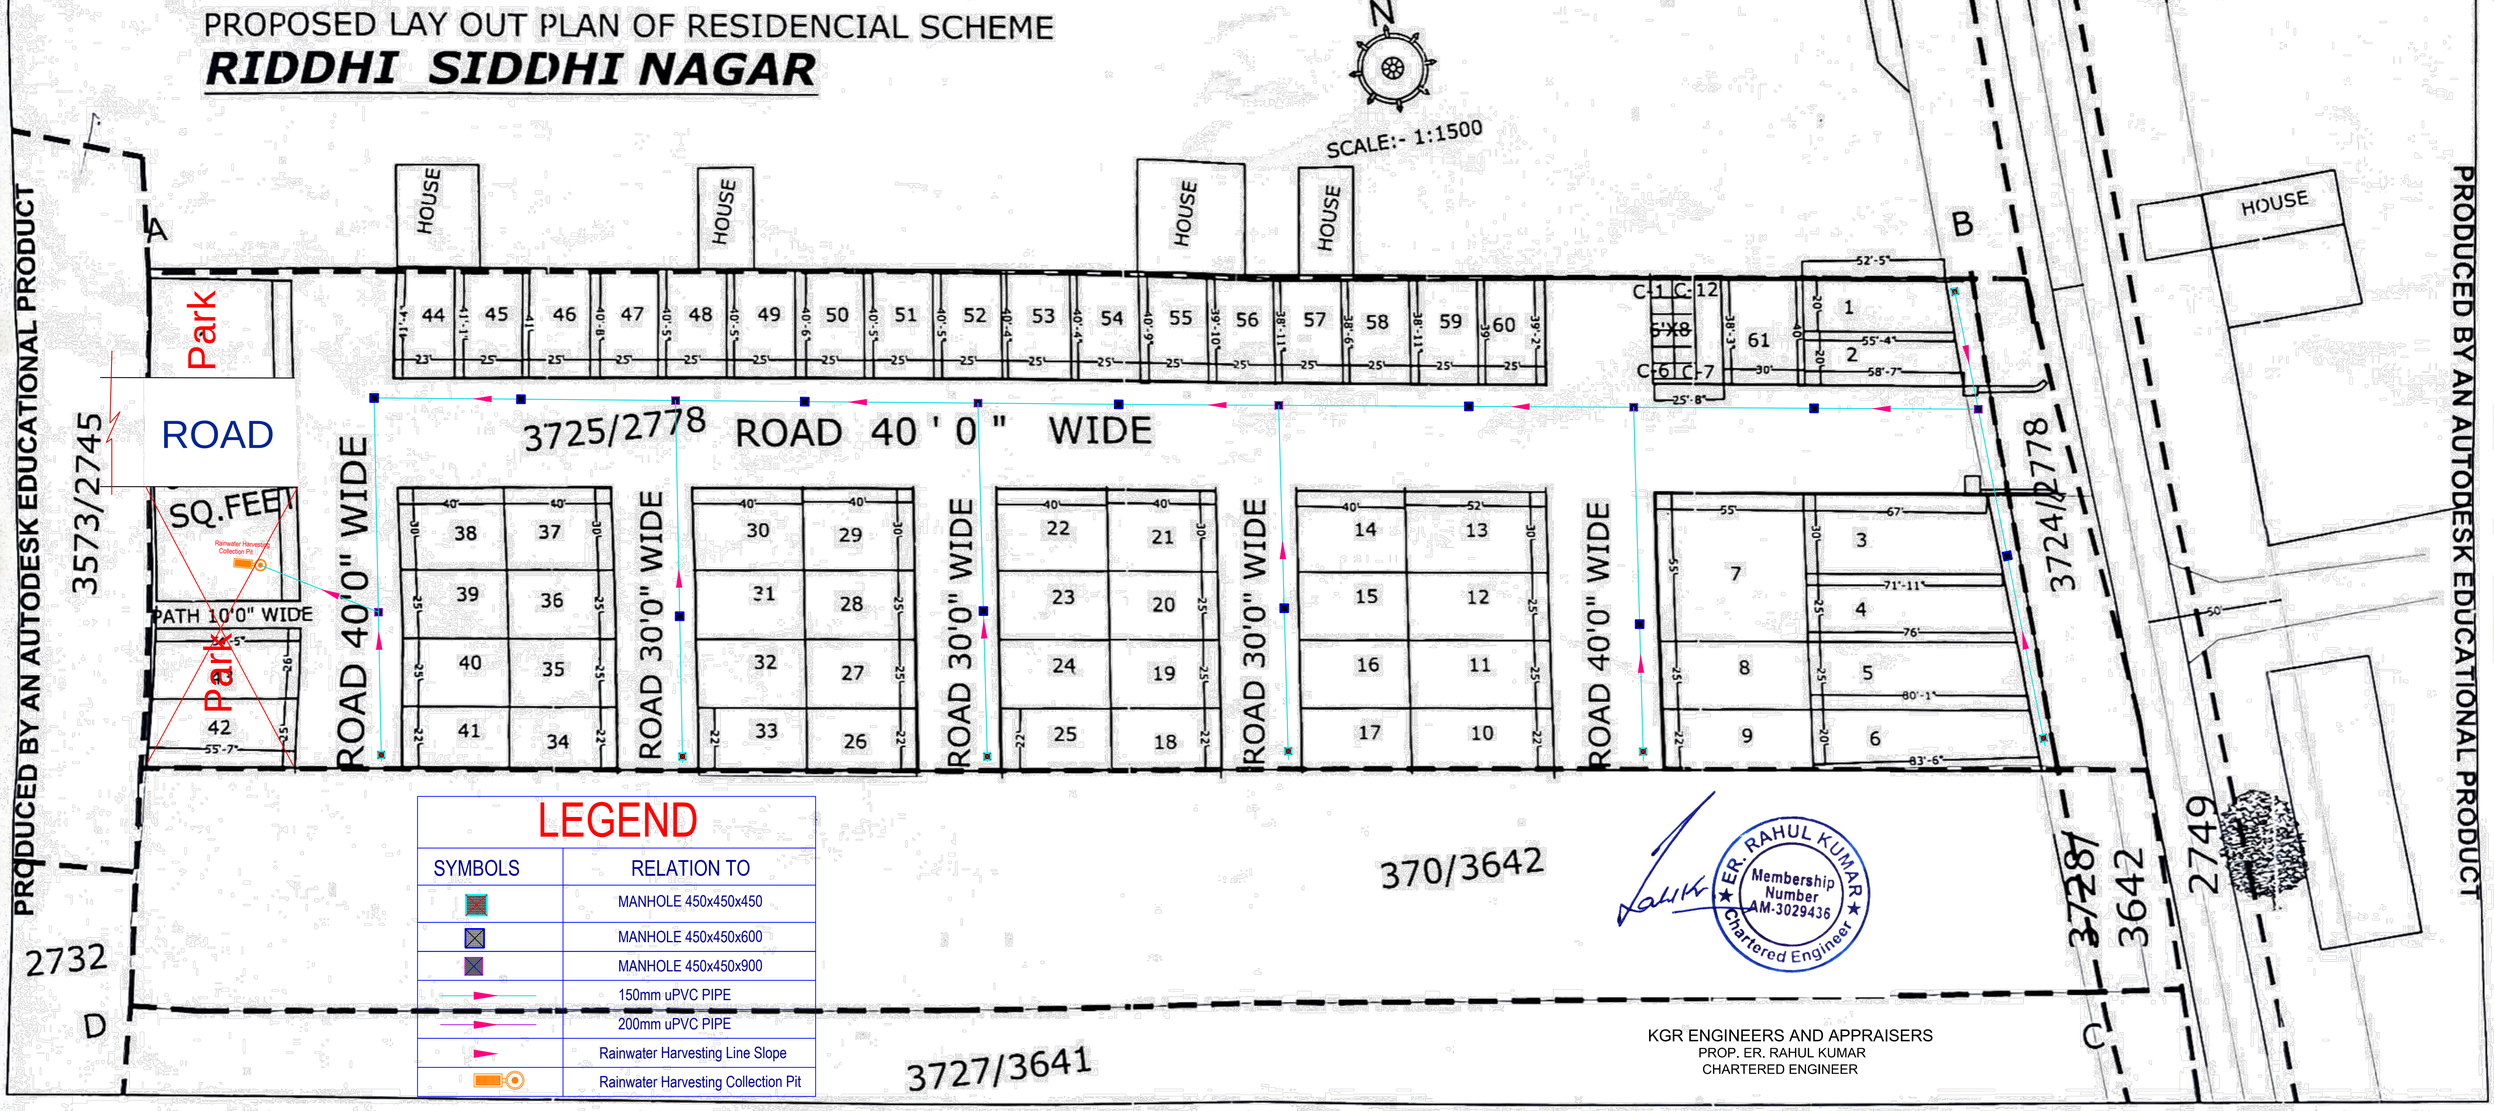

PRODUCED BY AN AUTODESK EDUCATIONAL PRODUCT