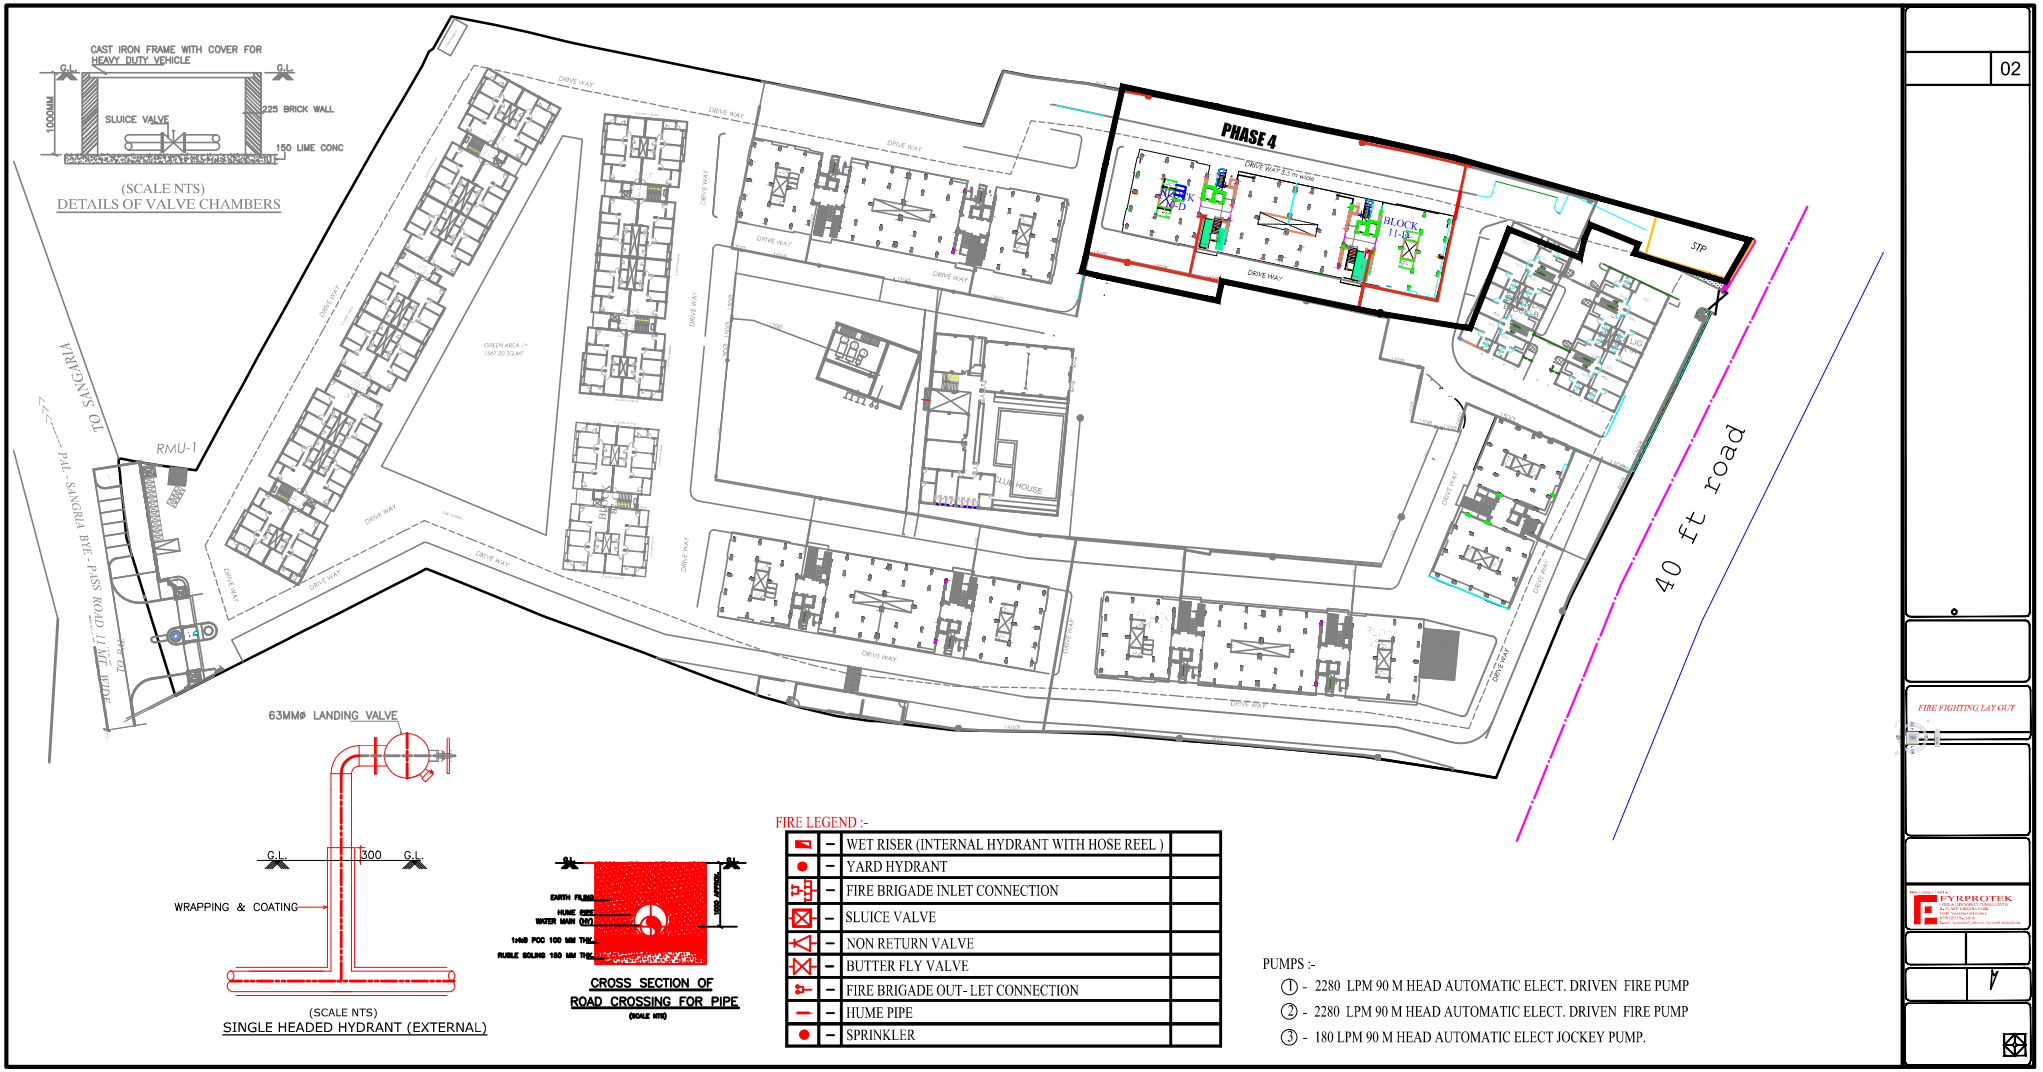
CAST IRON FRAME WITH COVER FOR HEAVY DUTY VEHICLE
G.L
G.L
1000MM
SLUICE VALVE
225 BRICK WALL
150 LIME CONC
(SCALE NTS)
DETAILS OF VALVE CHAMBERS
PHASE 4
BLOCK I,J,K
STP
RMU-1
TO SANGARIA
P.H.E. - SANGRIA BYE - PASS ROAD
40 ft road
63MMØ LANDING VALVE
G.L
300
G.L
WRAPPING & COATING
(SCALE NTS)
SINGLE HEADED HYDRANT (EXTERNAL)
CROSS SECTION OF ROAD CROSSING FOR PIPE
FIRE LEGEND :-
WET RISER (INTERNAL HYDRANT WITH HOSE REEL)
YARD HYDRANT
FIRE BRIGADE INLET CONNECTION
SLUICE VALVE
NON RETURN VALVE
BUTTER FLY VALVE
FIRE BRIGADE OUT- LET CONNECTION
HUME PIPE
SPRINKLER
PUMPS :-
① - 2280 LPM 90 M HEAD AUTOMATIC ELECT. DRIVEN FIRE PUMP
② - 2280 LPM 90 M HEAD AUTOMATIC ELECT. DRIVEN FIRE PUMP
③ - 180 LPM 90 M HEAD AUTOMATIC ELECT JOCKEY PUMP.
02
FIRE FIGHTING LAY OUT
FYRPROTEK
7