



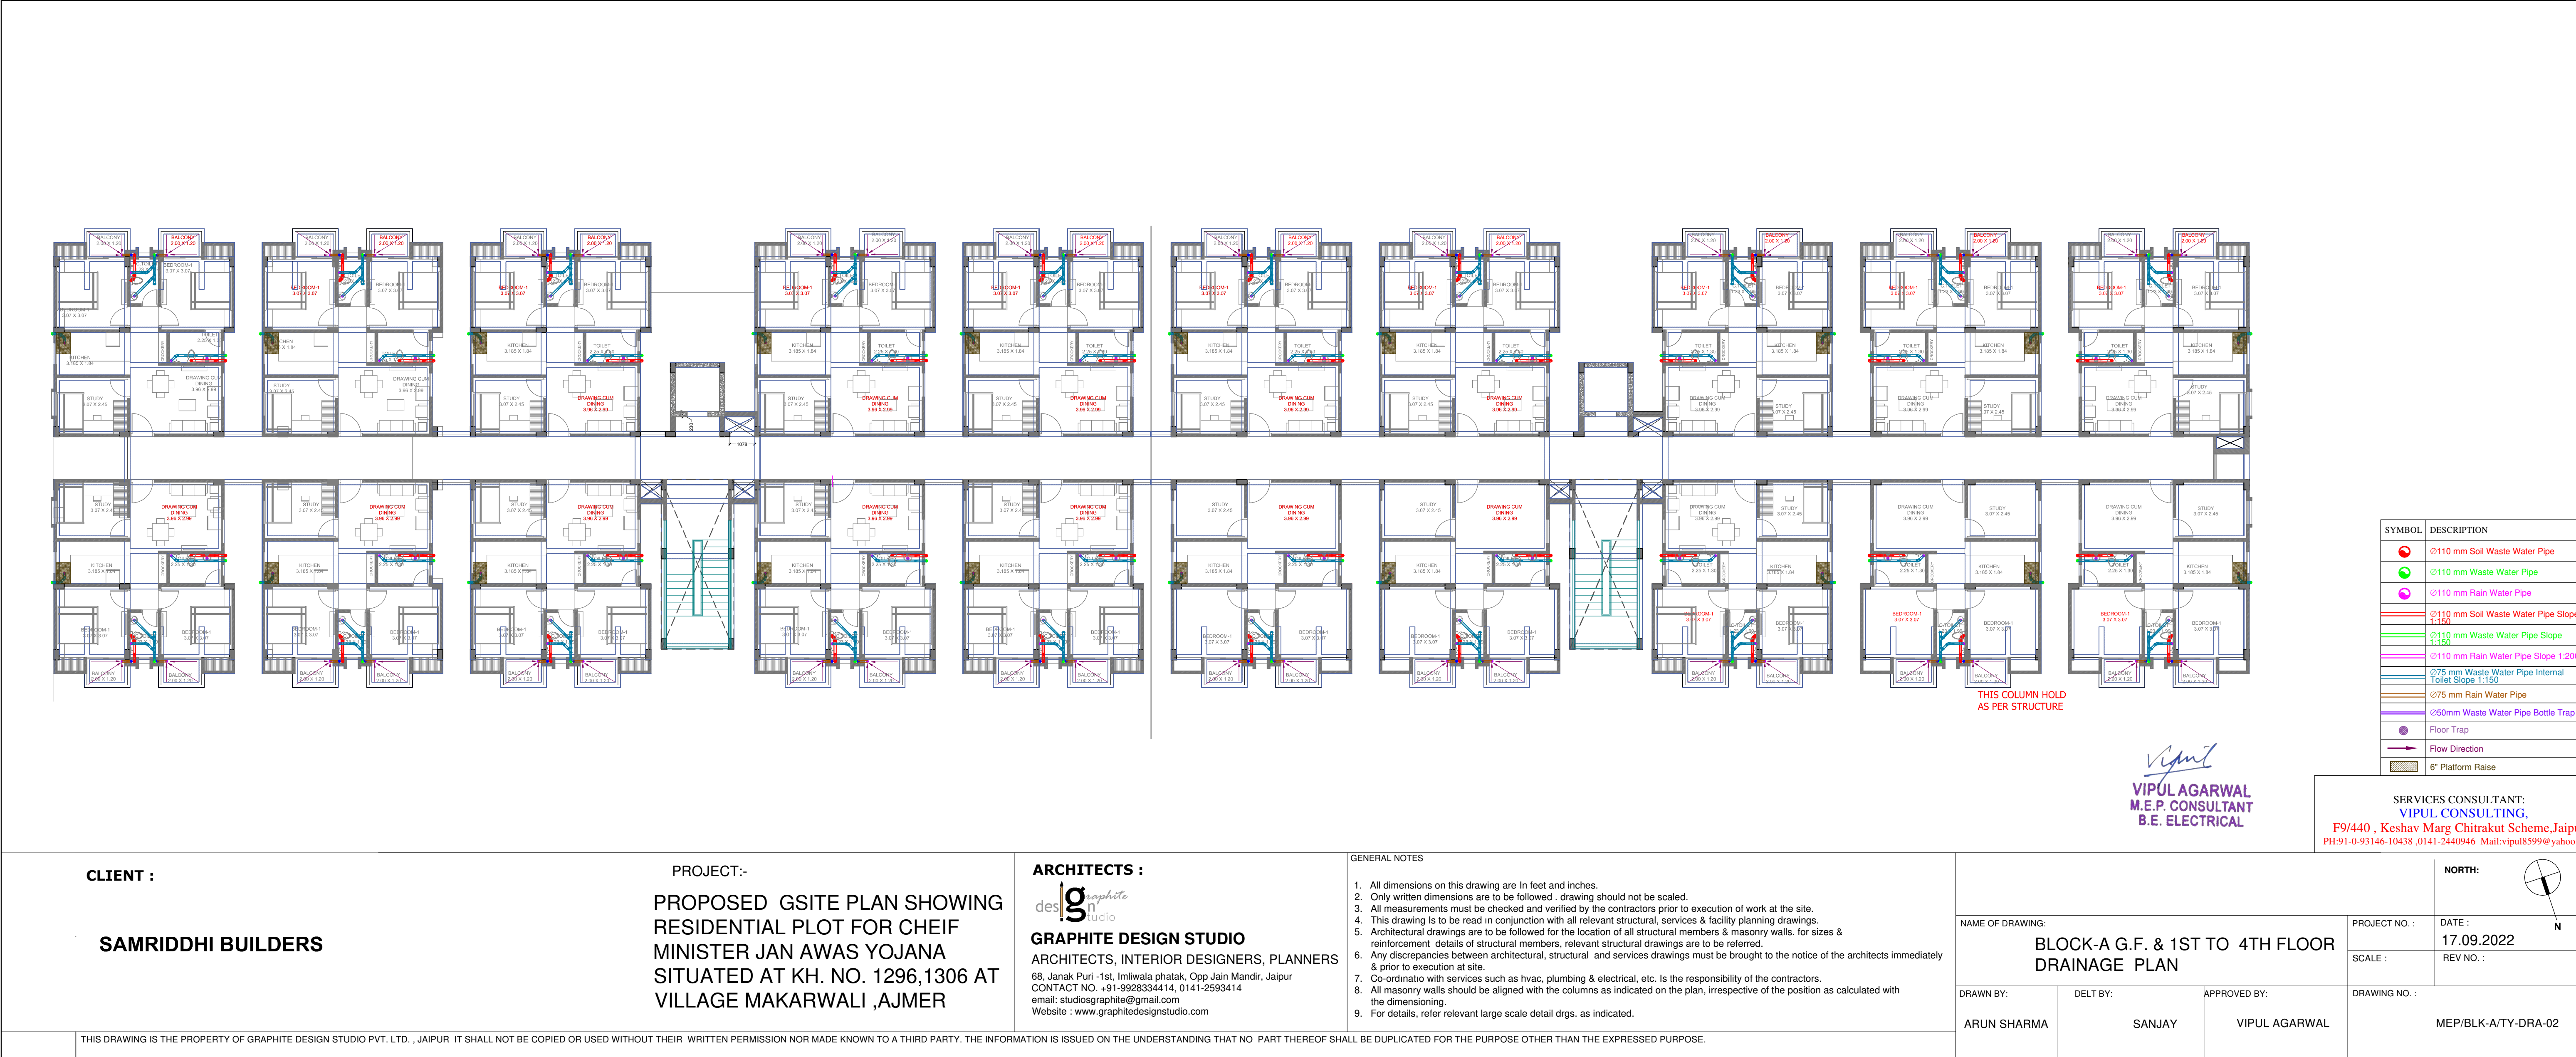

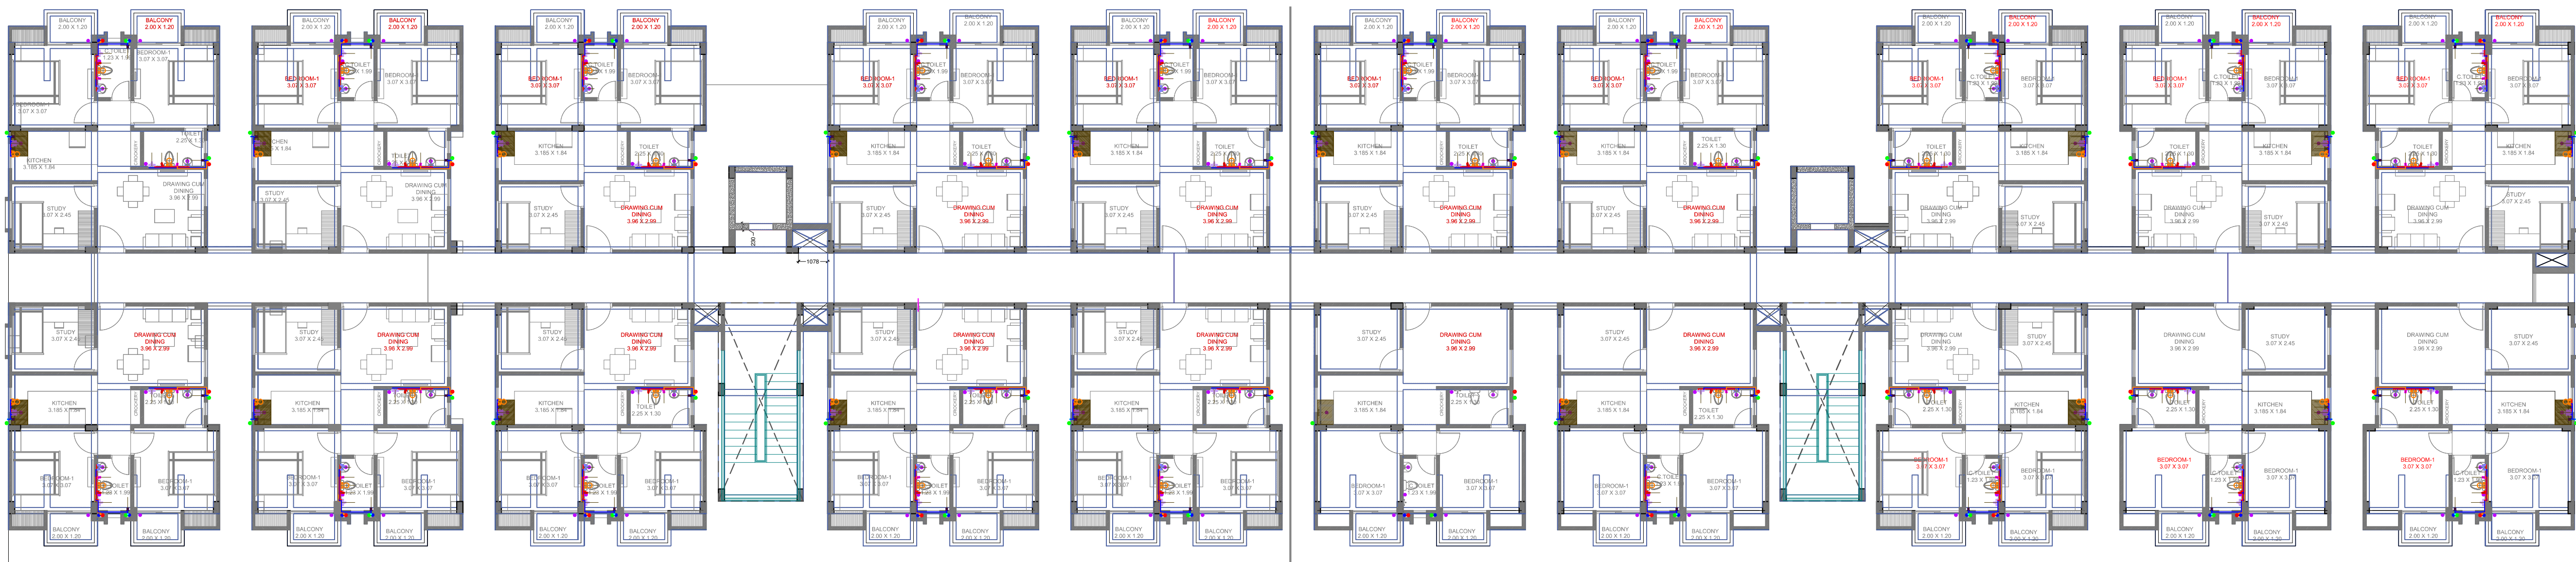

STANDARDS SANITARY APPLIANCES HEIGHTS AS PER AR.DETAILS			
S.NO	SYMBOL	DESCRIPTION	All Heights For Finish Floor Lvl
1		SINGLE LEVER BASIN MIXER	+800MM
2		WASH BASIN ANGLE VALVE	+450MM
3		BOTTLE TRAP	+450MM
4		MIRROR 450x450mm (BOTTOM)	+450MM
5		OVER HEAD SHOWER	+2025MM
6		WALL MIXER DIVERTER	+1000MM
7		TAP FOR BATH AREA	+700MM
8		SOAP DISH	+1000MM
9		TOWEL RAIL	+1500MM
10		Health Faucet Hand Shower	+450MM
11		PAPER HOLDER	+450MM
12		ANGLE VALVE FOR GEYSER	+1650MM
13		CONCEALED STOP COCK	+2100MM
14		CISTERN ANGLE VALVE	+450MM
15		KITCHEN SINK MIXER	+1000MM
16		ANGLE VALVE FOR WATER PURIFIER	+1500MM
16		TAP FOR DRINKING & BATH TUB	+500MM
		Floor Trap	
		Cold Water Supply	
		Flushing Water Supply	
		Cold Water Line - Internal	
		Flushing Water Line - Internal WC	
		Hot Water Line - Internal	

VIPUL AGARWAL
M.E.P. CONSULTANT
B.E. ELECTRICAL

SERVICES CONSULTANT:
VIPUL CONSULTING,
F9/440 , Keshav Marg Chitrakut Scheme, Jaipur
PH:91-0-93146-10438, 0141-2440946 Mail: vipul8599@yahoo.com

CLIENT :
SAMRIDDHI BUILDERS

PROJECT:-
**PROPOSED GSITE PLAN SHOWING
RESIDENTIAL PLOT FOR CHEIF
MINISTER JAN AWAS YOJANA
SITUATED AT KH. NO. 1296, 1306 AT
VILLAGE MAKARWALI ,AJMER**

ARCHITECTS :

GRAPHITE DESIGN STUDIO
ARCHITECTS, INTERIOR DESIGNERS, PLANNERS
68, Janak Puri -1st, Imliwala phatak, Opp Jain Mandir, Jaipur
CONTACT NO. +91-9928334414, 0141-2583414
email: studiosgraphite@gmail.com
Website : www.graphitedesignstudio.com

GENERAL NOTES

1. All dimensions on this drawing are In feet and inches.
2. Only written dimensions are to be followed . drawing should not be scaled.
3. All measurements must be checked and verified by the contractors prior to execution of work at the site.
4. This drawing is to be read in conjunction with all relevant structural, services & facility planning drawings.
5. Architectural drawings are to be followed for the location of all structural members & masonry walls, for sizes & reinforcement details of structural members, relevant structural drawings are to be referred.
6. Any discrepancies between architectural, structural and services drawings must be brought to the notice of the architects immediately & prior to execution at site.
7. Co-ordinatio with services such as hvac, plumbing & electrical, etc. Is the responsibility of the contractors.
8. All masonry walls should be aligned with the columns as indicated on the plan, irrespective of the position as calculated with the dimensioning.
9. For details, refer relevant large scale detail drgs. as indicated.

NAME OF DRAWING:
**BLOCK-A G.F. & 1ST TO 4TH FLOOR
PLUMBING PLAN**

DRAWN BY: **ARUN SHARMA** DELT BY: **SANJAY** APPROVED BY: **VIPUL AGARWAL**


NORTH:

PROJECT NO. :
DATE : **17.09.2022**
SCALE :
REV NO. :
DRAWING NO. :
MEP/BLK-A-TY-DRA-02

THIS DRAWING IS THE PROPERTY OF GRAPHITE DESIGN STUDIO PVT. LTD. , JAIPUR IT SHALL NOT BE COPIED OR USED WITHOUT THEIR WRITTEN PERMISSION NOR MADE KNOWN TO A THIRD PARTY. THE INFORMATION IS ISSUED ON THE UNDERSTANDING THAT NO PART THEREOF SHALL BE DUPLICATED FOR THE PURPOSE OTHER THAN THE EXPRESSED PURPOSE.




THIS DRAWING IS THE PROPERTY OF GRAPHITE DESIGN STUDIO PVT. LTD., JAIPUR IT SHALL NOT BE COPIED OR USED WITHOUT THEIR WRITTEN PERMISSION NOR MADE KNOWN TO A THIRD PARTY. THE INFORMATION IS ISSUED ON THE UNDERSTANDING THAT NO PART THEREOF SHALL BE DUPLICATED FOR THE PURPOSE OTHER THAN THE EXPRESSED PURPOSE.

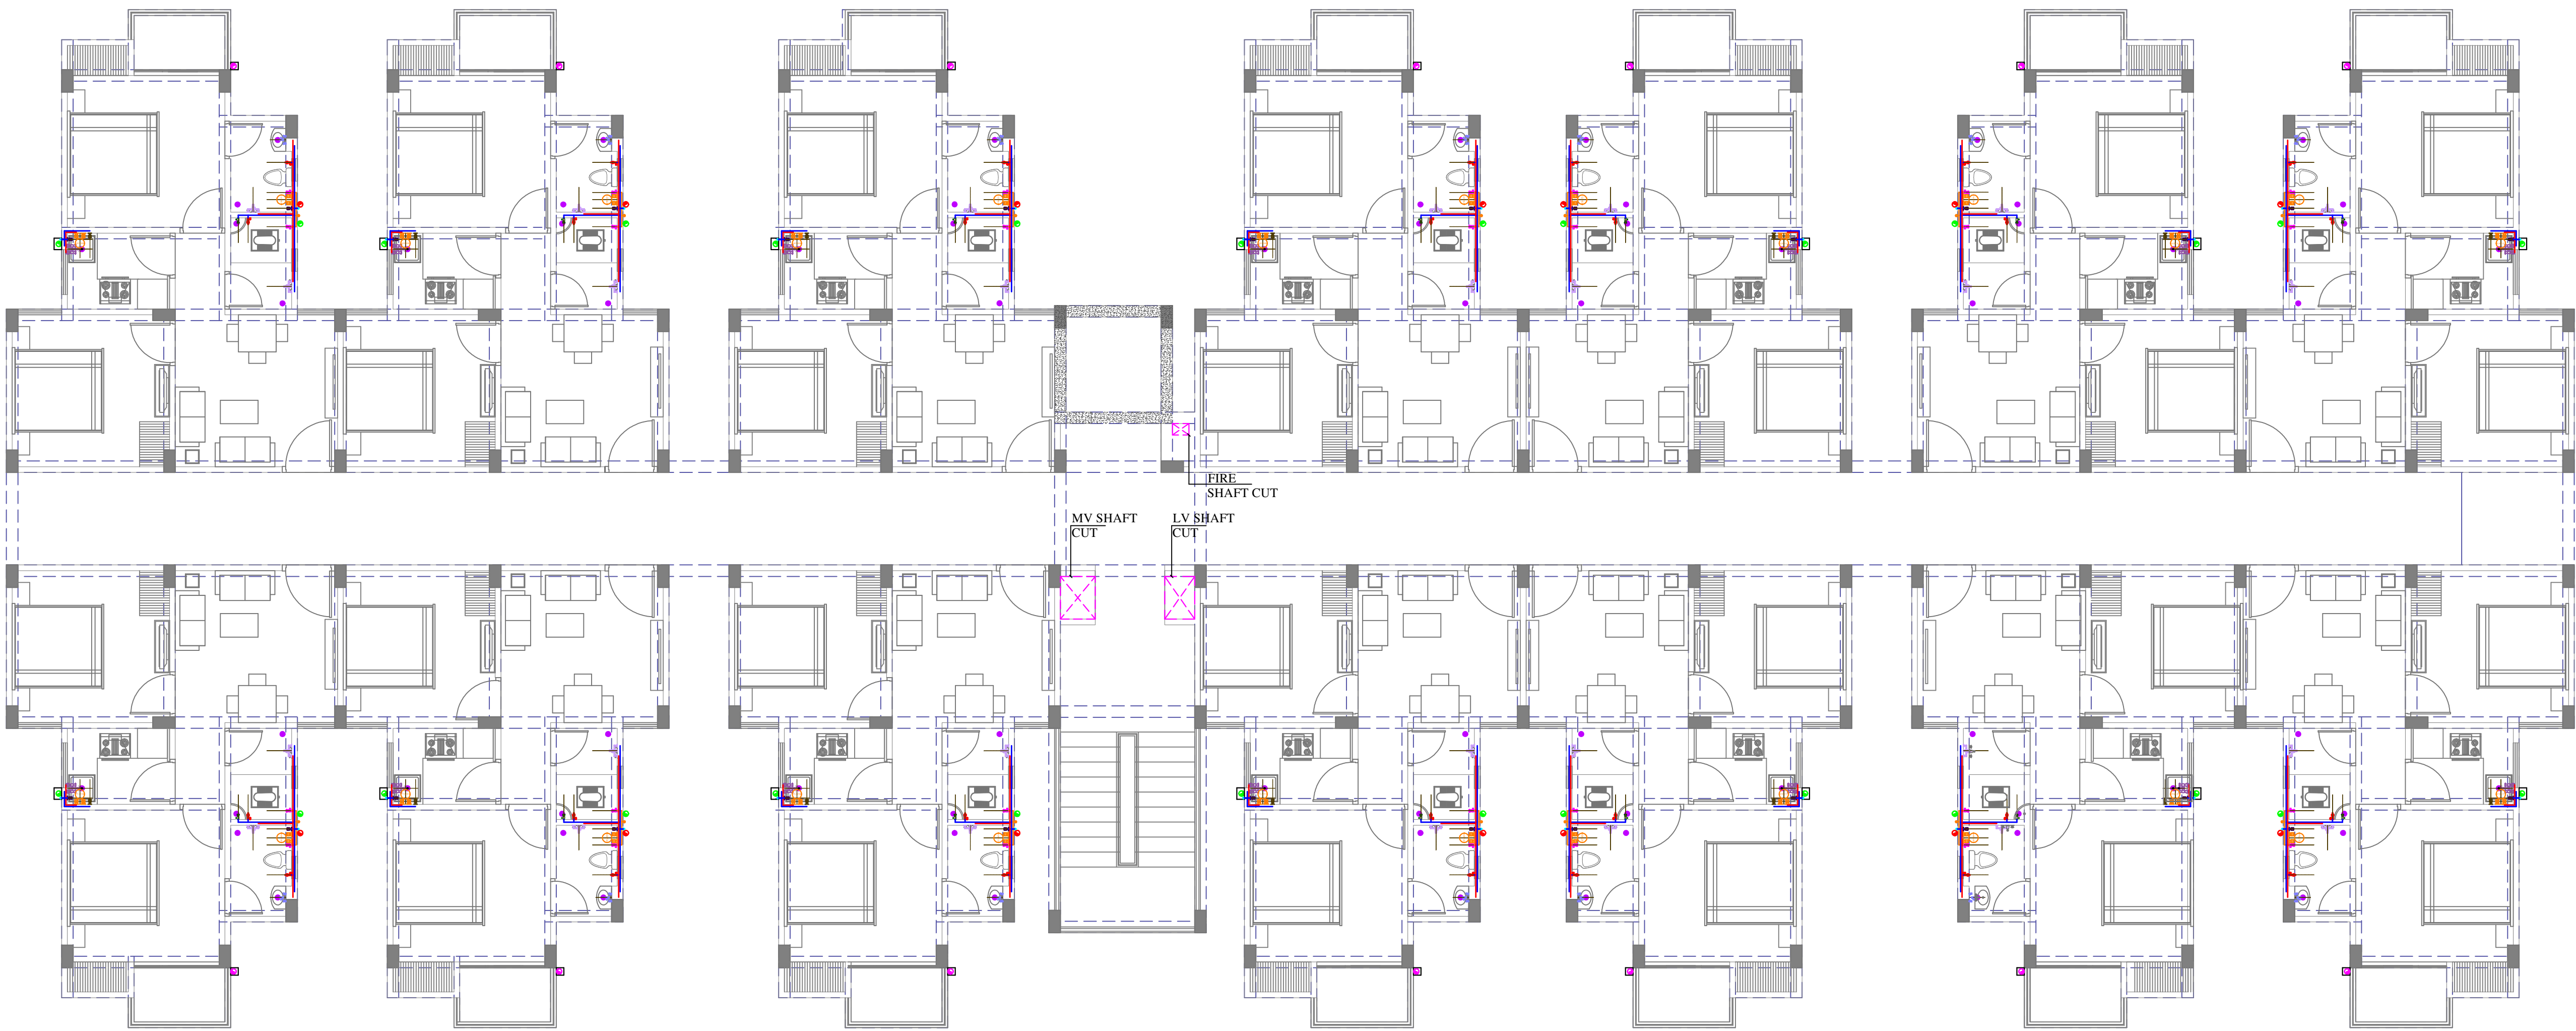



VIPUL AGARWAL
M.E.P. CONSULTANT
B.E. ELECTRICAL

S.NO	SYMBOL	DESCRIPTION	HEIGHTS AS PER ARCH DETAILS	All Heights For Finish Floor Lvl
1		SINGLE LEVER BASIN MIXER	+400MM	
2		WASH BASIN ANGLE VALVE	+450MM	
3		BOTTLE TRAP	+450MM	
4		MIRROR 450x450mm(BOTTOM)	+950MM	
5		OVER HEAD SHOWER	+2025MM	
6		WALL MIXER DIVERTOR	+1000MM	
7		TAP FOR BATH AREA	+700MM	
8		SOAP DISH	+1000MM	
9		TOWEL RAIL	+1500MM	
10		Health Faucet Blind Shower	+300MM	
11		PAPER HOLDER	+450MM	
12		ANGLE VALVE FOR GEYSER	+1950MM	
13		CONCEALED STOP COCK	+2100MM	
14		CISTERN ANGLE VALVE	+450MM	
15		KITCHEN SINK MIXER	+1000MM	
16		ANGLE VALVE FOR WATER PURIFIER	+1500MM	
17		TAP FOR DRINKING & BATH TUB	+500MM	
		Floor Trap		
		Cold Water Supply		
		Flushing Water Supply		
		Cold Water Line - Internal		
		Flushing Water Line - Internal WC		
		Hot Water Line - Internal		

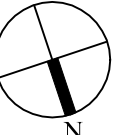CLIENT : SAMRIDDHI BUILDERS	PROJECT:- PROPOSED GSITE PLAN SHOWING RESIDENTIAL PLOT FOR CHEIF MINISTER JAN AWAS YOJANA SITUATED AT KH. NO. 1296,1306 AT VILLAGE MAKARWALI ,AJMER	ARCHITECTS :  GRAPHITE DESIGN STUDIO ARCHITECTS, INTERIOR DESIGNERS, PLANNERS 68, Janak Puri -1st, Imliwala phatak, Opp Jain Mandir, Jaipur CONTACT NO. +91-9928334414, 0141-2593414 email: studiosgraphite@gmail.com Website : www.graphitedesignstudio.com	GENERAL NOTES 1. All dimensions on this drawing are In feet and inches. 2. Only written dimensions are to be followed . drawing should not be scaled. 3. All measurements must be checked and verified by the contractors prior to execution of work at the site. 4. This drawing Is to be read in conjunction with all relevant structural, services & facility planning drawings. 5. Architectural drawings are to be followed for the location of all structural members & masonry walls. for sizes & reinforcement details of structural members, relevant structural drawings are to be referred. 6. Any discrepancies between architectural, structural and services drawings must be brought to the notice of the architects immediately & prior to execution at site. 7. Co-ordinatio with services such as hvac, plumbing & electrical, etc. Is the responsibility of the contractors. 8. All masonry walls should be aligned with the columns as indicated on the plan, irrespective of the position as calculated with the dimensioning. 9. For details, refer relevant large scale detail drgs. as indicated.	NAME OF DRAWING: BLOCK-C G.F. & 1ST TO 4TH PLUMBING PLAN		PROJECT NO. : SCALE :	DATE : 15-10-2020 REV NO. : R-00	NORTH: 	SERVICES CONSULTANT: VIPUL CONSULTING, F9/440 , Keshav Marg Chitrakut Scheme,Jaipur PH:91-0-93146-10438 ,0141-2440946 Mail:vipul8599@yahoo.com
				DRN BY: PAWAN	CKD. BY: SANJAY				

THIS DRAWING IS THE PROPERTY OF GRAPHITE DESIGN STUDIO PVT. LTD. ,JAIPUR IT SHALL NOT BE COPIED OR USED WITHOUT THEIR WRITTEN PERMISSION NOR MADE KNOWN TO A THIRD PARTY. THE INFORMATION IS ISSUED ON THE UNDERSTANDING THAT NO PART THEREOF SHALL BE DUPLICATED FOR THE PURPOSE OTHER THAN THE EXPRESSED PURPOSE.



SAMRIDDHI BUILDERS

PROJECT:-
PROPOSED GSITE PLAN SHOWING
RESIDENTIAL PLOT FOR CHEIF
MINISTER JAN AWAS YOJANA
SITUATED AT KH. NO. 1296,1306 AT
VILLAGE MAKARWALI ,AJMER

ARCHITECTS :

des|g|raphite
n
studio

GRAPHITE DESIGN STUDIO

ARCHITECTS, INTERIOR DESIGNERS, PLANNERS

68, Janak Puri -1st, Imliwala phatak, Opp Jain Mandir, Jaipur
CONTACT NO. -91-9928334414, 0141-2593414
email: studiosgraphite@gmail.com
Website : www.graphitedesignstudio.com

- | GENERAL NOTES | |
|---------------|---|
| 1. | All dimensions on this drawing are In feet and inches. |
| 2. | Only written dimensions are to be followed , drawing should not be scaled. |
| 3. | All measurements must be checked and verified by the contractors prior to execution of work at the site. |
| 4. | This drawing Is to be read in conjunction with all relevant structural, services & facility planning drawings. |
| 5. | Architectural drawings are to be followed for the location of all structural members & masonry walls, for sizes & reinforcement details of structural members, relevant structural drawings are to be referred. |
| 6. | Any discrepancies between architectural, structural & services drawings must be brought to the notice of the architects immediately & prior to execution at site. |
| 7. | Co-ordinatio with services such as hvac, plumbing & electrical, etc. Is the responsibility of the contractors. |
| 8. | All masonry walls should be aligned with the columns as indicated on the plan, irrespective of the position as calculated with the dimensioning. |
| 9. | For details, refer relevant large scale detail drgs. as indicated. |

NAME OF DRAWING: BLOCK-D
G.F.& 1ST TO 4TH FLOOR
INTERNAL PLUMBING PLAN


DRAWN BY:

RAAJ

CKD BY

SANJAY

	NORTH:
--	--------

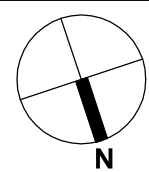

PROJECT NO. :	DATE : 17-05-2021
---------------	----------------------

SCALE :	REV NO. : R-00
---------	-------------------


DRAWING NO. :

MEP/ PLU/02

STANDARDS SANITARY APPLIANCES HEIGHTS/AS PER AR.DETAİLS			
S.NO	SYMBOL	DESCRIPTION	All Heights For Finish Floor Lvl
1		WASH BASIN MIXER	+800MM
2		WASH BASIN ANGLE VALVE	+450MM
3		BOTTLE TRAP	+450MM
4	AS PER/ARCHI.	MIRROR 450X450mm(BOTTOM)	+950MM
5		OVER HEAD SHOWER	+2025MM
6		WALL MIXER DIVERTOR	+1000MM
7		TAP FOR BATH AREA	+770MM
8	AS PER/ARCHI.	SOAP DISH	+1000MM
9	AS PER/ARCHI.	TOWEL RAIL	+1500MM
10		Health Faucet/Hand Shower	+300MM
11	AS PER/ARCHI.	PAPER HOLDER	+450MM
12		ANGLE VALVE FOR GYSER	+1950MM
13		CONCEALED STOP COCK	+2100MM
14		CISTERN ANGLE VALVE	+450MM
15		KITCHEN SINK MIXER	+1000MM
16		ANGLE VALVE FOR WATER PURIFIER	+1500MM
17		TAP POINT	+600MM
		Floor Trap	
		Cold Water Supply	
		Flushing Water Supply	
		Hot Water Line - Internal	
		Cold Water Line - Internal	
		Flushing Water Line - Internal	

SERVICES CONSULTANT:
VIPUL CONSULTING,

F 9 / 440 , Keshav Marg Chitrakut Scheme,Jaipur
PH:91-0-93146-10438 ,0141-2440946 Mail:vipul8599@yahoo.com
REV. NO. 00 DATE: 17-05-2021

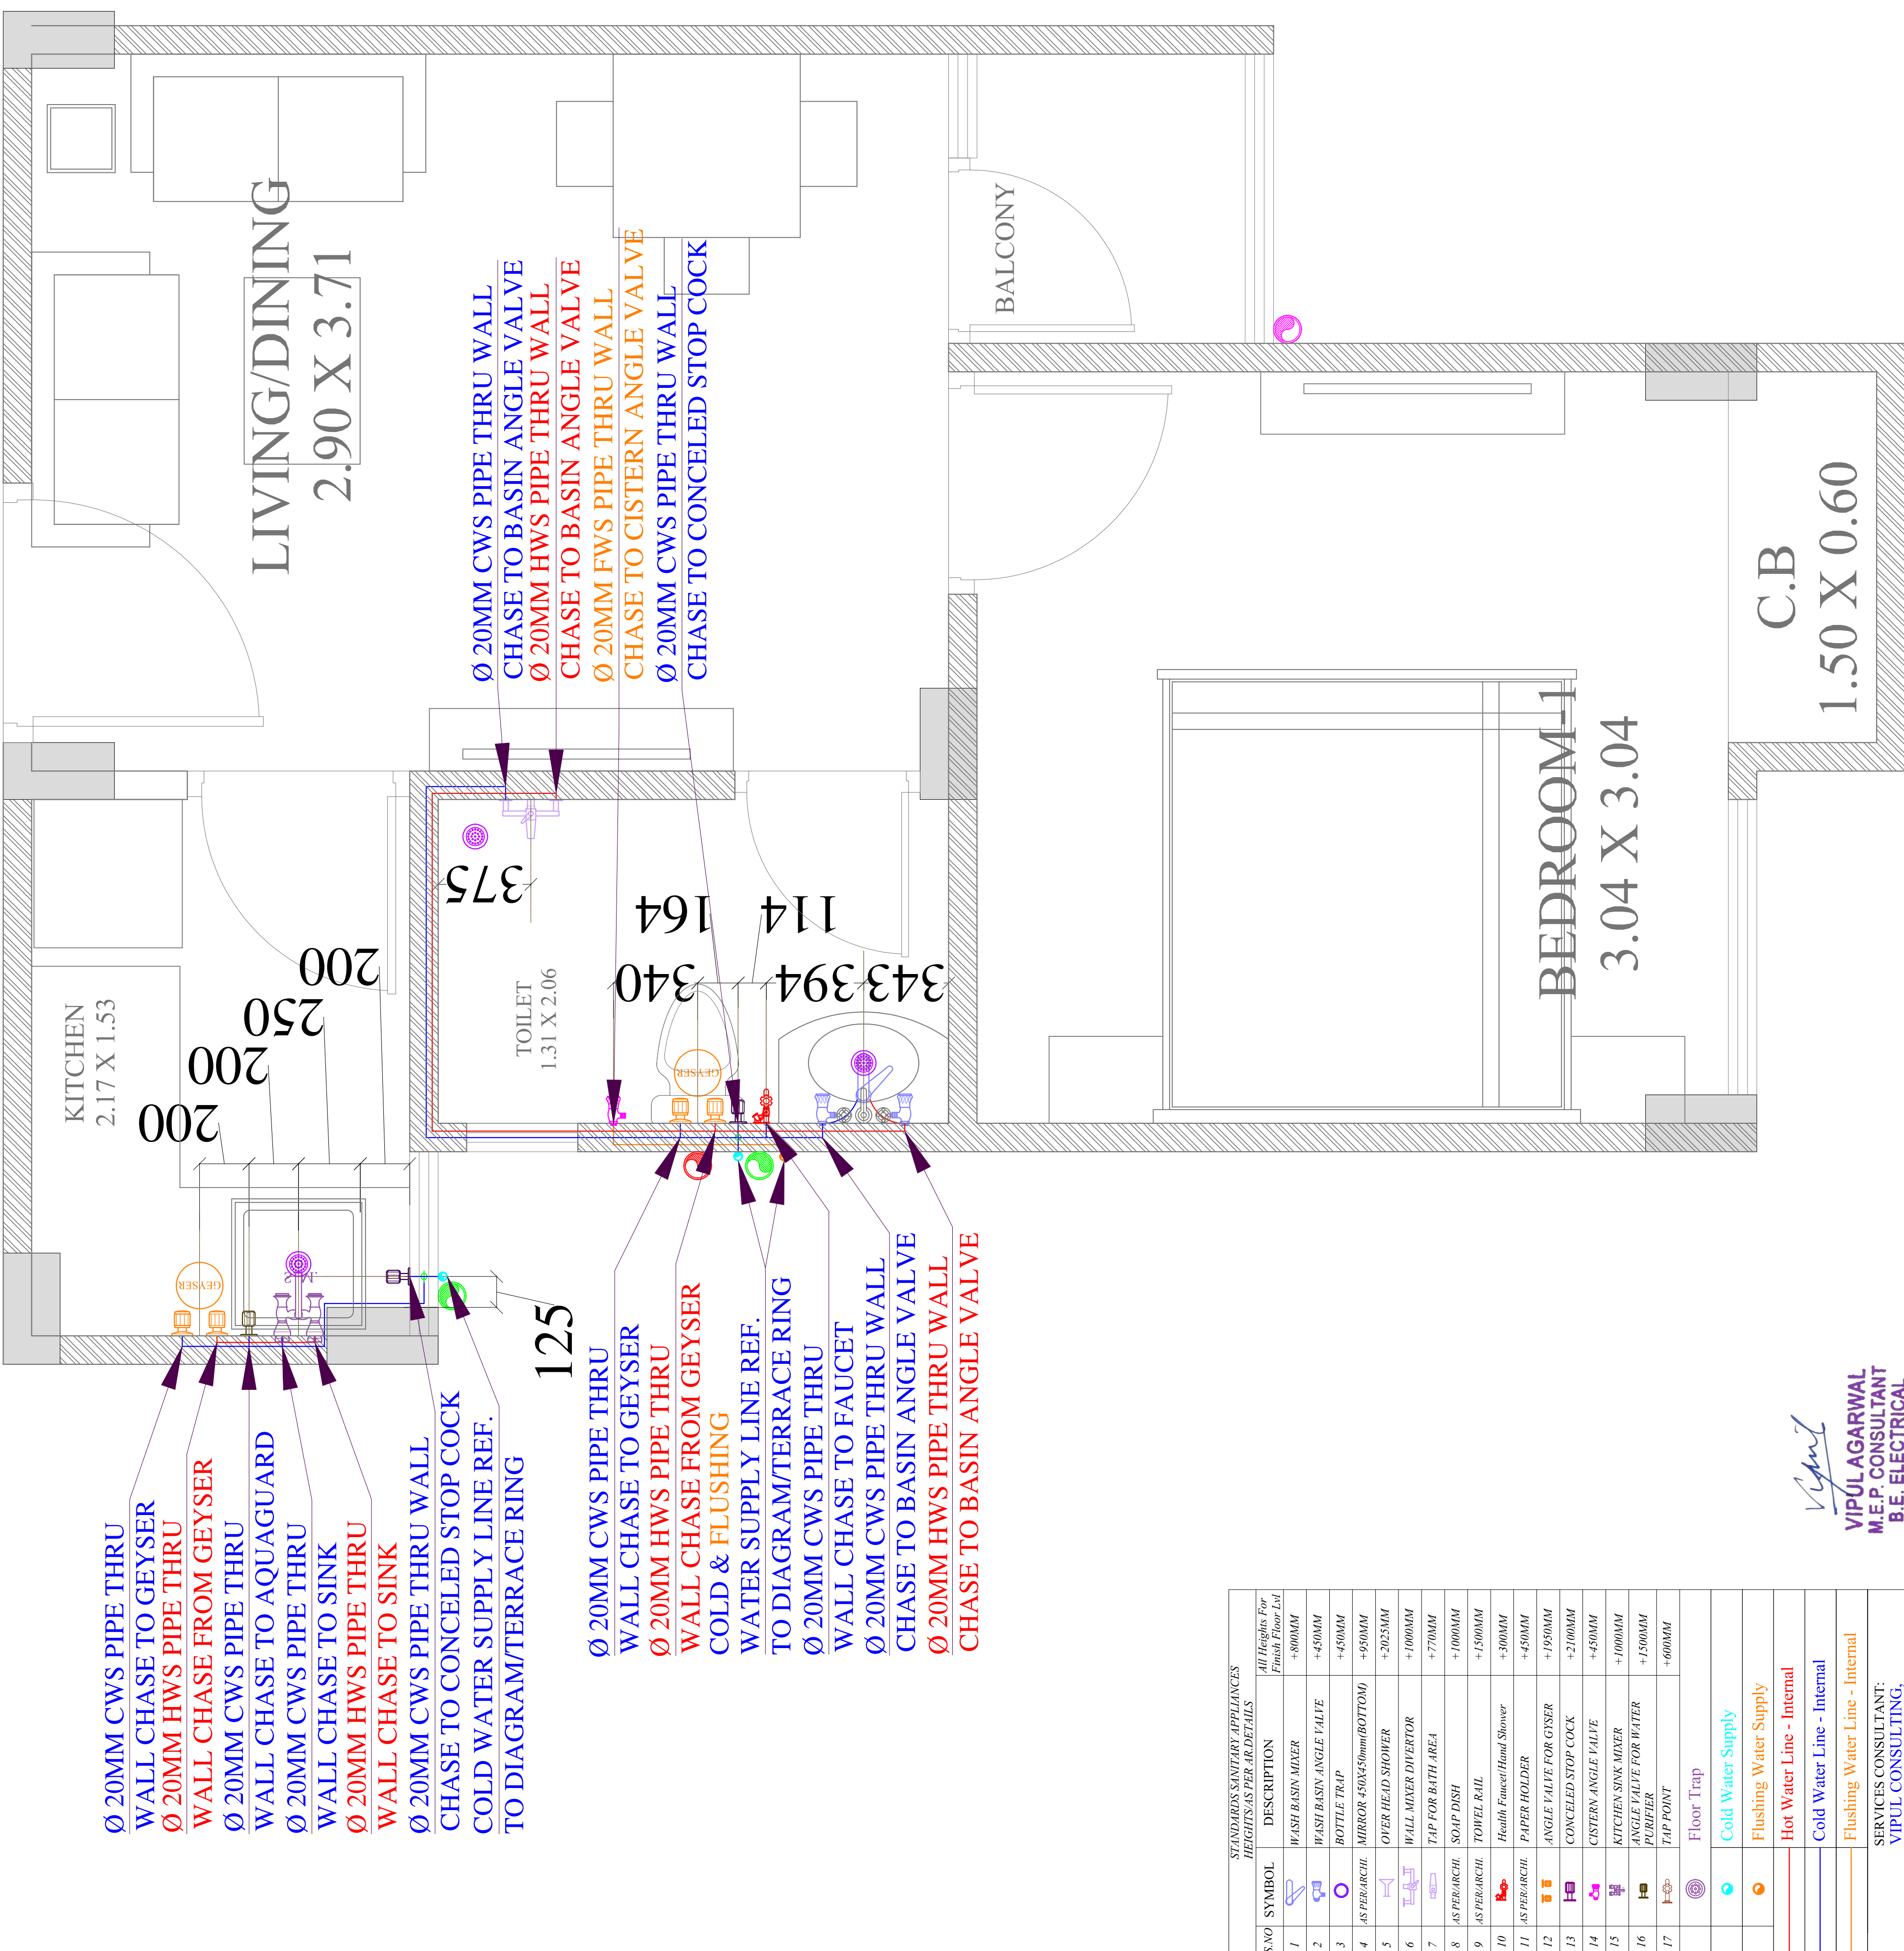

DIMENSIONS & FIXTURE ELEVANCES		
S.NO	SYMBOL	DESCRIPTION
1		WASH BASIN MIXER
2		WASH BASIN ANGLE VALVE
3		BOTTLE TRAP
4		MIRROR 450x450mm(BOTTOM)
5		OVER HEAD SHOWER
6		WALL MIXER DIVERTOR
7		TAP FOR BATH AREA
8		SOAP DISH
9		TOWEL RAIL
10		Health Faucet/Hand Shower
11		PAPER HOLDER
12		ANGLE VALVE FOR GEYSER
13		CONCELED STOP COCK
14		CISTERN ANGLE VALVE
15		KITCHEN SINK MIXER
16		ANGLE VALVE FOR WATER PURIFIER
17		TAP POINT

Floor Trap
Cold Water Supply
Flushing Water Supply
Hot Water Line - Internal
Cold Water Line - Internal
Flushing Water Line - Internal

Vipul
VIPUL AGARWAL
M.E.P. CONSULTANT
B.E. ELECTRICAL

SERVICES CONSULTANT:
VIPUL CONSULTING,
F 9 / 440 , Keshav Marg Chitrakut Scheme,Jaipur
PH:91-0-93146-10438, 0141-2446946 Mail:vpul8399@yahoo.com
REV. NO. 00 DATE: 17-05-2021

CLIENT :	PROJECT:-
SAMRIDDHI BUILDERS	PROPOSED GSITE PLAN SHOWING RESIDENTIAL PLOT FOR CHIEF MINISTER JAN AWAS YOJANA SITUATED AT KH. NO. 1296,1306 AT VILLAGE MAKARWALI ,AJMER

ARCHITECTS :
design
GRAPHITE DESIGN STUDIO
ARCHITECTS INTERIOR DESIGNERS PLANNERS
68, Janki Pura -1st, Indira prastha, Opp. Jan Mantri, Jaipur
CONTACT No. +91-982833414, 0141-2583414
Email: vpul8399@yahoo.com
Website: www.graphitedesignstudio.com

GENERAL NOTES

- All dimensions on this drawing are in feet and inches.
- Only written dimensions are to be followed. Drawing should not be scaled.
- Architectural drawings are to be followed for the location of all structural members & masonry walls, for sizes & prior to execution at site.
- This drawing is to be read in conjunction with all relevant structural, services & facility planning drawings.
- Any discrepancies between architectural, structural and services drawings must be brought to the notice of the architect immediately & prior to execution at site.
- Any discrepancies between architectural, structural and services drawings must be brought to the notice of the architect immediately & prior to execution at site.
- All masonry walls should be aligned with the columns as indicated on the plan, irrespective of the position as calculated with the dimensioning.
- For details, refer relevant large scale detail dpgs, as indicated.

THIS DRAWING IS THE PROPERTY OF GRAPHITE DESIGN STUDIO PVT. LTD., JAIPUR. IT SHALL NOT BE COPIED OR USED WITHOUT THEIR WRITTEN PERMISSION NOR MADE KNOWN TO A THIRD PARTY. THE INFORMATION IS ISSUED ON THE UNDERSTANDING THAT NO PART THEREOF SHALL BE USED FOR ANY OTHER PURPOSE OTHER THAN THE EXPRESSLY STATED USE.

NAME OF DRAWING: BLOCK-D TYPICAL FLAT INTERNAL PLUMBING DETAIL		DATE: 17-05-2021	NORTH
DRAWN BY: RAAJ	CHECKED BY: SANJAY		
PROJECT NO.: BLOCK-D TYPICAL FLAT INTERNAL PLUMBING DETAIL		REV. NO.: R-00	
DRAWING NO.: MEPTYP-FLAT-PLU/03			



Vipul
VIPUL AGARWAL
M.E.P. CONSULTANT
B.E. ELECTRICAL

SYMBOL	DESCRIPTION
	Ø110 mm Soil Waste Water Pipe
	Ø110 mm Waste Water Pipe
	Ø110 mm Rain Water Pipe
	Ø110 mm Soil Waste Water Pipe Slope 1:150
	Ø110 mm Waste Water Pipe Slope 1:150
	Ø110 mm Rain Water Pipe Slope 1:200
	Ø75 mm Waste Water Pipe Internal Toilet Slope 1:150
	Ø75 mm Rain Water Pipe
	Ø50mm Waste Water Pipe Bottle Trap
	Floor Trap
	Vertical MS Grating Cover
	Flow Direction
	6" Platform Raise

SERVICES CONSULTANT:
VIPUL CONSULTING,
F 9 / 440 , Keshav Marg Chitrakut Scheme,Jaipur
PH:91-0-93146-10438 ,0141-2440946 Mail:vipul8599@yahoo.com
REV. NO. 00 DATE: 17-05-2021

BLOCK-D

CLIENT :

SAMRIDDHI BUILDERS

PROJECT:-

PROPOSED GSITE PLAN SHOWING
RESIDENTIAL PLOT FOR CHEIF
MINISTER JAN AWAS YOJANA
SITUATED AT KH. NO. 1296,1306 AT
VILLAGE MAKARWALI ,AJMER

ARCHITECTS :

des^graphite
studio

GRAPHITE DESIGN STUDIO

ARCHITECTS, INTERIOR DESIGNERS, PLANNERS

68, Janak Puri -1st, Imliwala phatak, Opp Jain Mandir, Jaipur
CONTACT NO. +91-9928334414, 0141-2593414
email: studiosgraphite@gmail.com
Website : www.graphitedesignstudio.com

GENERAL NOTES

1. All dimensions on this drawing are in feet and inches.
2. Only written dimensions are to be followed , drawing should not be scaled.
3. All measurements must be checked and verified by the contractors prior to execution of work at the site.
4. This drawing is to be read in conjunction with all relevant structural, services & facility planning drawings.
5. Architectural drawings are to be followed for the location of all structural members & masonry walls. for sizes & reinforcement details of structural members, relevant structural drawings are to be referred.
6. Any discrepancies between architectural, structural and services drawings must be brought to the notice of the architects immediately & prior to execution at site.
7. Co-ordination with services such as hvac, plumbing & electrical, etc. is the responsibility of the contractors.
8. All masonry walls should be aligned with the columns as indicated on the plan, irrespective of the position as calculated with the dimensioning.
9. For details, refer relevant large scale detail drawings as indicated.

NAME OF DRAWING:

BLOCK-D
G.F. & 1ST TO 4TH FLOOR
INTERNAL DRAINAGE PLAN

DRAWN BY:

RAAJ

CKD BY:


SANJAY

PROJECT NO. :

SCALE :

DRAWING NO. :

NORTH:

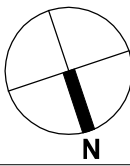

DATE :

17-05-2021

REV NO. :

R-00

MEP/ DRA/01

THIS DRAWING IS THE PROPERTY OF GRAPHITE DESIGN STUDIO PVT. LTD. , JAIPUR. IT SHALL NOT BE COPIED OR USED WITHOUT THEIR WRITTEN PERMISSION NOR MADE KNOWN TO A THIRD PARTY. THE INFORMATION IS ISSUED ON THE UNDERSTANDING THAT NO PART THEREOF SHALL BE DUPLICATED FOR THE PURPOSE OTHER THAN THE EXPRESSED PURPOSE.

