


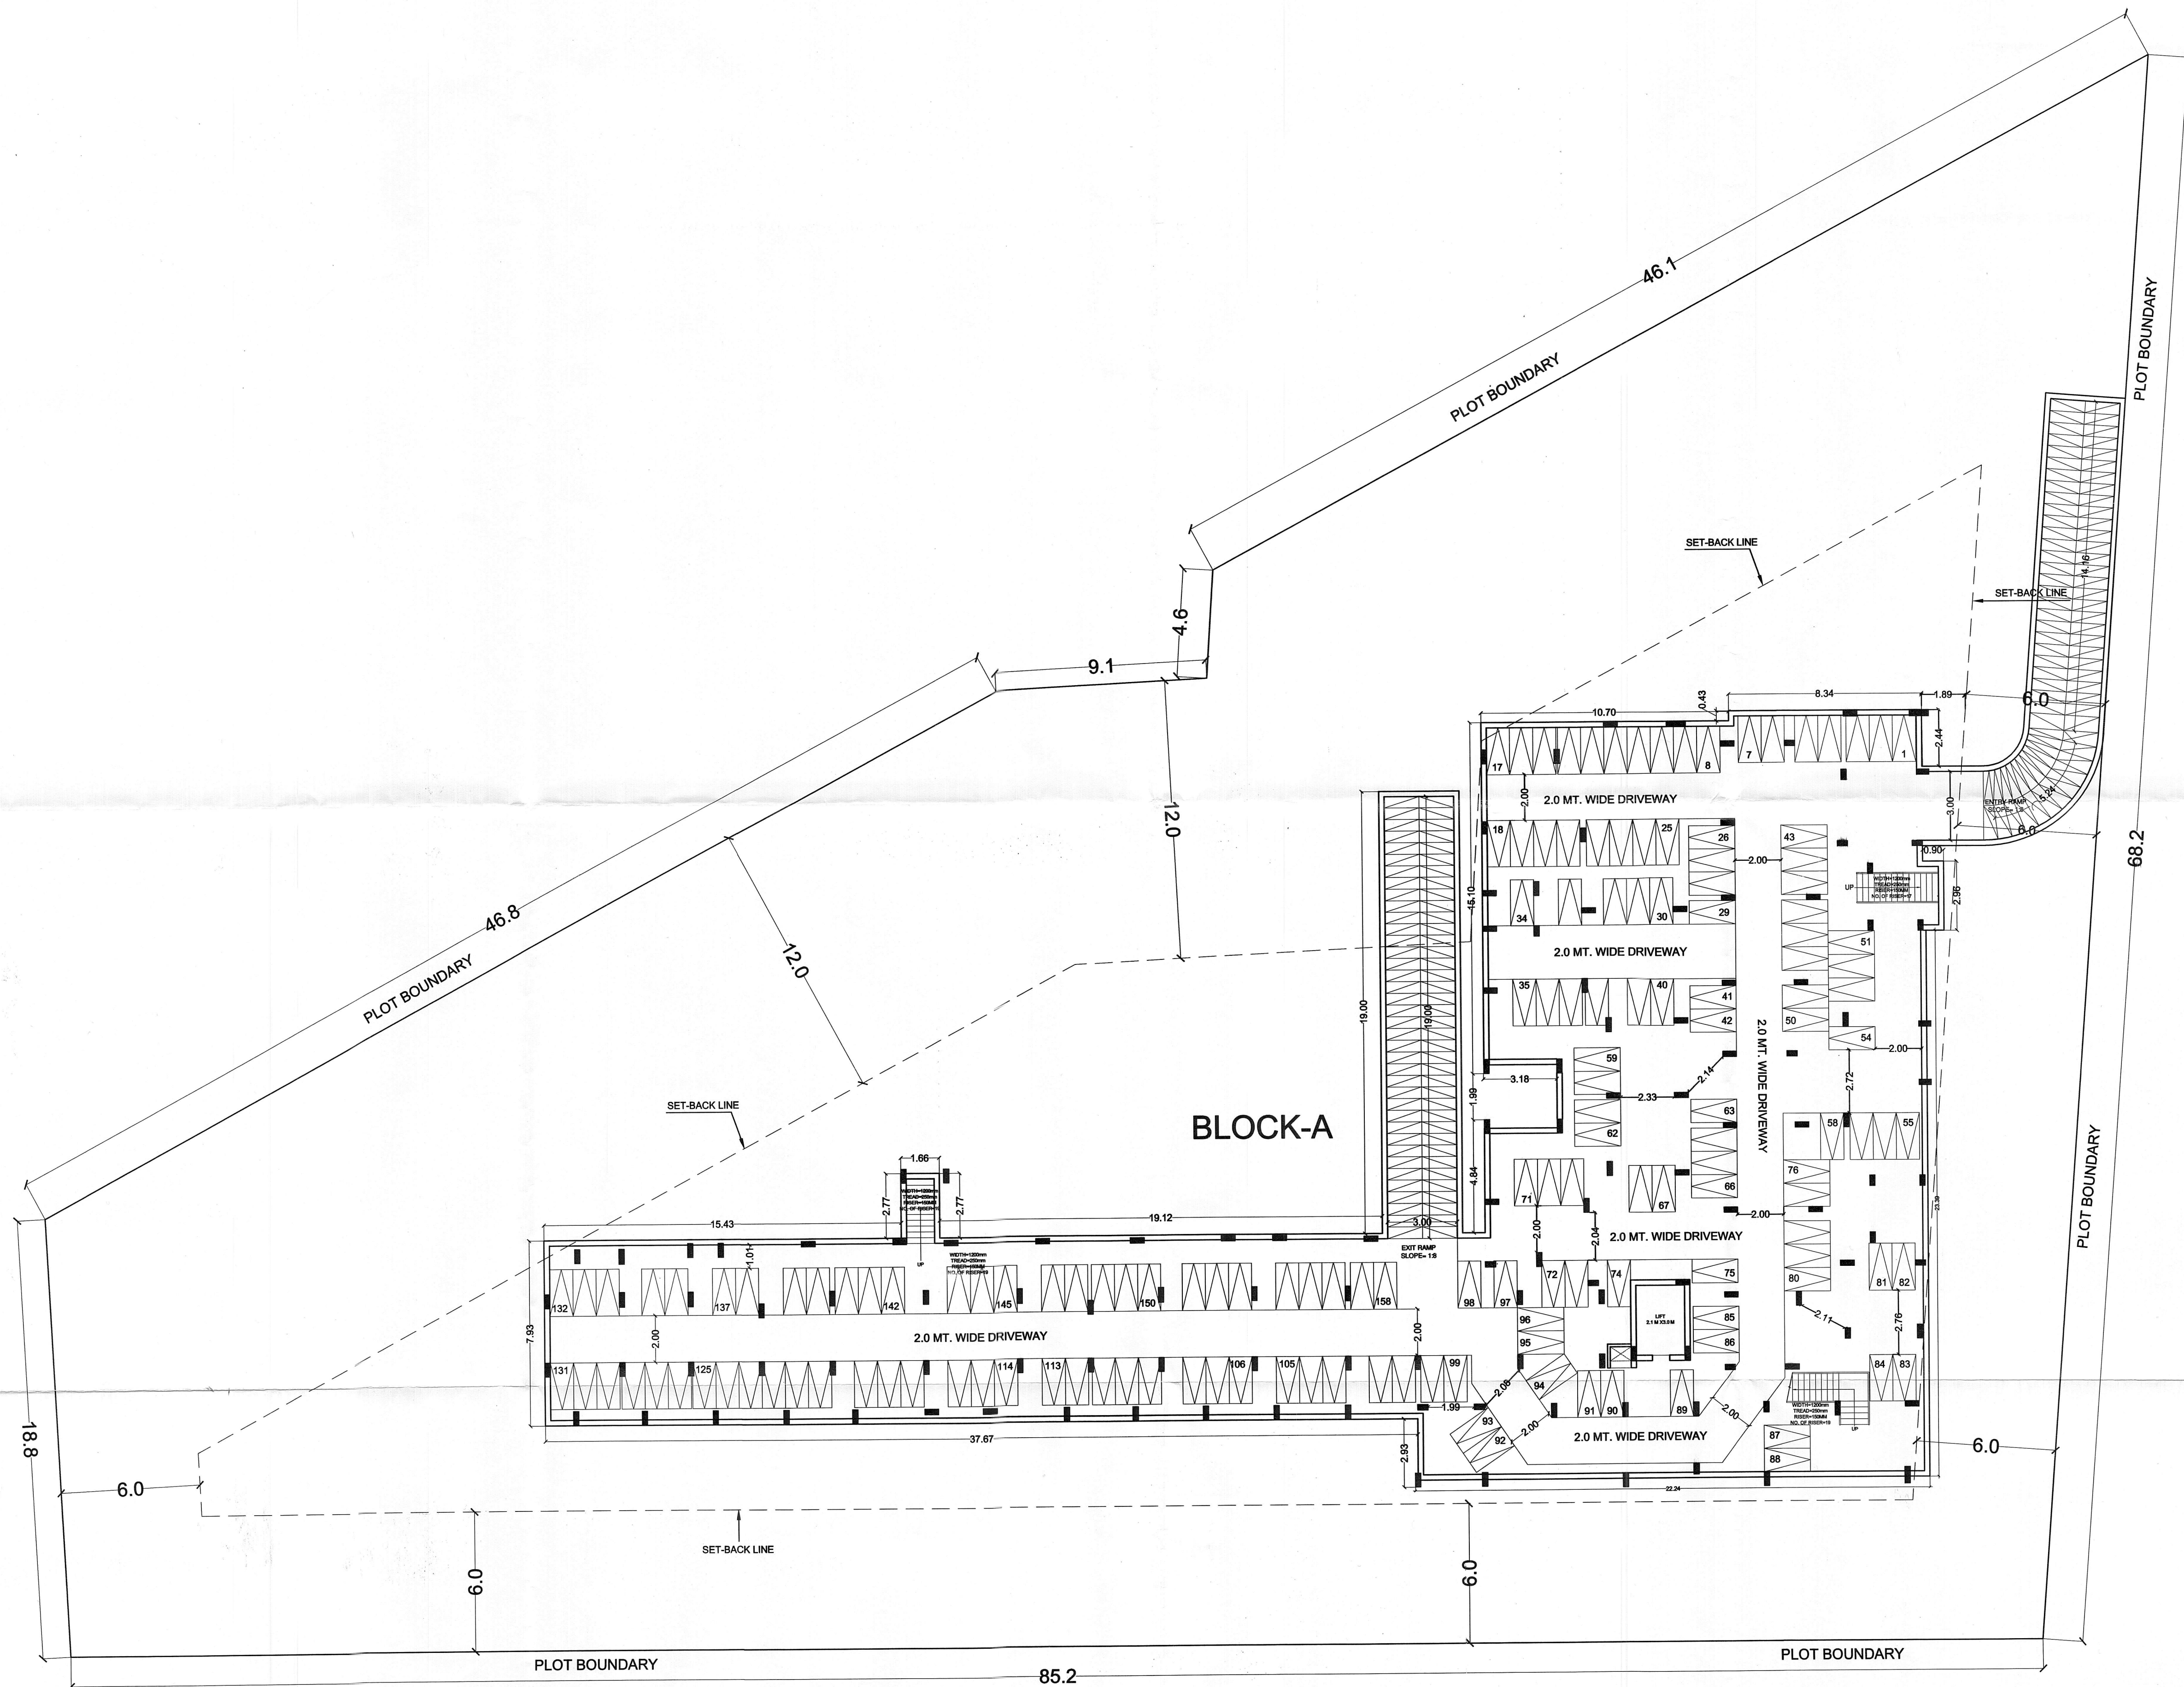

SUBMISSION DRAWINGS

TITLE:-

BASEMENT FLOOR PLAN (BLOCK-A)

SCALE:- 1: 150

DATE:- 24-08-17


PROJECT:-

PROPOSED AFFORDABLE HOUSING
KHASRA NO. 622 & 631
AT VILLAGE NARSINGHPURA URF RIKSHA,
TEHSIL SANGANER, JAIPUR.


OWNER

ARCHITECTS


Ankur Singh Tanwar
CA/2011/51904

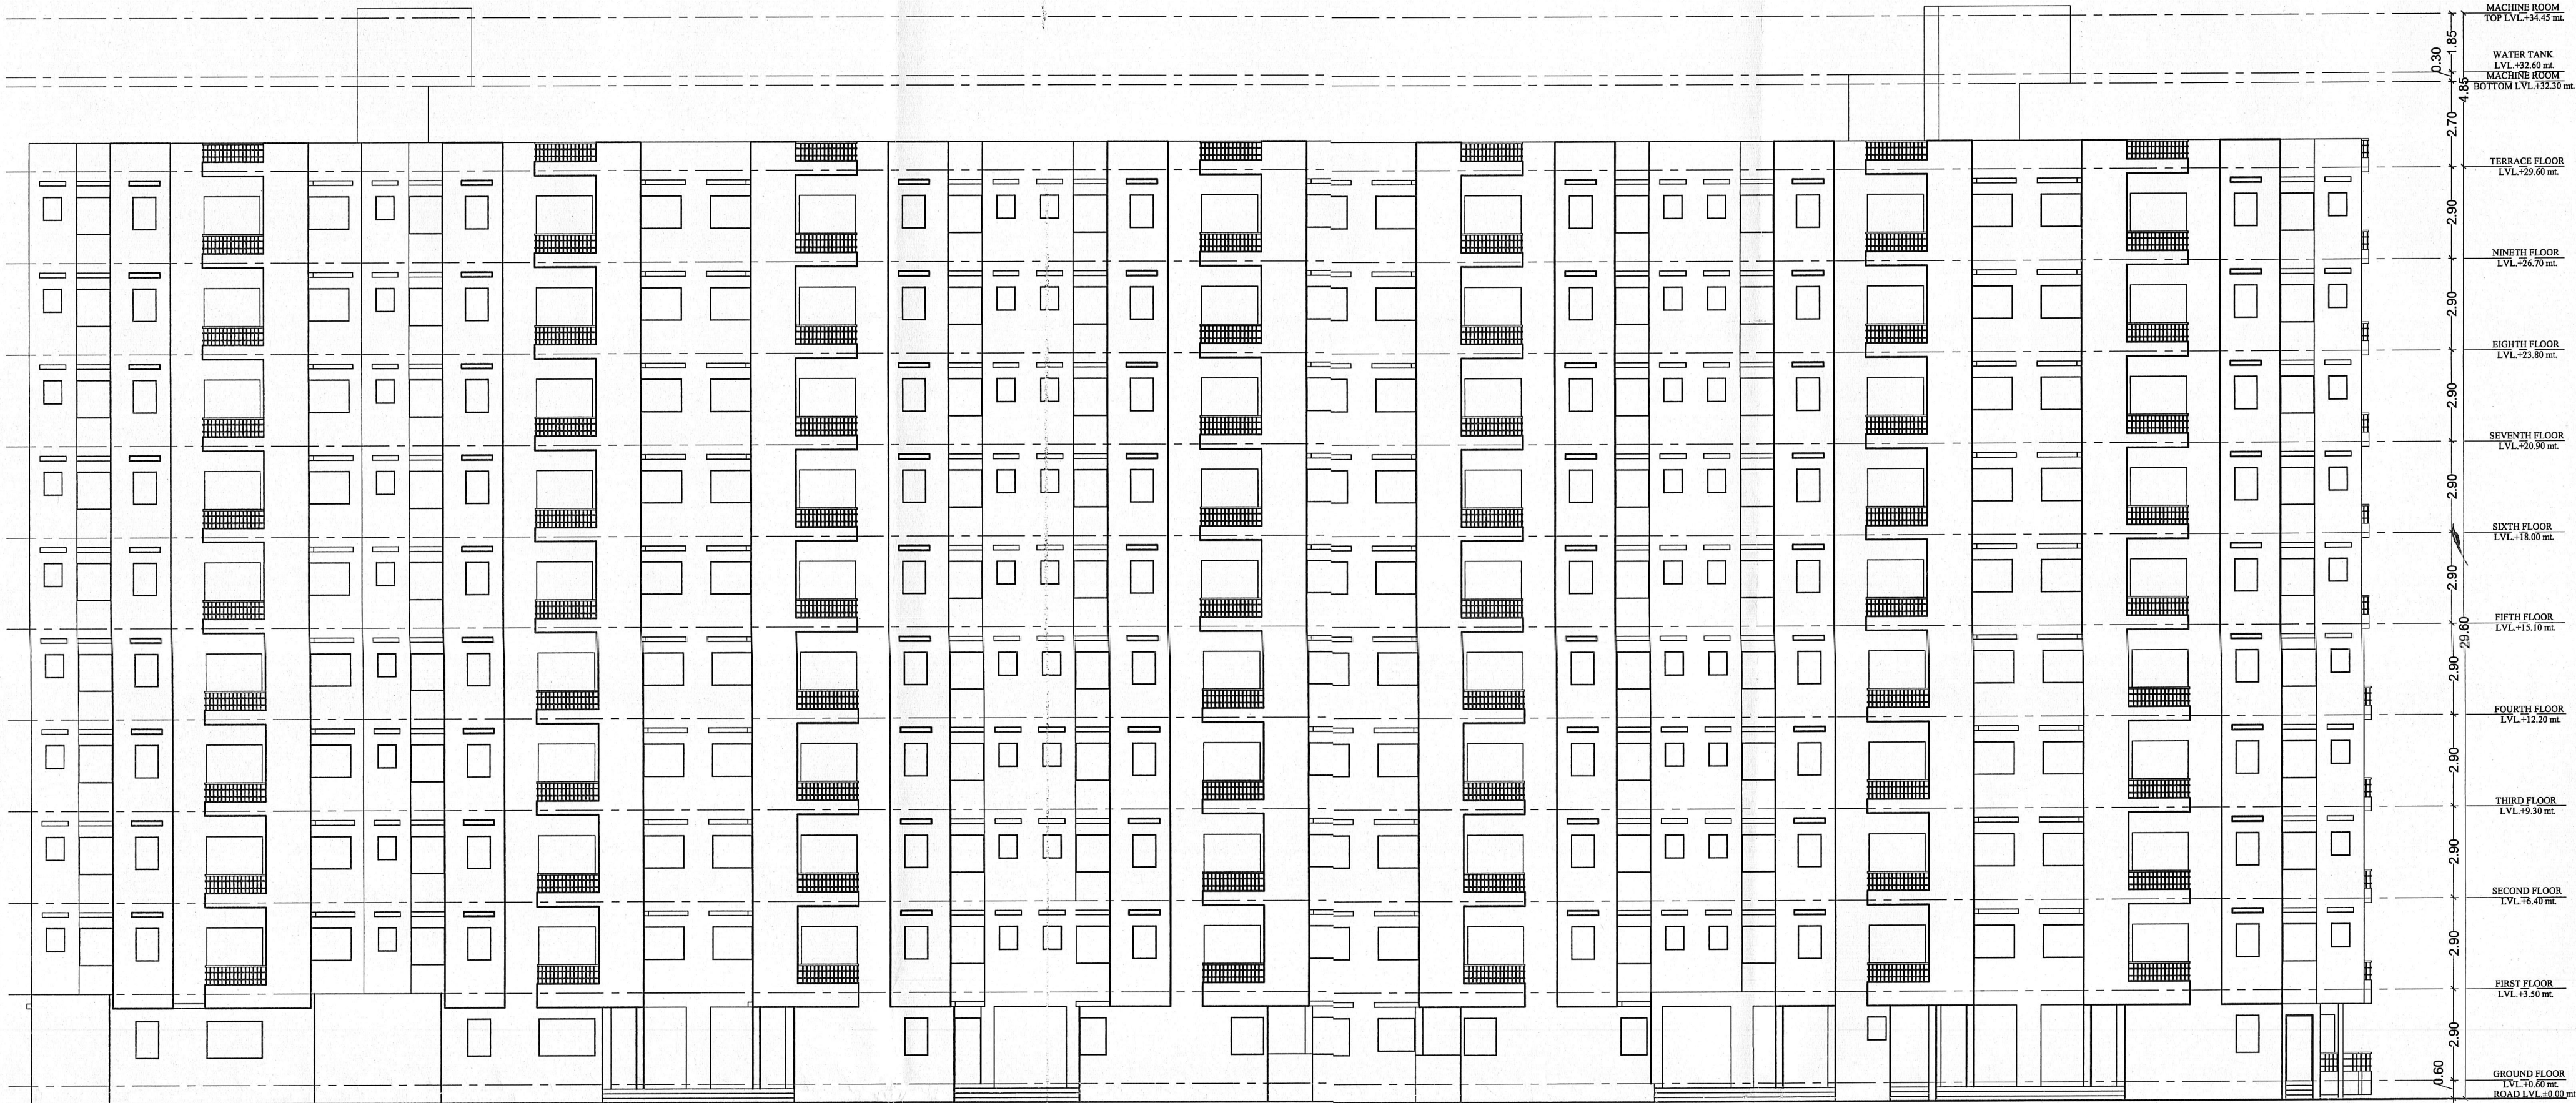


REAR SIDE ELEVATION

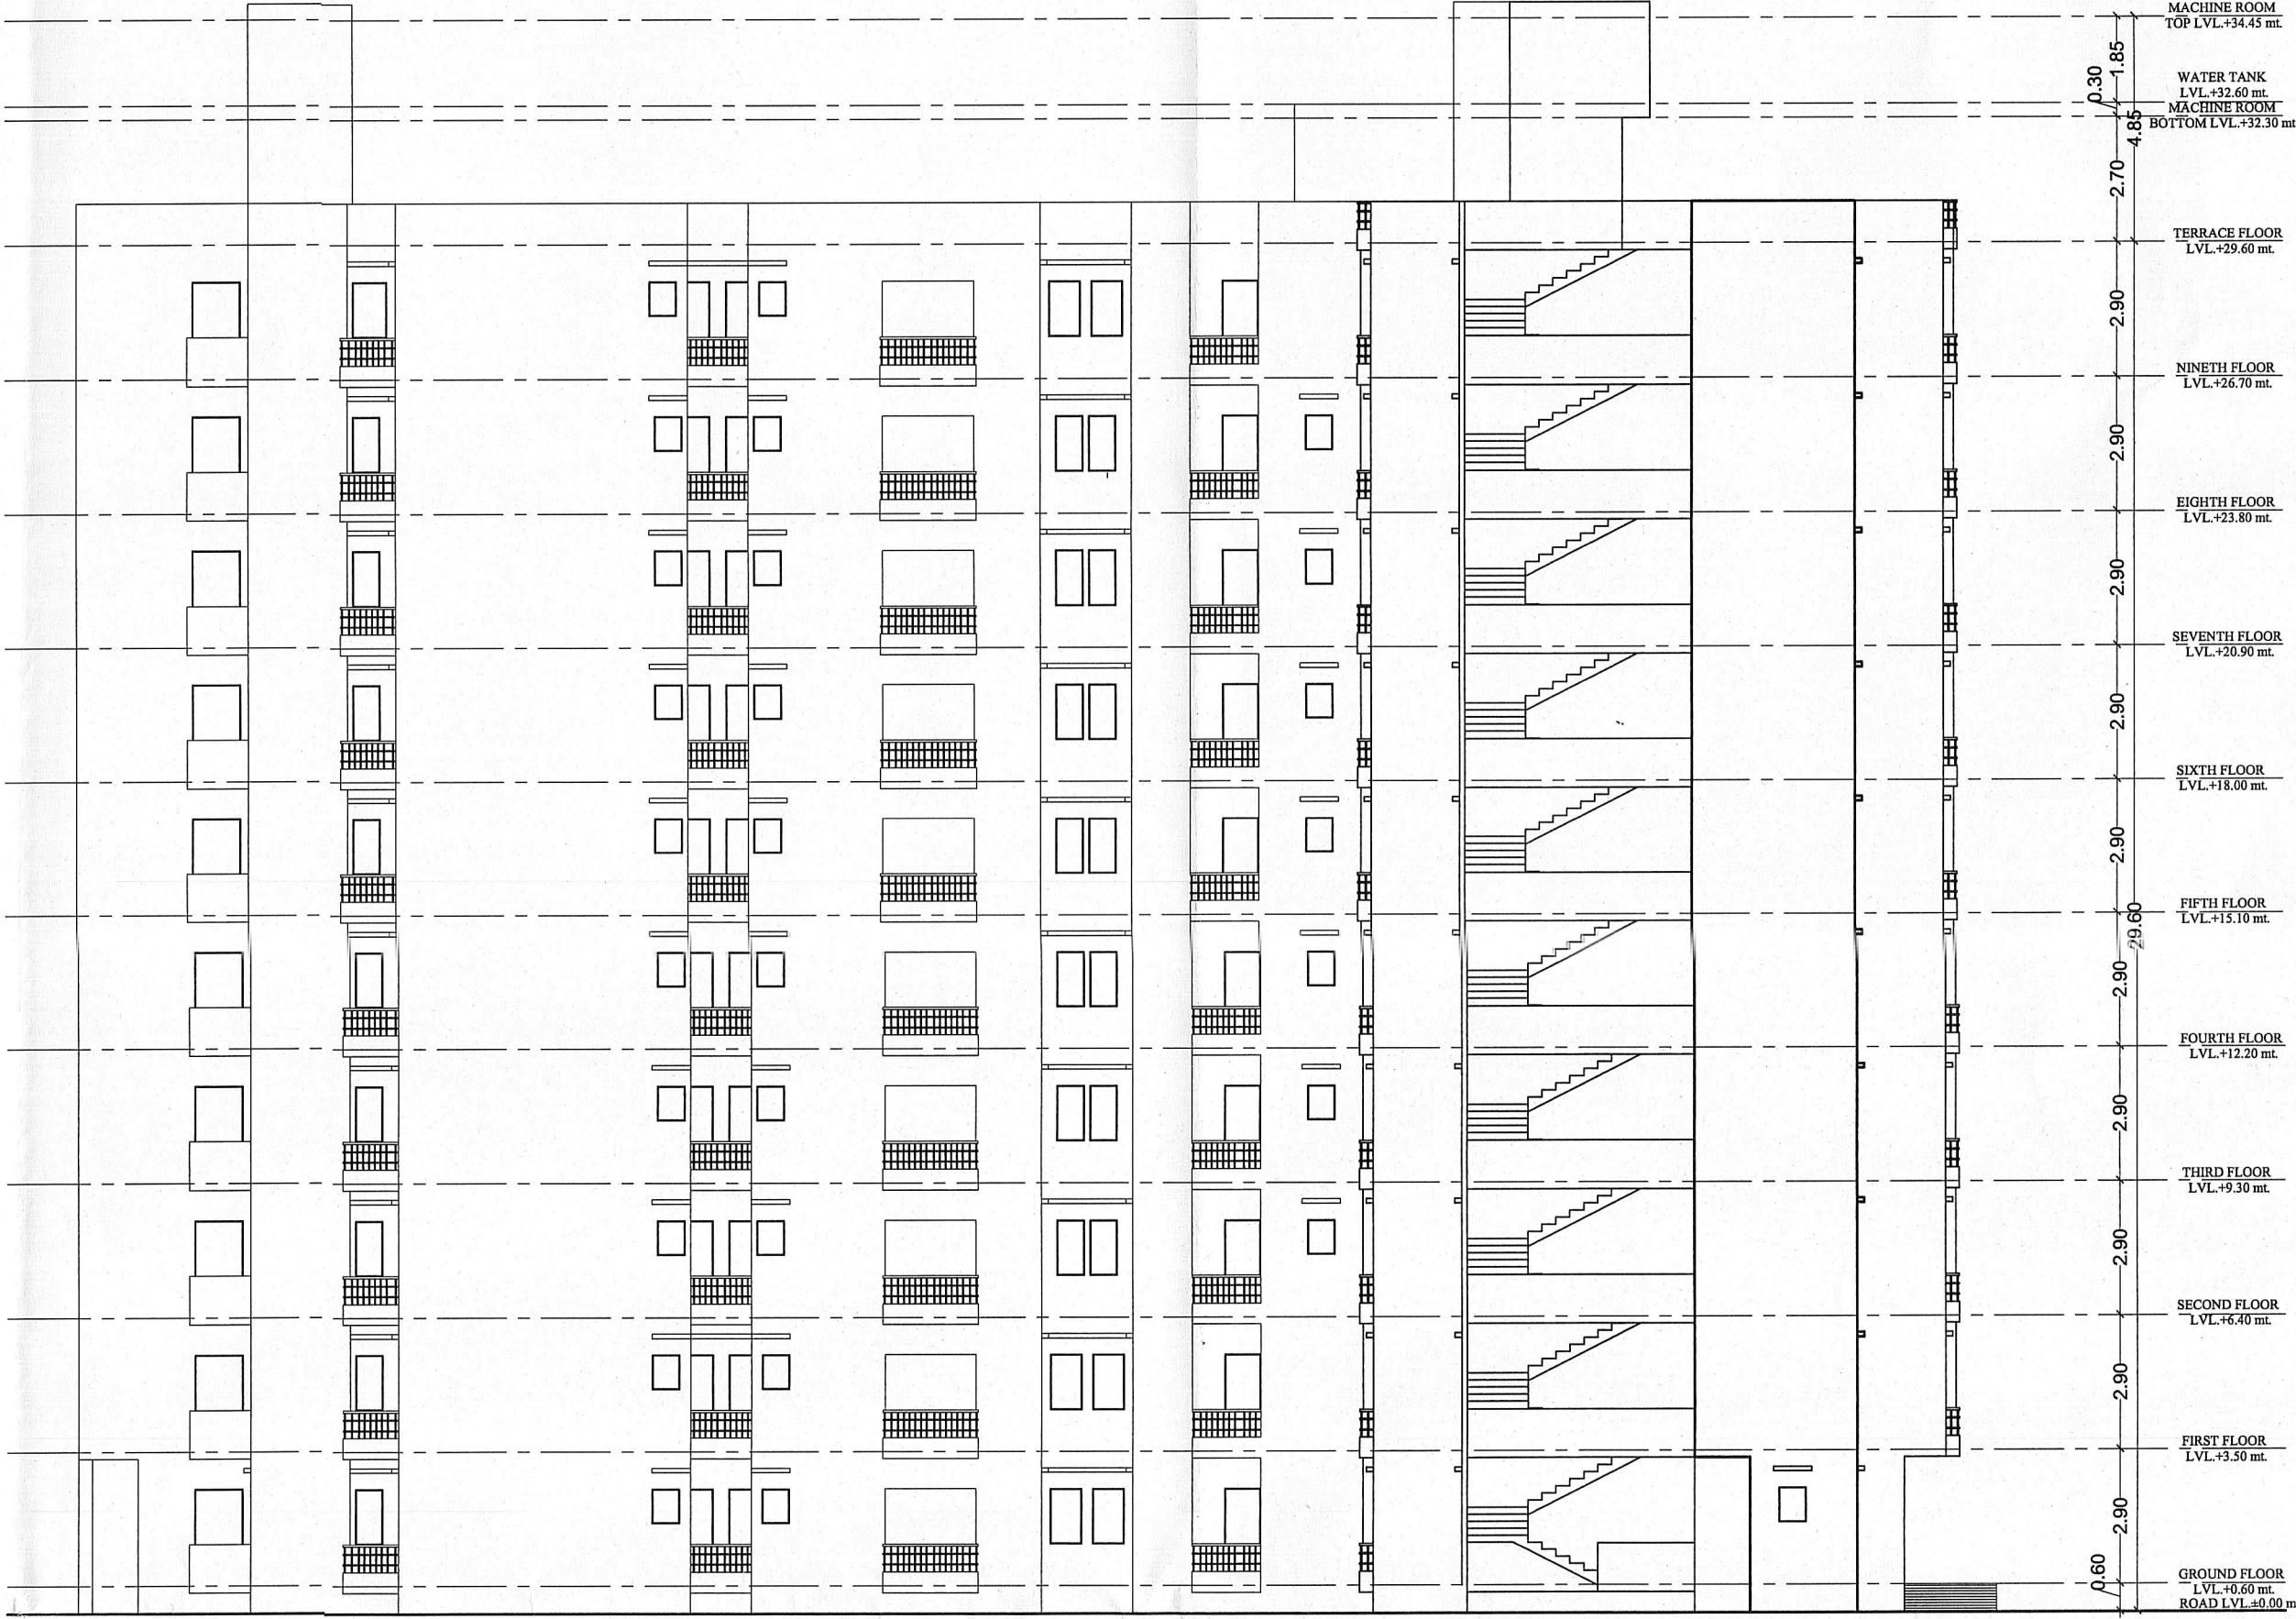

RIGHT SIDE ELEVATION

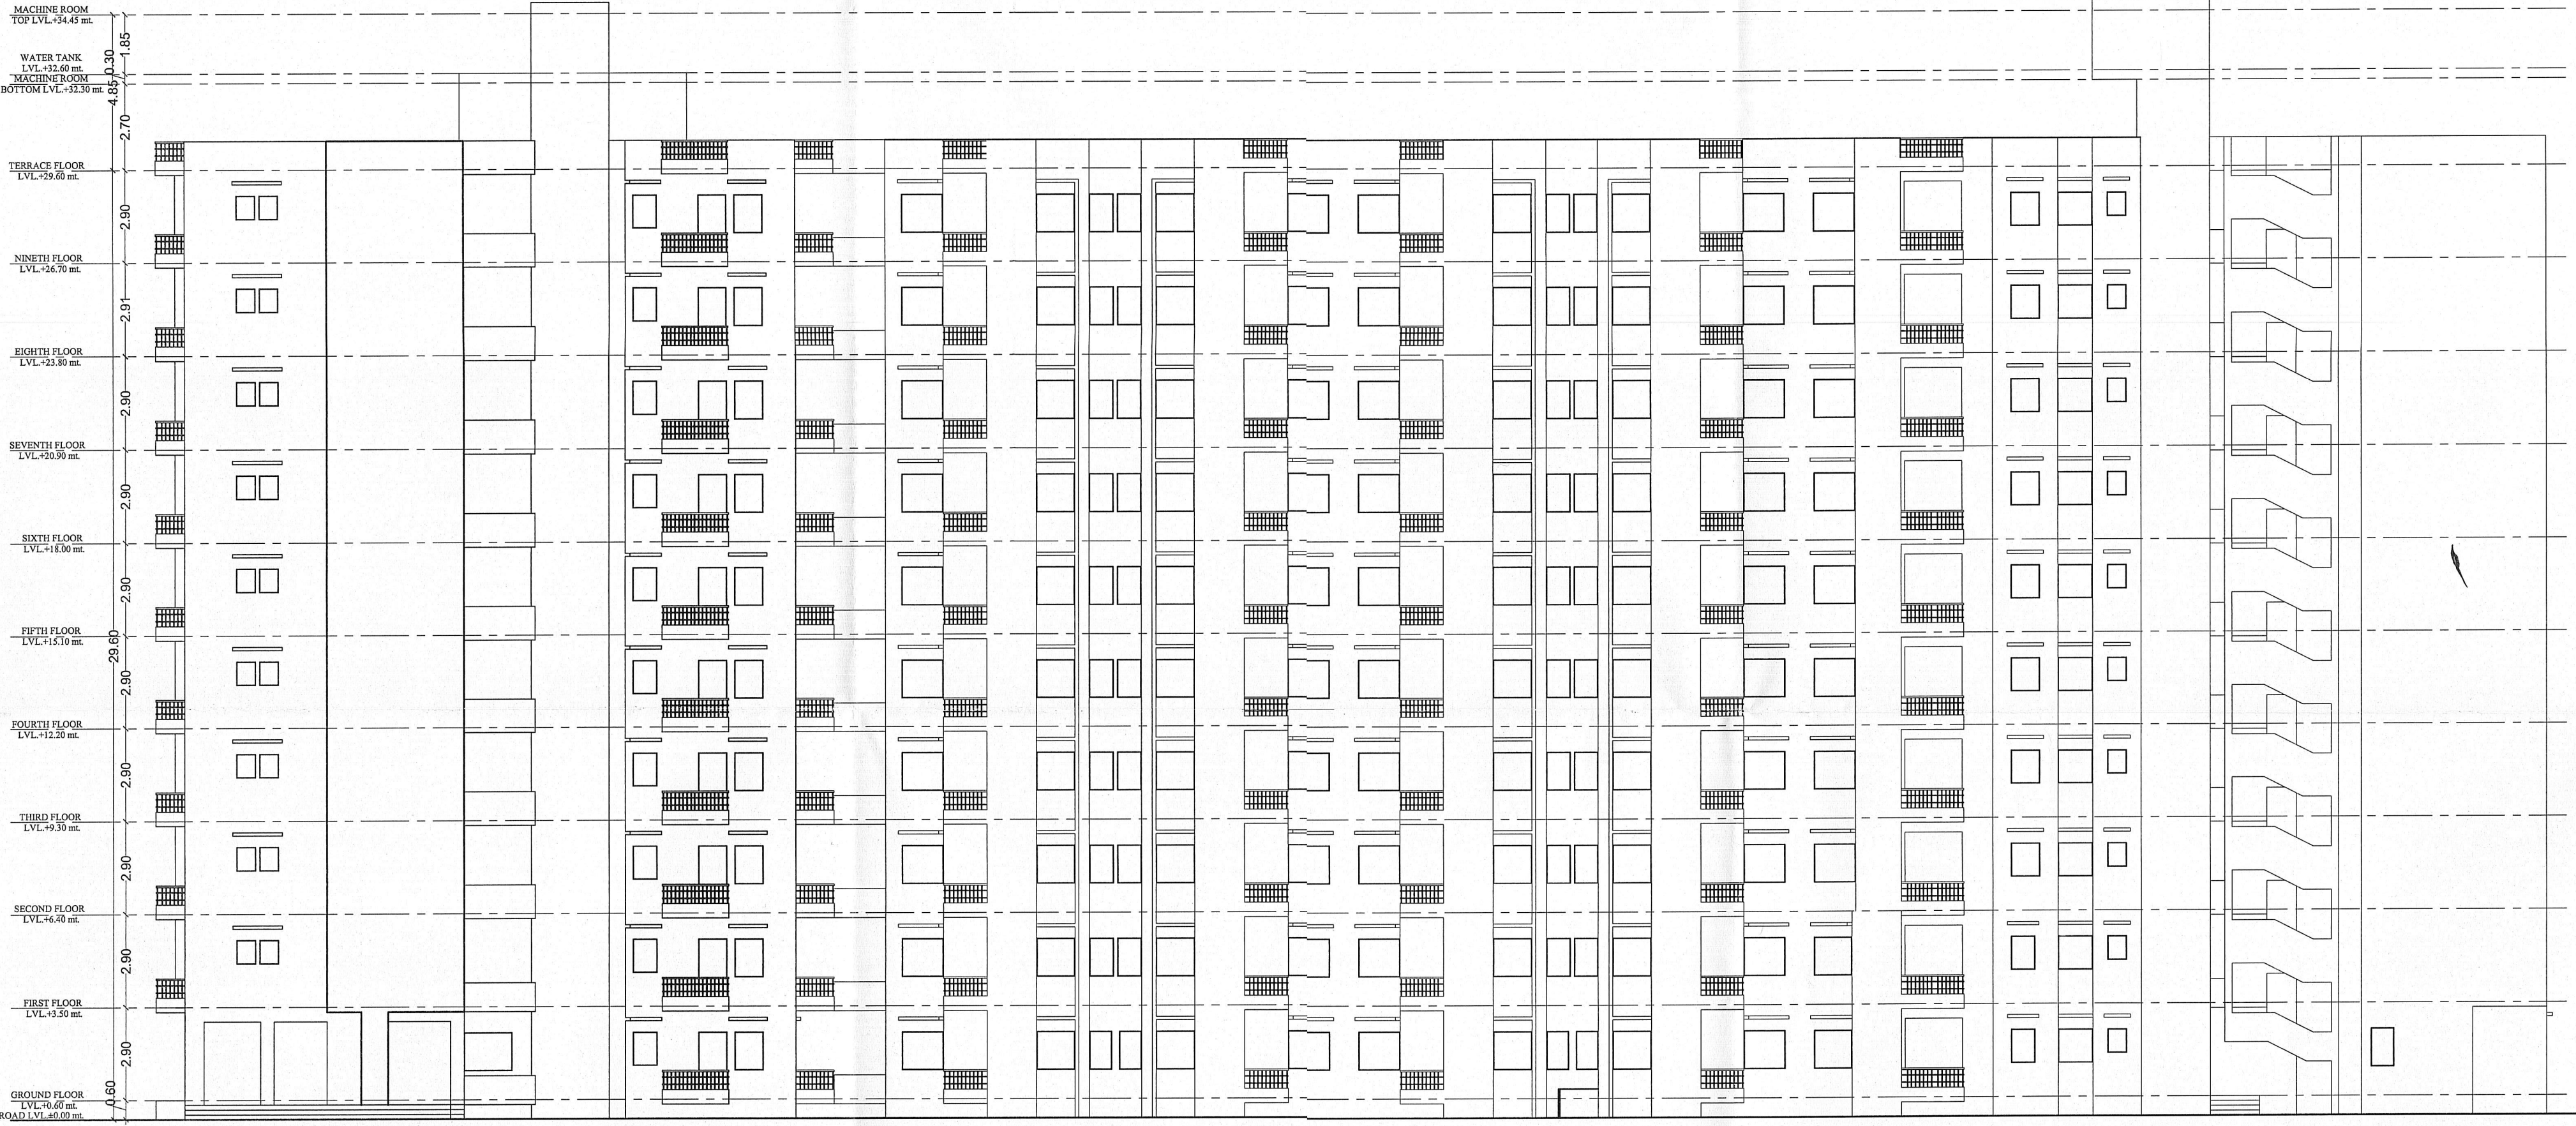

FRONT ELEVATION

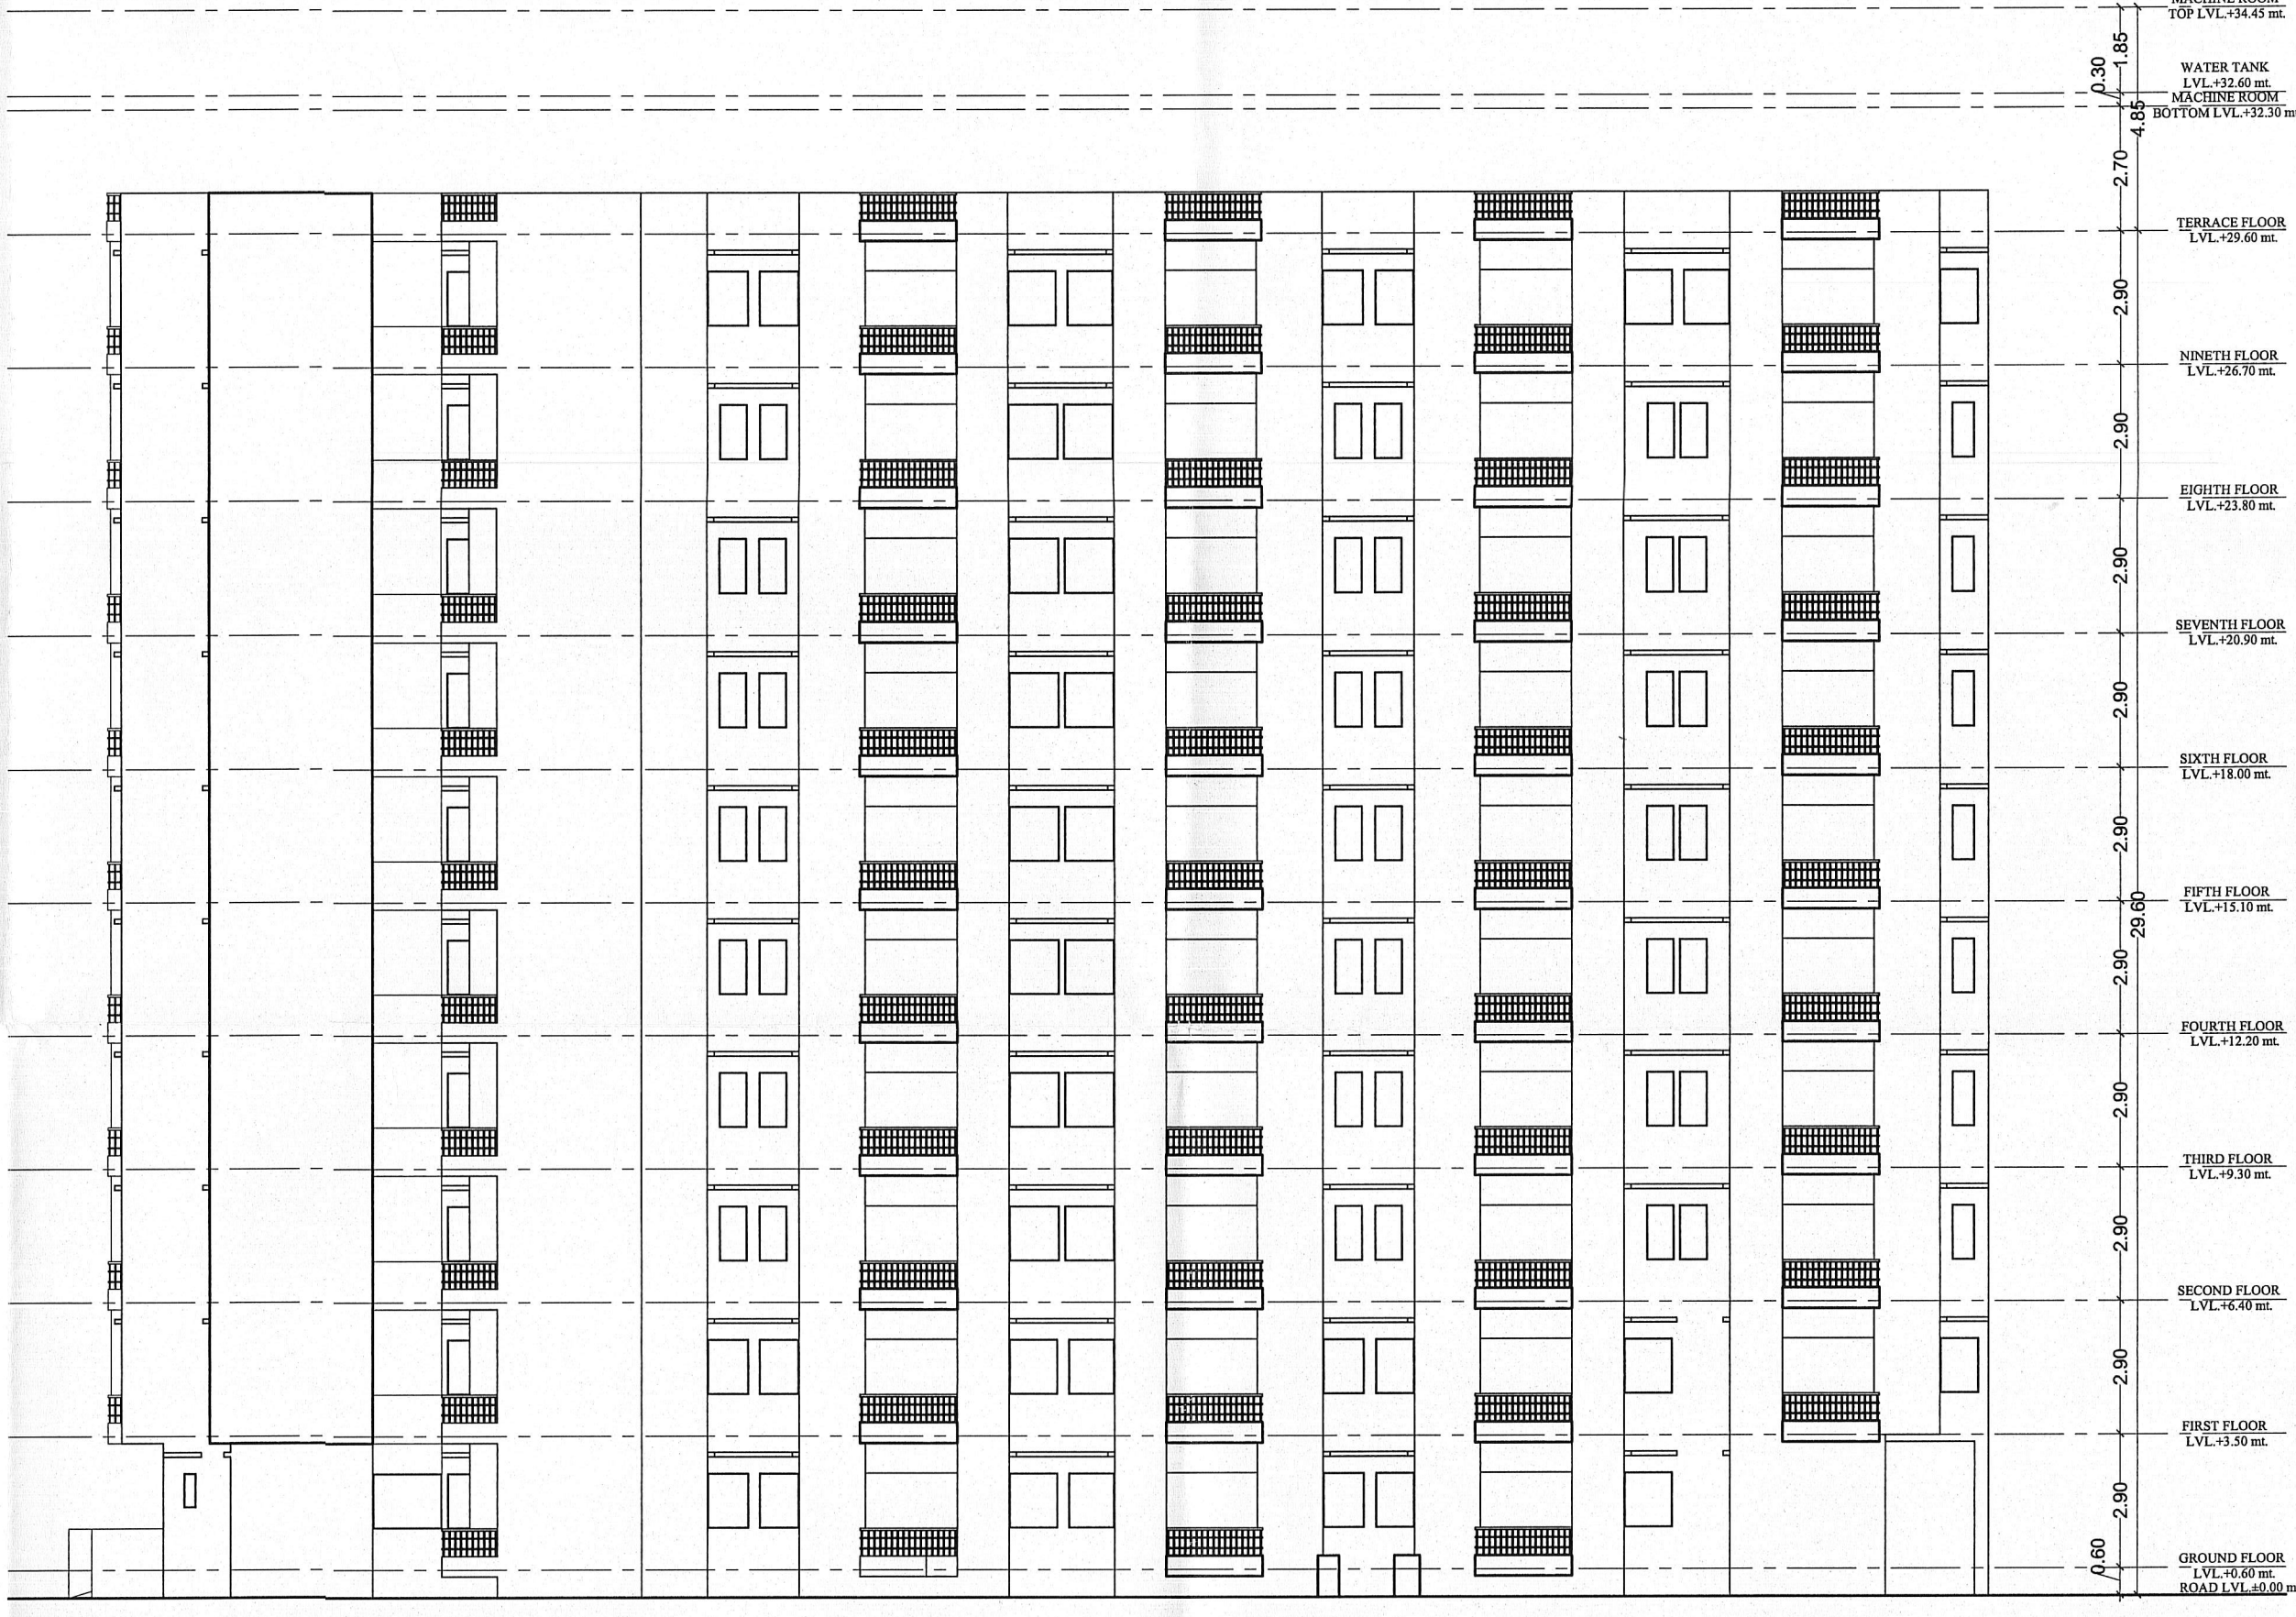

LEFT SIDE ELEVATION

NOTE:- DRAWING APPROVAL BY EMPANELLED ARCHITECT ACCORDING TO LETTER NO. क्र. प.18(36) नववि /एनएचपी/ 2014/ पार्ट DATED 31 MAY 2017

DRAWING TYPE:-

SUBMISSION DRAWINGS

PROJECT:-
PROPOSED AFFORDABLE HOUSING
KHASRA NO. 622 & 631
AT VILLAGE NARSINGHPURA URF RIKSHA ,
TEHSIL SANGANER, JAIPUR.

TITLE:-

ELEVATIONS
BLOCK-A

SCALE:- 1:150

DATE:- 24-08-17

OWNER



ARCHITECTS


Ankur Singh Tanwar
CA/2011/51904



NOTE:- DRAWING APPROVAL BY EMPANELLED ARCHITECT ACCORDING TO LETTER NO. क्र. प.18(36) नववि/एनएचपी/ 2014/ पार्ट DATED 31 MAY 2017

DRAWING TYPE:-	PROJECT:-	TITLE:-	OWNER	ARCHITECTS
SUBMISSION DRAWINGS	PROPOSED AFFORDABLE HOUSING KHASRA NO. 622 & 631 AT VILLAGE NARSINGHPURA URF RIKSHA , TEHSIL SANGANER, JAIPUR.	GROUND FLOOR PLAN	SCALE:- 1: 200 DATE:- 24-08-17	Ankur Singh Tanwar CA/2011/51904

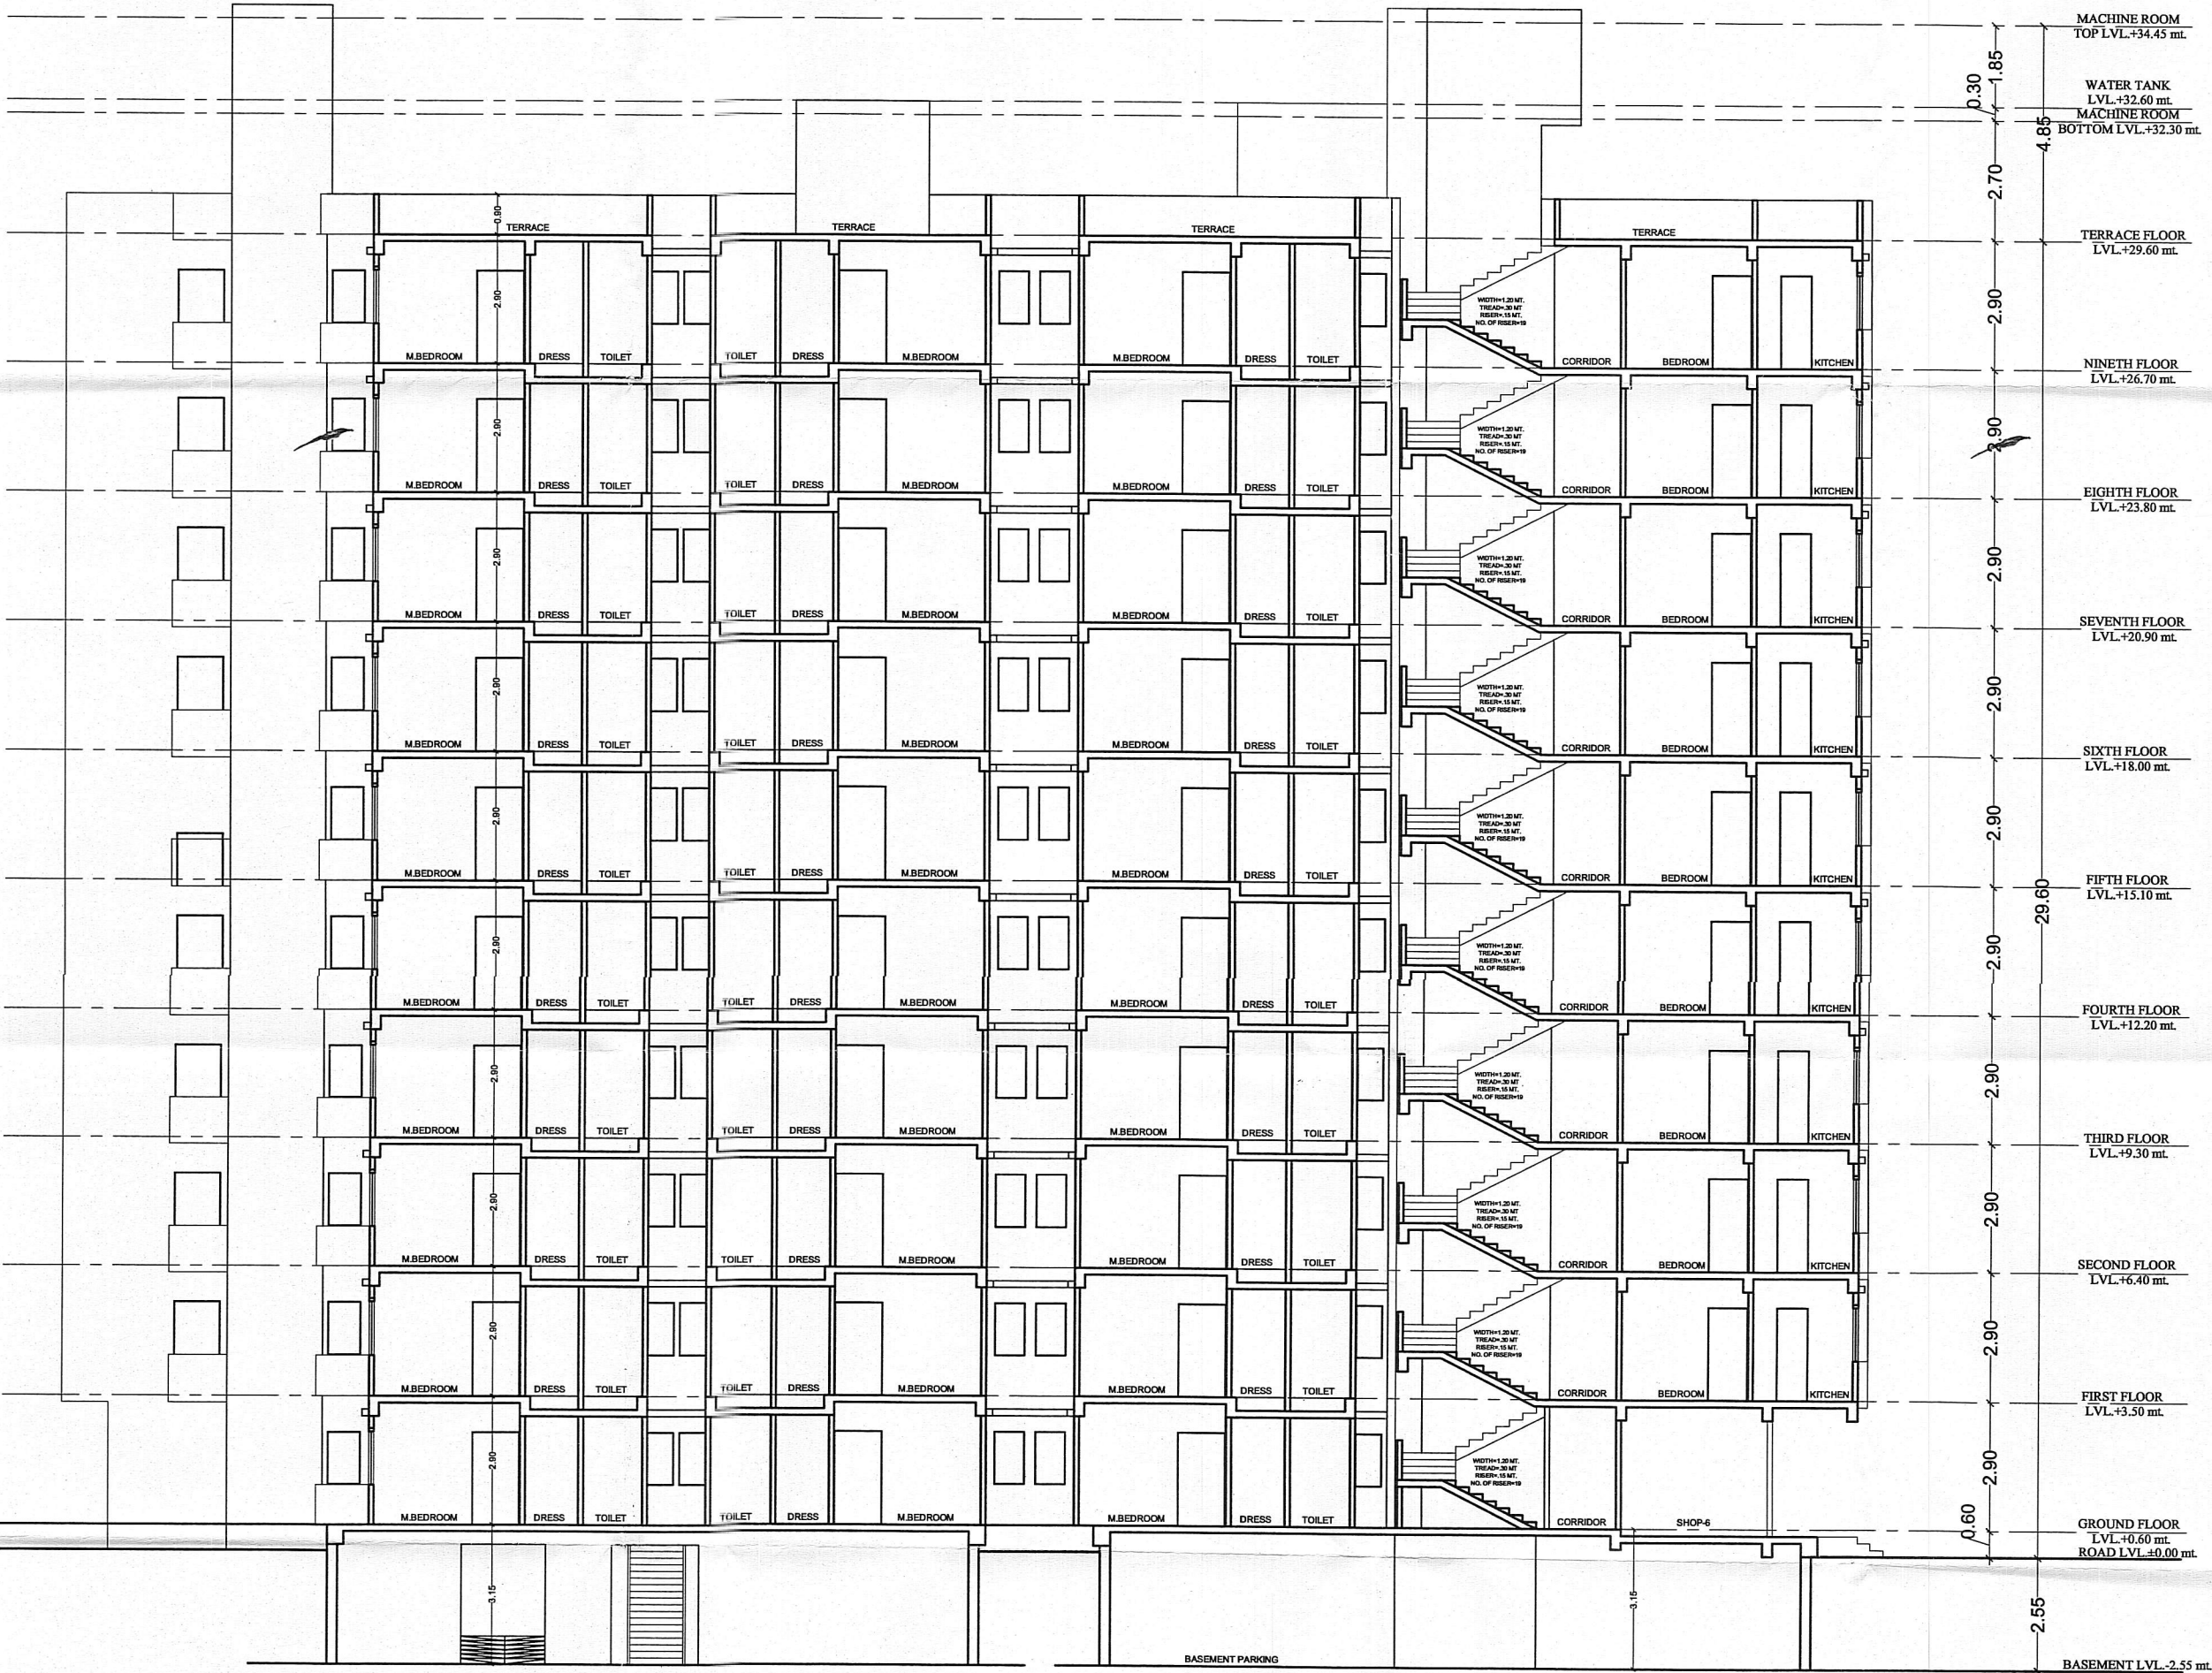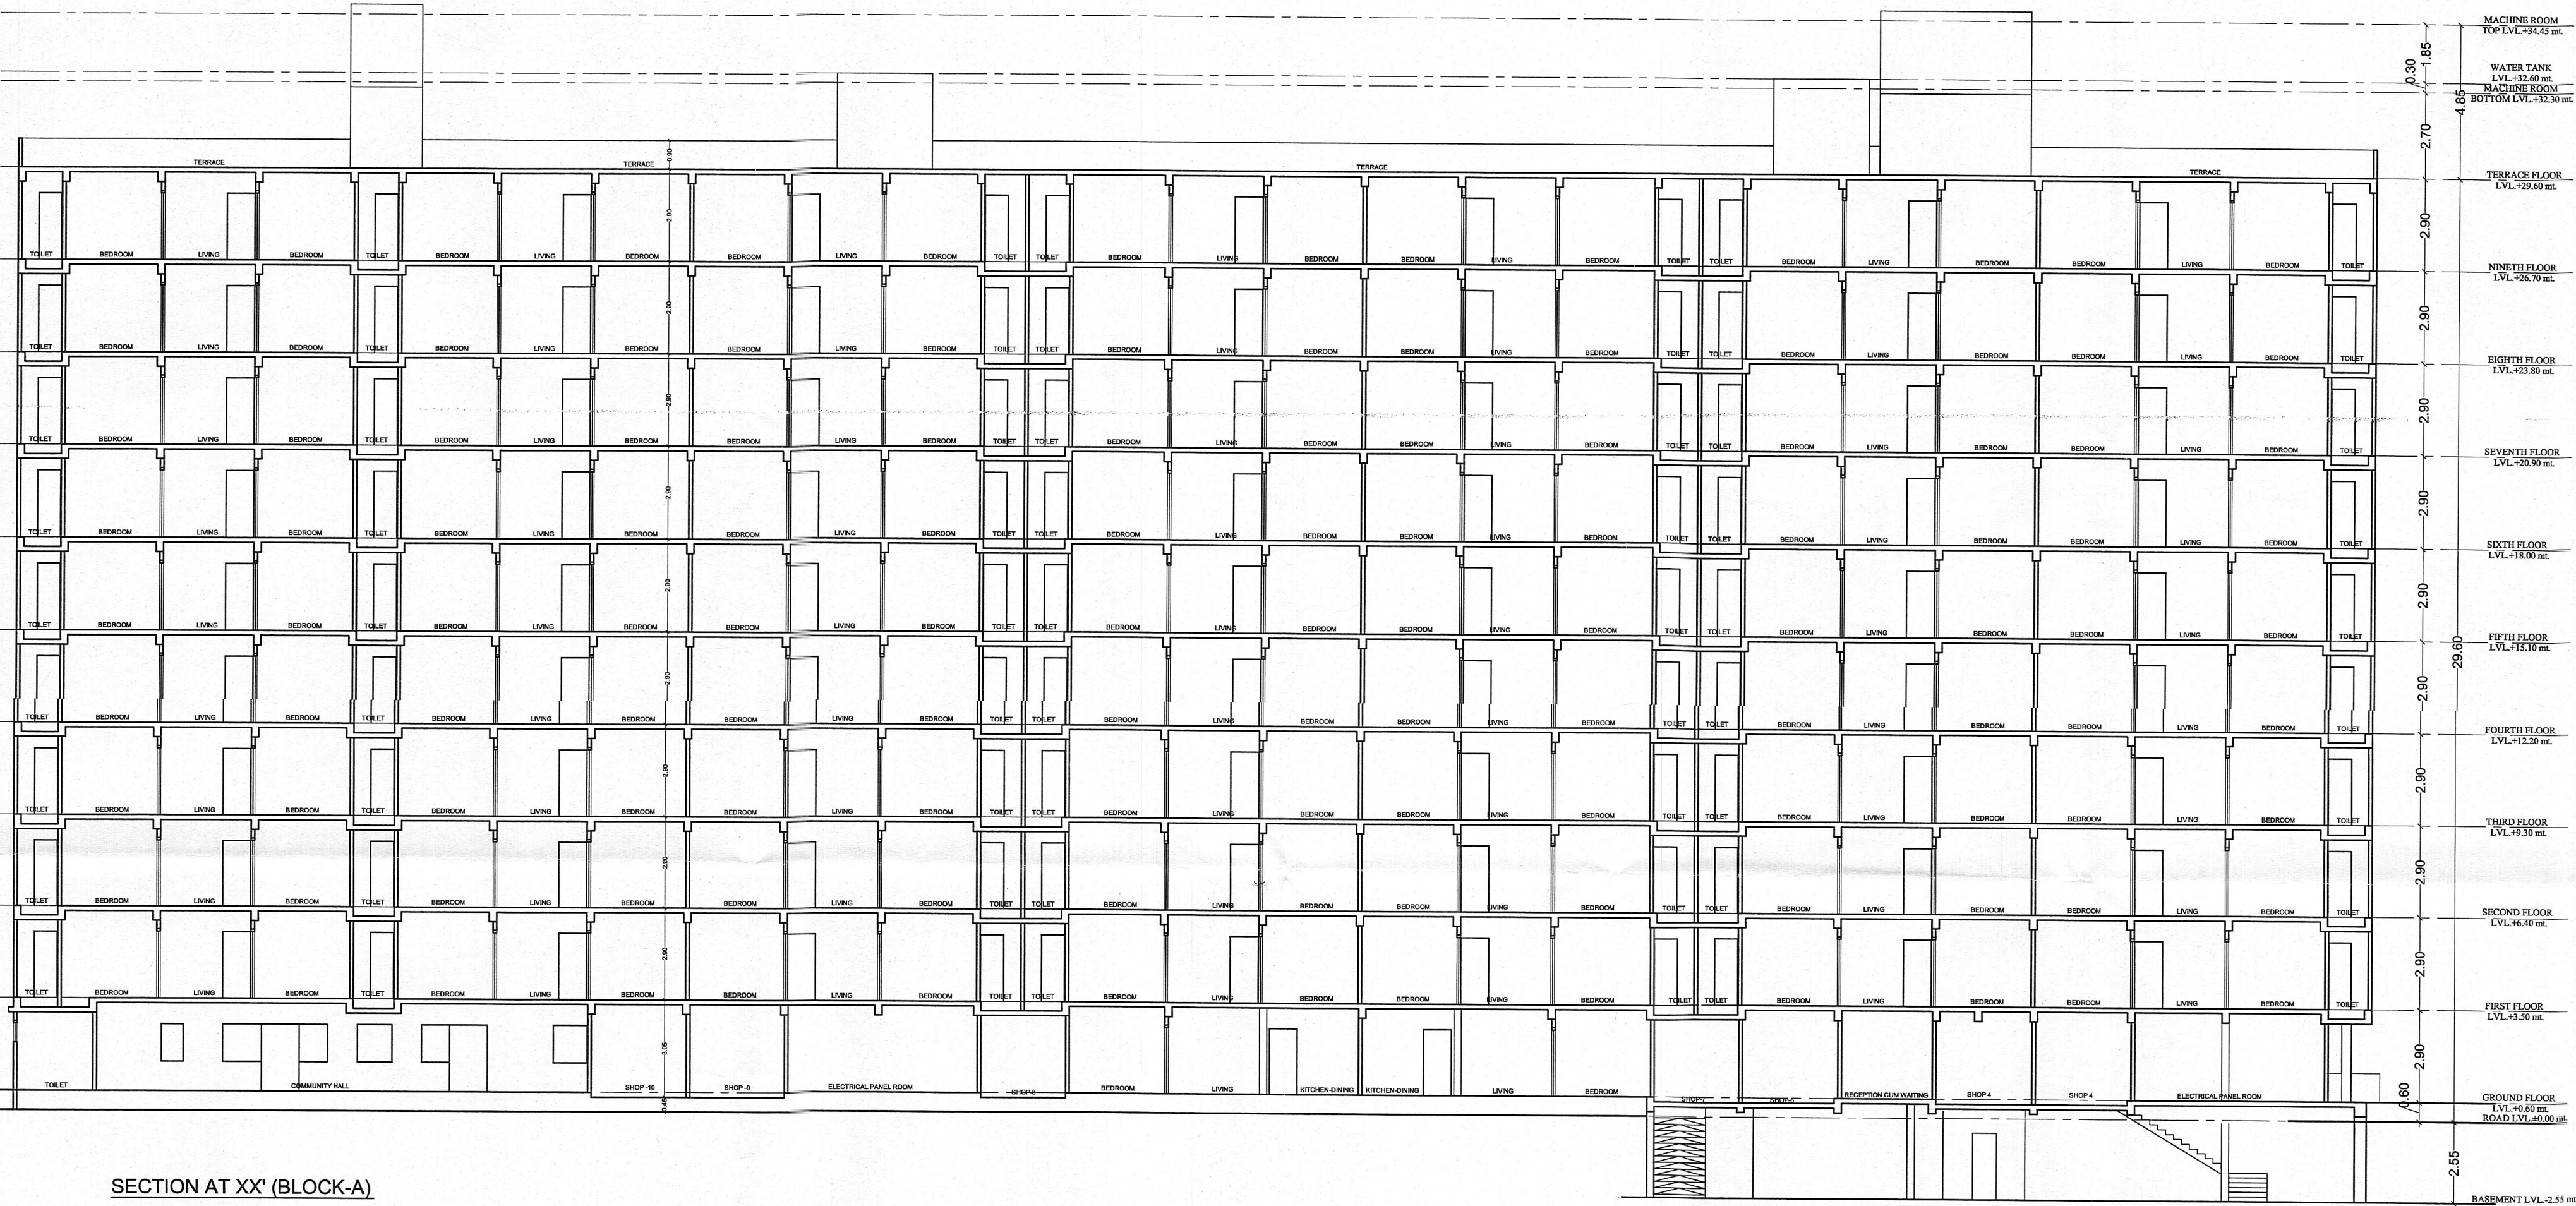

SECTION AT YY'(BLOCK-A)

NOTE:- DRAWING APPROVAL BY EMPANELLED ARCHITECT ACCORDING TO LETTER NO. क्र. प.18(36) नववि/एनएचपी/ 2014/ पारट DATED 31 MAY 2017

DRAWING TYPE:-

SUBMISSION DRAWINGS

PROJECT:-

PROPOSED AFFORDABLE HOUSING
KHASRA NO. 622 & 631
AT VILLAGE NARSINGHPURA URF RIKSHA ,
TEHSIL SANGANER, JAIPUR.

TITLE:-

SECTIONS
BLOCK A

SCALE:- 1:150

DATE:- 24-08-17

OWNER

ARCHITECTS

Ankur Singh Tanwar
CA/2011/51904