LAY OUT PLAN OF ARAJI NO 1324/196,196,198,
(RAKBA 5 BIGHA 03 BISWA 1 BISWANSI) 0-02-01 2-15 2-06
AT VILLAGE MALAN TEH. & DIST. BHILWARA (RAJ.)
SCALE 1"=40'0"
PROPOSED SITE FOR RESIDENTIAL
OWNER :- SHREE OSTWAL BUILDERS LTD.

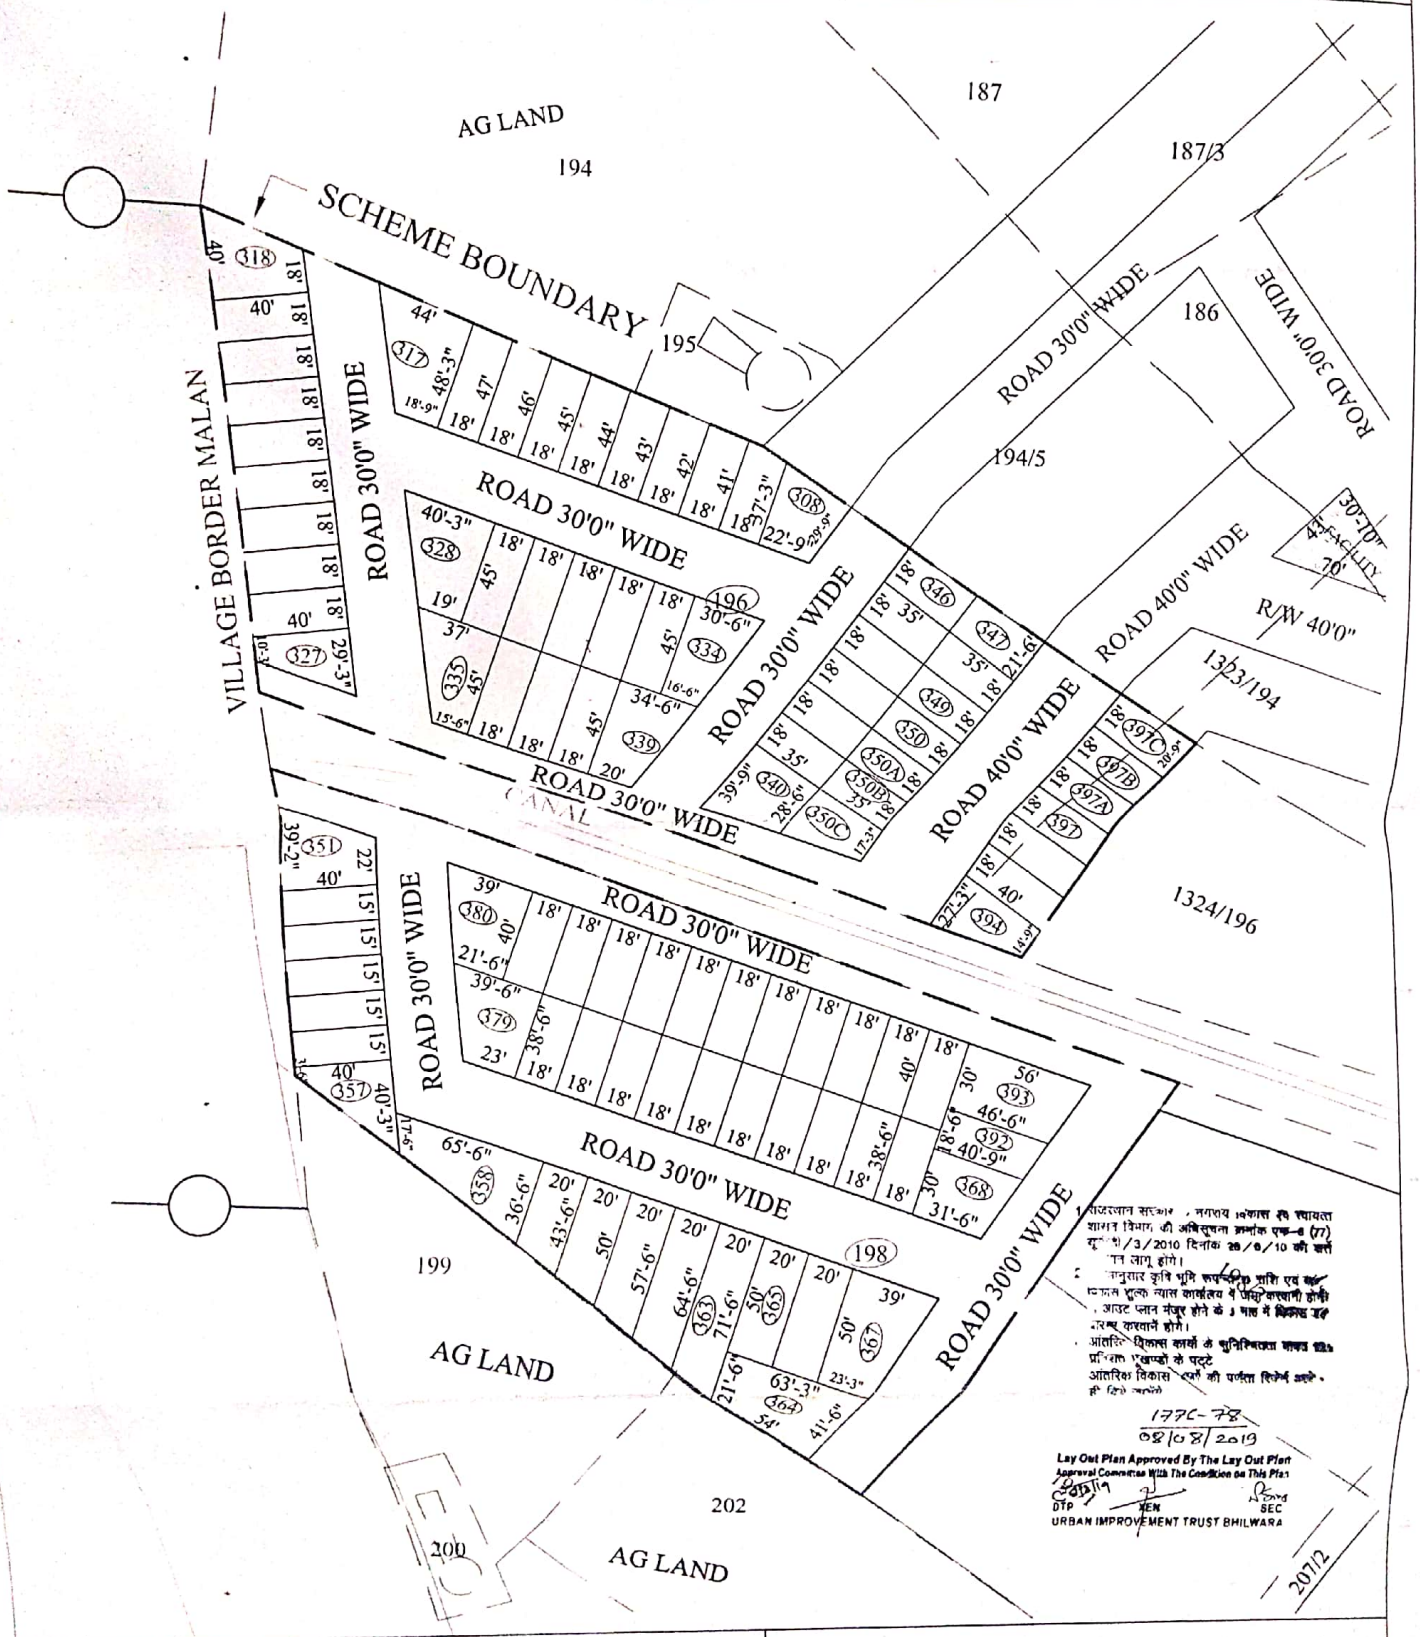

DETAILS OF LAND AREA (RAKBA 5 BIGHA 3 BISWA 1 BISWANSI =140276.00 SQFT.)					
S.NO.	PARTICULAR	AREA IN SQFT	AREA IN SQ.Y.	AREA IN SQ.M	PARCENTAGE
1.	PLOT AREA	80681.00	8964.56	7495.52	57.52
2.	ROAD AREA	59595.00	6621.66	5536.56	42.48
3.	TOTAL AREA	140276.00	15586.22	13032.08	100.00

Natwar Lal Vijayvergia
CIVIL ENGINEER
UIT LICENCE No-C-11
Bhilwara (M.) 9352115829

Shree Ostwal Builders Ltd.
Auth Signatory
SIGNATURE

Scanned by CamScanner