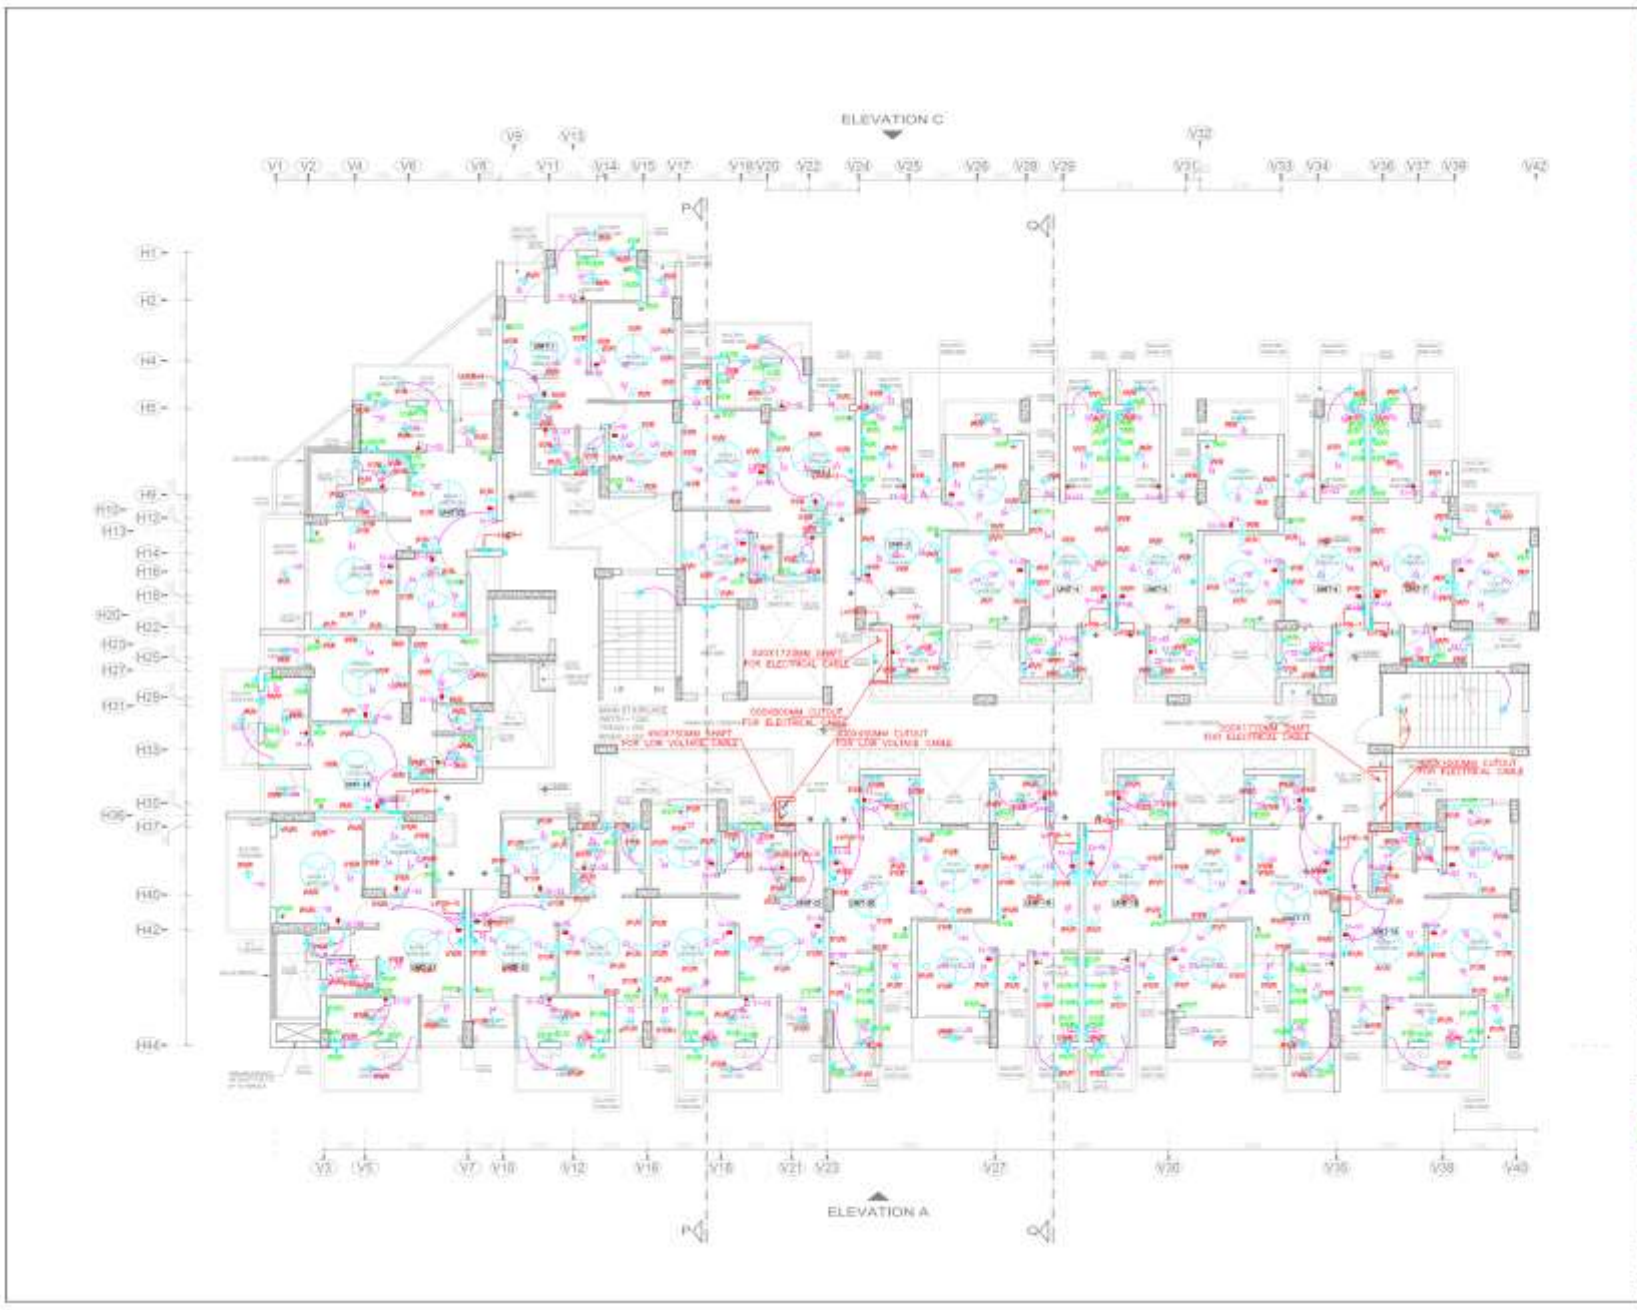

SYMBOL	DESCRIPTION
	ONE WAY SWITCH
	TWO WAY SWITCH
	SWITCH BOARD FOR OTHER
	FAN REGULATOR WITH SWITCH
	MIRROR LIGHT AT BASIN/SINK
	6A SOCKET FOR BED SIDE
	16A SOCKET FOR AC
	2Pin 6A SOCKET FOR TV
	6A PLUG POINT
	6/16A SOCKET WITH SWITCH FOR POWER
	6/16A SOCKET WITH SWITCH FOR FRIDGE
	16A SWITCH SOCKET (TOILET CHEQUE)
	6A SOCKET EXHAUST FAN
	TELEPHONE/DATA-4PAIR SCOPE WIRE
	CEILING LIGHT
	WALL MOUNTED FIXTURE
	TV OUTLET
	1200mm DIA CEILING FAN
	DOOR HEAD LIGHT
	DOOR CALL BELL SWITCH
	CALL BELL BUZZER
	FINAL DISTRIBUTION BOARD
	20AMP SWITCH SOCKET FOR AC
	6A SOCKET FOR CHIMNEY
	16A SOCKET FOR SWITCHED CHEQUE
	6/16A POWER POINT
	MANUAL CALL POINT
	HOOTER
	CONTROL MODULE
	PABX/EPABX TELEPHONE JACK OUTLET
	STAIRS LIGHT
	LIGHT LOOPING
	EMERGENCY LIGHT LOOPING
	EMERGENCY CONDUIT IN WALL/SLAB
	LIGHT CONDUIT IN WALL/SLAB
	POWER CONDUIT IN WALL/SLAB
	TV CONDUIT IN SLAB
	TELEPHONE CONDUIT IN SLAB

PROJECT TITLE
PROPOSED GROUP HOUSING SCHEME AT PLOT NO. 8, KHASRA NO. 22, VILLAGE KUNWADI, TEHSIL LADPURA,DIST. KOTA, RAJASTHAN

NAME OF OWNERS
Pranav Infrabuild Pvt. Ltd.
Neeraj Sanadhya S/o Smt. Pranab Sanadhya
Director

R.K.& ASSOCIATES
ARCHITECTS ENGINEERS & PLANNERS
C-1, GANDHI NAGAR, KOTA (RAJ.)

MEP CONSULTANT
Aeroline Engineers Pvt Ltd.
AEA
H.No. 19 Block-18
Basement Level Spring Field Colony
Faridabad (Haryana)
Tel : 0129-4270600
contractorservices@aeroline engineers.com

SHEET TITLE :
TOWER 1
TYPICAL FLOOR PLAN
LOOPING & CKT LAYOUT

DATE :	03-08-2018	
DEALT BY	SURESH	
CHKD BY	N.K.	
SCALE :	A1@1 : 75	
DRAWING NO.	AEA/RSAUT-1/FP/EL/01	

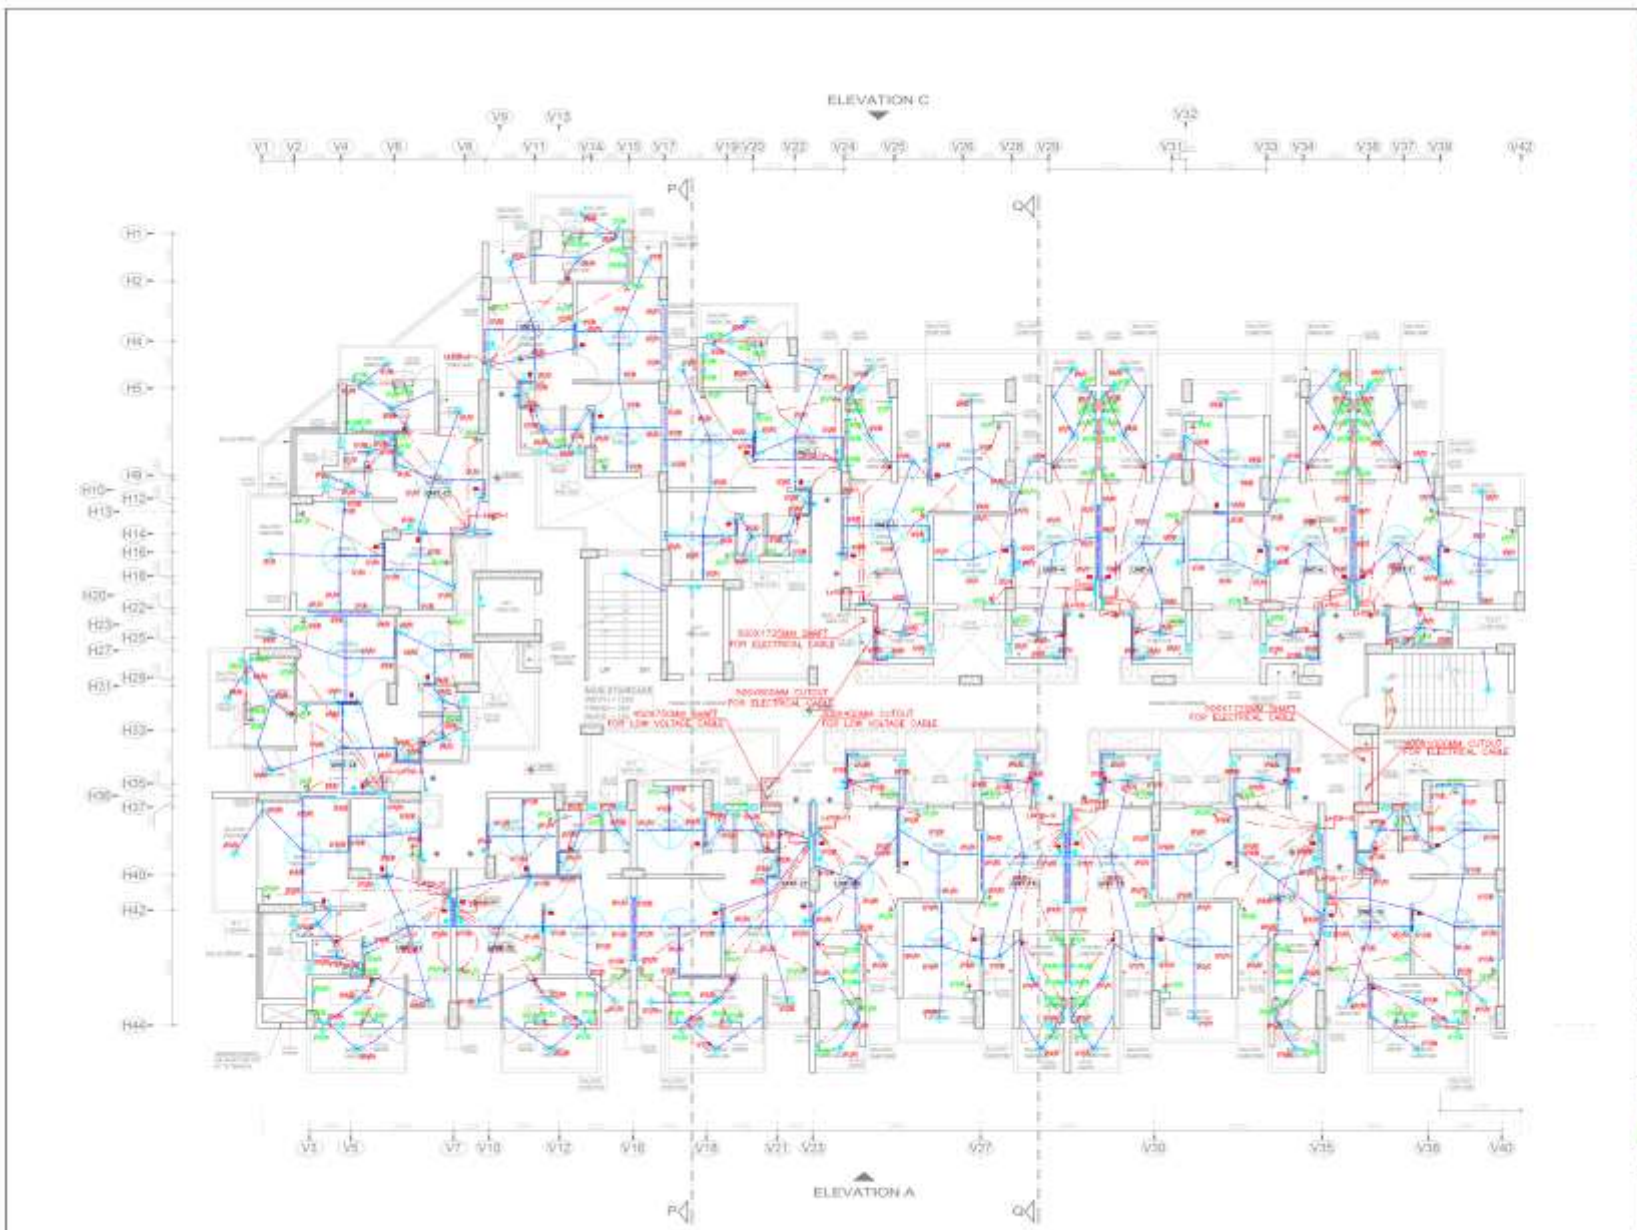

SYMBOL	DESCRIPTION
	ONE WAY SWITCH
	TWO WAY SWITCH
	SWITCH BOARD FOR OTHER
	FAN REGULATOR WITH SWITCH
	MIRROR LIGHT AT BASIN/SINK
	6A SOCKET FOR BED SIDE
	16A SOCKET FOR AC
	2Pin 6A SOCKET FOR TV
	6A PLUG POINT
	6/16A SOCKET WITH SWITCH FOR POWER
	6/16A SOCKET WITH SWITCH FOR FRIDGE
	16A SWITCH SOCKET (TOILET CHEQUE)
	6A SOCKET EXHAUST FAN
	TELEPHONE/DATA-4PAIR SCOPE WIRE
	CEILING LIGHT
	WALL MOUNTED FIXTURE
	TV OUTLET
	1200mm DIA CEILING FAN
	DOOR HEAD LIGHT
	DOOR CALL BELL SWITCH
	CALL BELL BUZZER
	FINAL DISTRIBUTION BOARD
	20AMP SWITCH SOCKET FOR AC
	6A SOCKET FOR CHIMNEY
	16A SOCKET FOR SWITCHED CHEQUE
	6/16A POWER POINT
	MANUAL CALL POINT
	HOOTER
	CONTROL MODULE
	PABX/EPABX TELEPHONE JACK OUTLET
	STAIRS LIGHT
	LIGHT LOOPING
	EMERGENCY LIGHT LOOPING
	EMERGENCY CONDUIT IN WALL/SLAB
	LIGHT CONDUIT IN WALL/SLAB
	POWER CONDUIT IN WALL/SLAB
	TV CONDUIT IN SLAB
	TELEPHONE CONDUIT IN SLAB

PROJECT TITLE
PROPOSED GROUP HOUSING SCHEME AT PLOT NO. 8, KHASRA NO. 22, VILLAGE KUNWADI, TEHSIL LADPURA,DIST. KOTA, RAJASTHAN

NAME OF OWNERS
Pranav Infrabuild Pvt. Ltd.
Neeraj Sanadhya S/o Smt. Pranab Sanadhya
Director

R.K.& ASSOCIATES
ARCHITECTS ENGINEERS & PLANNERS
C-1, GANDHI NAGAR, KOTA (RAJ.)

MEP CONSULTANT
Aeroline Engineers Pvt Ltd.
AEA
H.No. 19 Block-18
Basement Level Spring Field Colony
Faridabad (Haryana)
Tel : 0129-4270600
contractorservices@aeroline engineers.com

SHEET TITLE :
TOWER 1
TYPICAL FLOOR PLAN
CONDUIT LAYOUT

DATE	03-08-2018	
DEALT BY	SURESH	
CHKD BY	N.K.	
SCALE :	A1@1 : 75	
DRAWING NO:	AEA/RSAUT-1/FP/EL/01a	

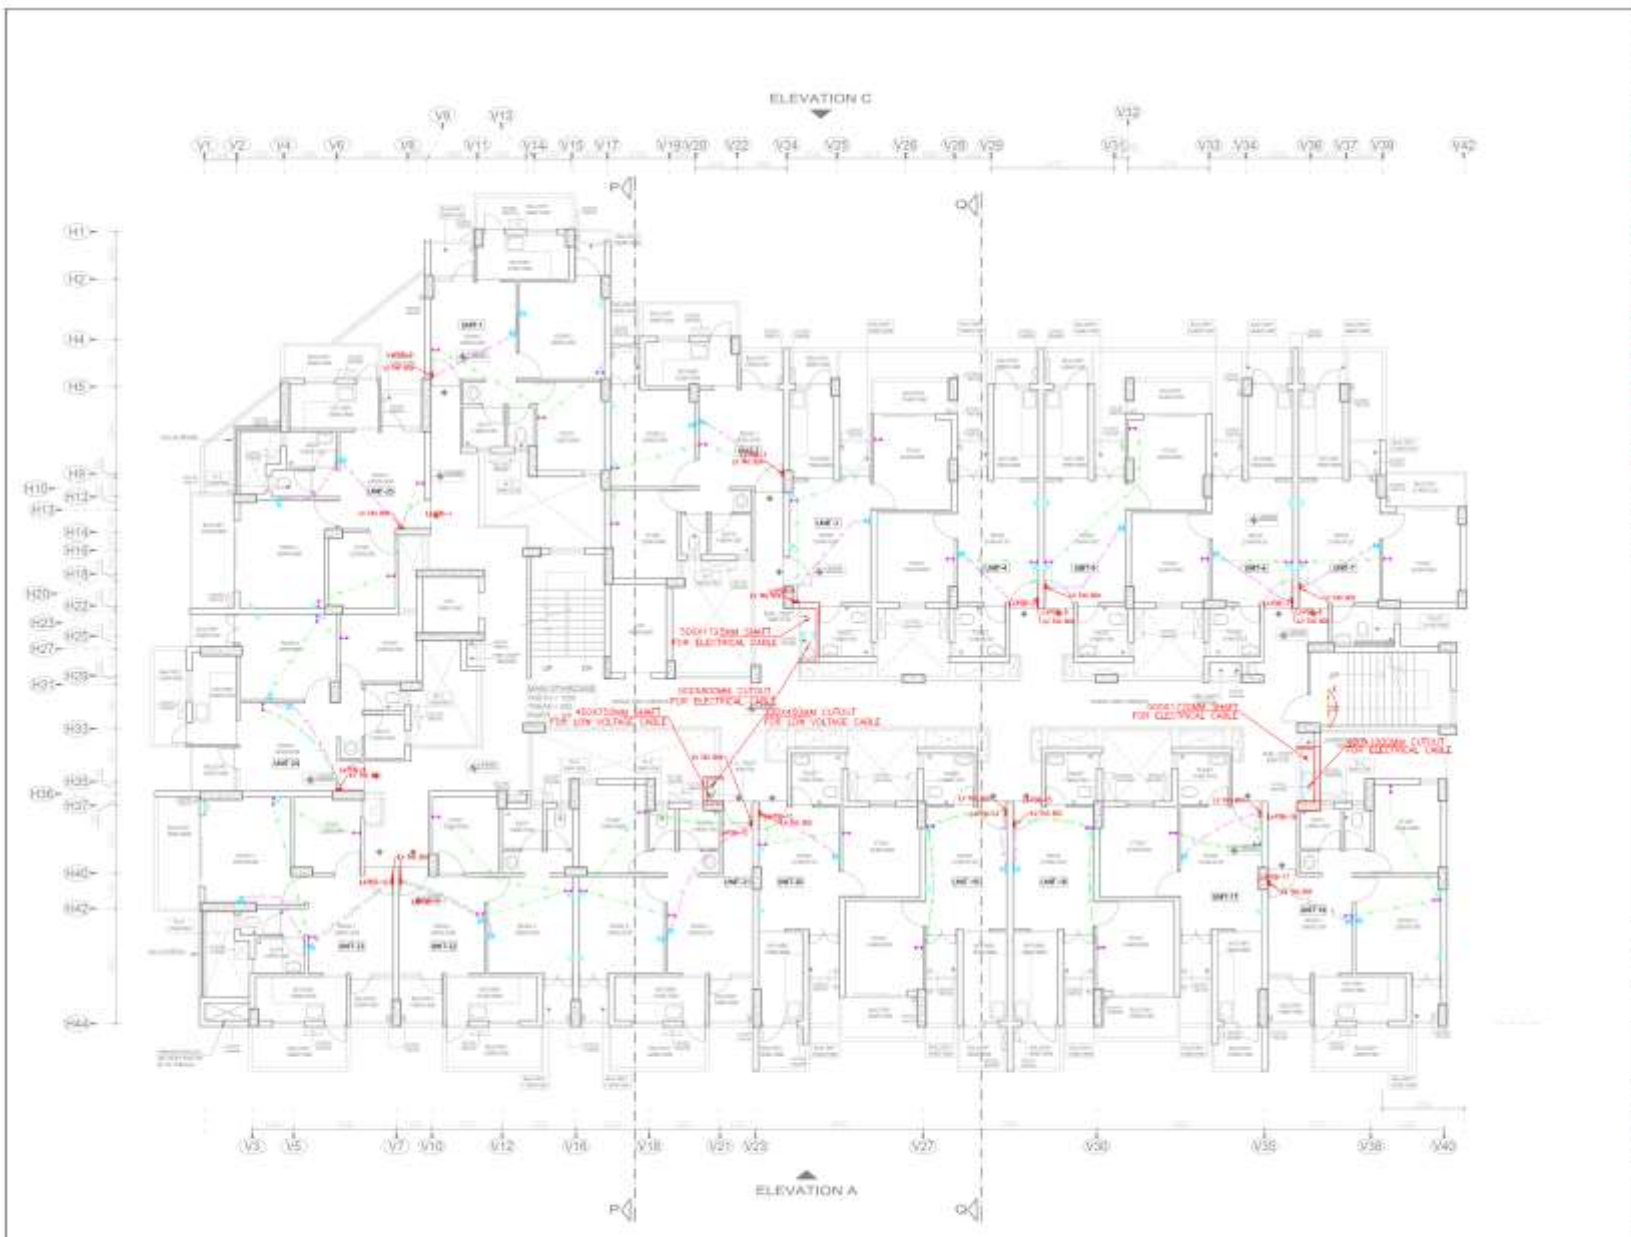

SYMBOL	DESCRIPTION
	ONE WAY SWITCH
	TWO WAY SWITCH
	SWITCH BOARD FOR FIXTURE
	FAN REGULATOR WITH SWITCH
	MIRROR LIGHT AT WASHBASIN
	6A SOCKET FOR BED SIDE
	16A SOCKET FOR AC
	250v 6A SOCKET FOR TV
	6A PLUG POINT
	5/15A SOCKET WITH SWITCH FOR POWER
	5/15A SOCKET WITH SWITCH FOR FRIDGE
	16A SWITCH SOCKET (TOILET SIDE)
	6A SOCKET (CONCEALED Fan)
	TELEPHONE/DATA-4PAIR CODE WIRE
	CEILING LIGHT
	WALL MOUNTED FIXTURE
	TV OUTLET
	1250mm 5A CEILING Fan
	WALL HEAD LIGHT
	DOOR CALL BELL SWITCH
	CALL BELL BUZZER
	FINAL DISTRIBUTION BOARD
	STAMP SWITCH SOCKET FOR AC
	6A SOCKET (FOR CHIMNEY)
	16A SOCKET FOR (KITCHEN CHECK)
	5/15A POWER POINT
	MANUAL CALL POINT
	HOOTER
	CONTROL MODULE
	PHONEX TELEPHONE JACK OUTLET
	STROBE LIGHT
	LIGHT LOOPING
	EMERGENCY LIGHT LOOPING
	SUBCONDUCT CONDUIT IN WALL/SLAB
	LIGHT CONDUIT IN WALL/SLAB
	POWER CONDUIT IN WALL/SLAB
	TV CONDUIT IN SLAB
	TELEPHONE CONDUIT IN SLAB

PROJECT TITLE:
PROPOSED GROUP HOUSING SCHEME AT PLOT NO. 5, KHASRA NO. 23, VILLAGE KUMHADI, TEHSIL LADPURA,DIST. KOTA, RAJASTHAN

NAME OF OWNERS:
Pranay Infrabuild Pvt. Ltd.
Neeraj Sanadhya S/o. Shri Pramod Sanadhya
Director

R.K.& ASSOCIATES
ARCHITECTS & ENGINEERS

ARCHITECT:
Aarohi Engineers Pvt.Ltd.
AEA
Tel. : 0129-4030000

SHEET TITLE:
TOWER 1
TYPICAL FLOOR PLAN
LOW VOLTAGE LAYOUT

DATE :	03-08-2016
DEALT BY	SURESH
CHKD BY	N.K.
SCALE	A1@1 : 75
DRAWING NO:	AEA/RSA/T-1/FF/EL-01b

Note:
1. ALL MCB SHALL BE 10KA FAULT LEVEL
2. B CURVE SHALL BE USED LIGHTING CKT
3. C CURVE SHALL BE USED FOR POWER CKT
4. IN DOUBLE PHASE OR CIRCUIT COLOR CODE SHALL BE IN ACCORDANCE WITH IEEE, SHEET

PROJECT TITLE:
PROPOSED GROUP HOUSING SCHEME AT PLOT NO. 5, KHASRA NO. 23, VILLAGE KUMHADI, TEHSIL LADPURA,DIST. KOTA, RAJASTHAN

NAME OF OWNERS:
Pranay Infrabuild Pvt. Ltd.
Neeraj Sanadhya S/o. Shri Pramod Sanadhya
Director

R.K.& ASSOCIATES
ARCHITECTS & ENGINEERS

ARCHITECT:
Aarohi Engineers Pvt.Ltd.
AEA
Tel. : 0129-4030000

SHEET TITLE:
TOWER 1
TYPICAL FLOOR PLAN
DB DETAIL LAYOUT

DATE :	03-08-2016
DEALT BY	SURESH
CHKD BY	N.K.
SCALE	A1@1 : 75
DRAWING NO:	AEA/RSA/T-1/FF/EL-01c