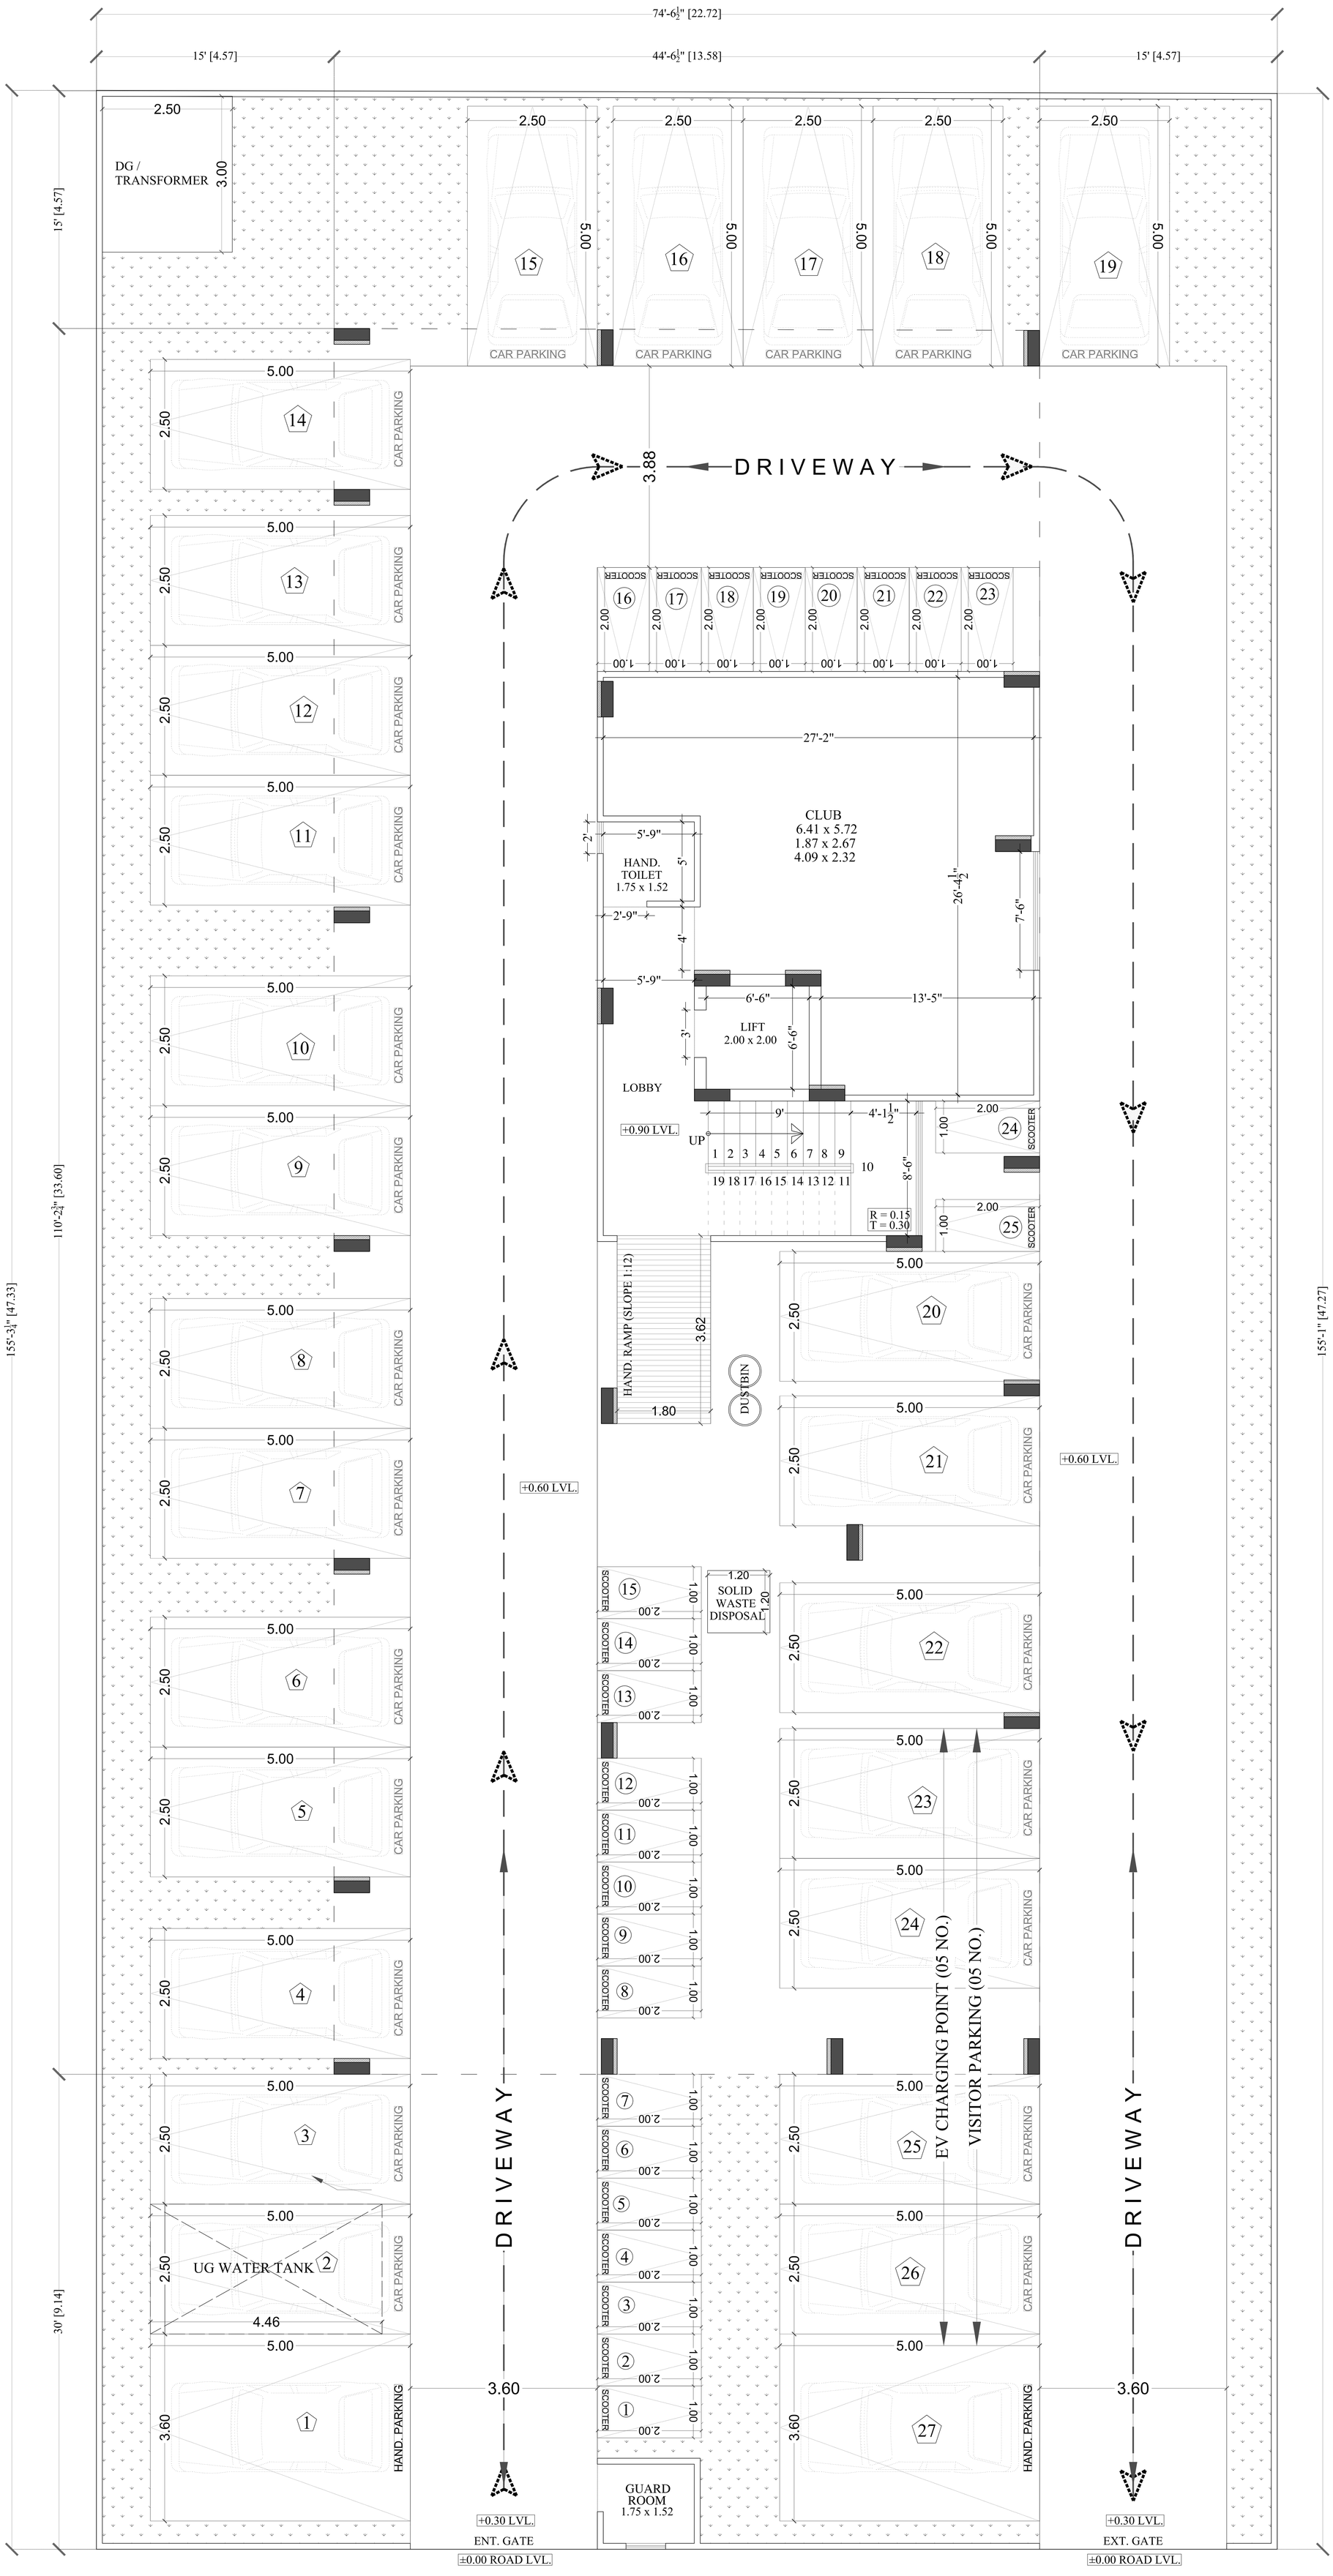

- - - - - - - - - - - - - ROAD 12.00 Mtr WIDE - - - - - - - - - - - - -

PROJECT TITLE :-	DRAWING TITLE :-	ARCHITECT :-			
PROPOSED BUILDING AT PLOT NO.-R-17-259, CHORDIA CITY, JAIPUR	STILT FLOOR WORKING PLAN	FRANK SQUARE ARCHITECTURE | PLANNER | DESIGNER C-49 VIDYA APARTMENT PARAS MARG, BAPU NAGAR JAIPUR, (RAJ.) Email-afranksquare@gmail.com Mobile-9461302542	DRN. BY		DATE
			APPD. BY		REVISION
			SCALE	N.T.S	

Sunil Kumar Saini
Reg. No. CA/2019/114099
Council Of Architecture

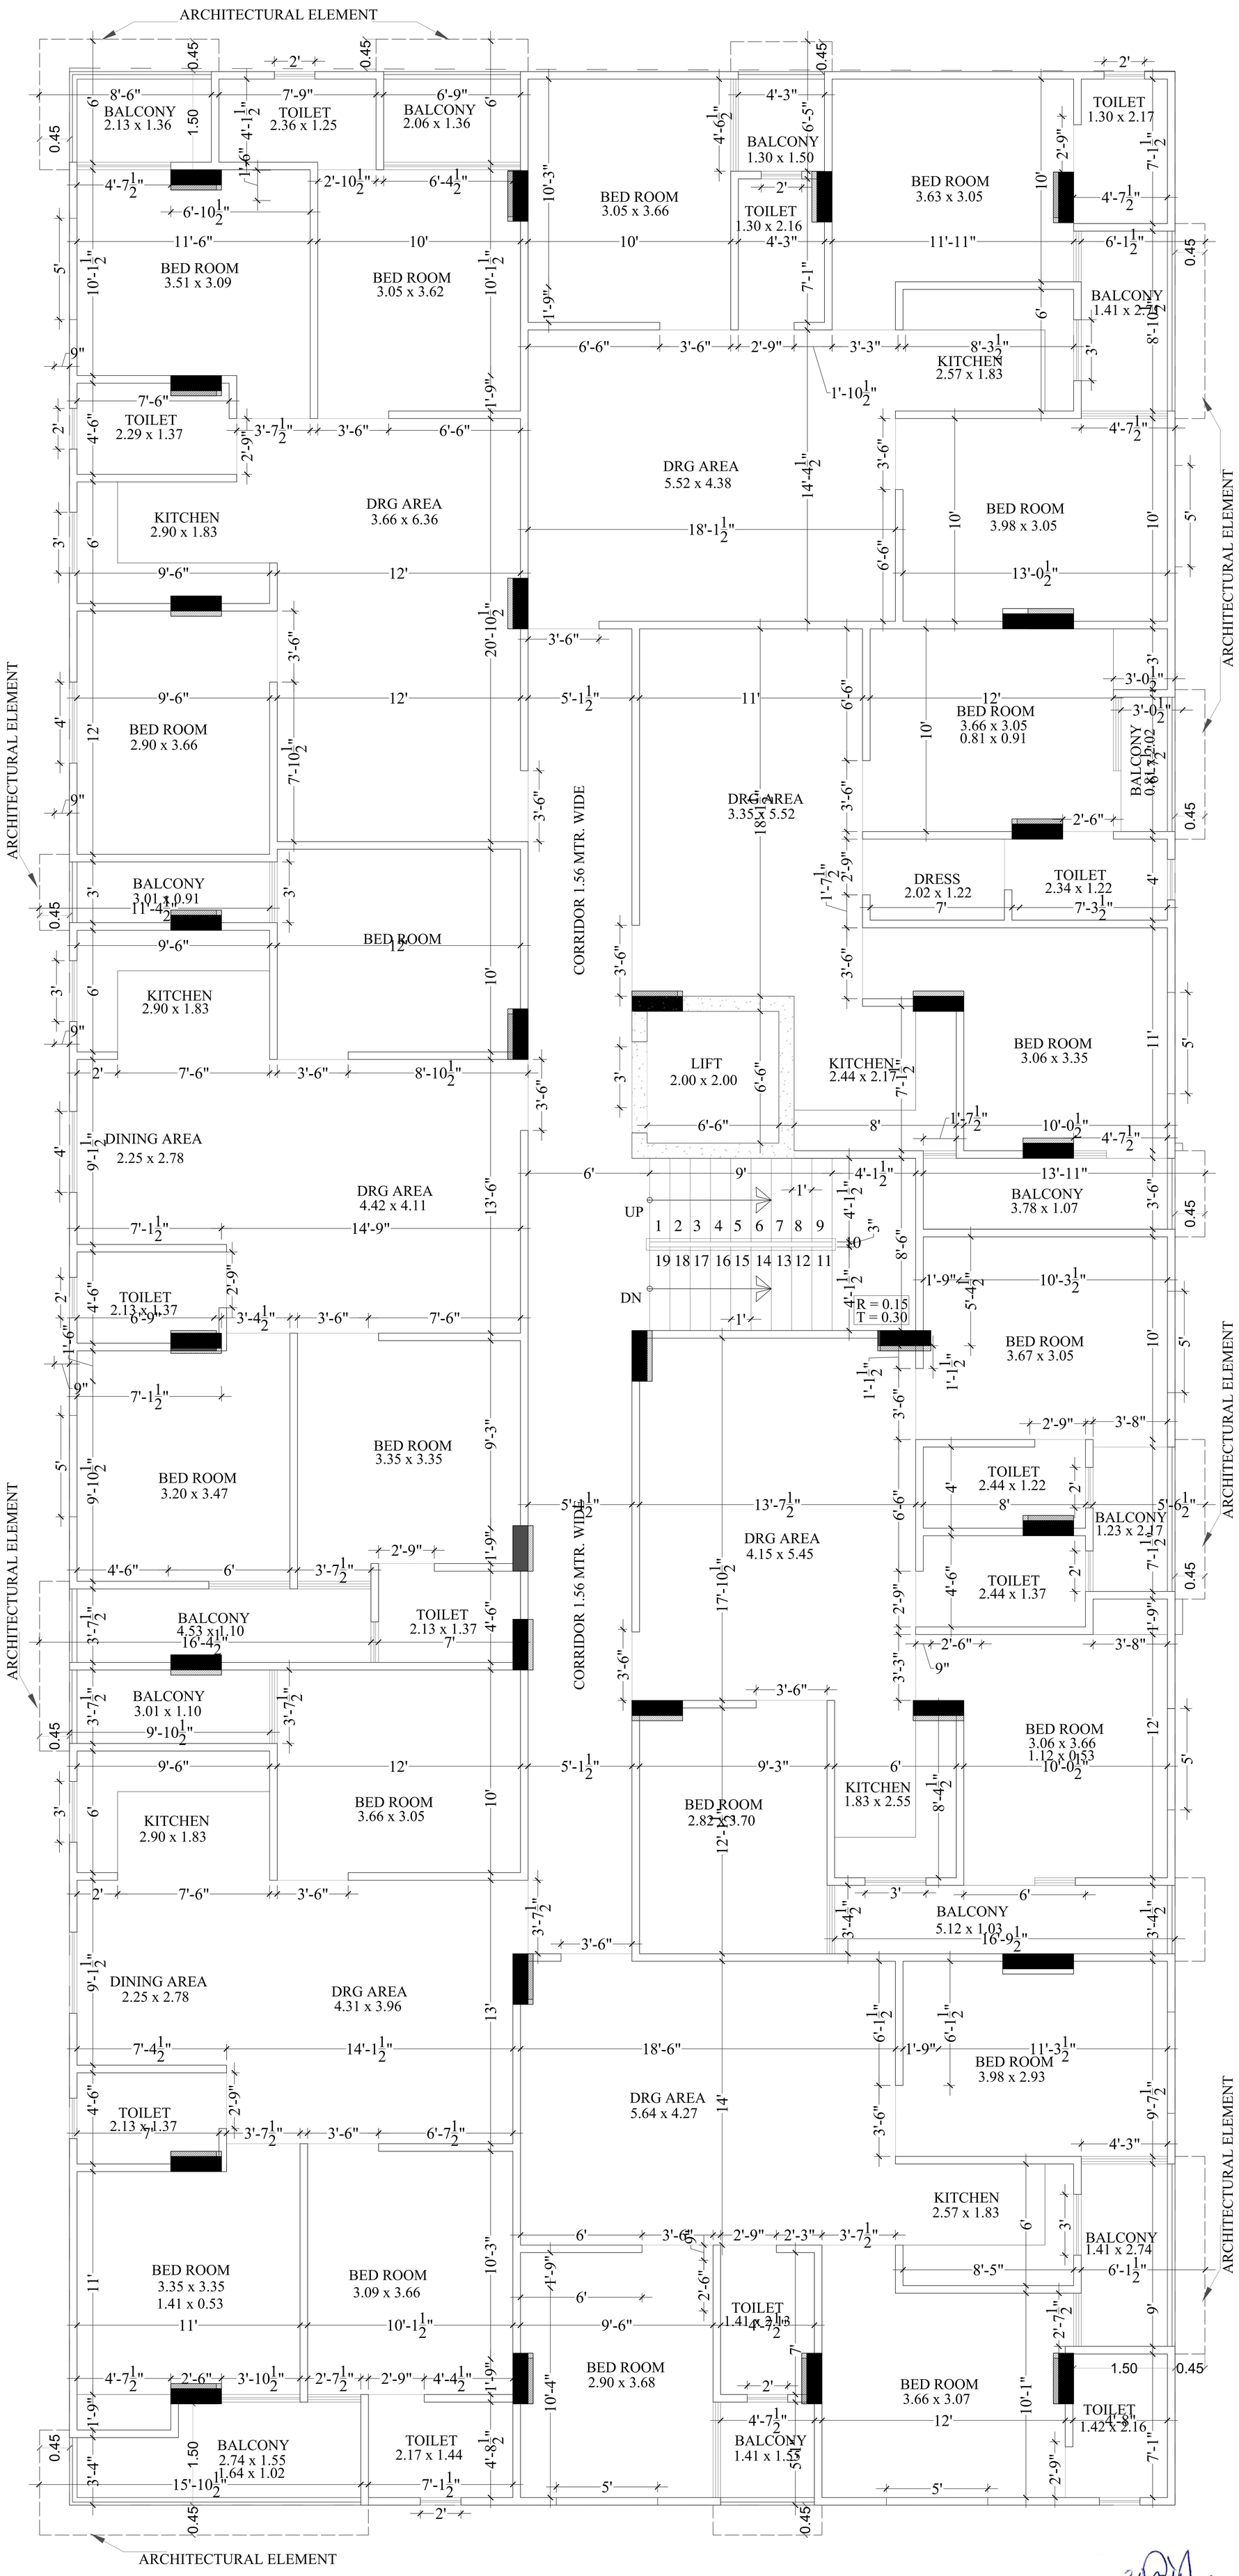

Sunil Kumar Saini
Reg. No. CA/2019/114099
Council Of Architecture

PROJECT TITLE :-	DRAWING TITLE :-	ARCHITECT :-			
PROPOSED BUILDING AT PLOT NO.-R-17-259, CHORDIA CITY, JAIPUR	TYPICAL FLOOR WORKING PLAN	FRANK SQUARE ARCHITECTURE | PLANNER | DESIGNER C-49 VIDYA APARTMENT PARAS MARG, BAPU NAGAR JAIPUR, (RAJ.) Email-afranksquare@gmail.com Mobile-9461302542	DRN. BY		DATE
			APPD. BY		REVISION
			SCALE	N.T.S	

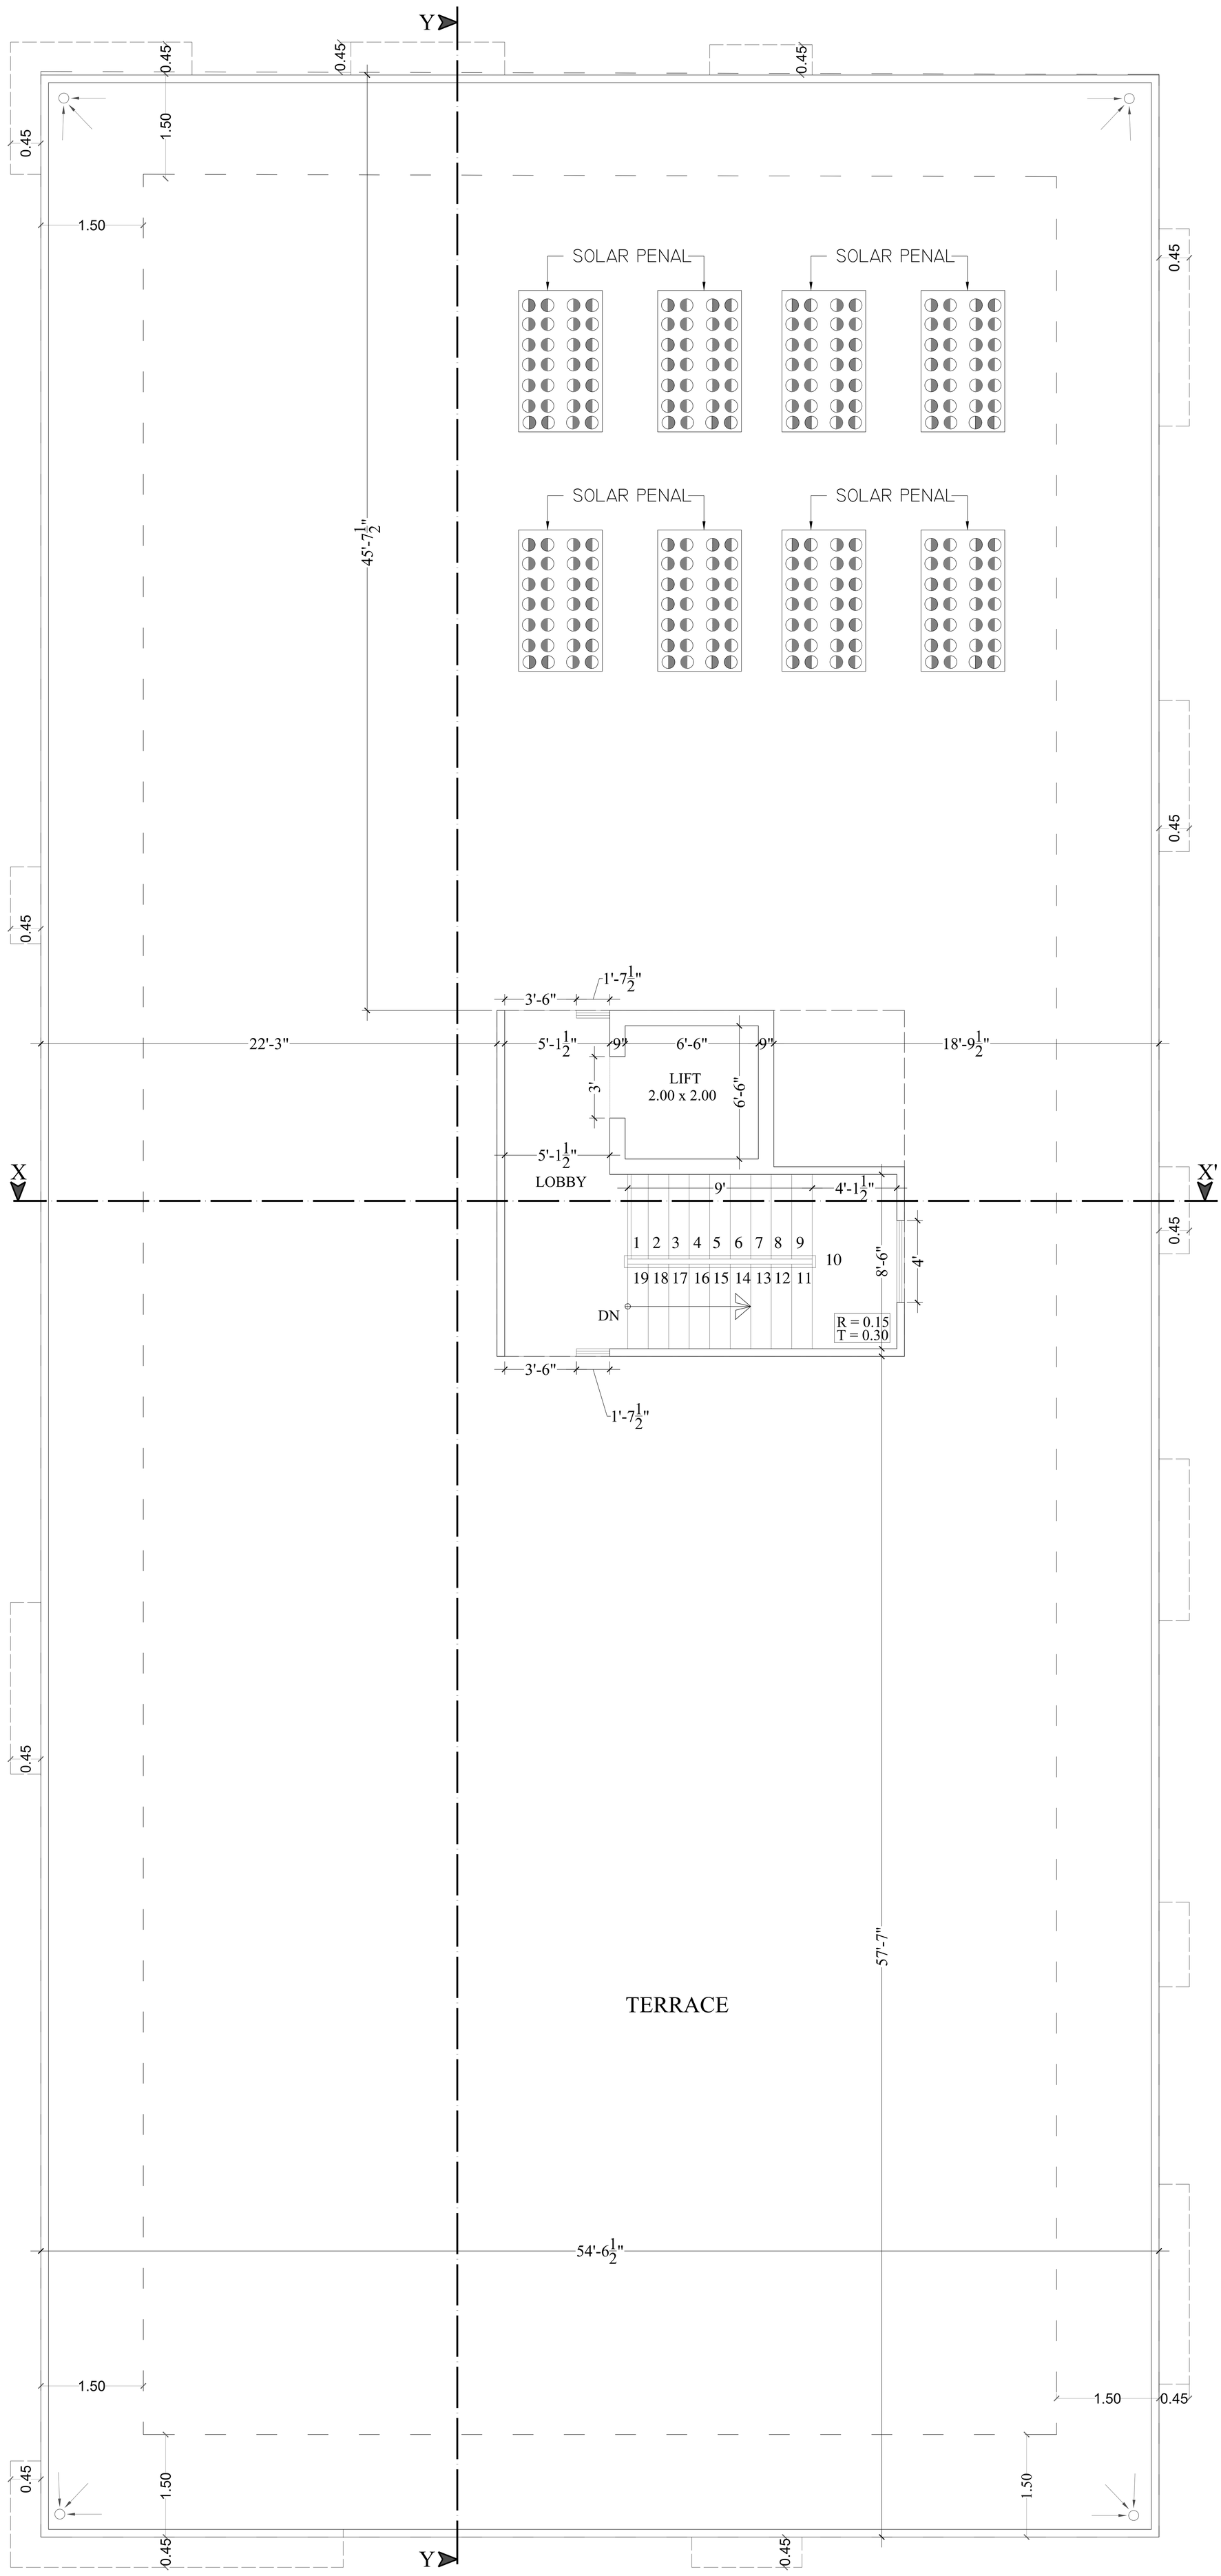

PROJECT TITLE :-	DRAWING TITLE :-	ARCHITECT :-			
PROPOSED BUILDING AT PLOT NO.-R-17-259, CHORDIA CITY, JAIPUR	TERRACE FLOOR WORKING PLAN	FRANK SQUARE ARCHITECTURE | PLANNER | DESIGNER C-49 VIDYA APARTMENT PARAS MARG, BAPU NAGAR JAIPUR, (RAJ.) Email-afranksquare@gmail.com Mobile-9461302542	DRN. BY		DATE
			APPD. BY		REVISION
			SCALE	N.T.S	

Sunil Kumar Saini
Reg. No. CA/2019/114099
Council Of Architecture

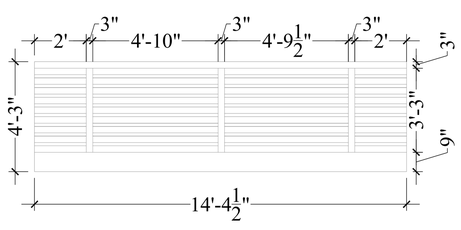

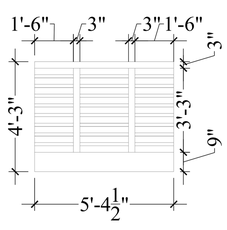

Sunil Kumar Saini
Reg. No. CA/2019/114099
Council Of Architecture

PROJECT TITLE :-	DRAWING TITLE :-	ARCHITECT :-			
PROPOSED BUILDING AT PLOT NO.-R-17-259, CHORDIA CITY, JAIPUR	TYPICAL FLOOR RAILING PLAN	FRANK SQUARE ARCHITECTURE | PLANNER | DESIGNER C-49 VIDYA APARTMENT PARAS MARG, BAPU NAGAR JAIPUR, (RAJ.) Email-afranksquare@gmail.com Mobile-9461302542	DRN. BY		DATE
			APPD. BY		REVISION
			SCALE	N.T.S	

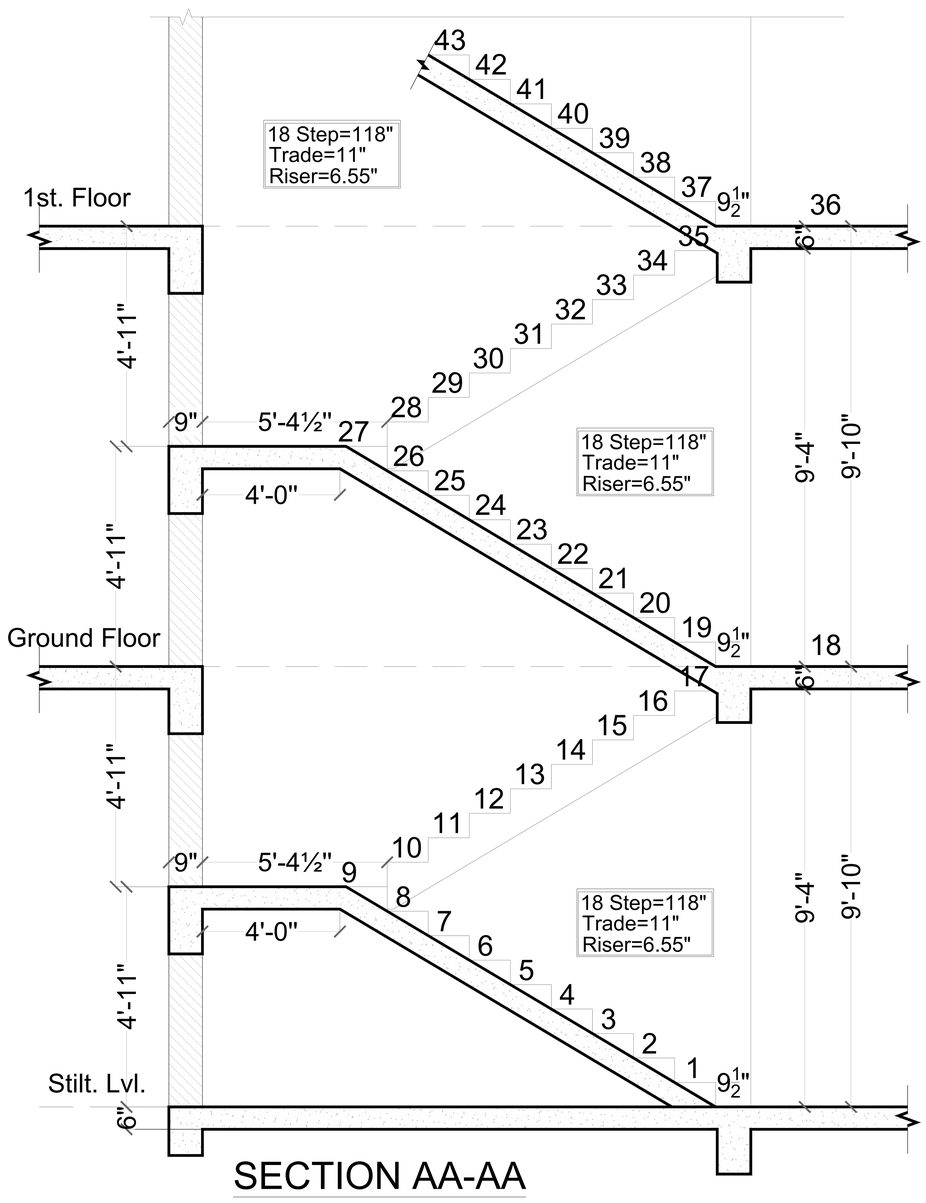

SECTION AA-AA

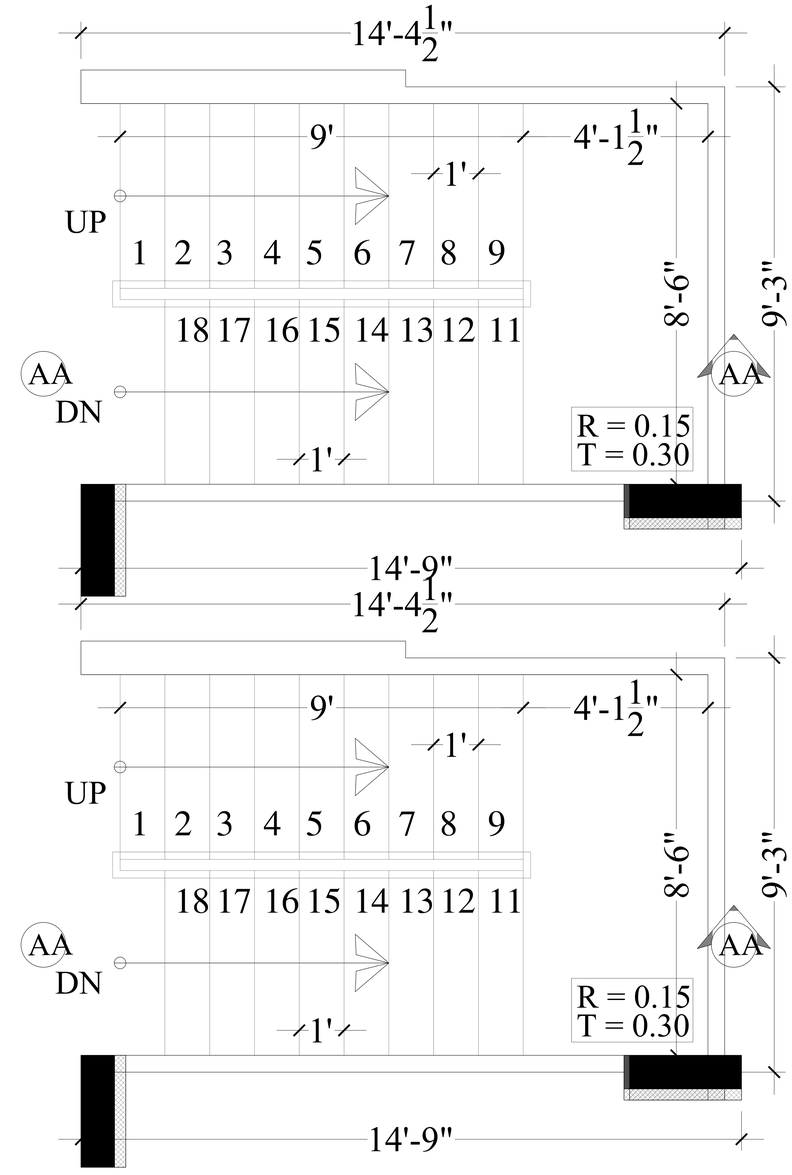

Stilt Floor To Ground Floor Stair Case Plan

PROJECT TITLE :-	DRAWING TITLE :-	ARCHITECT :-
PROPOSED BUILDING AT PLOT NO.-R-17-259, CHORDIA CITY, JAIPUR	STAIR CASE SECTION DETAIL	FRANK SQUARE ARCHITECTURE | PLANNER | DESIGNER C-49 VIDYA APARTMENT PARAS MARG, BAPU NAGAR JAIPUR, (RAJ.) Email-afranksquare@gmail.com Mobile-9461302542

Sunil Kumar Saini
Reg. No. CA/2019/114099
Council Of Architecture