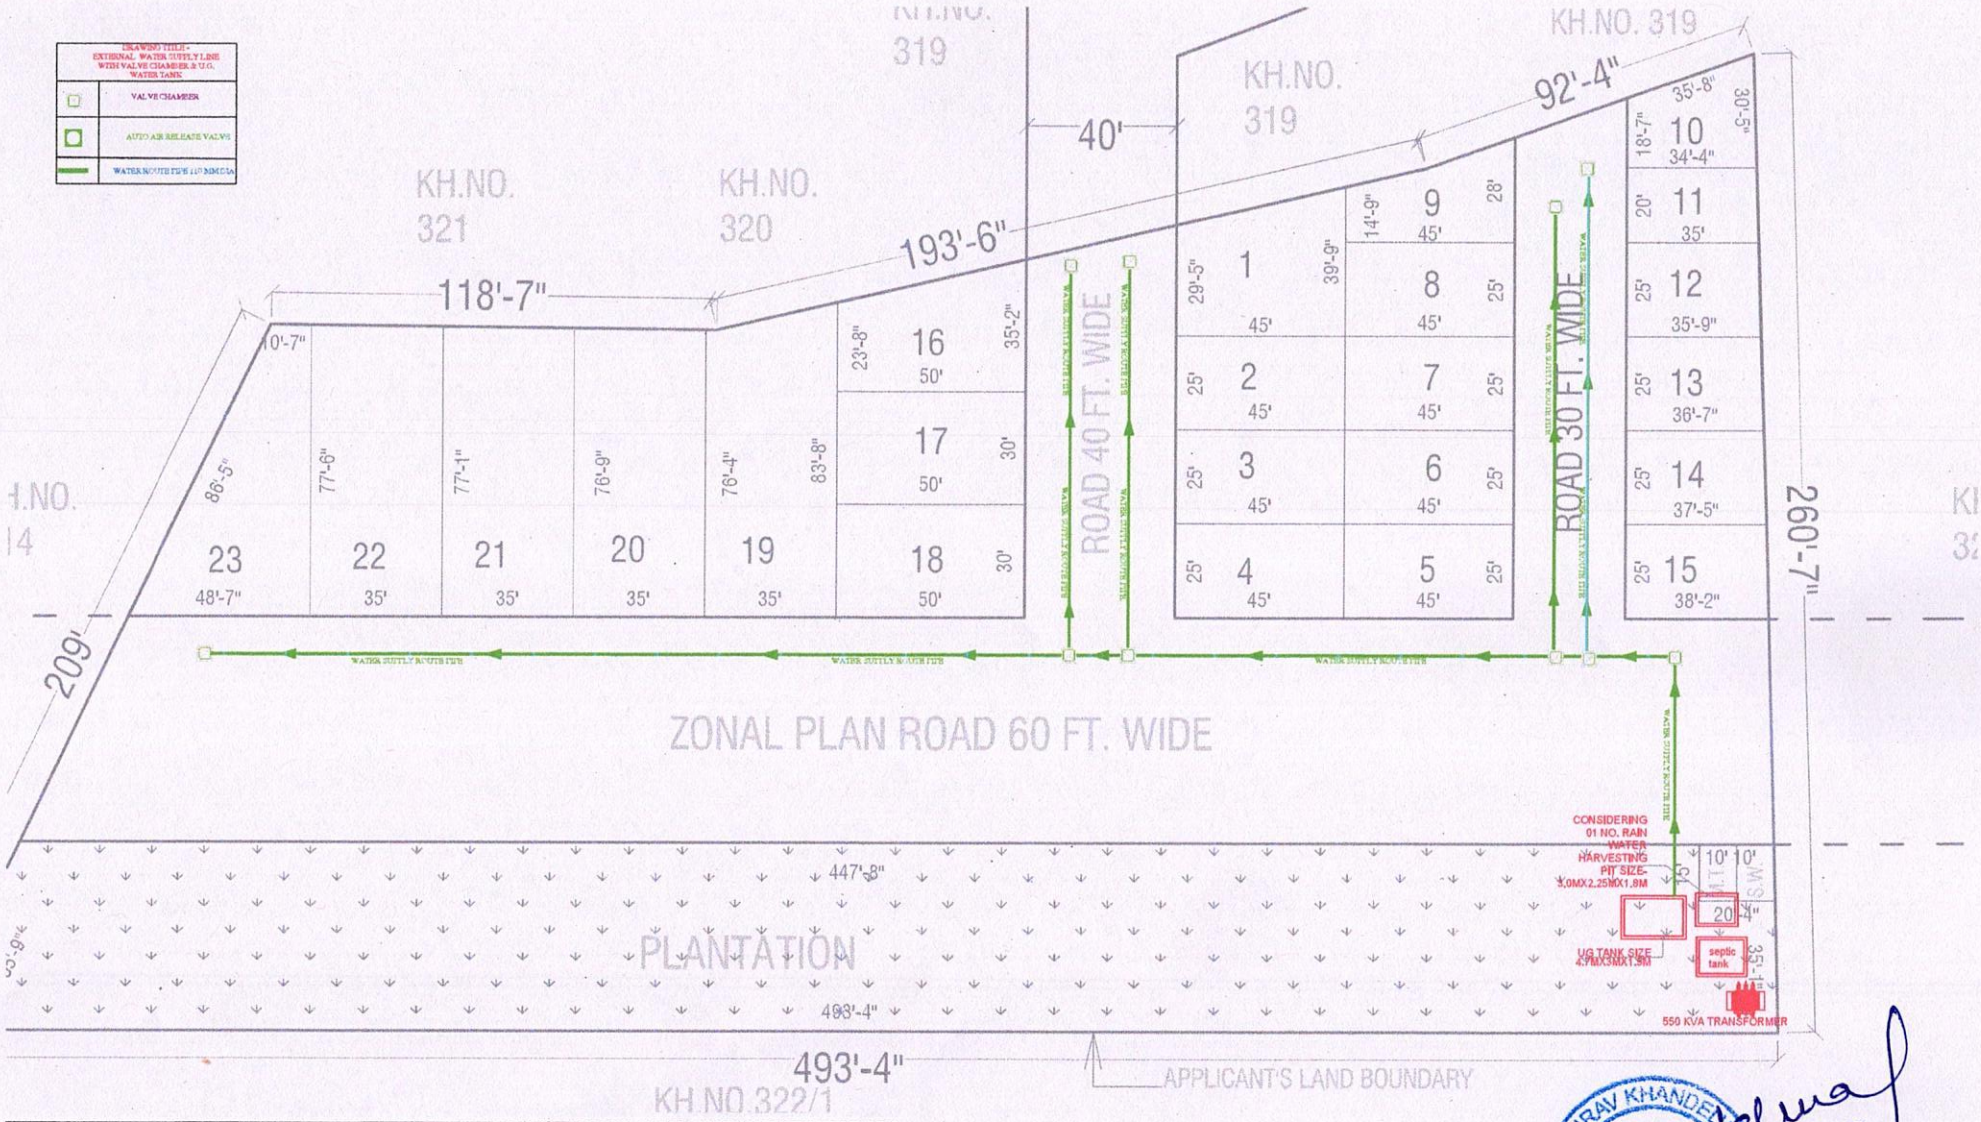

AMBEY NAGAR SECTOR-B

KHASRA NO.-322 AT VILLAGE KUDI BHAGTASNI AT JODHPUR

GAURAV KHANDELWAL
M.NO. AM-100644-7
CHARTERED ENGINEER