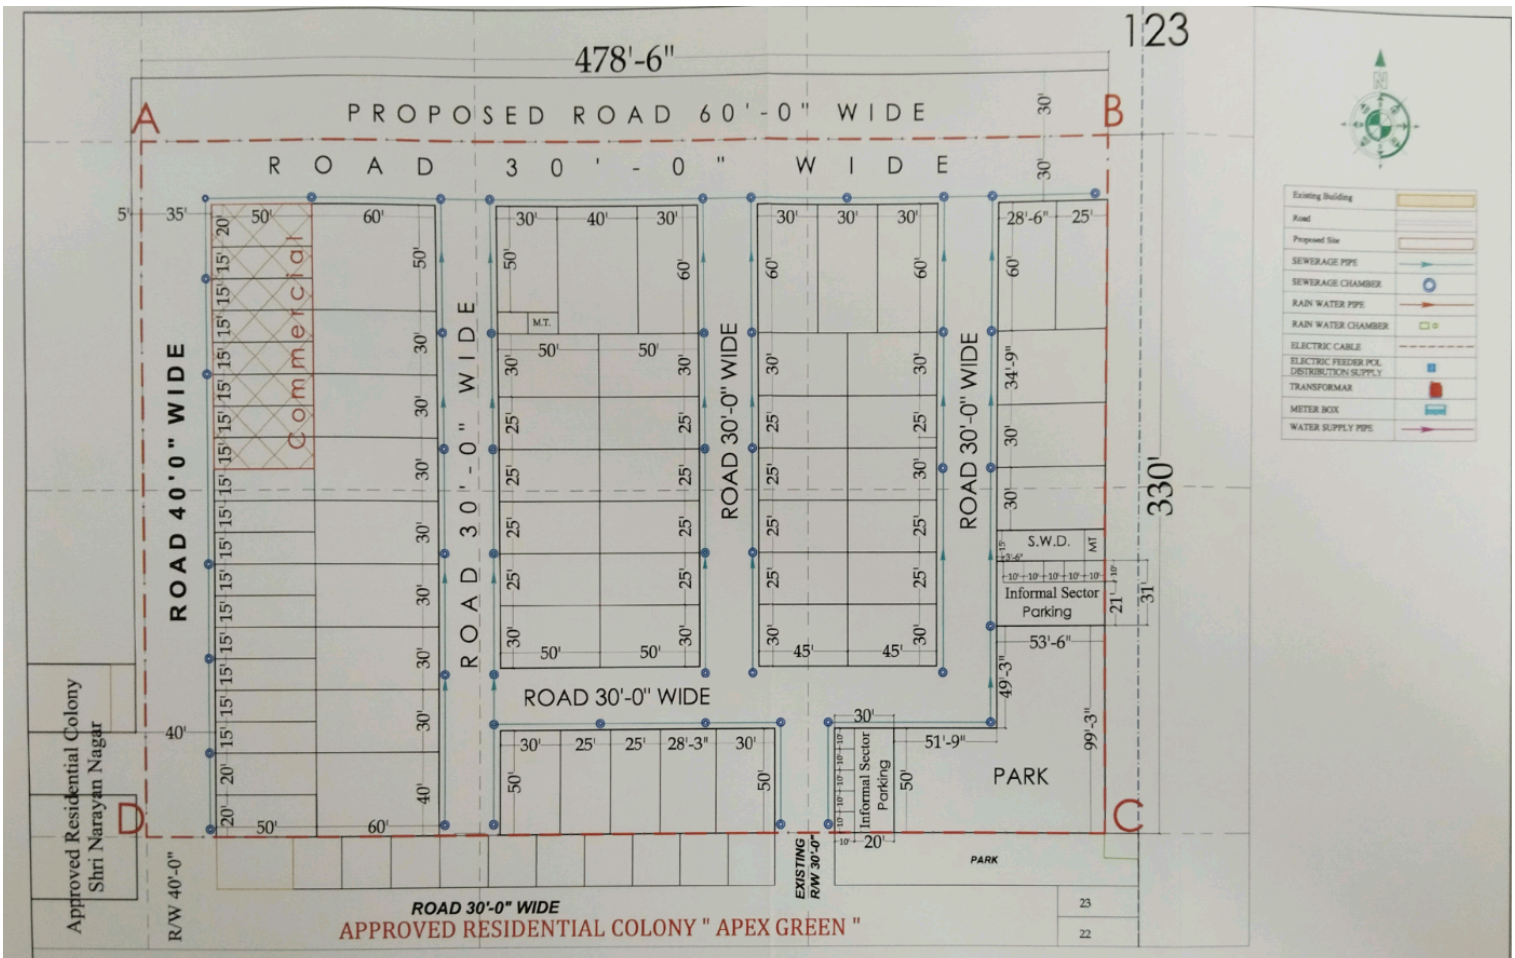

DRAWING TITLE:- SEWERAGE CHAMBER AND PIPE ROUTE

APPROVED RESIDENTIAL COLONY "ANAND VATIKA -I "AT CHAK NO. 49 N.G.C., STONE NO.123/258,MURBBA NO.10, KILLA NO.13(0.253),14(0.253),15(0.228),16(0.228),17(0.253),18(0.253), TOTAL=1.468 HECTARE. AT HANUMANGARH JN.DISTT:- HANUMANGARH(RAJ.)

4/4/15

Er. Virender Pal Singh Nahar
D.C.E., A.M.I.C.E.
Chartered Engineer & Valuer
Reg. No.-CE/ET/LM/111569-23
Reg. No.-F.I.I.V. CAT-I-F8639