PRODUCED BY AN AUTODESK EDUCATIONAL PRODUCT

39

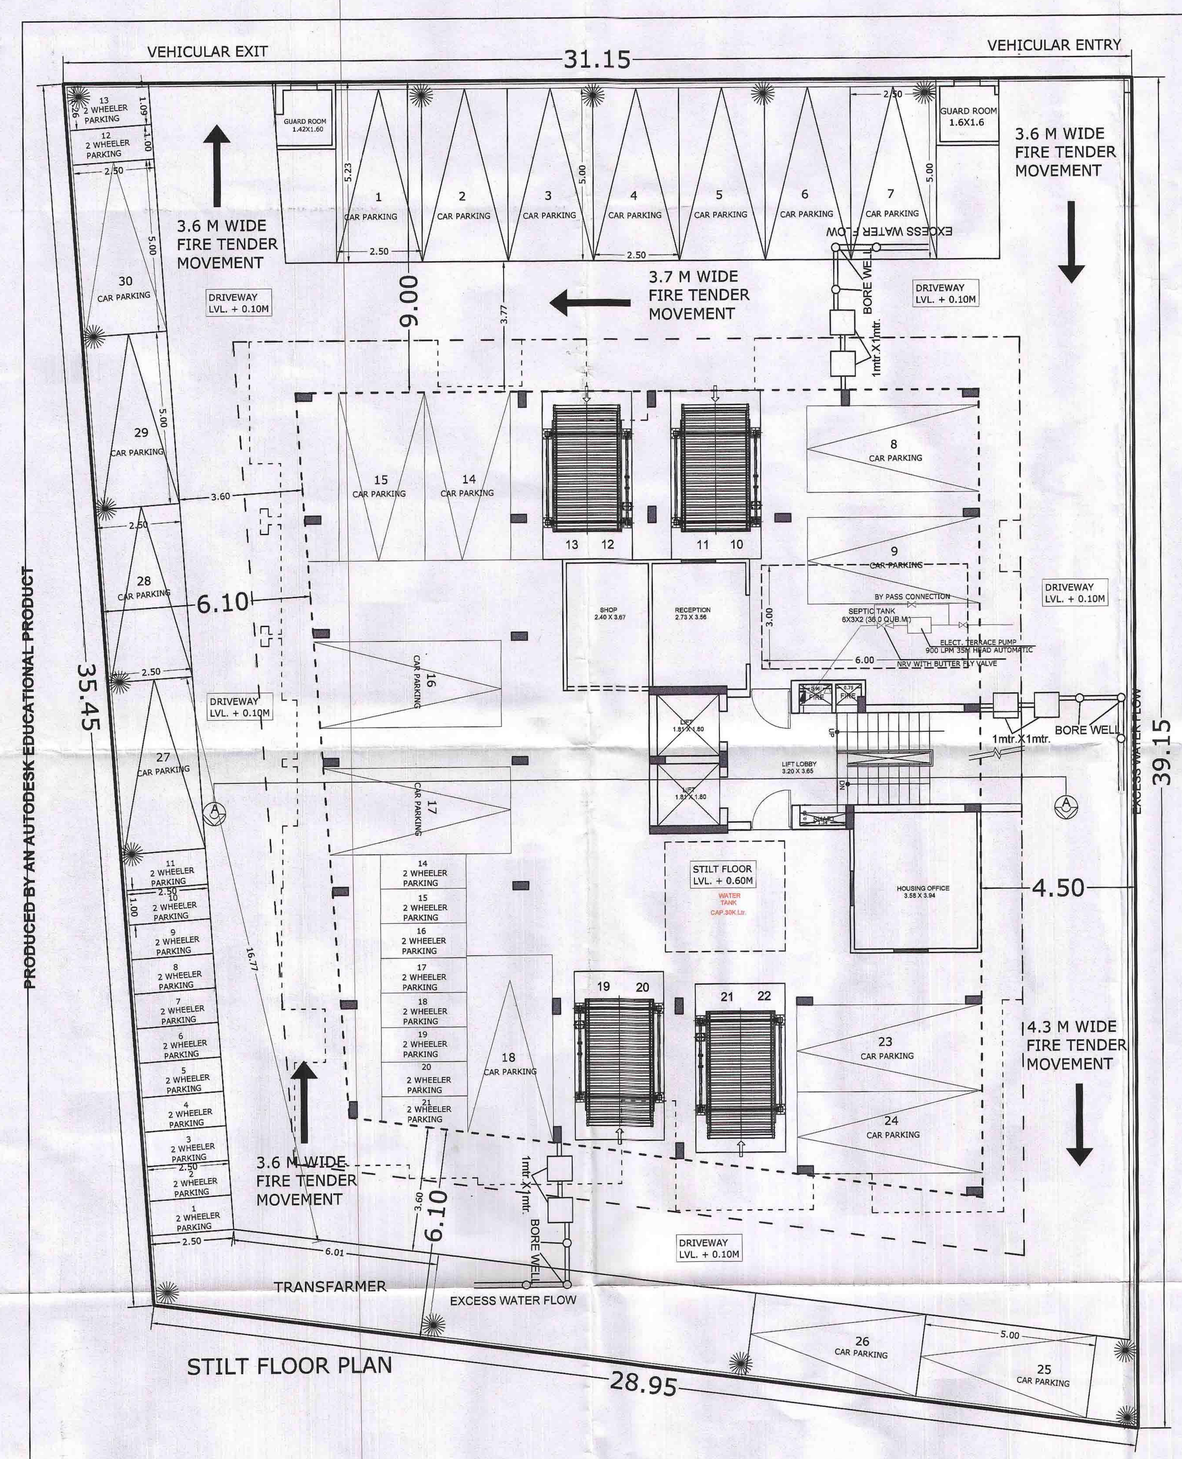

STILT FLOOR PLAN

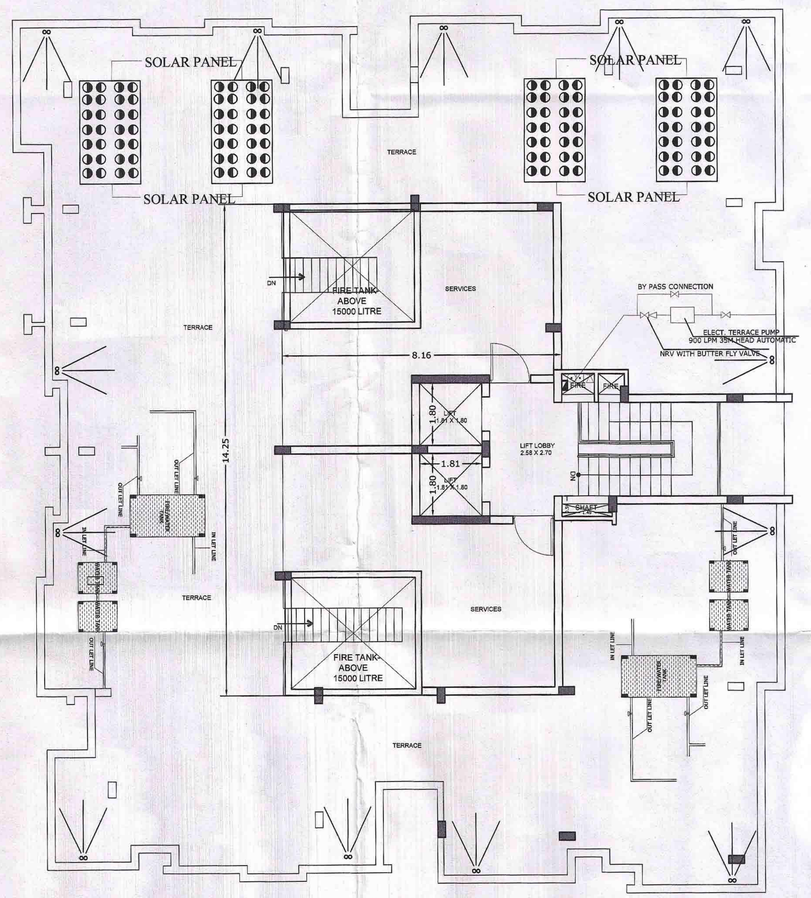

TERRACE FLOOR PLAN

SHEET - 1

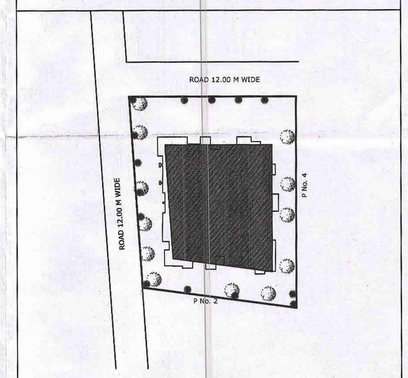

SITE PLAN

- YARD HYDRANT
- INTERNAL HYDRANT WITH
- HOSE REEL
- INTERNAL HYDRANT
- BUTTER FLY VALVE
- NON RETURN VALVE
- TWO WAY CONNECTION
- MANUAL CALL POINT
- HOOTER
- ABC TYPE EXTINGUISHER
- CO2 TYPE EXTINGUISHER
- DRAW OUT CONNECTION
- EXIT SIGN

PUMPS :-
1 - 900 LPM 35M HEAD
AUTOMATIC ELECT. TERRACE

N

SUSHEEL JAIN POWER OF ATTARNEE HOLDER OF
APEX BUILDTECH TH. PARTNERS
1. Mr. MANOJ SETHI S/O Mr. DALEEP SINGH SETHI
2. Mr. SURENDRA GOYAL S/O Mr. G. L. GOYAL
3. Mr. ANISH GOYAL S/O Mr. MAHENDRA GOYAL
4. Mr. SUNIL SHUKLA S/O Mr. BABU LAL
5. Mr. RADHEY SHYAM SHARMA S/O Mr. INDER PAL SHARMA

TITLE:
SUBMISSION DRAWINGS
SCALE 1CM:1 M

PROJECT:
PROPOSED BUILDING PLAN FOR CONSTRUCTION
OF FLATS ON RESIDENTIAL PLOT P.No. 3, BALAJI MARKET, KOTA

OWNER:

ARCHITECT:

M. K. KUMAWAT
COA REG. NO. CA/2014/53354

PRODUCED BY AN AUTODESK EDUCATIONAL PRODUCT
PRODUCED BY AN AUTODESK EDUCATIONAL PRODUCT
PRODUCED BY AN AUTODESK EDUCATIONAL PRODUCT

PRODUCED BY AN AUTODESK EDUCATIONAL PRODUCT

56

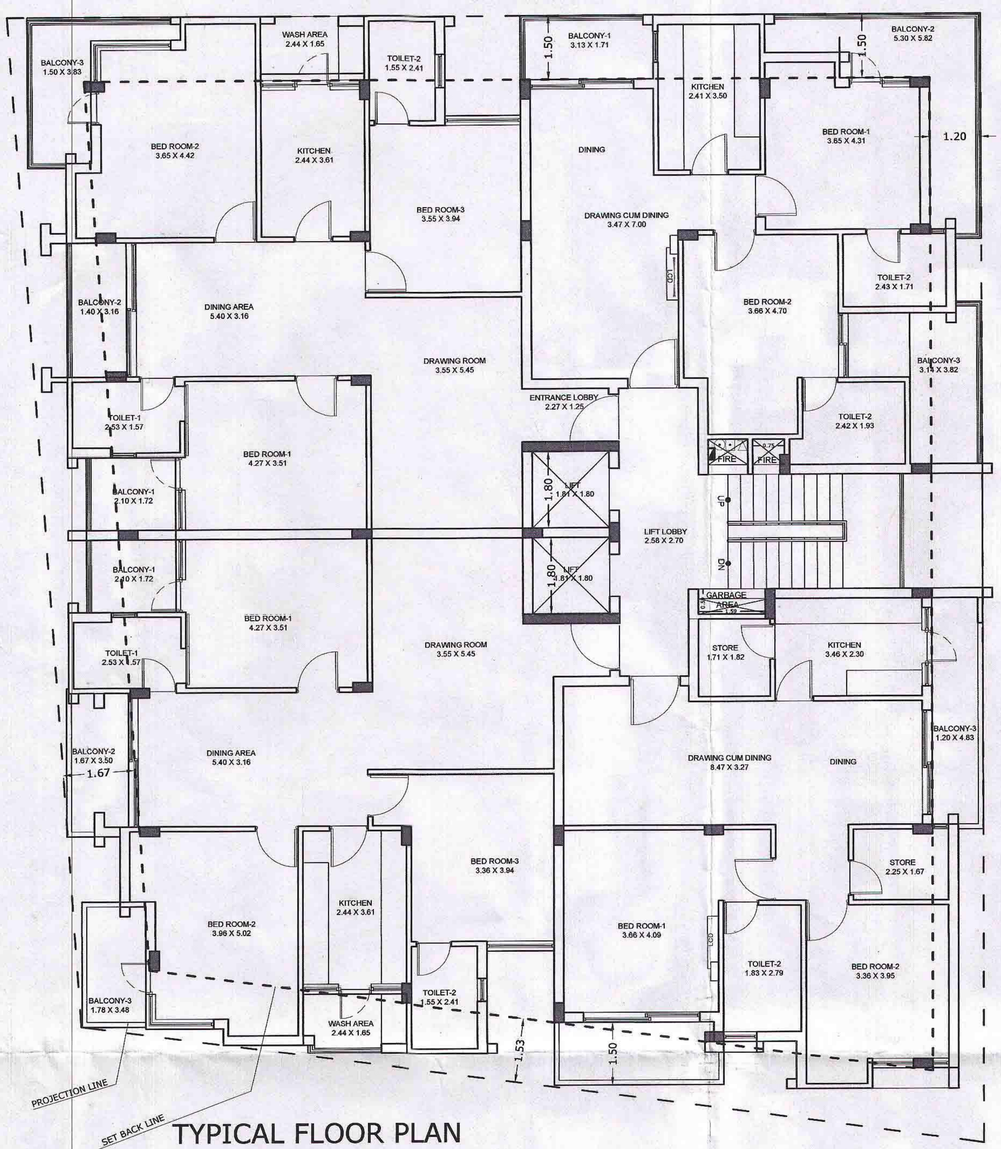

TYPICAL FLOOR PLAN
(FIRST TO FIFTH FLOOR)

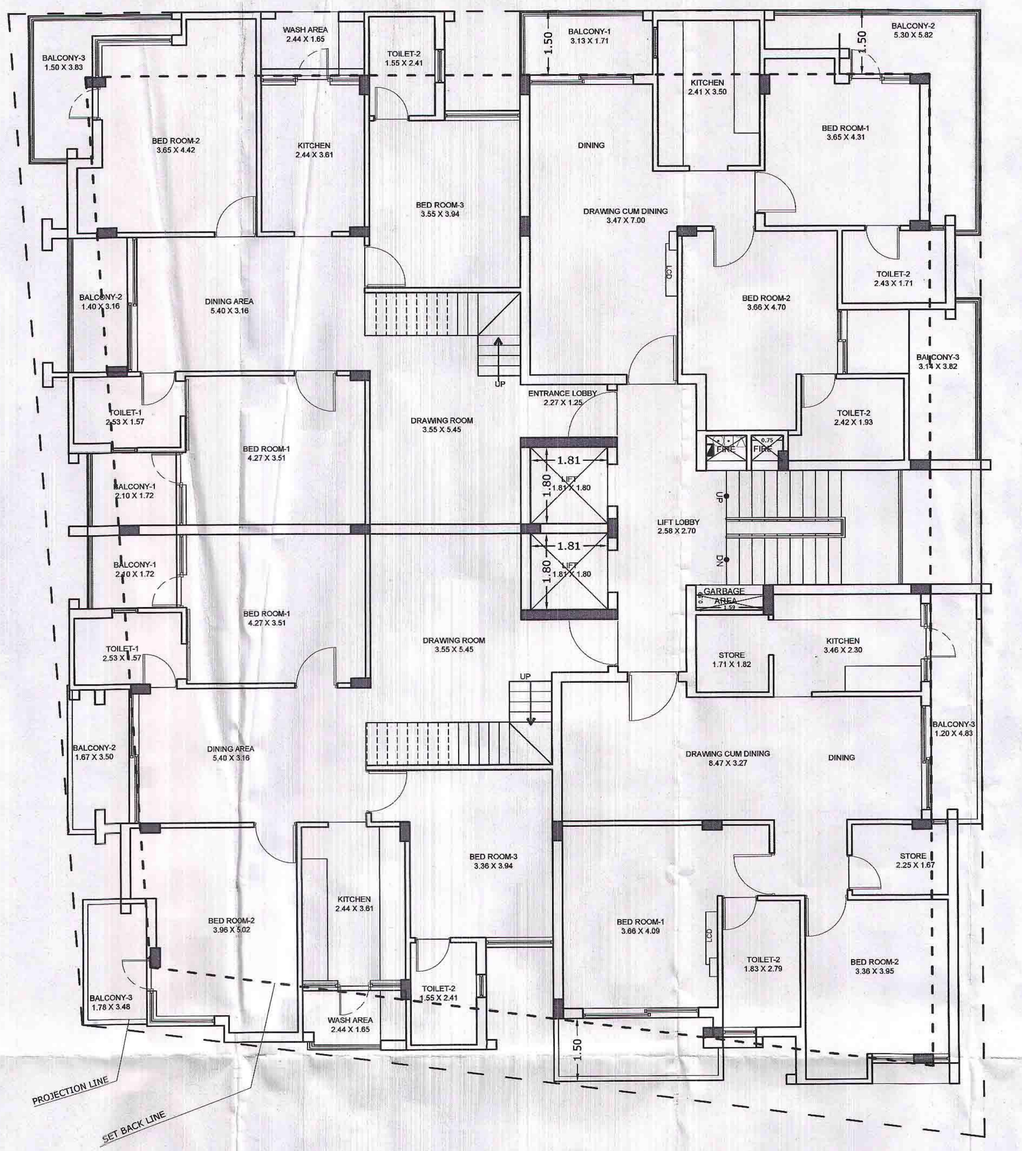

SIXTH FLOOR PLAN

SHEET - 1

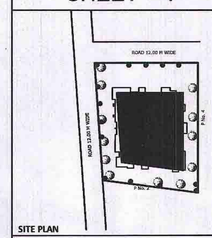

SITE PLAN

LEGEND :-

- ⊠ SMOKE DETECTOR
- ⊡ MANUAL CALL POINT
- ⊳ HOOTER
- • RESPONSE INDICATOR

N

SUSHEEL JAIN POWER OF ATTARNEE HOLDER OF
APEX BUILDTECH TH. PARTNERS
1. Mr. MANOJ SETHI S/O Mr. DALEEP SINGH SETHI
2. Mr. SURENDRA GOYAL S/O Mr. G. L. GOYAL
3. Mr. ANISH GOYAL S/O Mr. MAHENDRA GOYAL
4. Mr. SUNIL SHUKLA S/O Mr. BABU LAL
5. Mr. RADHEY SHYAM SHARMA S/O Mr. INDER PAL SHARMA

TITLE:
SUBMISSION DRAWINGS
SCALE: 1:50 / M

PROJECT:
PROPOSED BUILDING PLAN FOR CONSTRUCTION OF FLATS ON RESIDENTIAL PLOT P.No. 3, BALAJI MARKET KOTA

OWNER: ARCHITECT:

ISH KUMAR
COA REG. NO.
CA/2014/62334

PRODUCED BY AN AUTODESK EDUCATIONAL PRODUCT

PRODUCED BY AN AUTODESK EDUCATIONAL PRODUCT

PRODUCED BY AN AUTODESK EDUCATIONAL PRODUCT

PRODUCED BY AN AUTODESK EDUCATIONAL PRODUCT

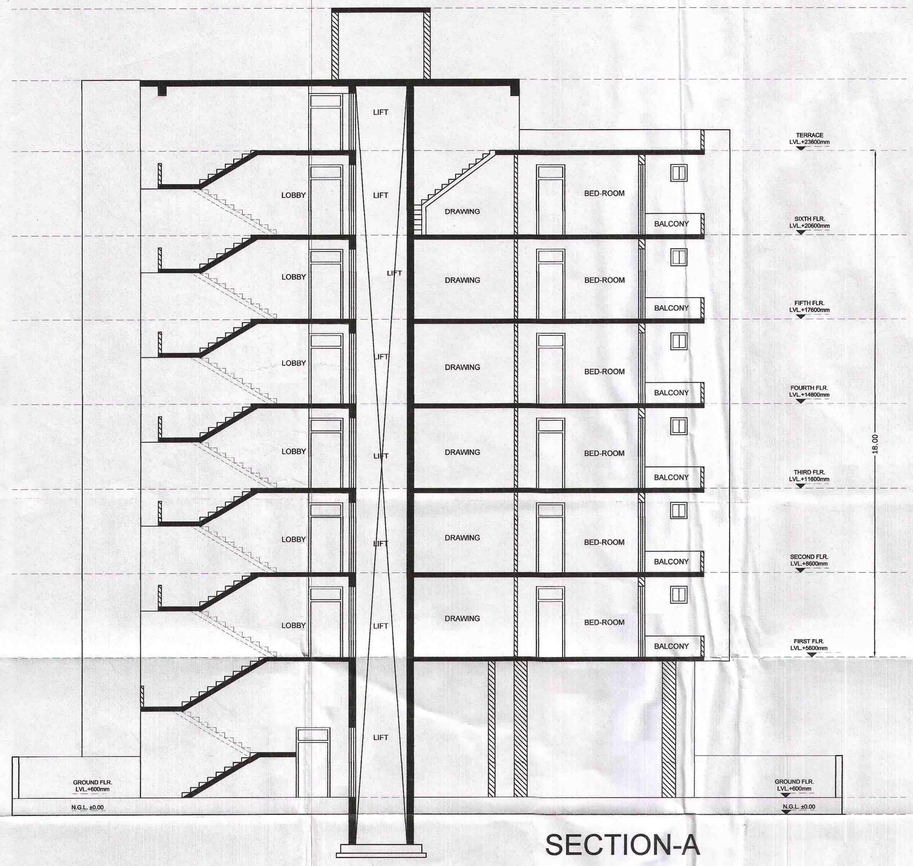

SECTION-A

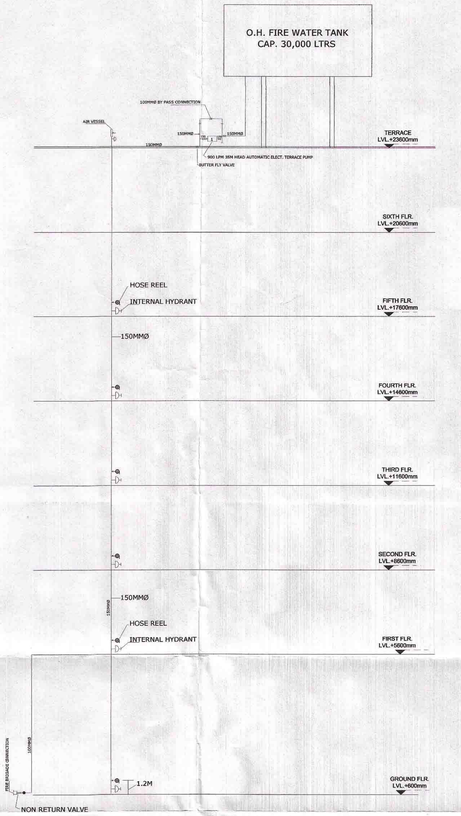

SCHEMATIC ARRANGEMENT OF FIRE FIGHTING SYSTEM

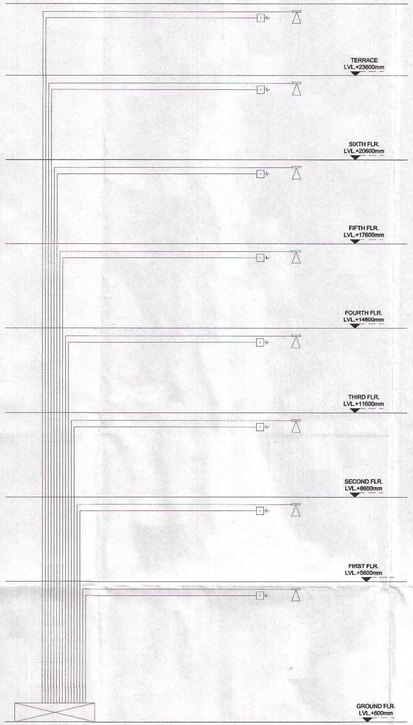

SCHEMATIC ARRANGEMENT OF FIRE ALARM SYSTEM

SHEET - 1

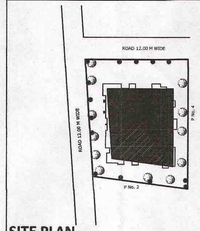

SITE PLAN

LEGEND :-

- ☒ SMOKE DETECTOR
- ⊡ MANUAL CALL POINT
- ⊳| HOOTER
- • RESPONSE INDICATOR

N

SUSHEEL JAIN POWER OF ATTARNEE HOLDER OF
APEX BUILDTECH TH. PARTNERS
1. Mr. MANOJ SETHI S/O Mr. DALEEP SINGH SETHI
2. Mr. SURENDRA GOYAL S/O Mr. G. L. GOYAL
3. Mr. ANISH GOYAL S/O Mr. MAHENDRA GOYAL
4. Mr. SUNIL SHUKLA S/O Mr. BABU LAL
5. Mr. RADHEY SHYAM SHARMA S/O Mr. INDER PAL SHARMA

TITLE:

SUBMISSION DRAWINGS

SCALE 1CM=1 M

PROJECT:

PROPOSED BUILDING PLAN FOR CONSTRUCTION
OF FLATS ON RESIDENTIAL PLOT P.No. 3, BALAJI MARKET KOTA

OWNER: ARCHITECT:

ANISH KUMAR GOYAL
COA REG. NO. CA/2012/42264

PRODUCED BY AN AUTODESK EDUCATIONAL PRODUCT
PRODUCED BY AN AUTODESK EDUCATIONAL PRODUCT
PRODUCED BY AN AUTODESK EDUCATIONAL PRODUCT