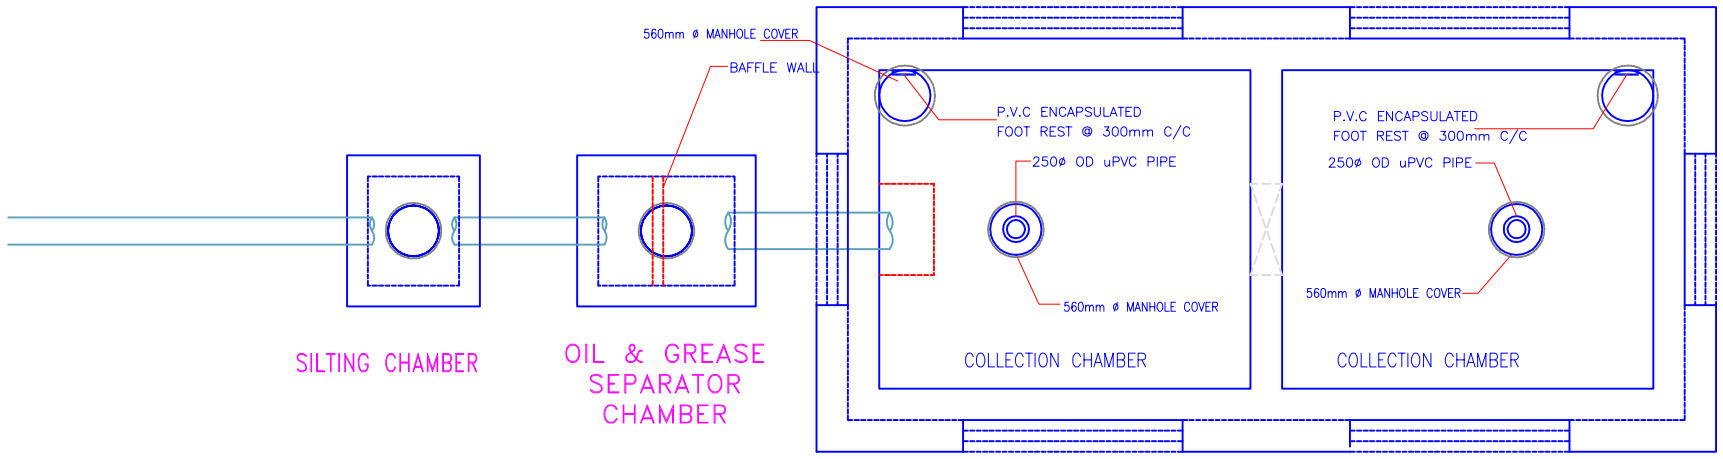

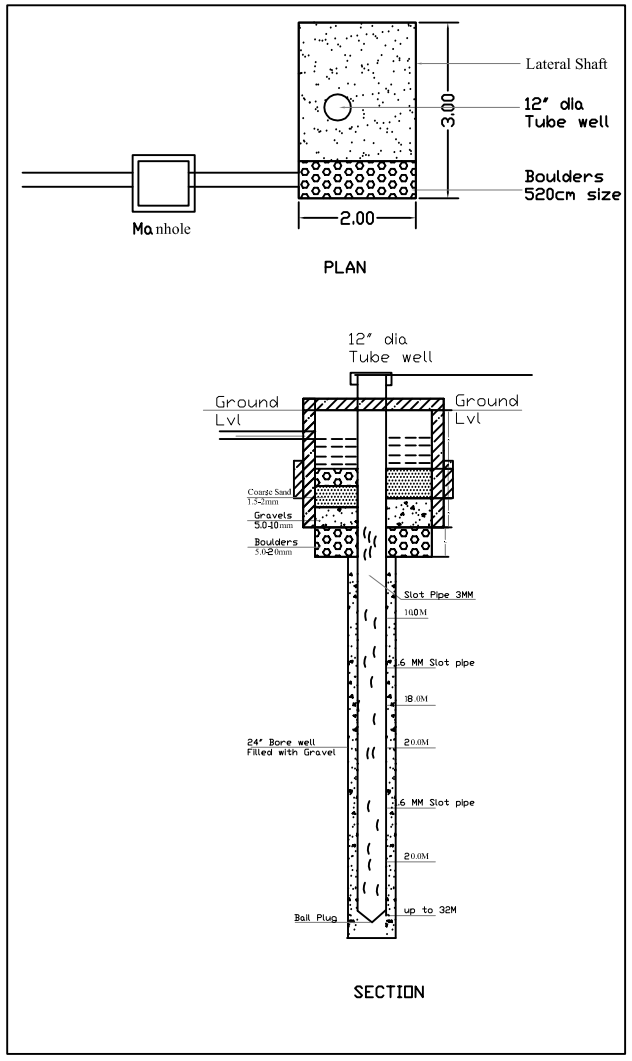

RAIN WATER HARVESTING PLAN & SECTION

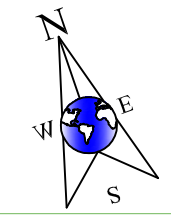

SERVICES CONSULTANTS

KVM Infra Solutions Pvt.Ltd.
A-4,SFS,Mansarovar,Jaipur
Ph.no.-0141-2396317,Mob.9784011333
Email:kvminfra@gmail.com,
kulshekhar.sharma@gmail.com

JOB TITLE

"GOKUL ENCLAVE 3RD"

DRAWING TITLE

RAIN WATER HARVESTING

JOB NO.	BLOCK NO.	DWG. NO.	REV.

SCALE	DRAWN BY: ROHIT
DATE	CHECKED BY : KULSHEKHAR SHARMA
CLIENT'S SIGNATURE	CONSULTANT'S SIGNATURE