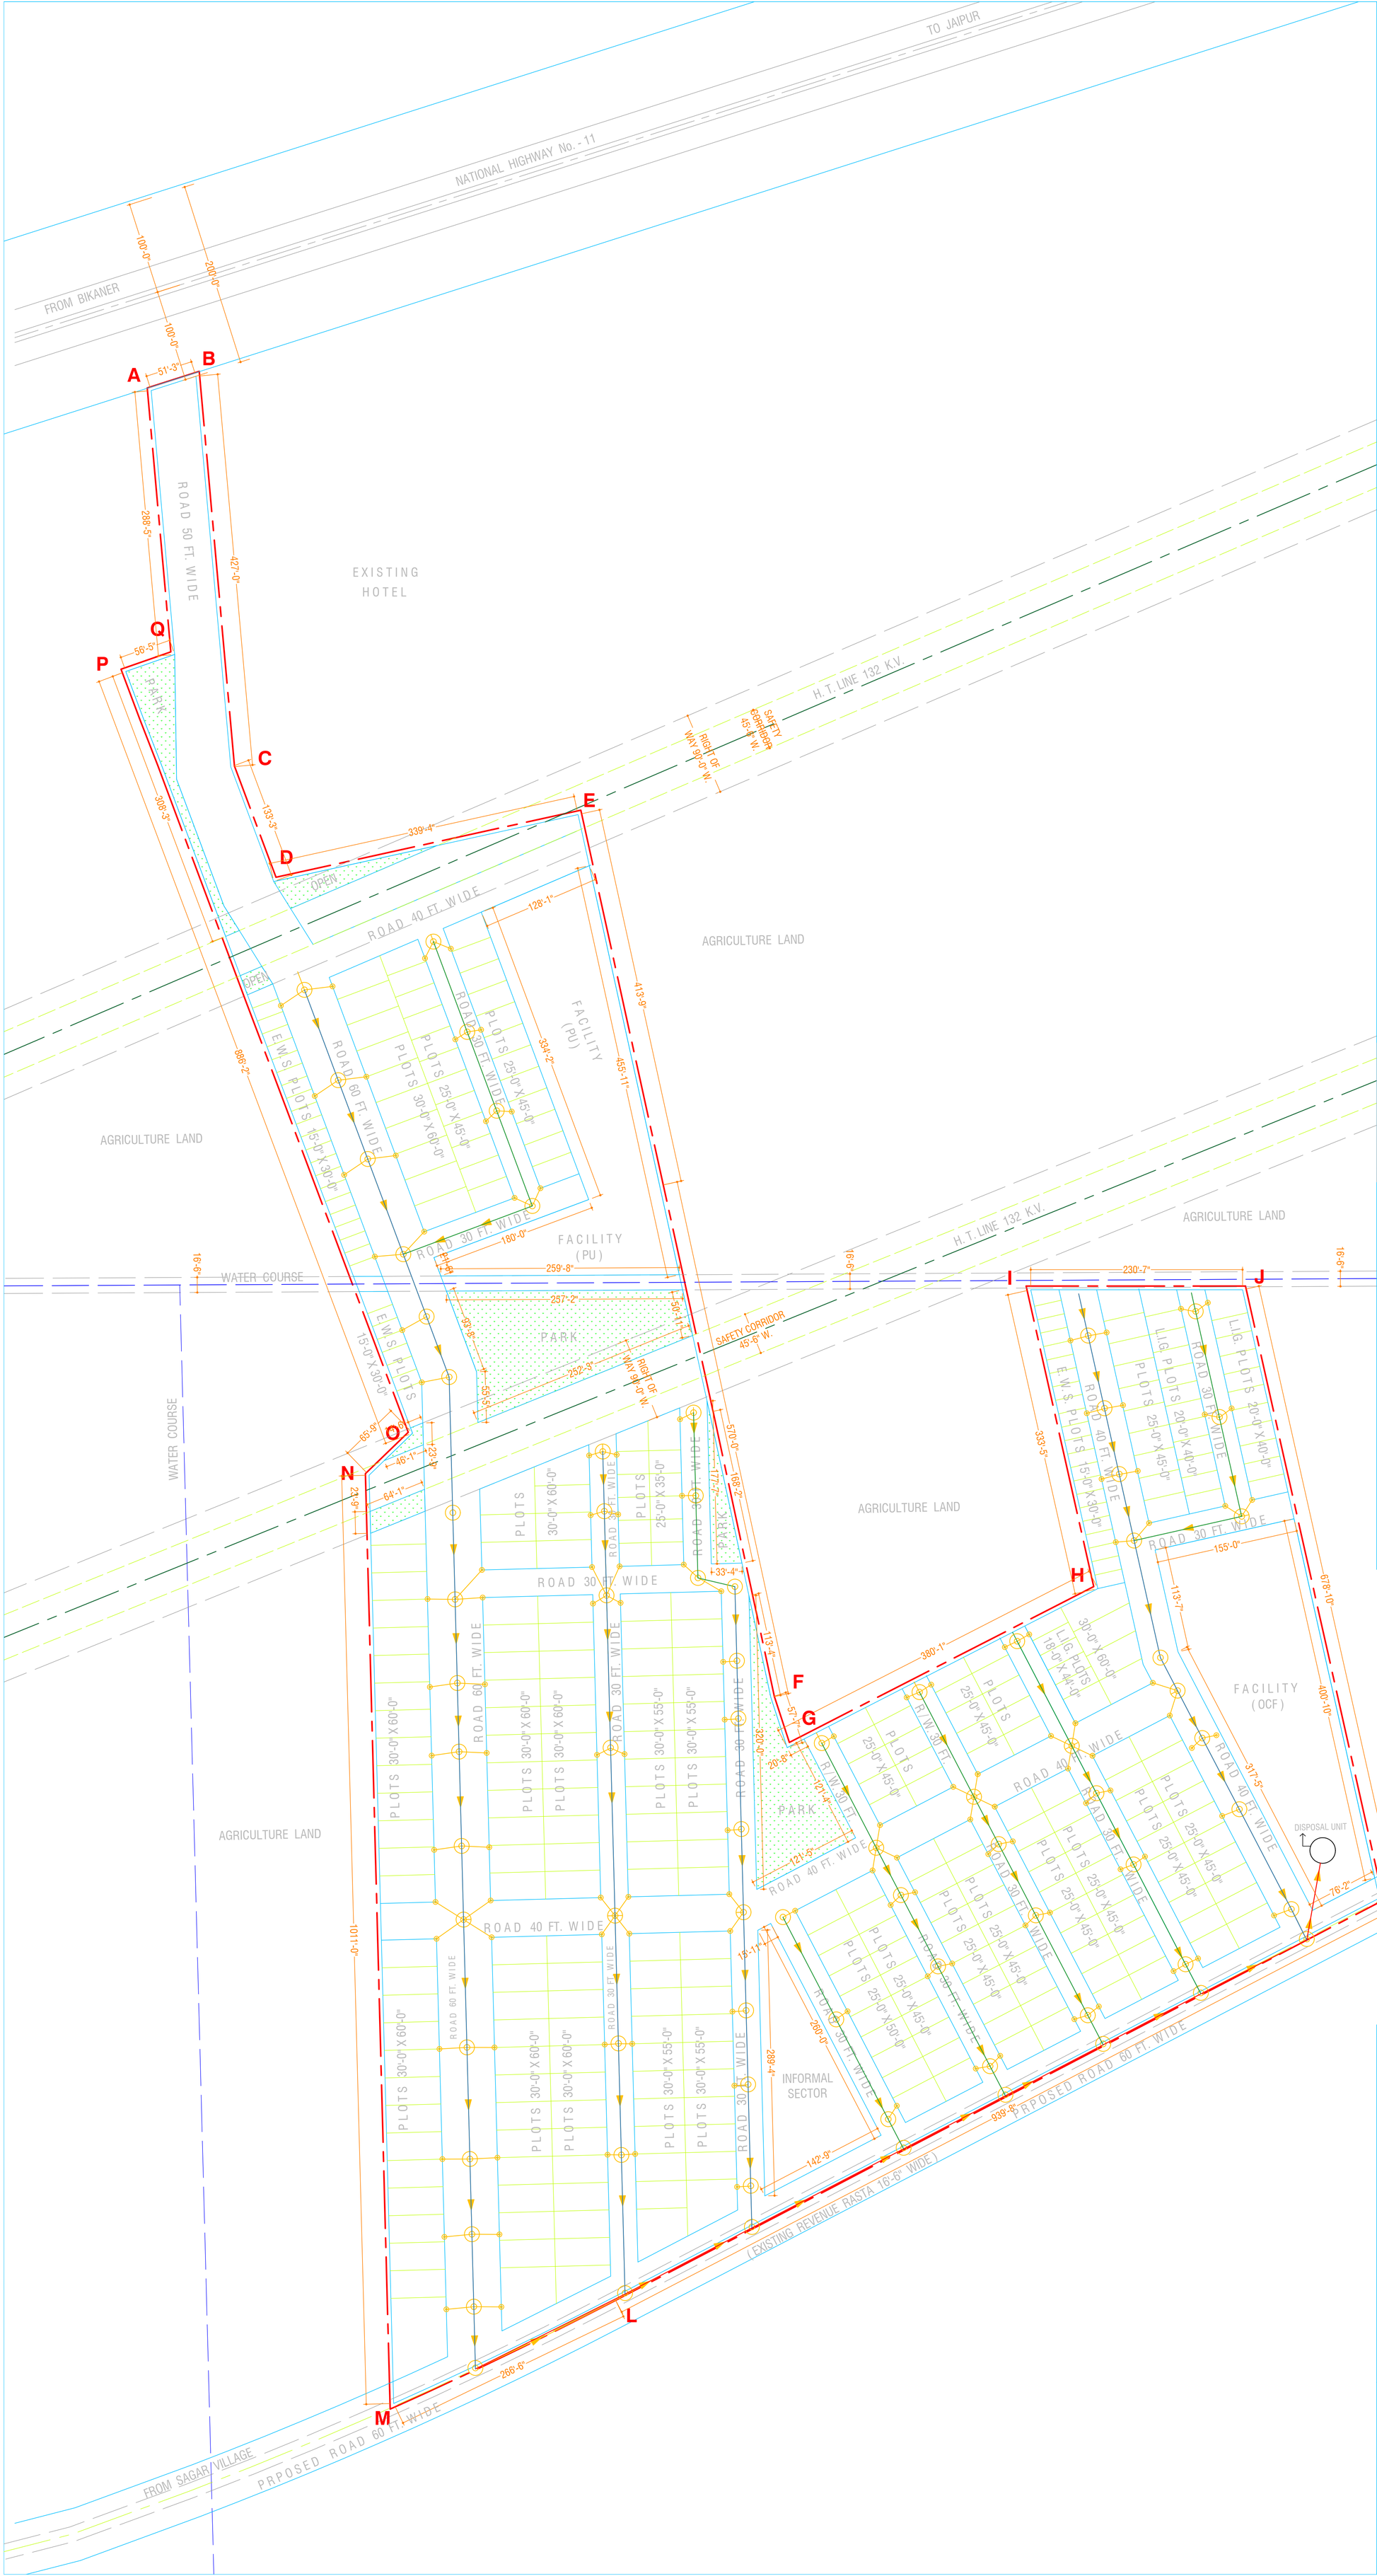

TOTAL AREA OF LAND

K.No. - 62 / 19 : 50.00 BIGHAS (Kachcha) = 812812.50 S.Ft.

K.No. - 62 / 19 : 8 BIGHAS 6 Biswa (Pakka) = 225967.50 S.Ft.

Village : Ridmalsar Purohitan

1038780.00 S.Ft.

38.155 Bighas
9.6503 Hectare

AREA ANALYSIS

S.No.	PARTICULARS	AREA IN Sq. Feet	PERCENTAGE
1.	RESIDENTIAL	419055.00	40.34 %
2.	E.W.S. / L.I.G.	48203.00	04.64 % (11.32 %)
3.	INFORMAL SECTOR	20624.00	01.99 %
4.	FACILITY - PU	51942.00	05.00 %
5.	FACILITY - OCF	51953.00	05.00 %
6.	PARKS & OPEN	52872.00	05.09 %
7.	H. T. LINE & W / C	35700.00	03.44 %
8.	ROADS	358431.00	34.50 %
		1038780.00	100.00 %

38.155 Bighas

DRAWING TITLE

EXTERNAL SEWERAGE CHAMBER AND PIPE ROUTE

◎	MAN HOLE FOR SOIL WASTE
	SOIL WASTE PIPE SLOPE 1:200

NP 2 PIPE 300 MM =300 mtr

NP 2 PIPE 200 MM =1225 mtr

NP 2 PIPE 150 MM =700 mtr

MAN HOLE 80

Er. ZAMEEL HASSAN
B.Tech.,M.Tech.(Civil)
APPROVED VALUER
CCIT/JDH/ITO (Tech.)
2020-21/34AB/345

PROJECT NAME- RANGOLI GARDEN

APPROVED LAYOUT PLAN OF RESIDENTIAL SCHEME

IN KHASRA No. 62 / 19 OF

VILLAGE - RIDMALSAR PUROHITAN, BIKANER.

SCALE : 80 FEET TO AN INCH