Sanitation(Storm Water Drainage, Sewerage, STP, Solid Water Disposal etc)

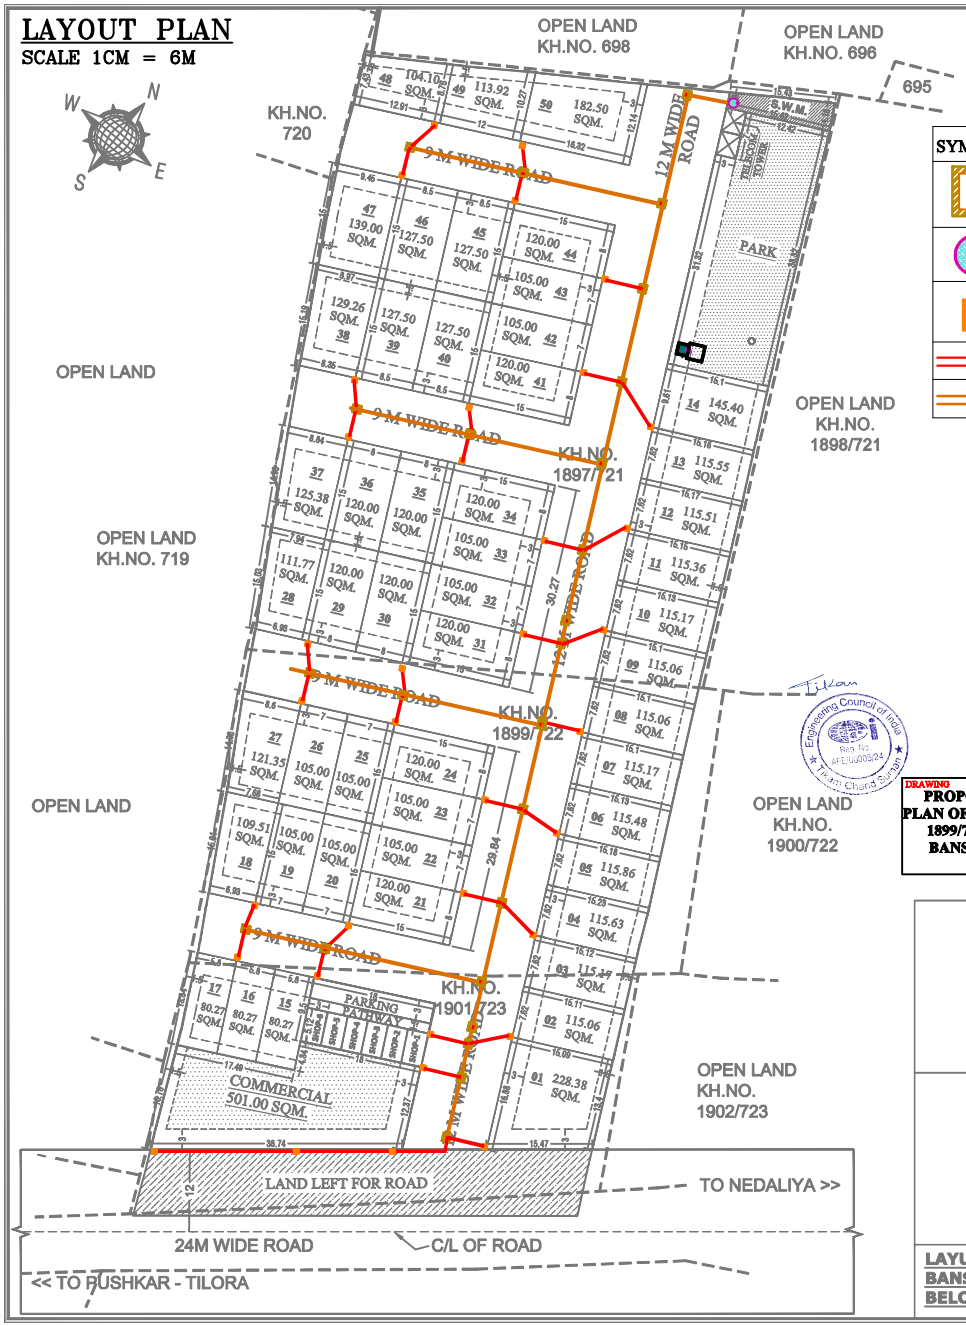

VRINDAVAN VIHAR

SYMBOL	DESCRIPTION
MH	SEWER MAIN HOLE
	1500 MM DIA SEWERAGE COLLECTION TANK
	HOUSE CONNECTION CHAMBER
	160 MM DWC SEWER PIPE LINE
	200 MM PVC SEWER PIPE LINE

PLOT NO.	AREA IN SQM.	PLOT NO.	AREA IN SQM.	PLOT NO.	AREA IN SQM.
1	228.38	18	109.51	35	120.00
2	115.06	19	105.00	36	120.00
3	115.17	20	105.00	37	125.38
4	115.63	21	120.00	38	129.26
5	115.86	22	105.00	39	127.50
6	115.48	23	105.00	40	127.50
7	115.17	24	120.00	41	120.00
8	115.06	25	105.00	42	105.00
9	115.06	26	105.00	43	105.00
10	115.17	27	121.35	44	120.00
11	115.36	28	111.77	45	127.50
12	115.51	29	120.00	46	127.50
13	115.55	30	120.00	47	139.00
14	145.40	31	120.00	48	104.10
15	80.27	32	105.00	49	113.92
16	80.27	33	105.00	50	182.50
17	80.27	34	120.00		
TOTAL PLOTS AREA = 5895.46 SQM.					

NOTE:-
PROPOSED SITE SHOWN IN RED.
KHASRA LINE SHOWN IN GREEN.
SETBACK SHOWN IN BLUE.

TOTAL PLOT AREA	=	5895.46 SQM.	= 52.64%
TOTAL AREA OF COMMERCIAL	=	501.00 SQM.	= 04.47%
TOTAL AREA OF INFORMAL SHOPS	=	171.00 SQM.	= 01.53%
TOTAL AREA OF PARK	=	560.55 SQM.	= 05.00%
TOTAL ROAD AREA	=	3375.99 SQM.	= 30.14%
LAND LEFT FOR ROAD	=	625.00 SQM.	= 05.58%
TOTAL AREA OF S.W.M.	=	50.00 SQM.	= 00.45%
TOTAL AREA OF TELECOM TOWER	=	21.00 SQM.	= 00.19%
TOTAL LAND AREA	=	11200.00 SQM.	= 100.00%

DRAWING
PROPOSED SEWERAGE LINE FOR LAYOUT PLAN OFVRINDAVAN VIHAR AT KH.NO. 1897/721, 1899/722, 1901/723,SITUATED AT REV. VILL. BANSELI, TEH.-PUSHKAR, DISTT.-AJMER.

ARCHITECT	PATWARI	TEHSILDAR	DIR.PLANING
APPLICANT	JEN	A.T.P	DY.COMMISSIONER

LAYUOT PLAN SHOWING OF LAND KH.NO. 1897/721, 1899/722, 1901/723,SITUATED AT REV. VILL. BANSELI, TEH.-PUSHKAR, DISTT.-AJMER.
BELONGS TO :- SH. JAGDEESH SINGH RATHORE S/O SH. NARAYAN SINGH.