EXTERNAL ELECTRIFICATION OF RESIDENTIAL SCHEME AT NAINWA ,BUNDI (POCKET A)

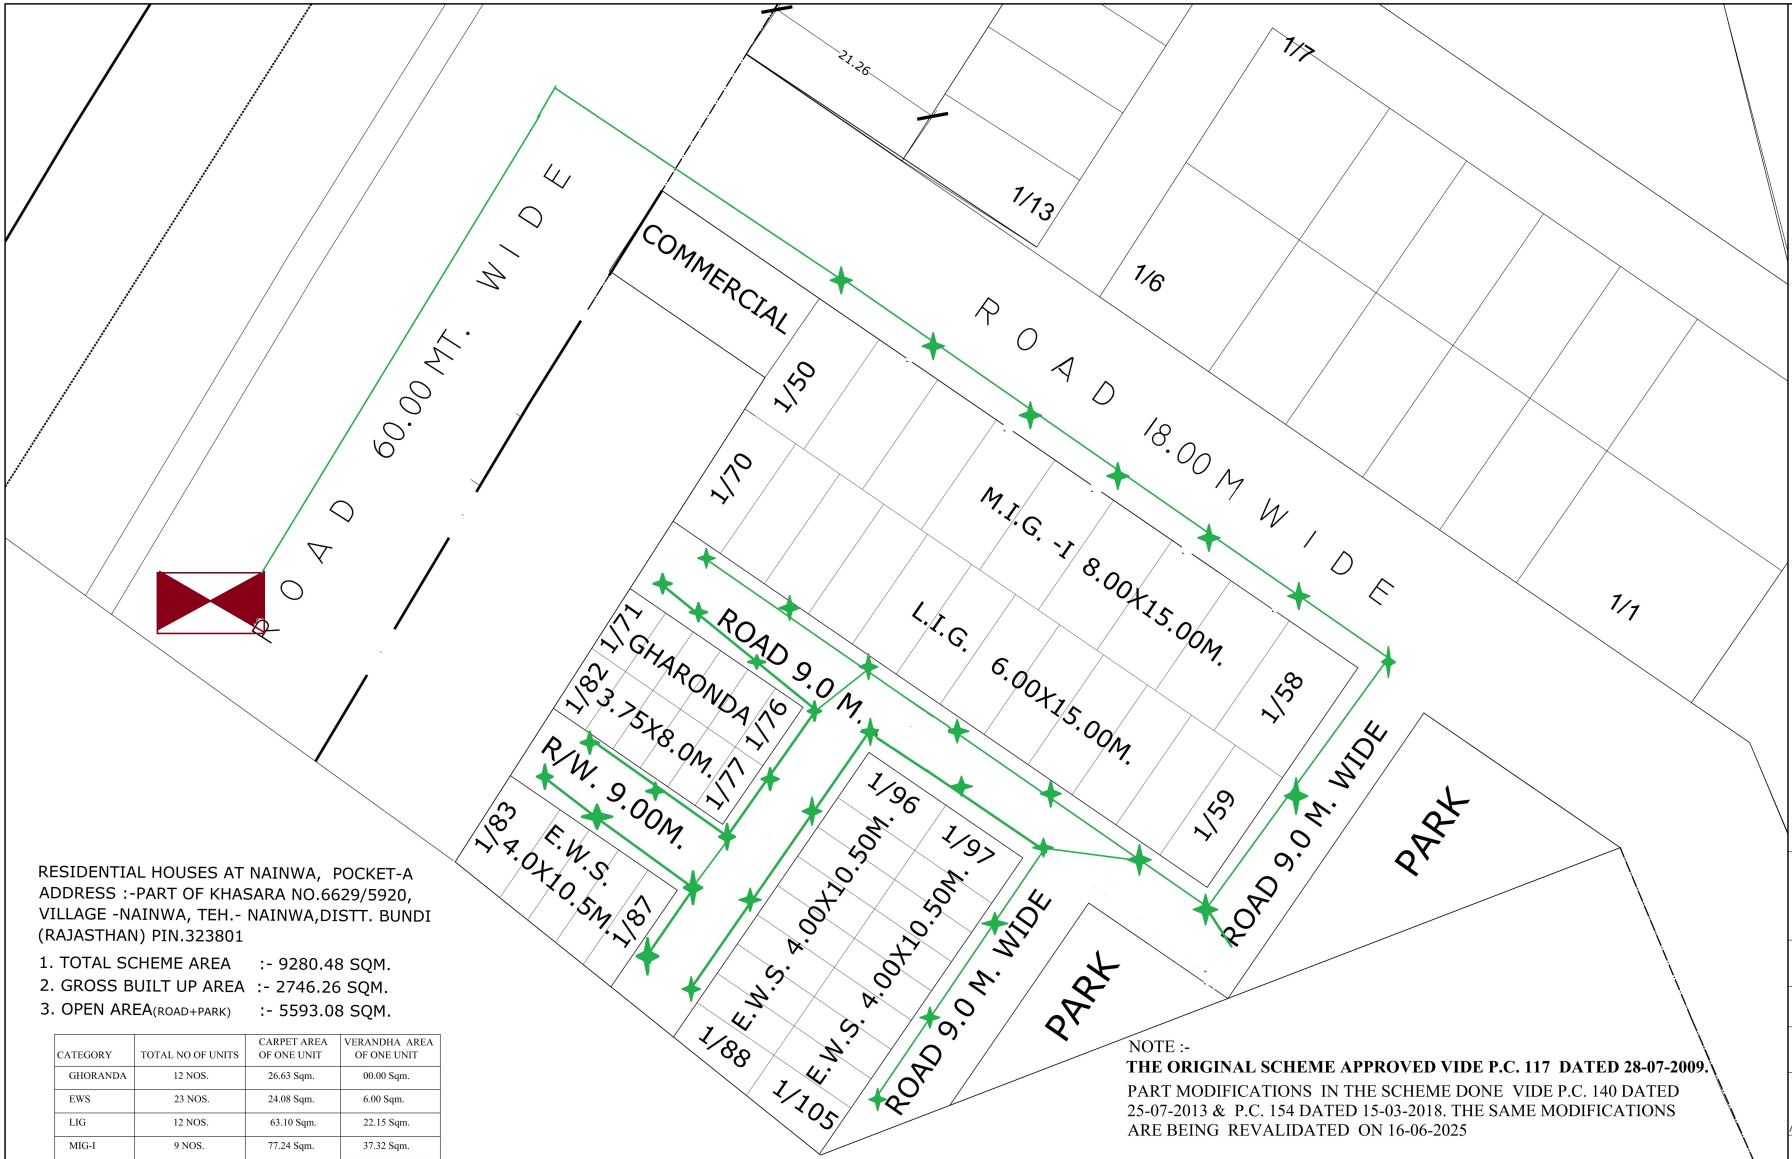

RESIDENTIAL HOUSES AT NAINWA, POCKET-A
ADDRESS :-PART OF KHASARA NO.6629/5920,
VILLAGE -NAINWA, TEH.- NAINWA,DISTT. BUNDI
(RAJASTHAN) PIN.323801

1. TOTAL SCHEME AREA :- 9280.48 SQM.
2. GROSS BUILT UP AREA :- 2746.26 SQM.
3. OPEN AREA(ROAD+PARK) :- 5593.08 SQM.

CATEGORY	TOTAL NO OF UNITS	CARPET AREA OF ONE UNIT	VERANDHA AREA OF ONE UNIT
GHORANDA	12 NOS.	26.63 Sqm.	00.00 Sqm.
EWS	23 NOS.	24.08 Sqm.	6.00 Sqm.
LIG	12 NOS.	63.10 Sqm.	22.15 Sqm.
MIG-I	9 NOS.	77.24 Sqm.	37.32 Sqm.

TRANSFORMER 11/0.4 KV

LT OVERHEAD LINE

P.C.C POLE

NOTE :-
THE ORIGINAL SCHEME APPROVED VIDE P.C. 117 DATED 28-07-2009.
PART MODIFICATIONS IN THE SCHEME DONE VIDE P.C. 140 DATED 25-07-2013 & P.C. 154 DATED 15-03-2018. THE SAME MODIFICATIONS ARE BEING REVALIDATED ON 16-06-2025

(RAJVEER SINGH)
TOWN PLANNING ASSISTANT

(GIRIRAJ PRASAD NAGAR)
DEPUTY TOWN PLANNER

(RINKU BANSAL)
ADDITIONAL CHIEF TOWN PLANNER

SCHEDULE OF PLOTS:-

S.NO.	CATEGORY	SIZE	NOS. OF PLOTS
1.	GHAROUNDA	3.75 X 8.0 M.	12
2.	E.W.S.	4.00 X 10.50 M.	23
3.	L.I.G.	6.00 X 15.00 M.	12
4.	M.I.G.I	8.00 X 15.00 M.	09
5.	COMMERCIAL		01
		TOTAL	57

NOTE:-
COMMERCIAL PLOT AREA=21.00X10.80 M.
=226.80 SQ.M.

ALL DIMENSION ARE IN METERS

APPROVED IN 154 P.C. MEETING HELD ON DATED 15-03-2018 AGENDA ITEM No. 06

SCHEME BOUNDARY SHOWN THUS

PROPOSED PART LAYOUT PLAN OF RESIDENTIAL SCHEME AT NAINWA DIST. BUNDI (POCKET-A)

DRG.:- RHB/HQ/2018/10	SCALE :-
DATE :-27-03-2018	FILE NO :-
DEALT BY :- S. R. TANWAR (JR. D/MAN)	CHECKED :- PALIRAM SINGHMAR (T.P.A.)
(SANTSARAN) ASSISTANT ARCHITECT	(B. S. RAJPUROHIT) DEPUTY TOWN PLANNER
(MRINAL JOSHI) SENIOR TOWN PLANNER	(S.L.SETHI) ADD. CHIEF TOWN PLANNER
RAJASTHAN HOUSING BOARD	

(रविन्द्र सामौर)
परियोजना अभियंता (कनिष्ठ)
खण्ड-विद्युत
राज. आवासन मण्डल, जयपुर

(नीरज जैन)
परियोजना अभियंता
खण्ड विद्युत

(निर्मल कुमार मीना)
अधीक्षण अभियंता
खण्ड-विद्युत
राजस्थान आवासन मंडल,जयपुर