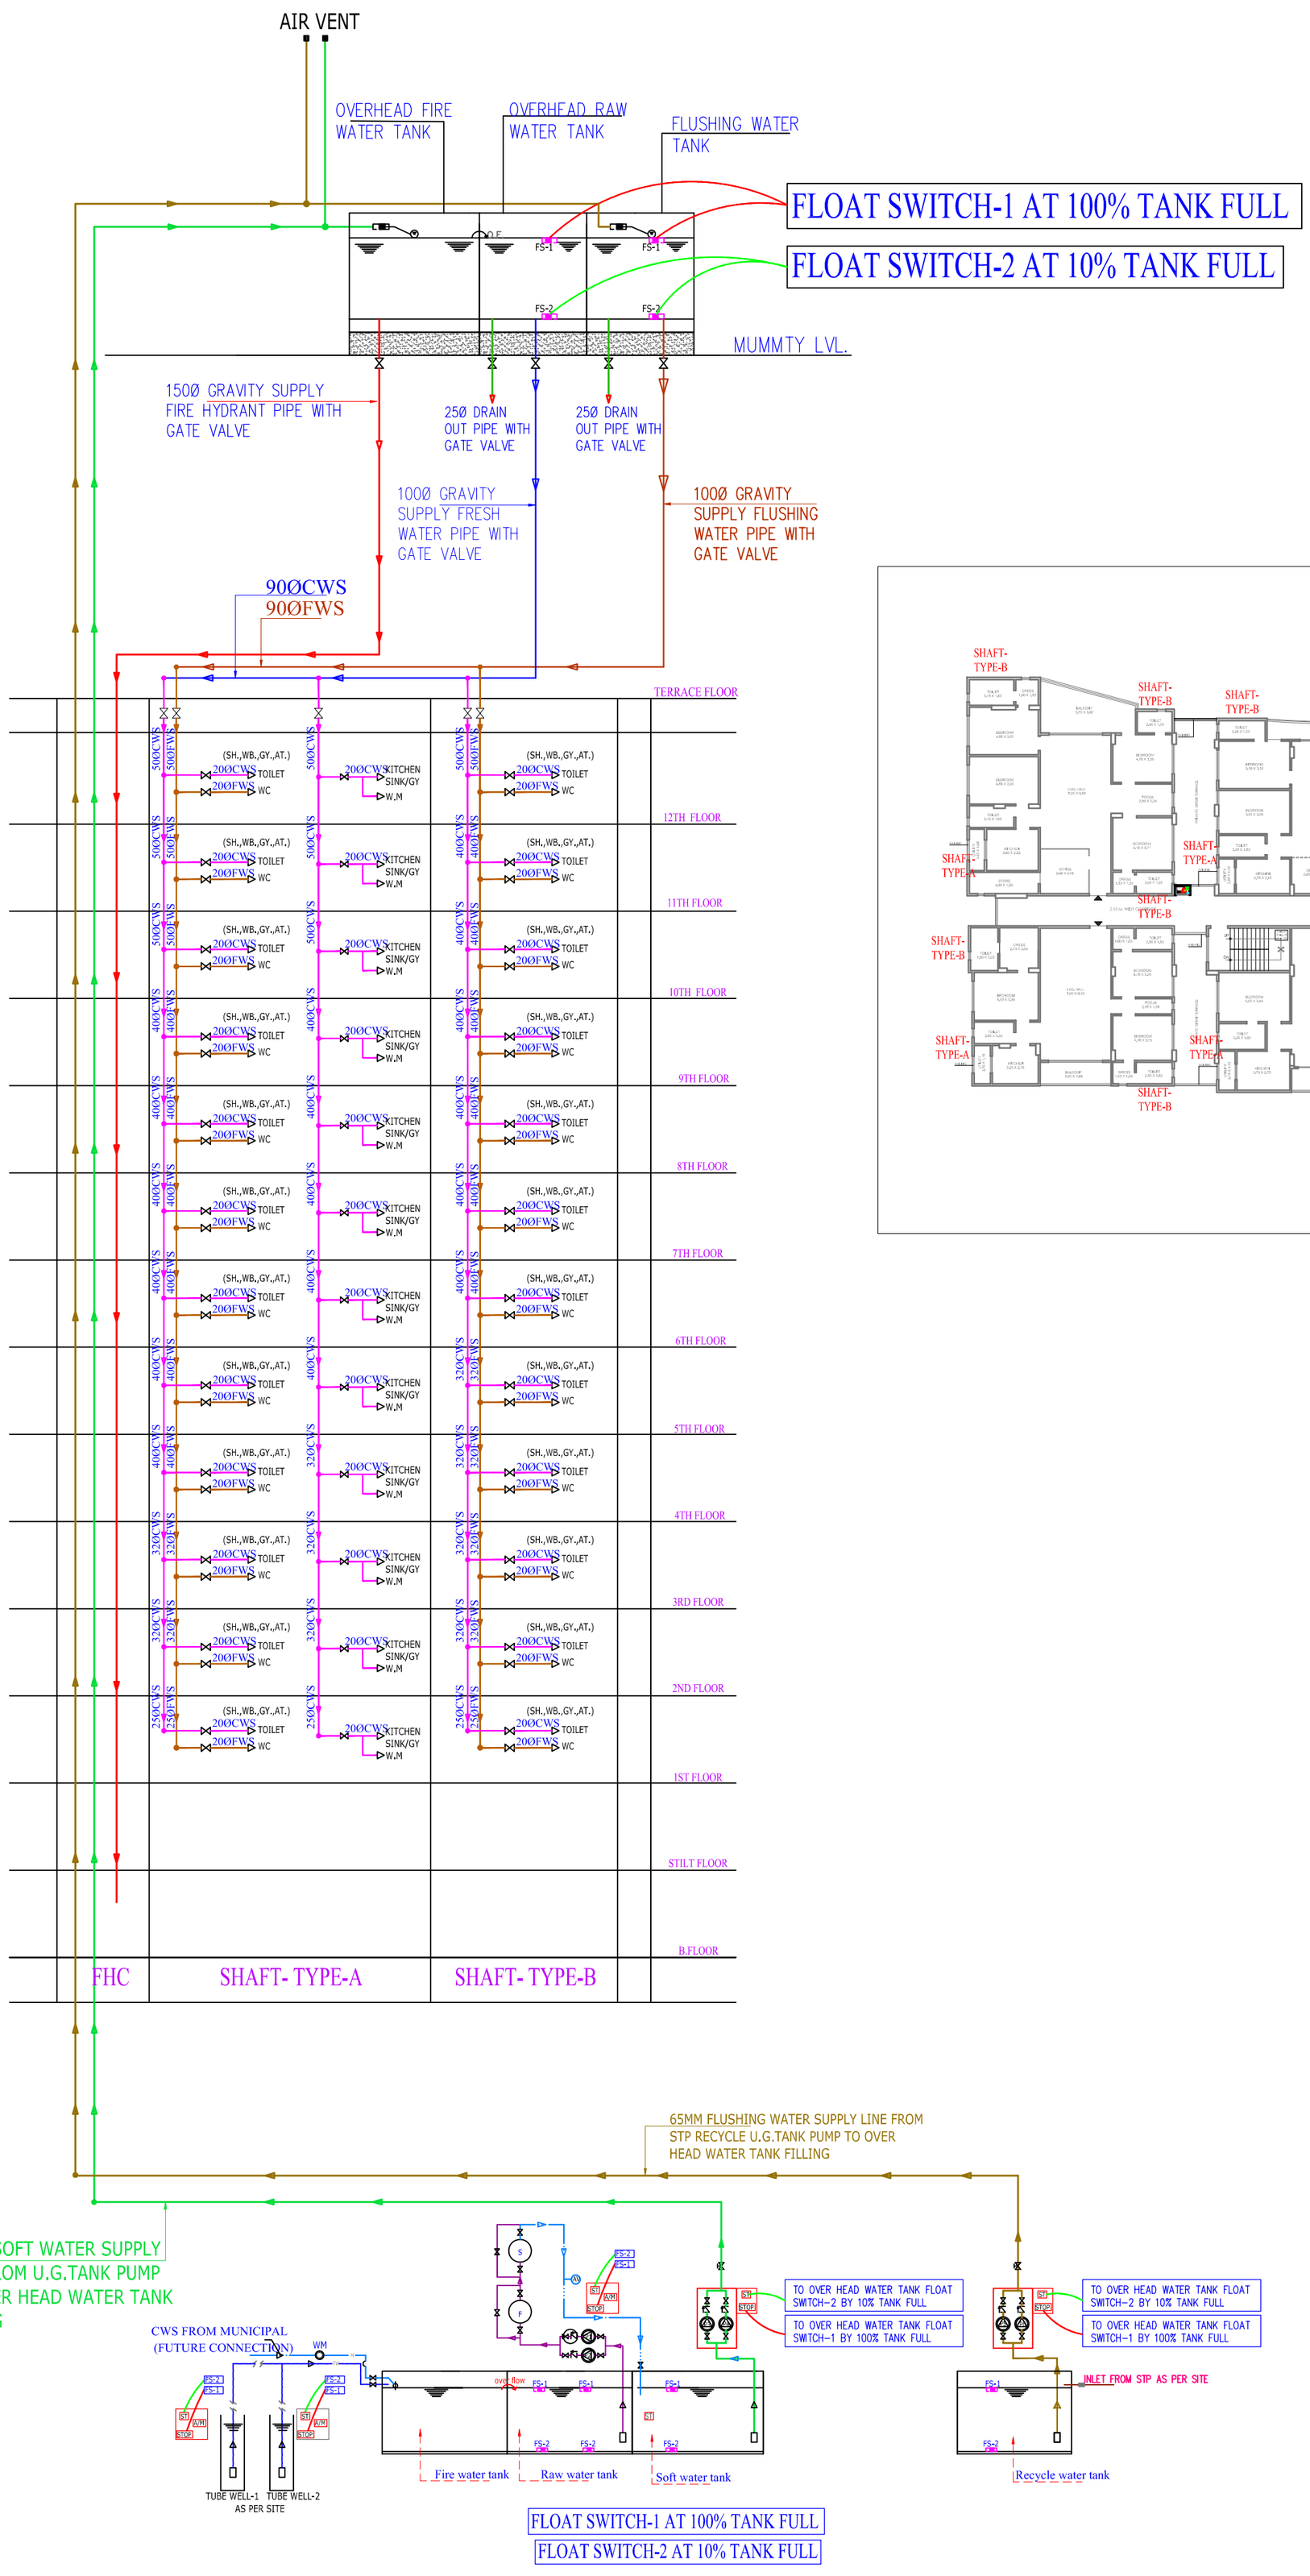

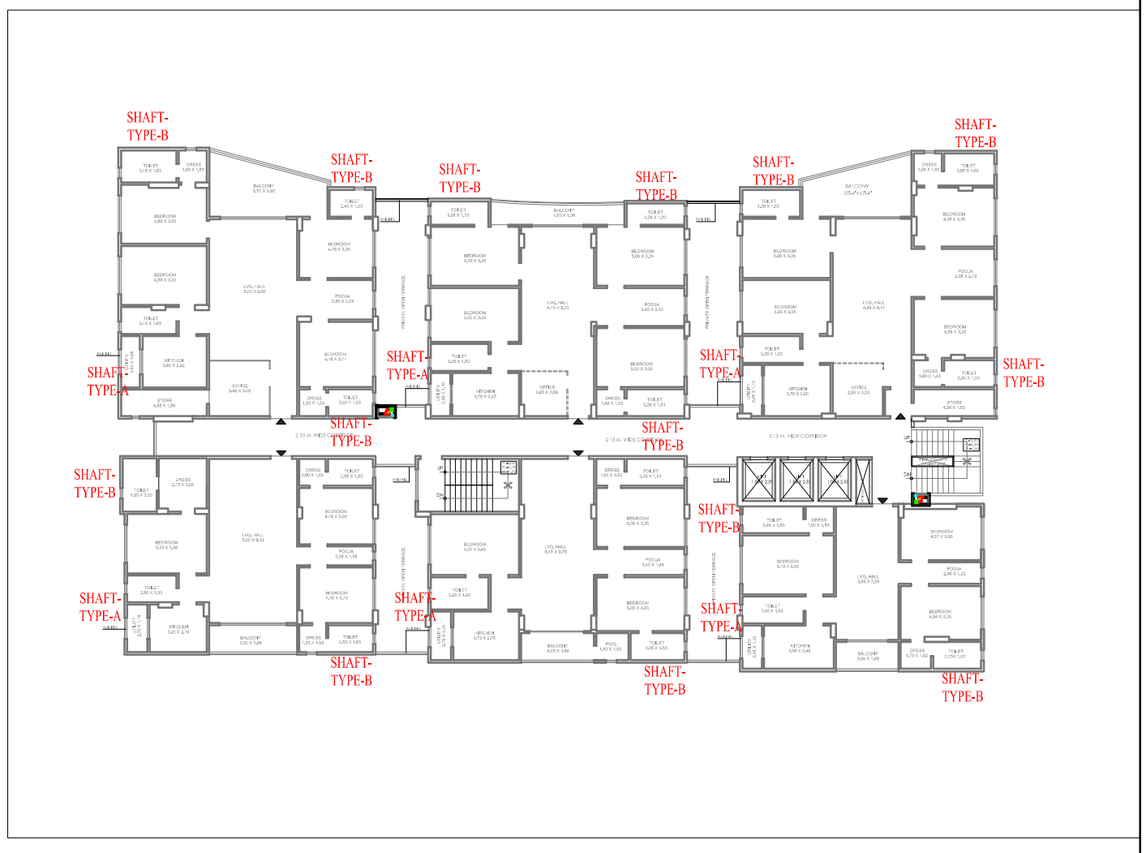

VIPUL AGARWAL
M.E.P. CONSULTANT
B.E. ELECTRICAL

SERVICES CONSULTANT:
ASHI ASSOCIATES
F 9 / 440 , Keshav Marg Chitrakut Scheme,Jaipur
PH:91-0-93146-10438 ,0141-2440946 Mail:vipul8599@yahoo.com

DRAWING TITLE :-

WATER SUPPLY SCHEMATIC DIAGRAM PLAN

PROJECT TITLE :-

PROPOSED RESIDENTIAL APARTMENT AT PLOT NO. D-40, BANIPARK, E- SCHEME, JAIPUR

SCALE :- 1:100

NORTH :-

OWNER

ARCHITECT