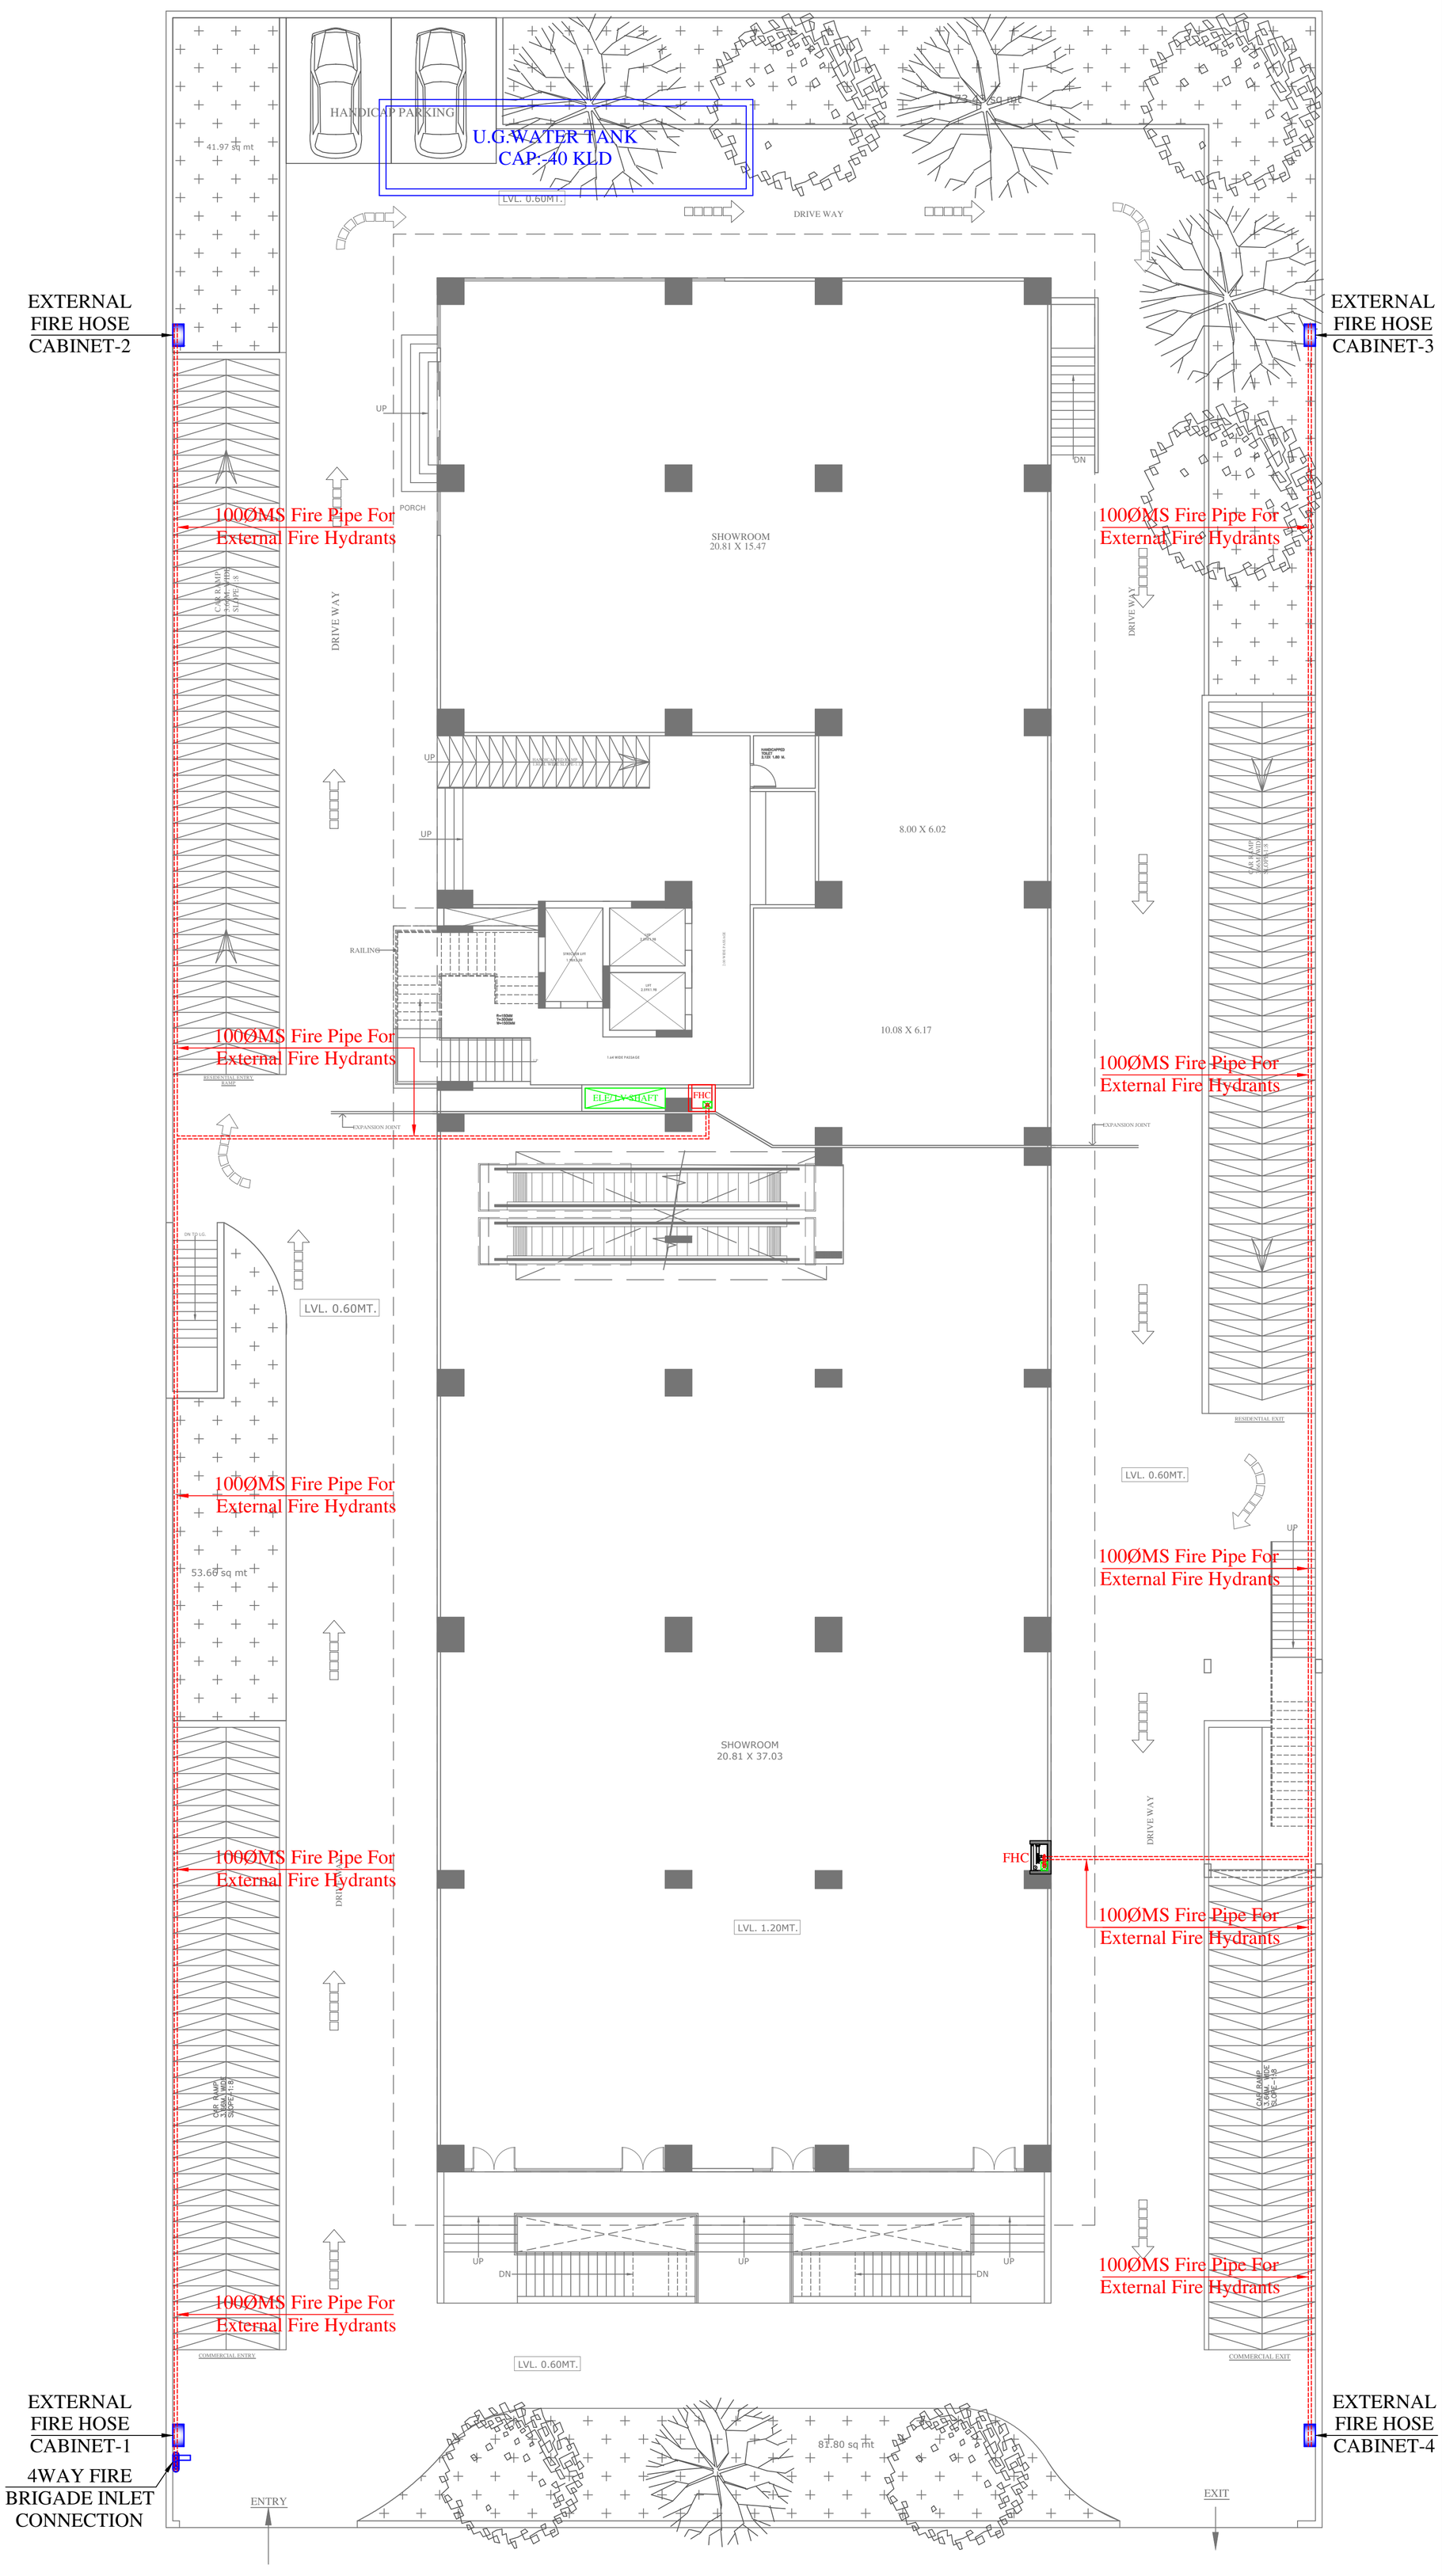

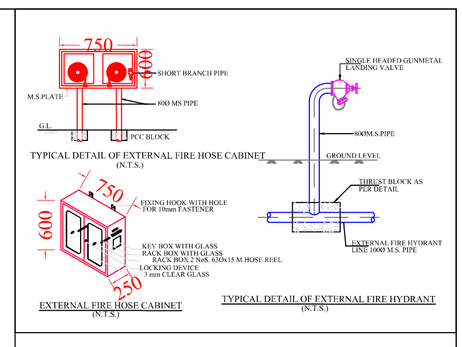

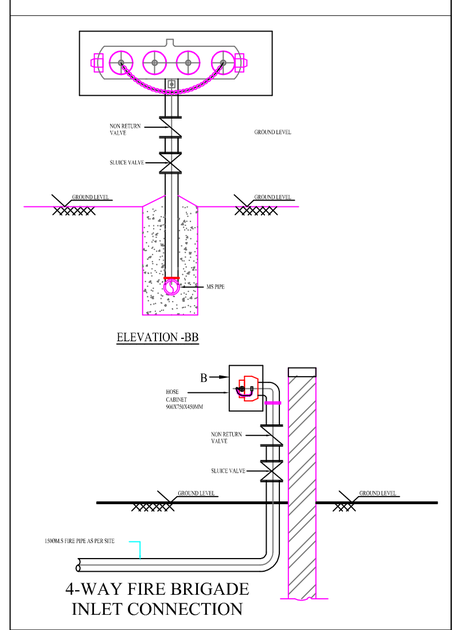

VIPUL AGARWAL
M.E.P. CONSULTANT
B.E. ELECTRICAL

SYMBOL	QTY.	DESCRIPTION
		100ØMS FIRE PIPE FOR EXTERNAL FIRE HYDRANTS
	02	FIRE HOSE CABINET
	04	EXTERNAL FIRE HOSE CABINET

SERVICES CONSULTANT:
VIPUL CONSULTING
F 9 / 440 , Keshav Marg Chitrakut Scheme,Jaipur
PH:91-0-93146-10438 ,0141-2440946 Mail:vipul8599@yahoo.com

DRAWING:

GROUND FLOOR EXTERNAL FIRE HYDRANT & FIRE PIPE ROUTE FOR RERA SUBMISSION PLAN

SCALE:- 1= 100

NORTH :

PROJECT NAME :-
SOMNATH

PROMOTER NAME :-
SHREE DHARA REALTORS

PROJECT LOCATION:-
RAISAR HOUSE
KHASRA NO. 83 PURANA,JAINARAYAN VYAS COLONY ROAD,TEHSIL & DISTRICT-BIKANER
STATE-RAJASTHAN

ARCHITECTS:-
GRAPHITE DESIGN STUDIO
ARCHITECTS, INTERIOR DESIGNERS, PLANNERS
PLOT NO 68, JANAK PURI-I, IMLIWALA PAHTAK, JAIPUR-302005
email: akshit@graphitedesignstudio.com

OWNER | ARCHITECTS

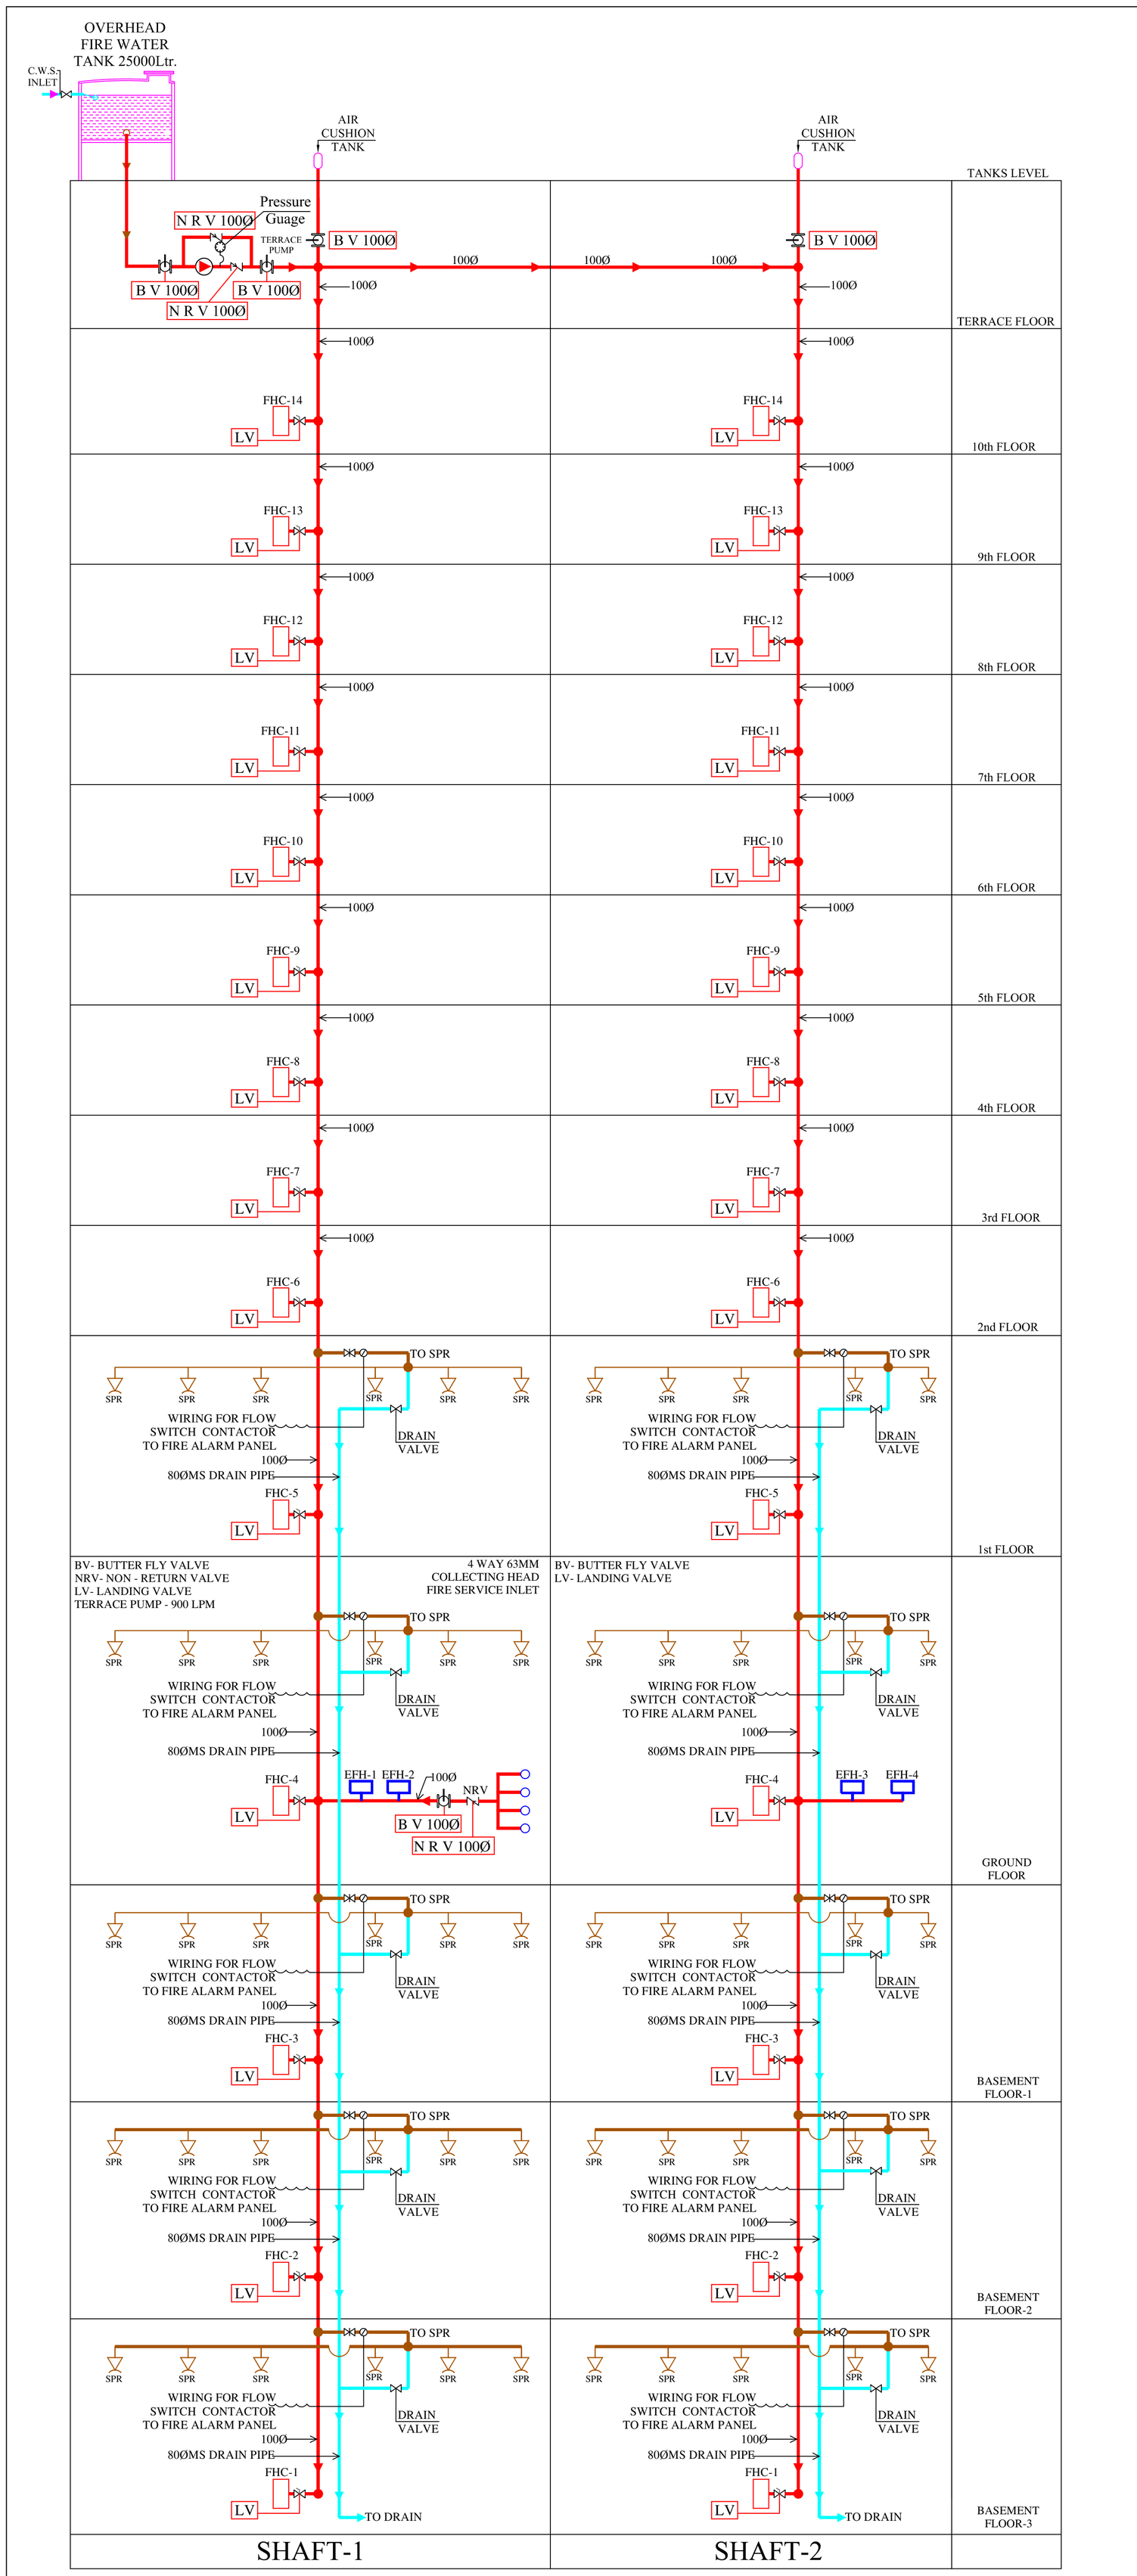

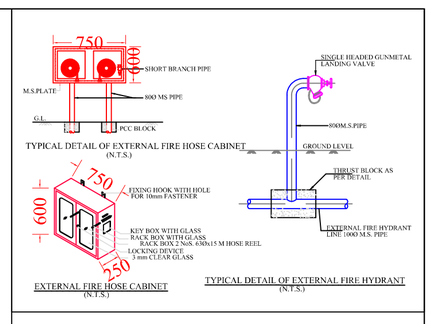

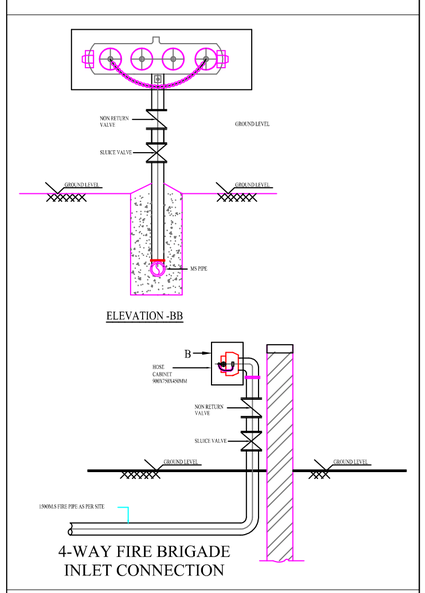

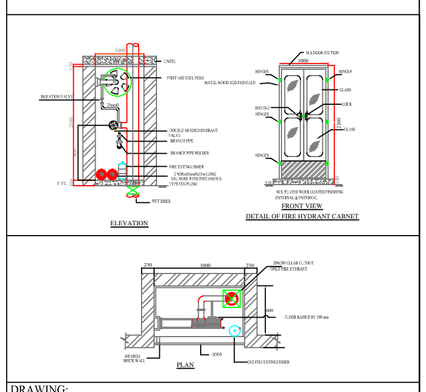

DRAWING:

TYPICAL DETAIL FOR FIRE HOSE CABINET-1

SCALE=NTS

FHC-1

S.no.	Symbol	Description	Qty.	Size in mm
1.		Butter fly Valve	05	100Ø
2.		Non Return Valve	03	100Ø
3.		Landing Valve Single headed	32	63Ø
4.		Pressure Guage	01	
5.		FHC	28	
6.		External Fire Hose Cabinet	04	

VIPUL AGARWAL
M.E.P. CONSULTANT
B.E. ELECTRICAL

SERVICES CONSULTANT:
VIPUL CONSULTING
F 9 / 440 , Keshav Marg Chitrakut Scheme,Jaipur
PH:91-0-93146-10438 ,0141-2440946 Mail:vipul8599@yahoo.com

DRAWING:

FIRE SCHEMATIC LAYOUT

SCALE:- 1= 100

NORTH :

PROJECT NAME :-

SOMNATH

PROMOTER NAME :-

SHREE DHARA REALTORS

PROJECT LOCATION:-

RAISAR HOUSE
KHASRA NO. 83 PURANA,JAINARAYAN
VYAS COLONY ROAD,TEHSIL &
DISTRICT-BIKANER
STATE-RAJASTHAN

ARCHITECTS:-
GRAPHITE DESIGN STUDIO
ARCHITECTS, INTERIOR DESIGNERS, PLANNERS
PLOT NO 68, JANAK PURI-I, IMLIWALA PAHTAK, JAIPUR-302005
email: akshit@graphitedesignstudio.com

OWNER | ARCHITECTS