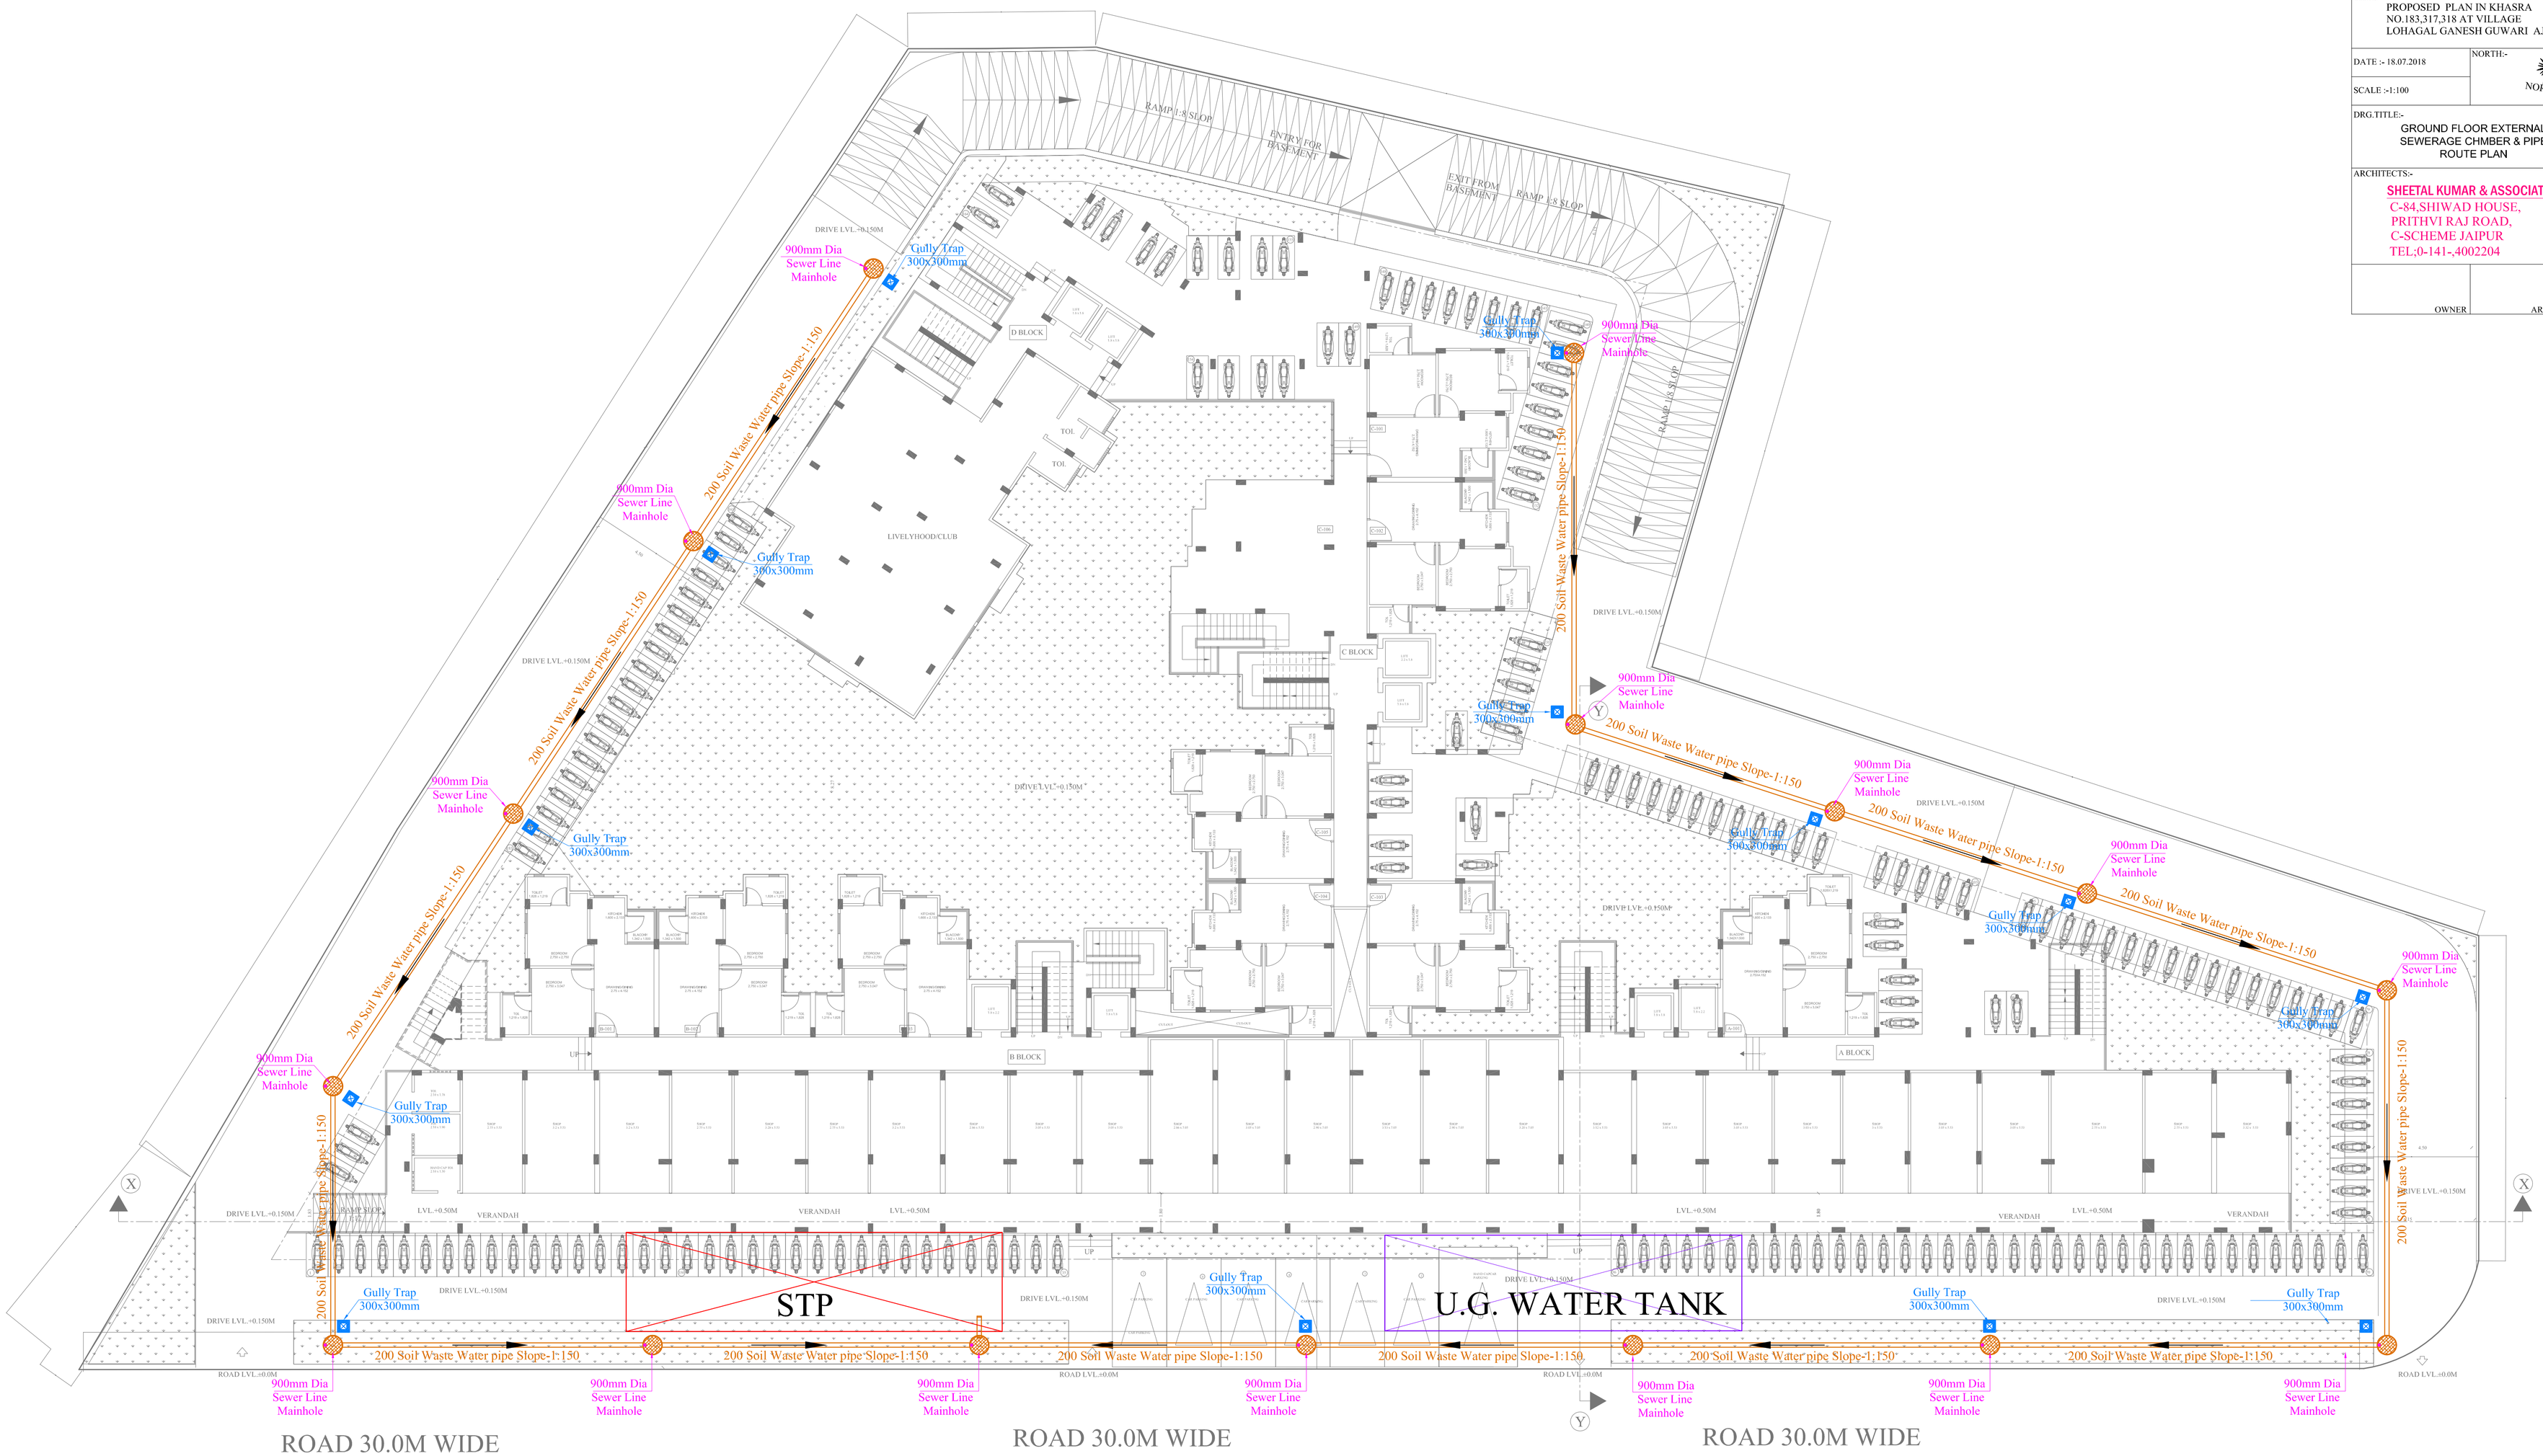

SERVICES CONSULTANT:
VIPUL CONSULTING,
F 9 / 440 , Kedar Marg Chitrakut Scheme,Jaipur
PH:91-0-93146-10438 ,0141-2440946
Mail:vipul85995@yahoo.com
REV. NO. 00,DATE:-18-07-2018

TITLE:-
PROPOSED PLAN IN KHASRA NO.183,317,318 AT VILLAGE LOHAGAL GANESH GUWARI AJMER

DATE :- 18.07.2018

SCALE :-1:100

NORTH:-
NORTH

DRG.TITLE:-
GROUND FLOOR EXTERNAL SEWERAGE CHMBER & PIPE ROUTE PLAN

ARCHITECTS:-
SHEETAL KUMAR & ASSOCIATES
C-84,SHIWAD HOUSE,
PRITHVI RAJ ROAD,
C-SCHEME JAIPUR
TEL;0-141-,4002204

OWNER

ARCHITECTS

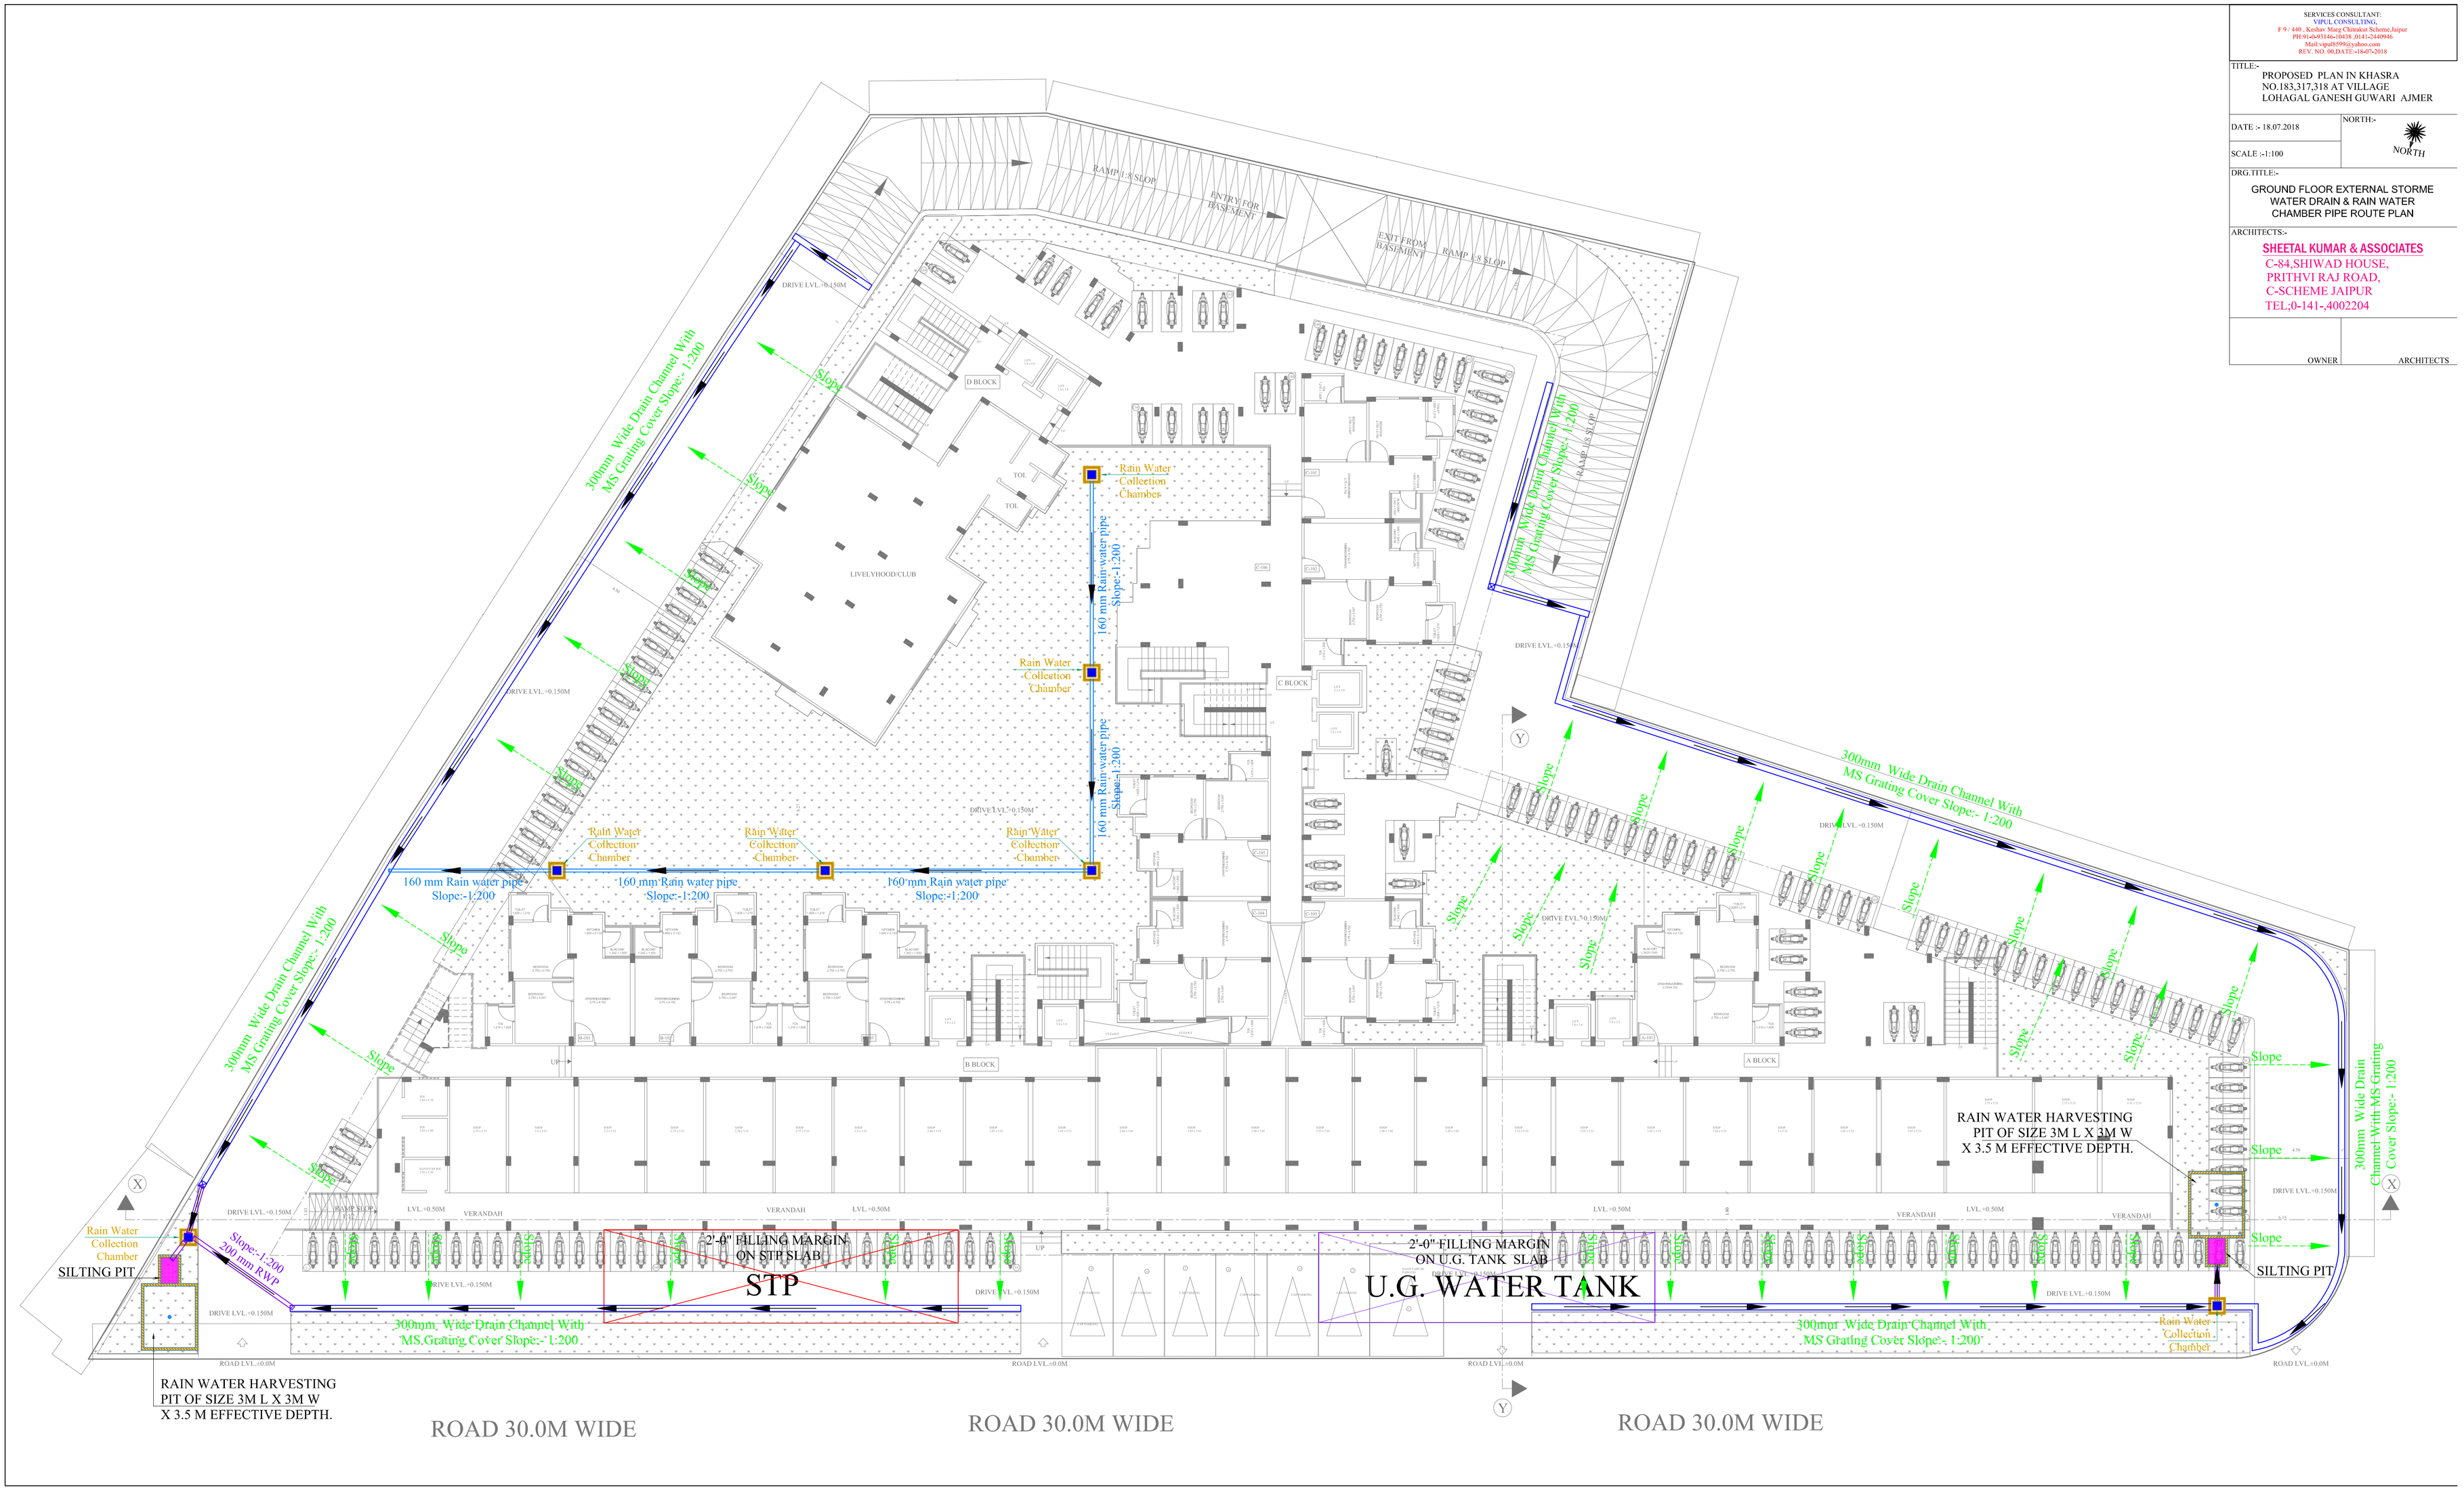

SERVICES CONSULTANT:
VIPUL CONSULTING,
F 9 / 440 , Keshav Marg Chitrakut Scheme,Jaipur
PH:91-0-93146-10438 ,0141-2440946
Mail:vipul8399@yahoo.com
REV. NO. 00,DATE:-18-07-2018

TITLE:-
PROPOSED PLAN IN KHASRA NO.183,317,318 AT VILLAGE LOHAGAL GANESH GUWARI AJMER

DATE :- 18.07.2018

SCALE :-1:100

NORTH:-
NORTH

DRG.TITLE:-
GROUND FLOOR EXTERNAL STORME WATER DRAIN & RAIN WATER CHAMBER PIPE ROUTE PLAN

ARCHITECTS:-
SHEETAL KUMAR & ASSOCIATES
C-84,SHIWAD HOUSE,
PRITHVI RAJ ROAD,
C-SCHEME JAIPUR
TEL;0-141-,4002204

OWNER

ARCHITECTS