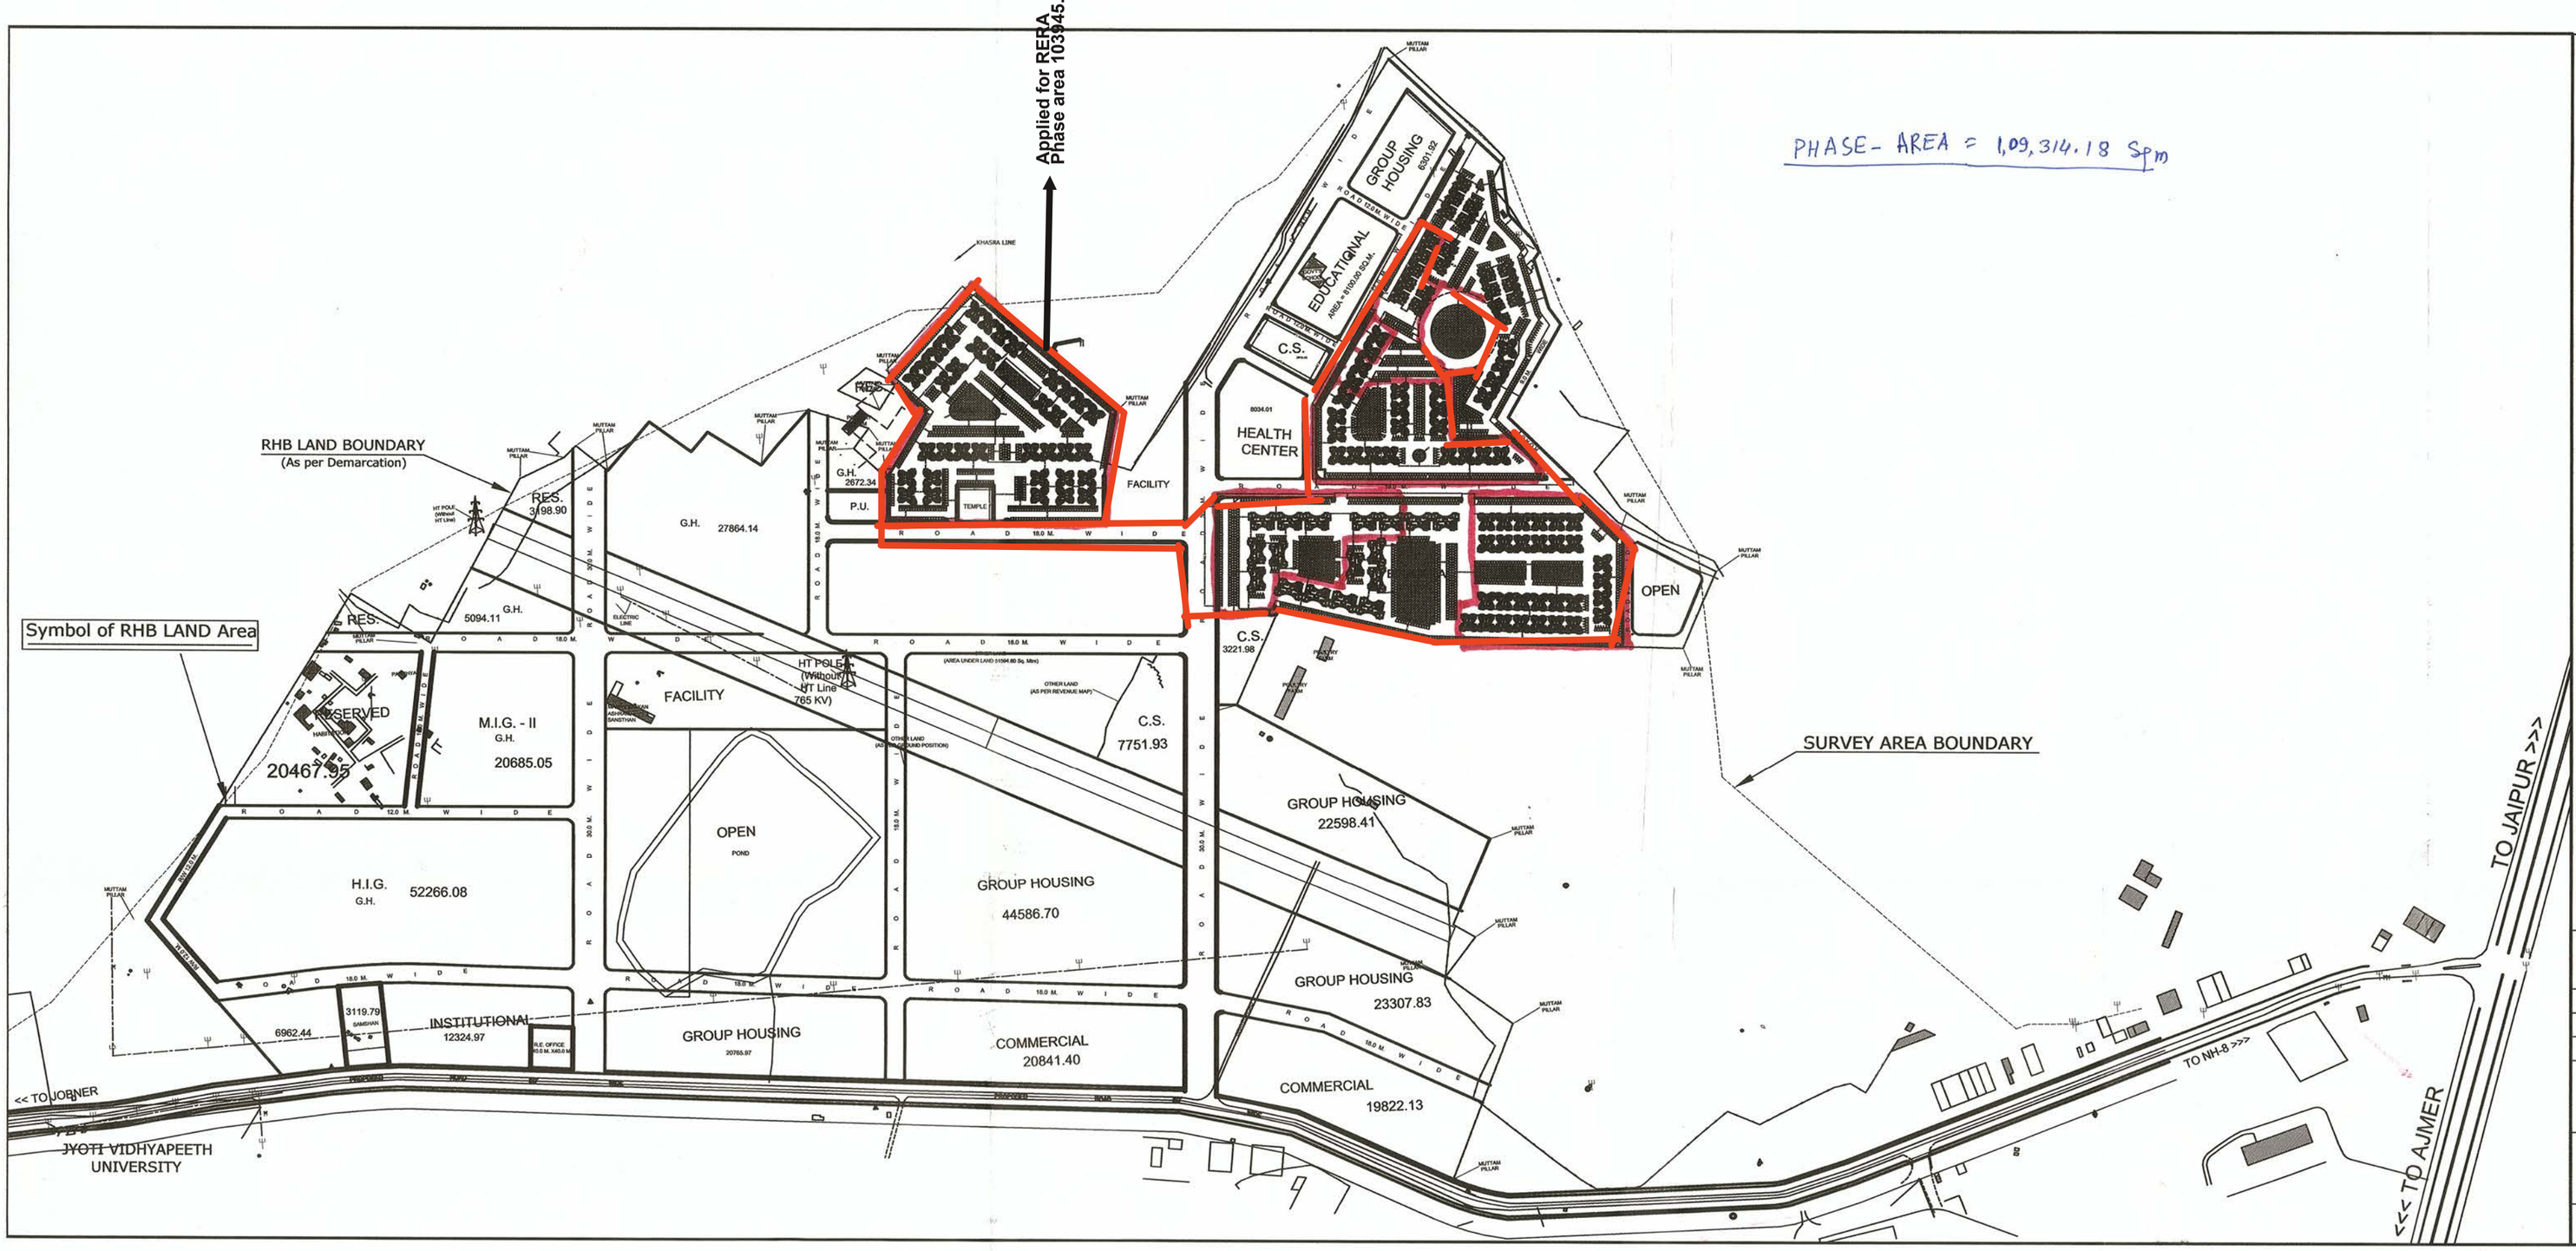

SCHEDULE OF FLATS

BLOCK - A

LAND AREA = 46888.84 SQ.M.

S.NO.	TYPE	NO.OF FLATS
1.	M.I.G.I(G+3)	272
2.	L.I.G.(G+3)	464
		736

CAR PARKING = 736

GROUND COVERAGE = 22.91%

BLOCK - B

LAND AREA = 43819.36 SQ.M.

S.NO.	TYPE	NO.OF FLATS
1.	L.I.G.(G+3)	400
2.	E.W.S.(G+3)	336
	TOTAL	736

CAR PARKING = 742

GROUND COVERAGE = 16.21%

BLOCK - C

LAND AREA = 25340.65 SQ.M.

S.NO.	TYPE	NO.OF FLATS
1.	L.I.G.(G+3)	576

CAR PARKING = 576

GROUND COVERAGE = 18.47%

APPORVED IN 146 P.C. MEETING
DATED ON - 15-12-2014
AGENDA ITAM NO.- 3

REVISED SHOWN THIS :-

REVISED LAY OUT PLAN OF FLATS
MEHLA RESIDENTIAL SCHEME JAIPUR.

DRG. NO. RHB/HQ/14	SCALE :-
DATE-15-12-2014	FILE NO.
DEALT:- R.K.GUPTA	CHECKED:- P.R. SINGHMAR
(M.L.BALODIA) ASST.ARCHITECT	(B.S. RAJPUROHIT) DY. TOWN PLANNER
ADD.CHIEF TOWN PLANNER	(K.C. MEENA) CHIEF ENGINEER - II

RAJSTHAN HOUSING BOARD