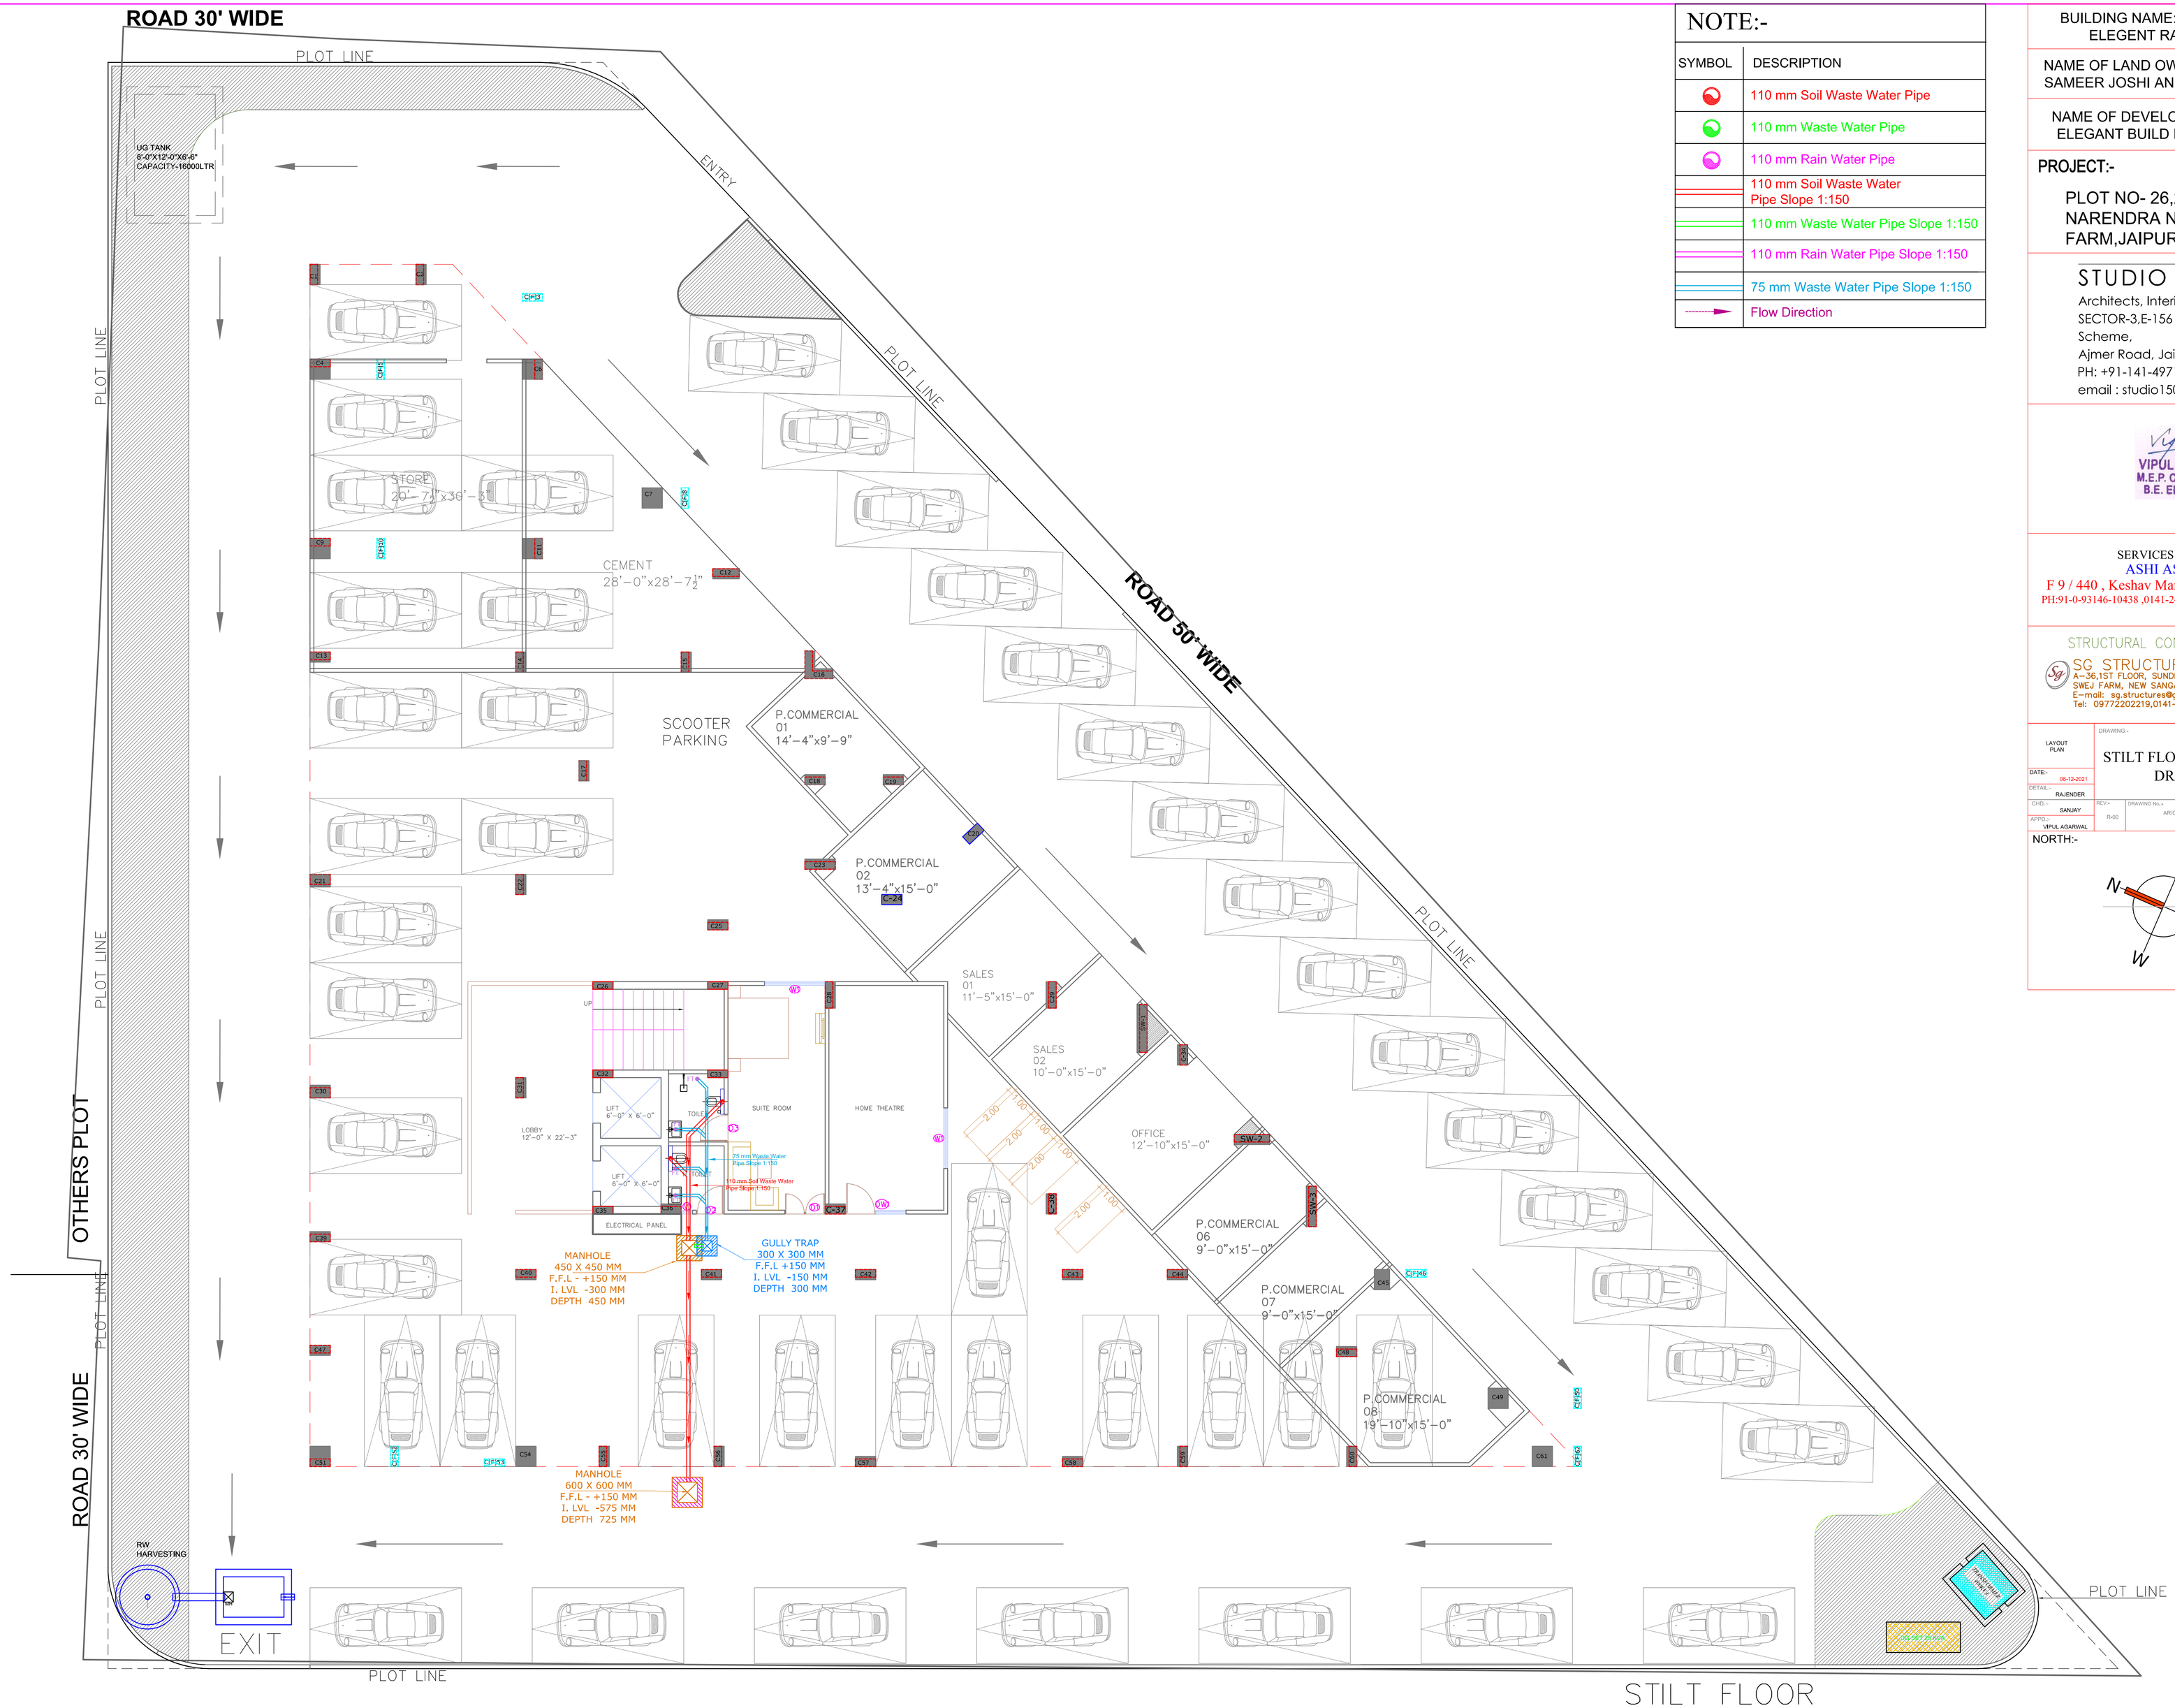

NOTE:-

SYMBOL	DESCRIPTION
	110 mm Soil Waste Water Pipe
	110 mm Waste Water Pipe
	110 mm Rain Water Pipe
	110 mm Soil Waste Water Pipe Slope 1:150
	110 mm Waste Water Pipe Slope 1:150
	110 mm Rain Water Pipe Slope 1:150
	75 mm Waste Water Pipe Slope 1:150
	Flow Direction

BUILDING NAME:-
ELEGENT RAM RATAN

NAME OF LAND OWNER :-
SAMEER JOSHI AND OTHERS

NAME OF DEVELOPER:-
ELEGANT BUILD DEVELOPERS LLP

PROJECT:-

PLOT NO- 26,27,28,29,30 & 31
NARENDRA NAGAR, SWEJ
FARM,JAIPUR

STUDIO 1503
Architects, Interior Designers
SECTOR-3,E-156 Chitrakoot
Scheme,
Ajmer Road, Jaipur
PH: +91-141-4971223
email : studio1503@gmail.com

VIPUL AGARWAL
M.E.P. CONSULTANT
B.E. ELECTRICAL

SERVICES CONSULTANT:
ASHI ASSOCIATES,
F 9 / 440 , Keshav Marg Chitrakut Scheme,Jaipur
PH:91-0-93146-10438 ,0141-2440946 Mail:vipul8599@yahoo.com

STRUCTURAL CONSULTANTS:-
SG STRUCTURES
A-36,1ST FLOOR, SUNDER SINGH BANDARI NAGAR,
SWEJ FARM, NEW SANGANER ROAD, JAIPUR-302019
E-mail: sg.structures@gmail.com
Tel: 09772202219,0141-2297076

LAYOUT PLAN

DRAWING:-
STILT FLOOR COMMON TOILET DRAINAGE PLAN

DATE:- 08-12-2021
DETAIL:- RAJENDER
CHD:- SANJAY
APPD:- VIPUL AGARWAL
REV:- R-00
DRAWING No.:- AR/CL-01

NORTH:-