WATER SUPPLY LAYOUT OF SHREE GANESH RESIDENCY SODER

LAY OUT PLAN OF KHASRA NO. 310/14 VILLAGE BANAR AT JODHPUR

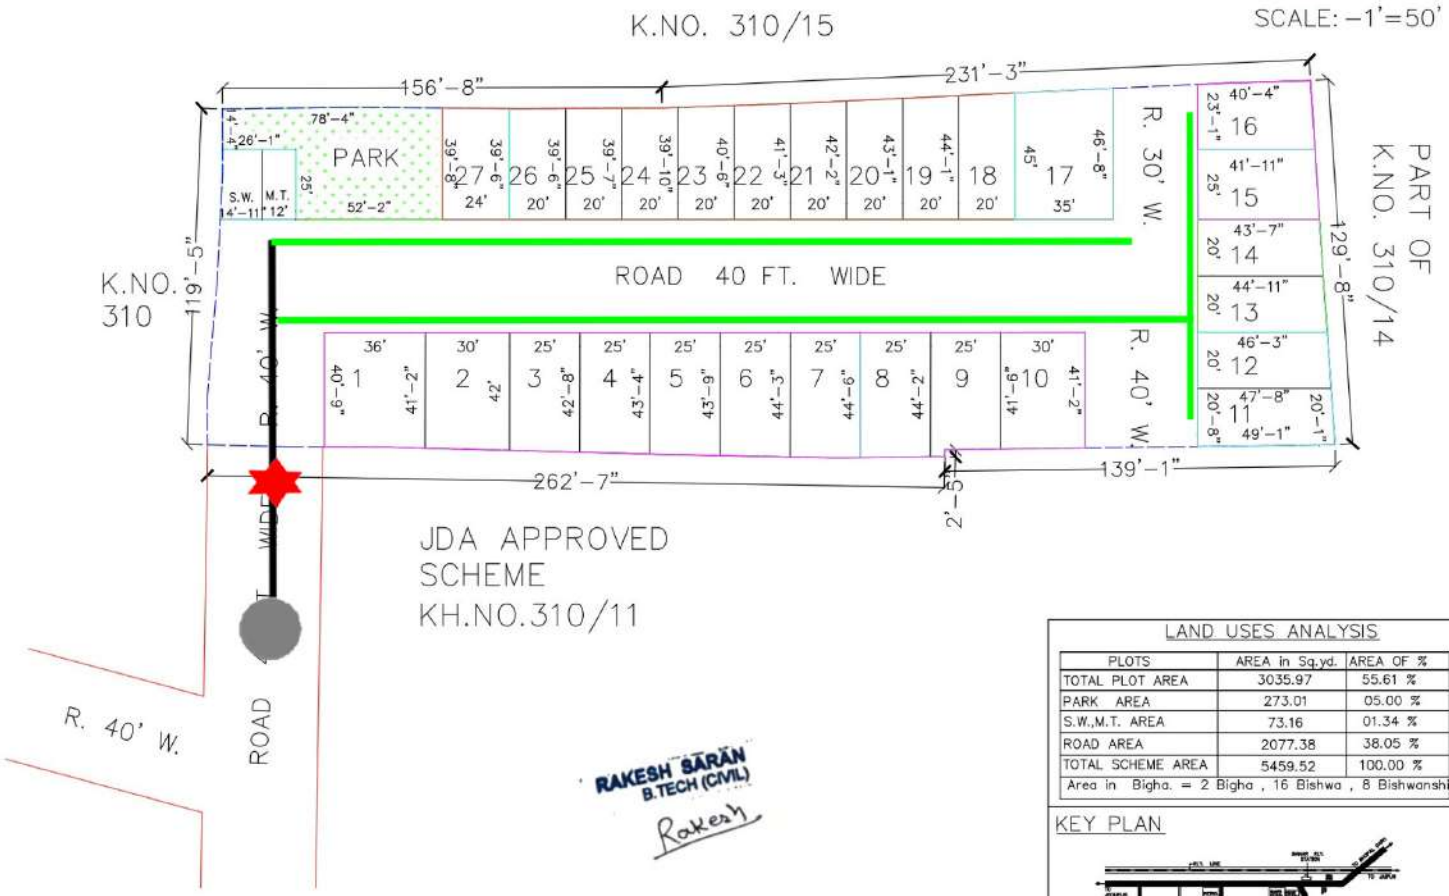

RAKESH SARAN
B.TECH (CIVIL)
Rakesh

LAND USES ANALYSIS

PLOTS	AREA in Sq.yd.	AREA OF %
TOTAL PLOT AREA	3035.97	55.61 %
PARK AREA	273.01	05.00 %
S.W.,M.T. AREA	73.16	01.34 %
ROAD AREA	2077.38	38.05 %
TOTAL SCHEME AREA	5459.52	100.00 %
Area in Bigha. = 2 Bigha , 16 Bishwa , 8 Bishwanshi		

KEY PLAN

KHASRA MAP

NOT TO SCALE

GOOGLE MAP OF KHASRA NO. 310/14 OF VILLAGE BANA AT JODHPUR

90 MM DIA. PVC 6 KG PIPE	
110 MM DIA. PVC 6 KG PIPE	
PIPE	
BFV (BUTTERFLY VALVE)	